



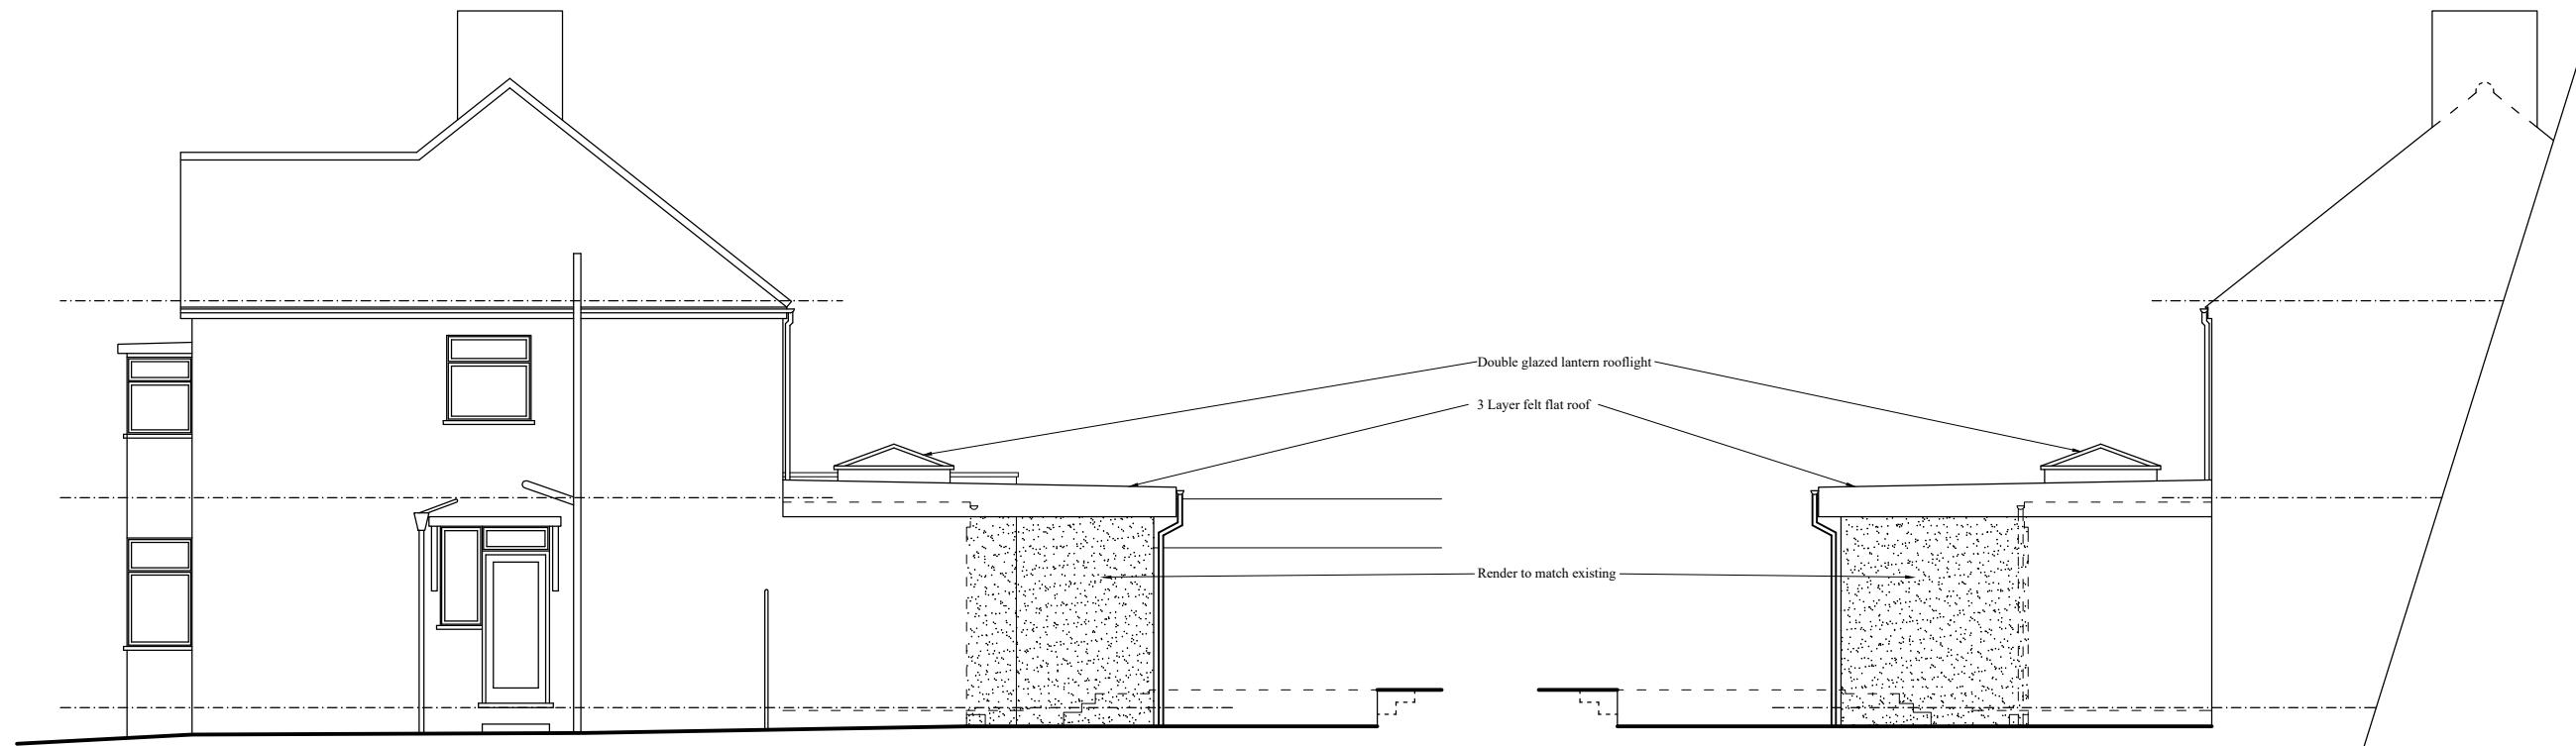


side elevation

part side elevation

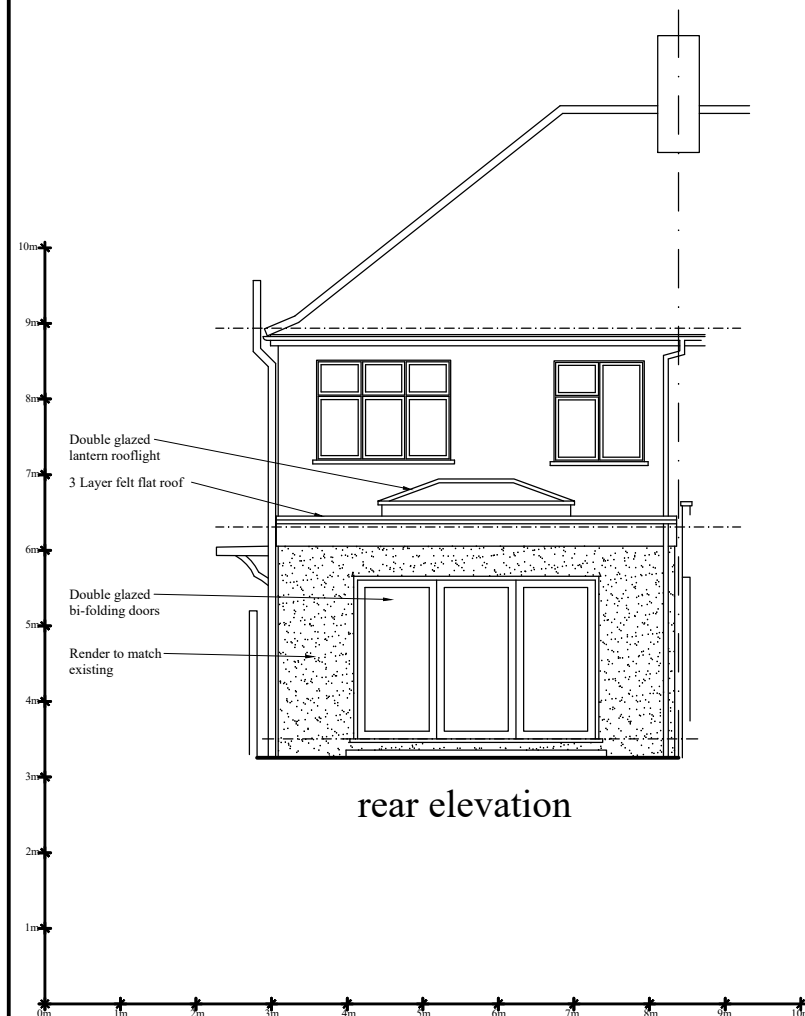

rear elevation

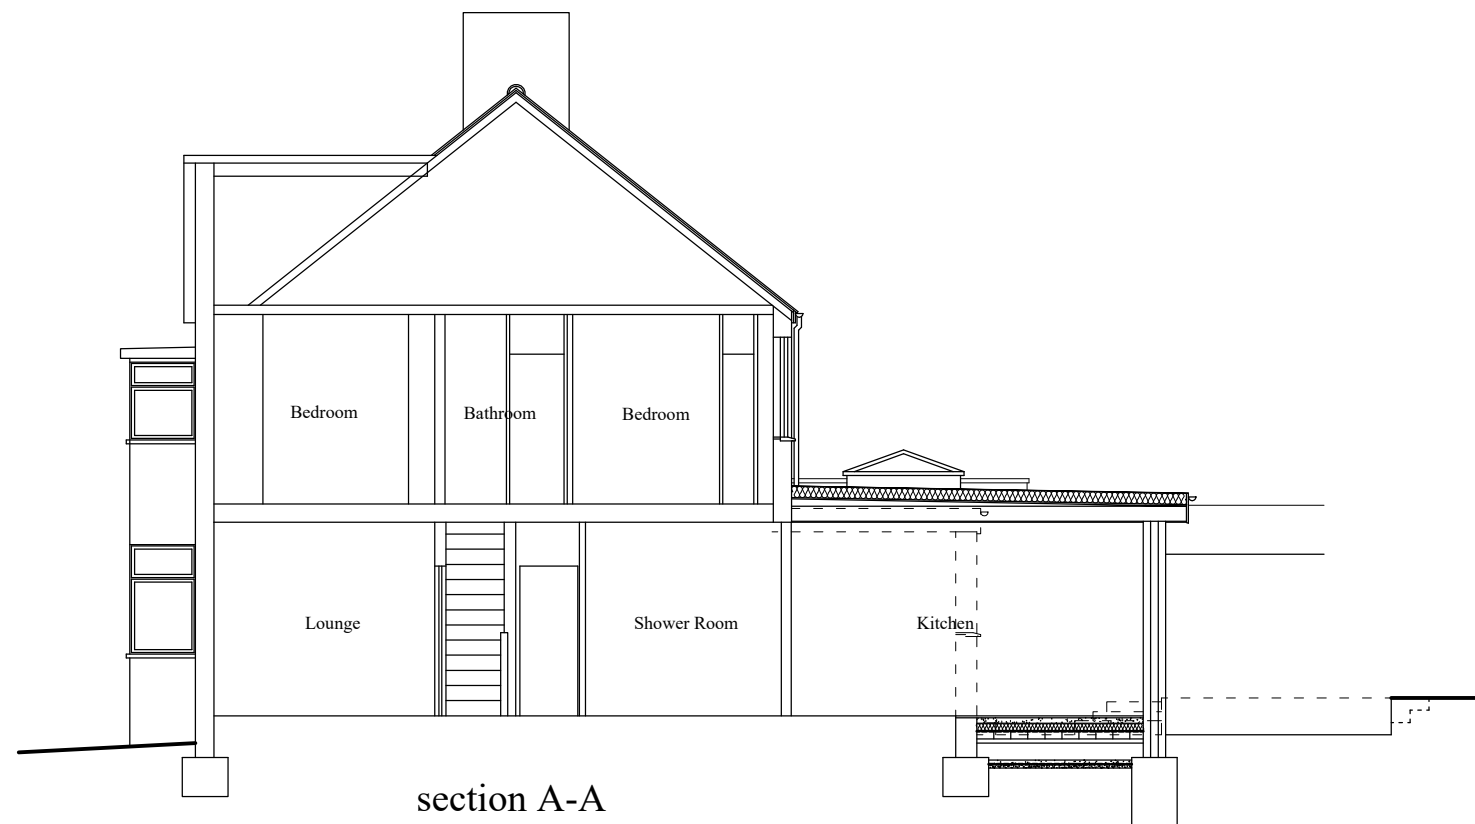

section A-A

project	
Proposed rear extension	
site	
170 Devonshire Hill Lane, Tottenham N17 7NR	
date	scale
September 2022	1:100 @ A3
JOHN PERRIN & SONS Ltd	
BUILDING SURVEYORS & DESIGNERS	
885 Green Lanes, Winchmore Hill, London N21 2QS Tel: 0208 364 0334 Email: mail@johnperrinandsons.com © John Perrin & Sons Ltd 2022	
All dimensions are to be checked on site.	
drawing number	
	3336/4