


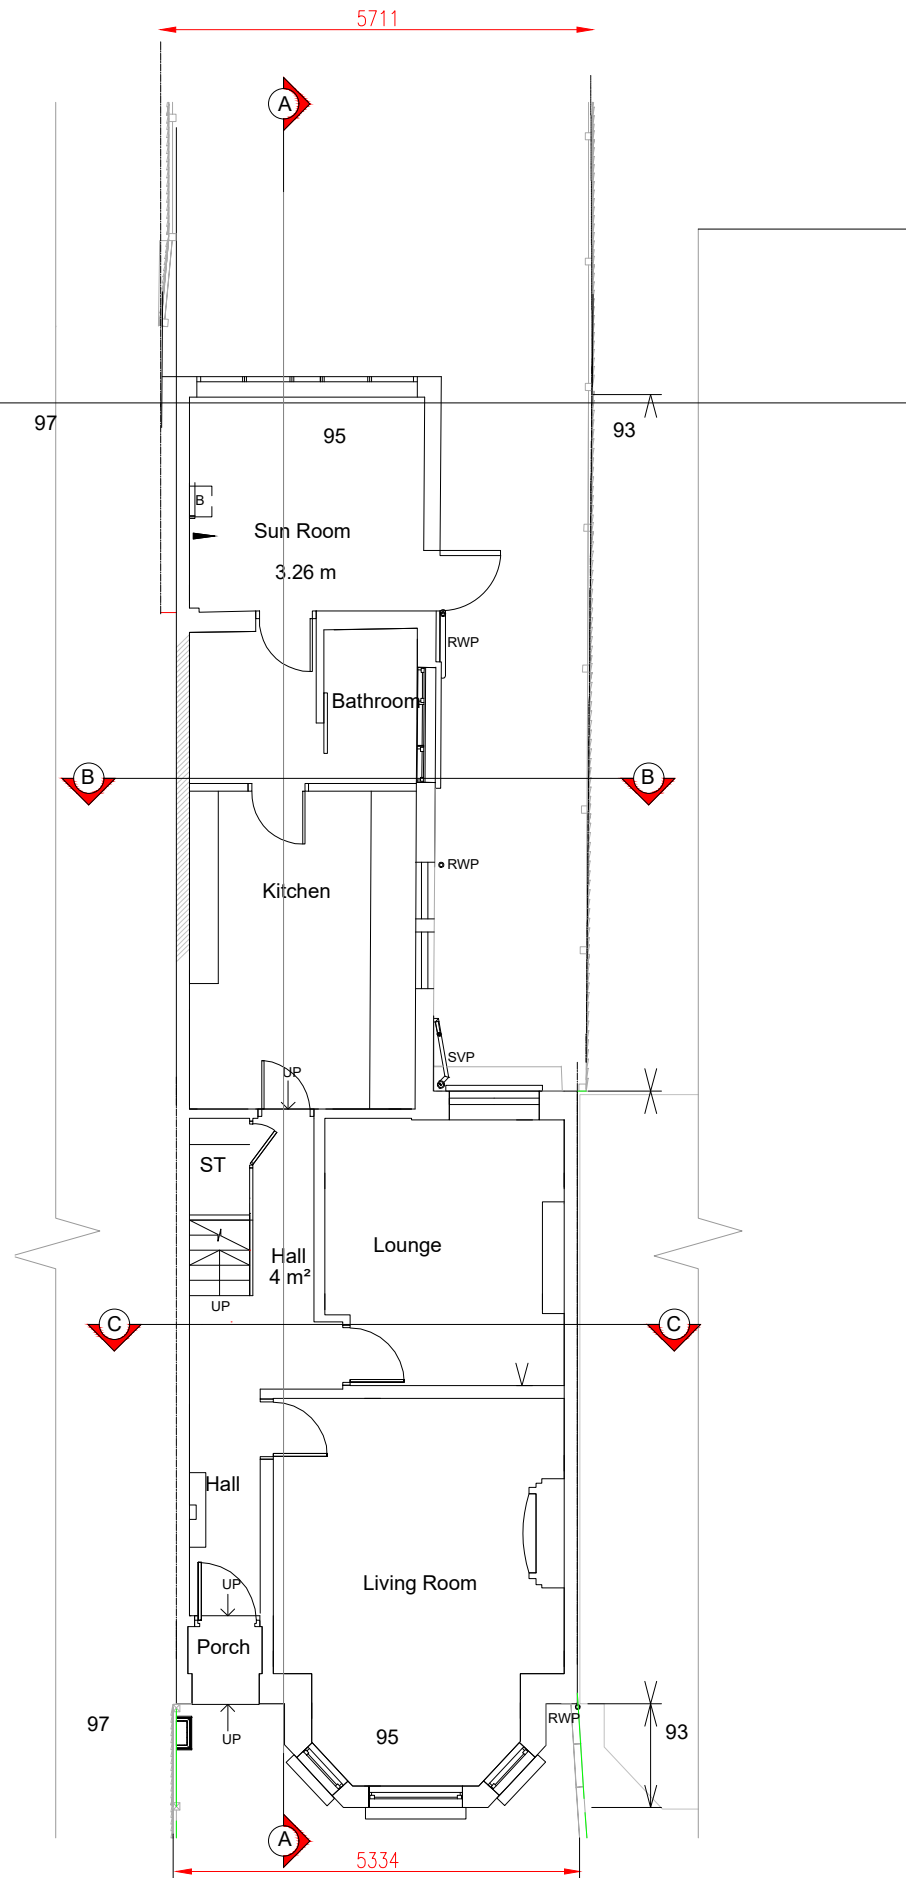
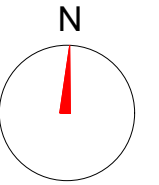


 

Existing Ground Floor Plan

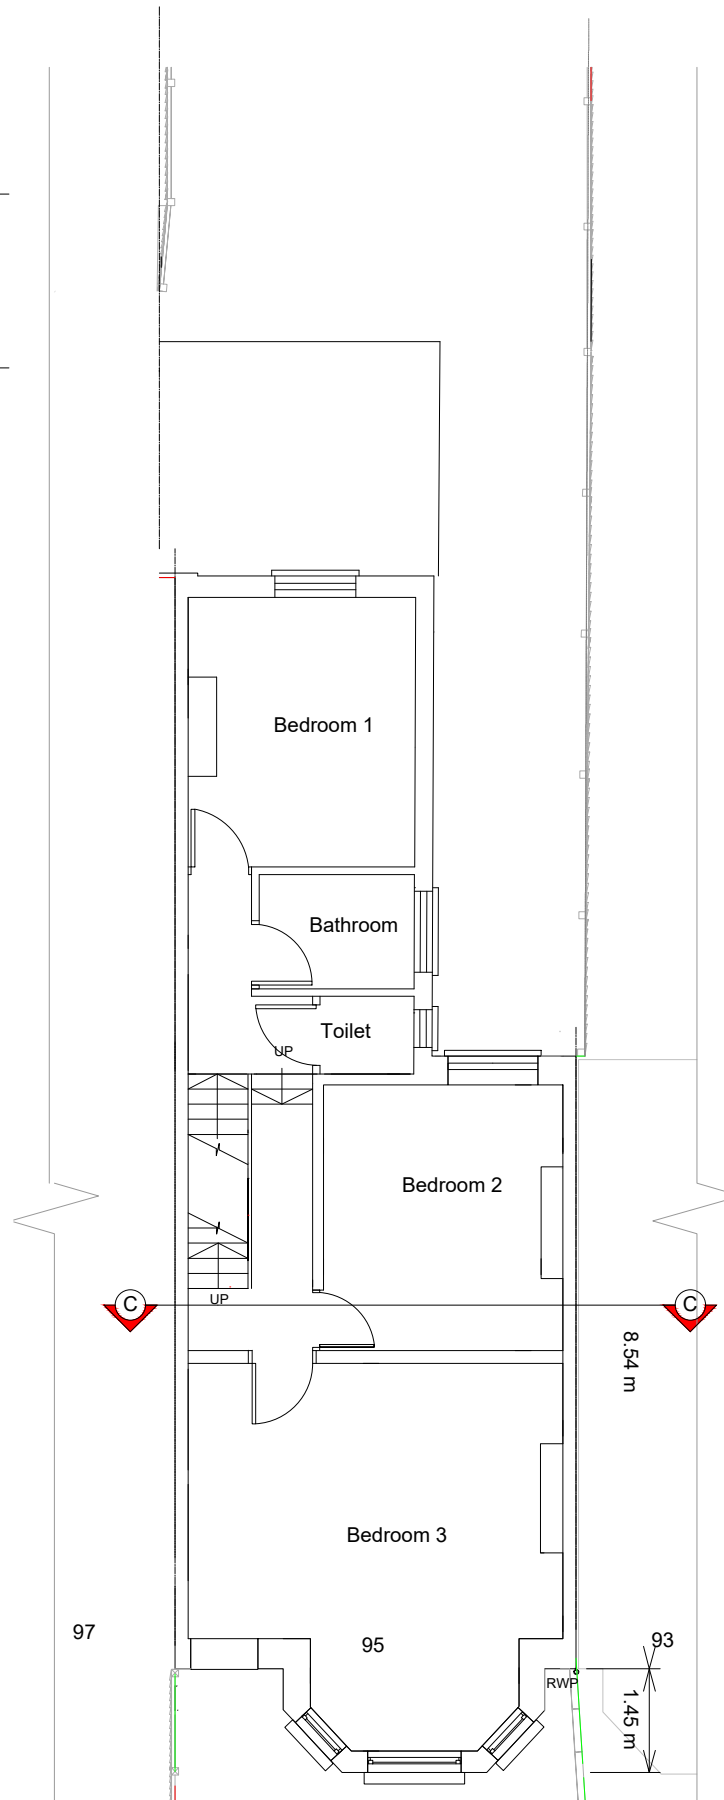

Existing First Floor Plan

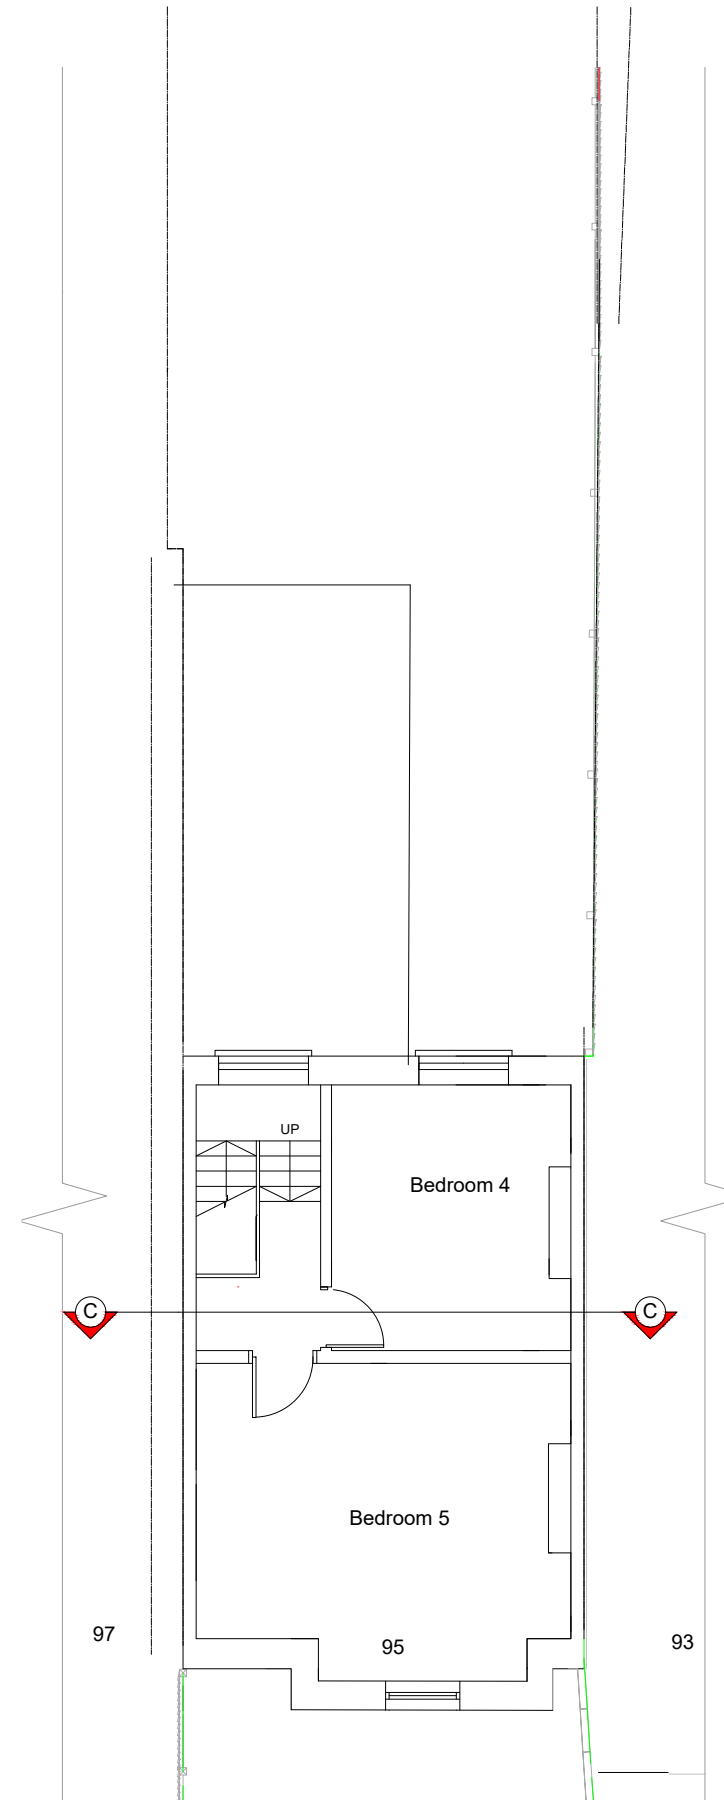

Existing Second Plan

Project:
Proposed Class B
Dormer & outrigger
extensions
At:
95 BURGoyNE ROAD
N4 1AB

Drawing:
EXISTING PLANS

Scale: 1/100

Date: Nov`22

LDC Certificate application

Job Reference	Drawing Number	Rev
95/Burg/	LDC	0318R1