


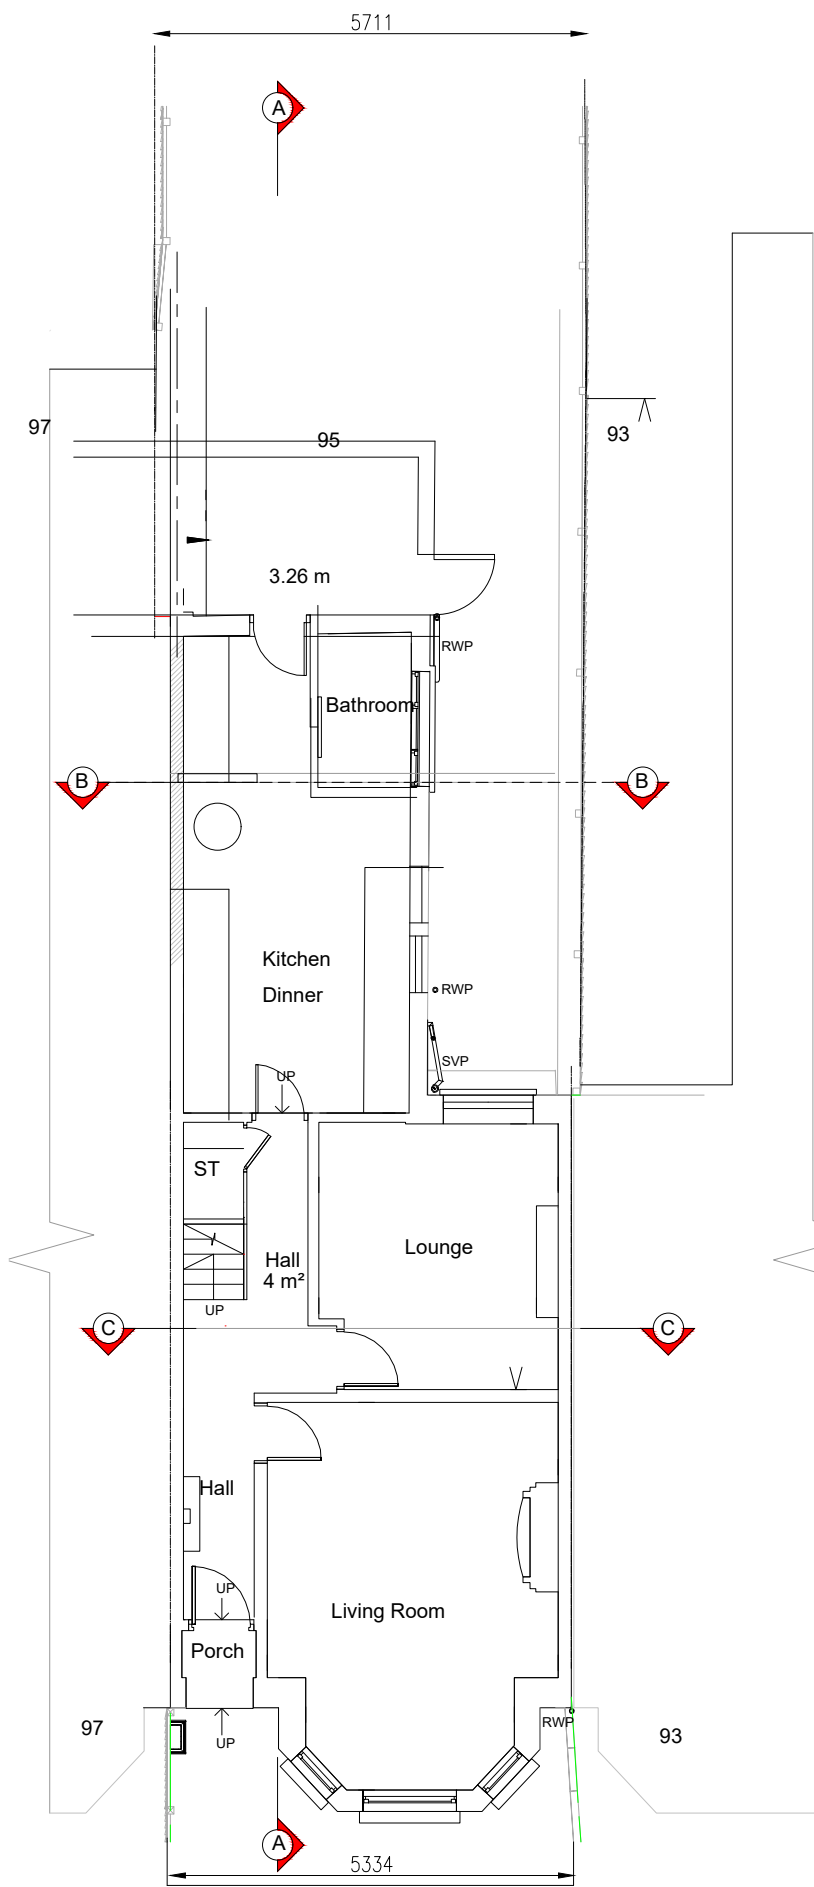
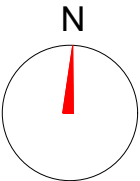


 

Proposed Ground Floor Plan

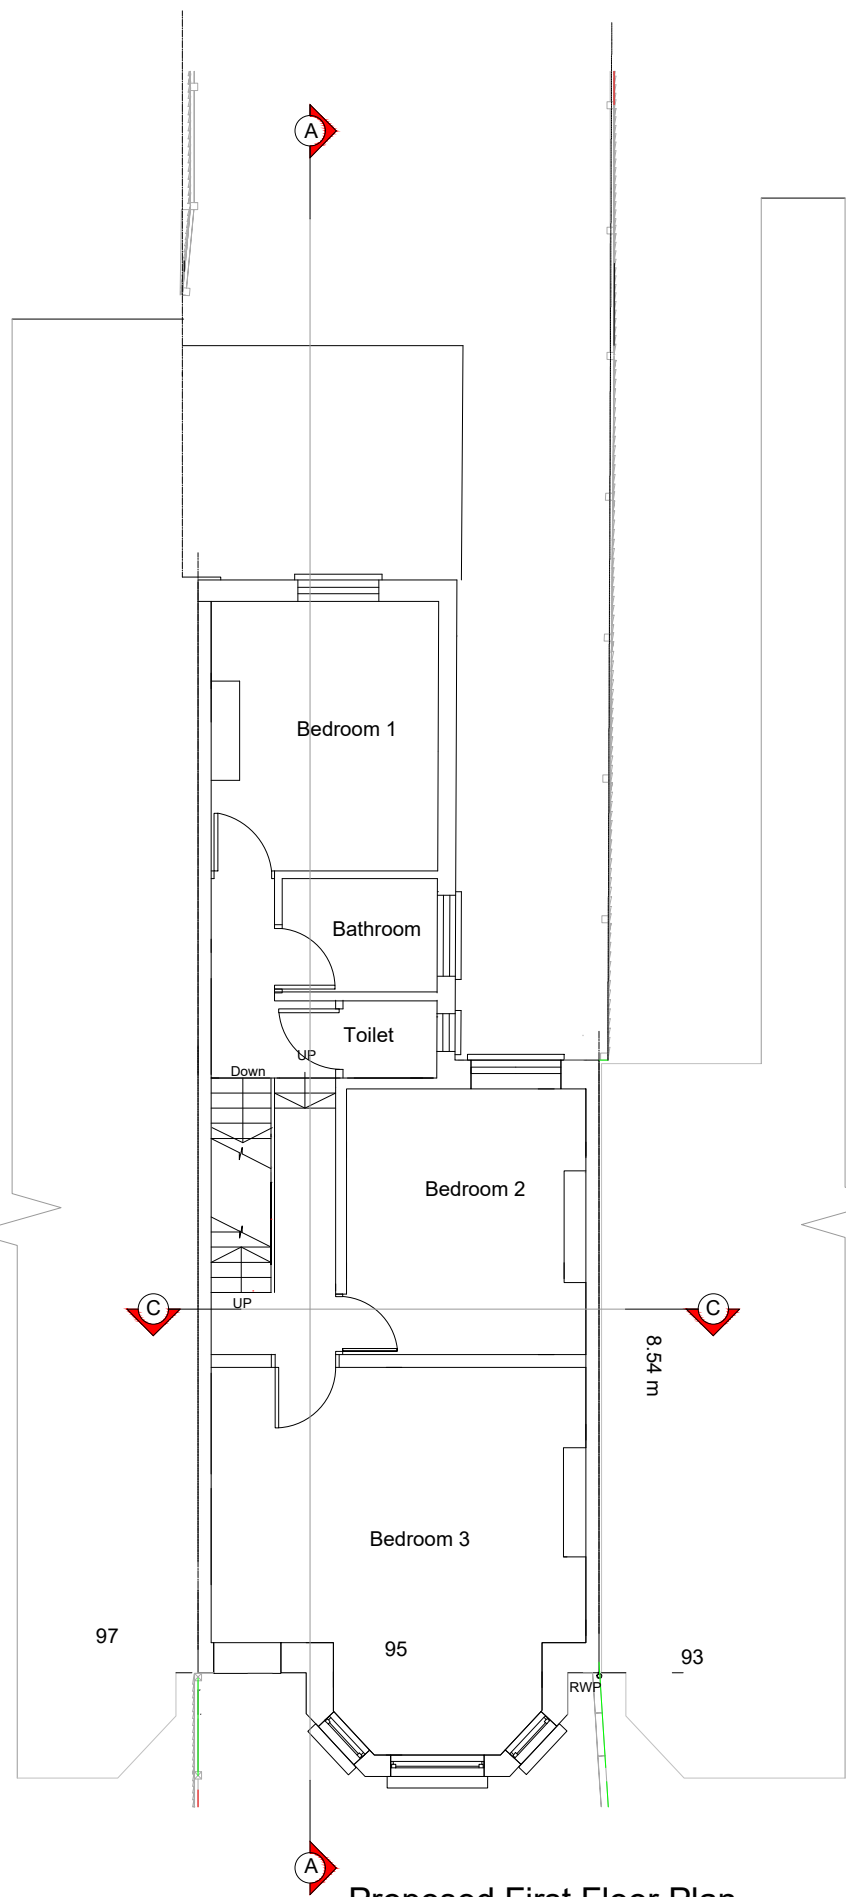

Proposed First Floor Plan

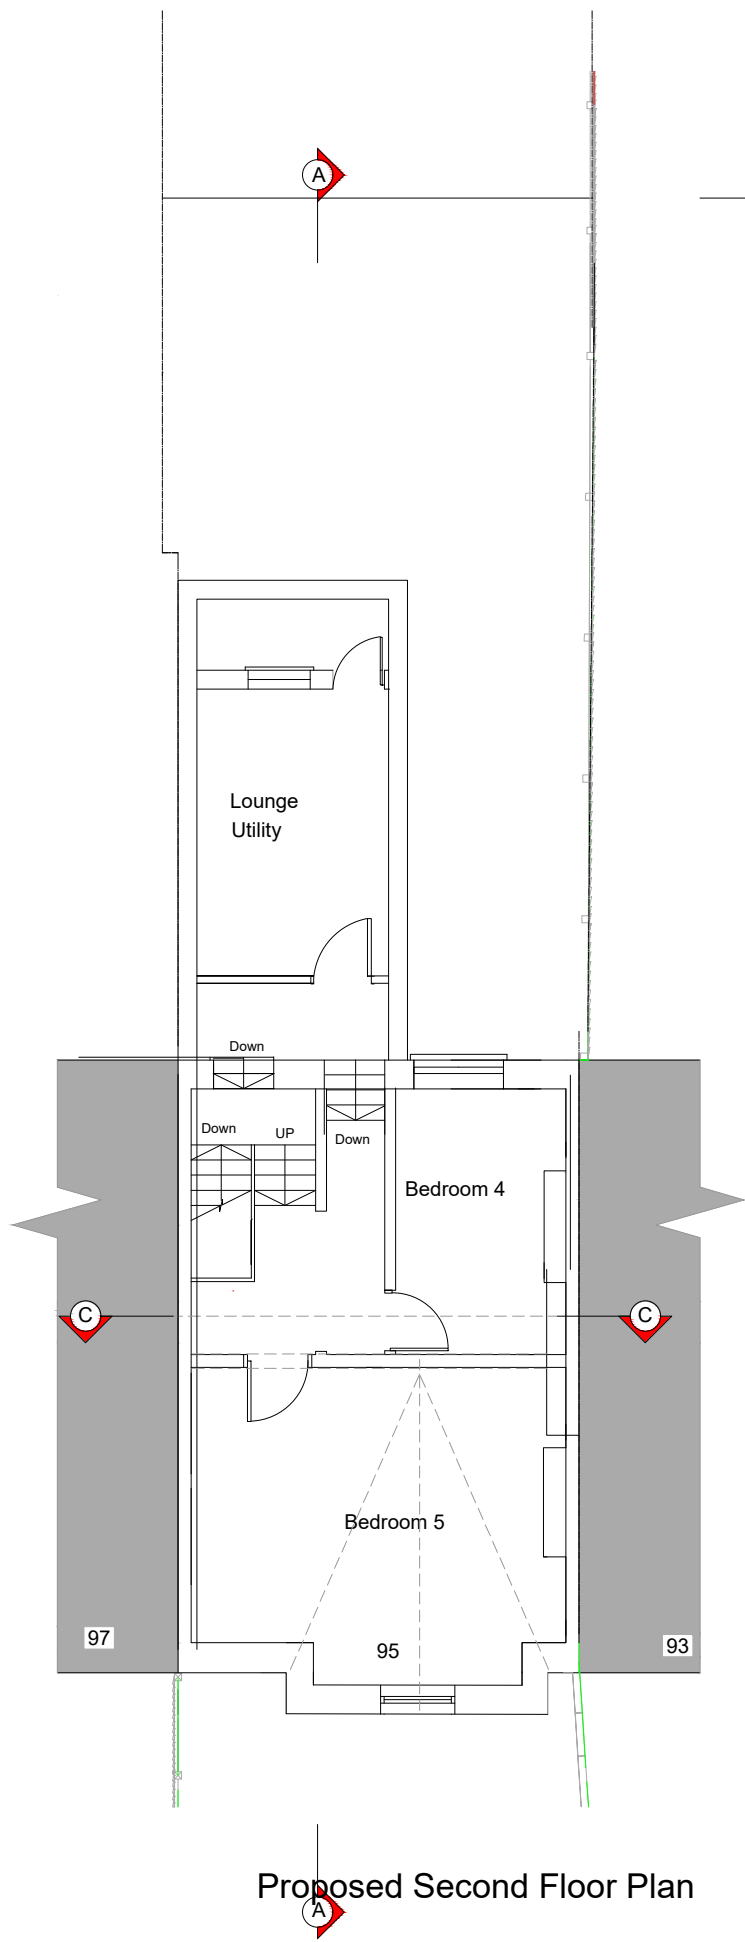

Proposed Second Floor Plan

Project:
Proposed Class B
Dormer & outrigger
extensions
At:
95 BURGUYNE ROAD
N4 1AB

Proposed Plans

Scale: 1/100

Date: Nov`22

Purpose of Issue:
LDC Certificate application

Job Reference	Drawing Number	Rev
95/Burg/	LDC	0317R1