



EXISTING GROUND FLOOR PLAN - TYPE A -BACK TO BACK

Scale: 1 : 50

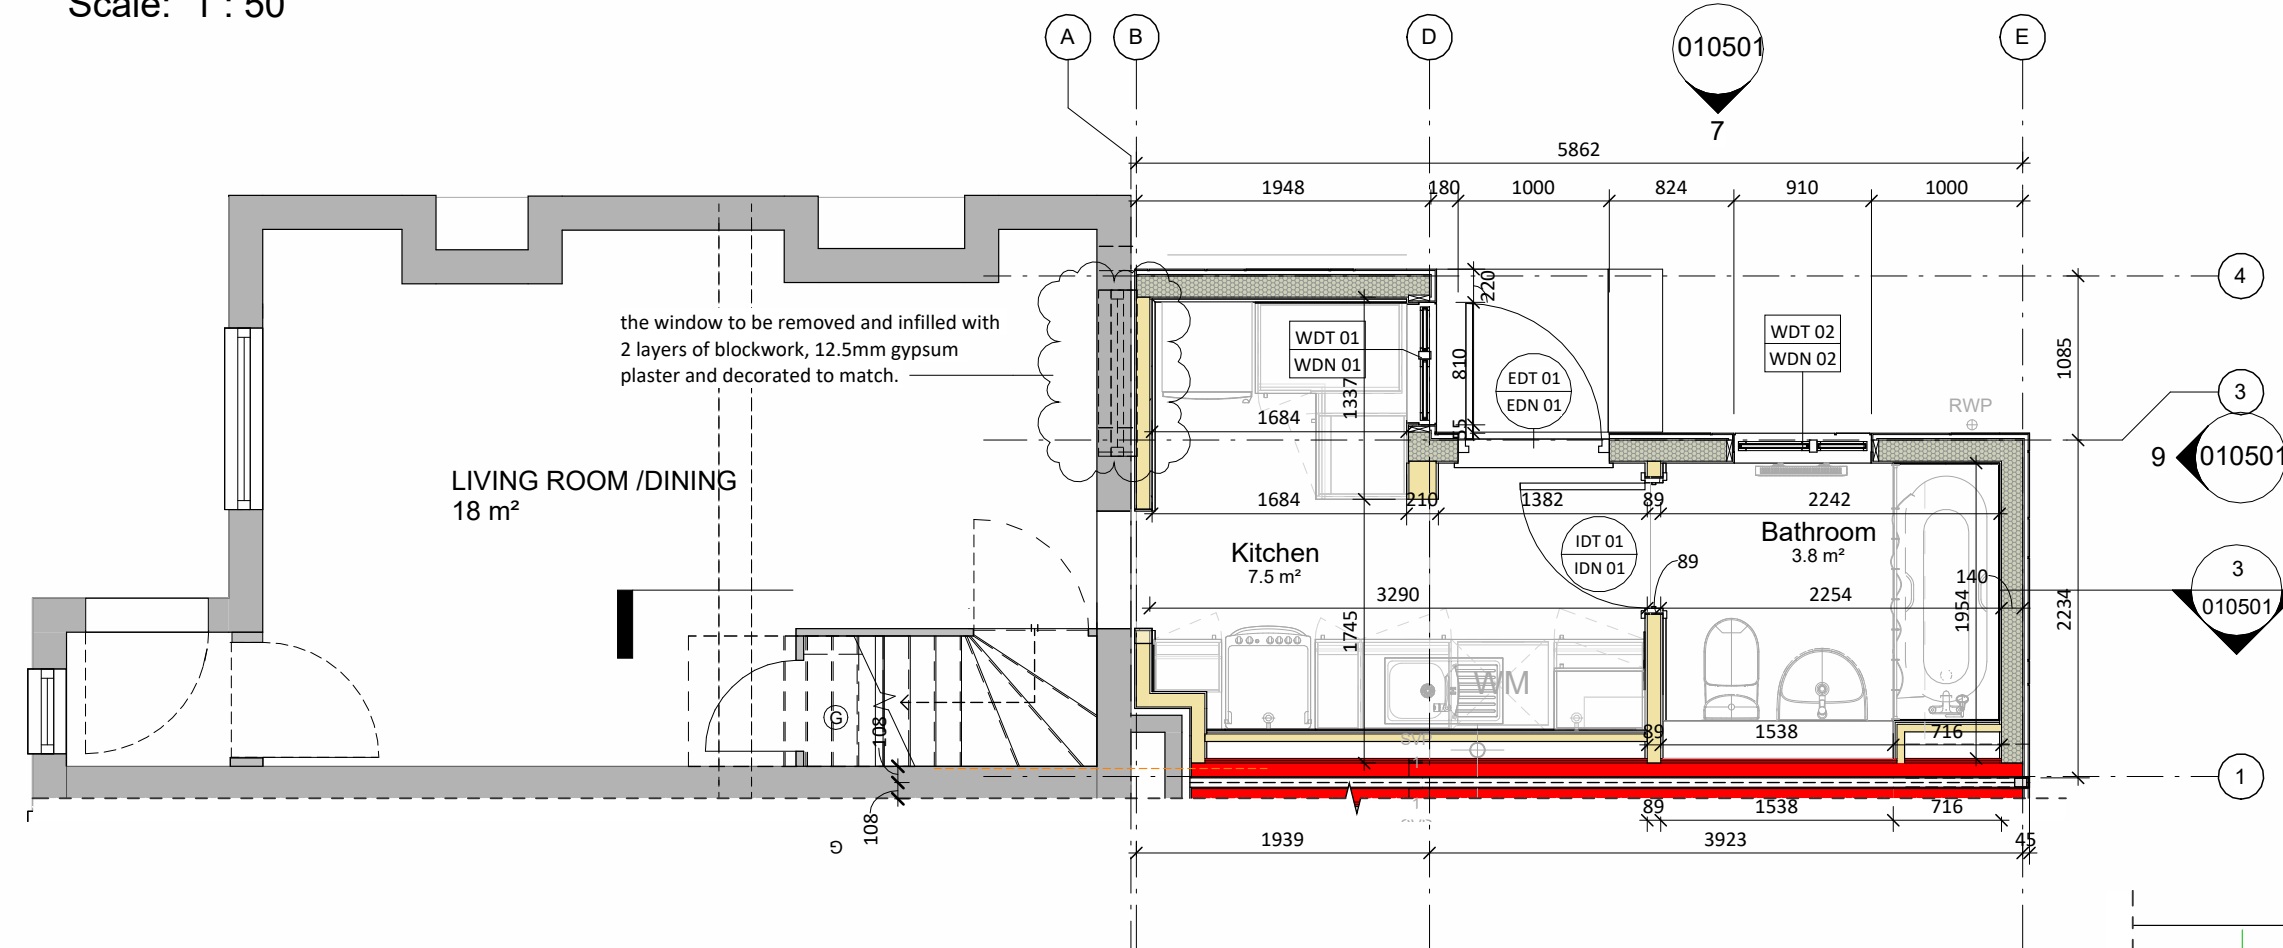


EXISTING FIRST FLOOR PLAN - TYPE A-BACK TO BACK

Scale: 1 : 50

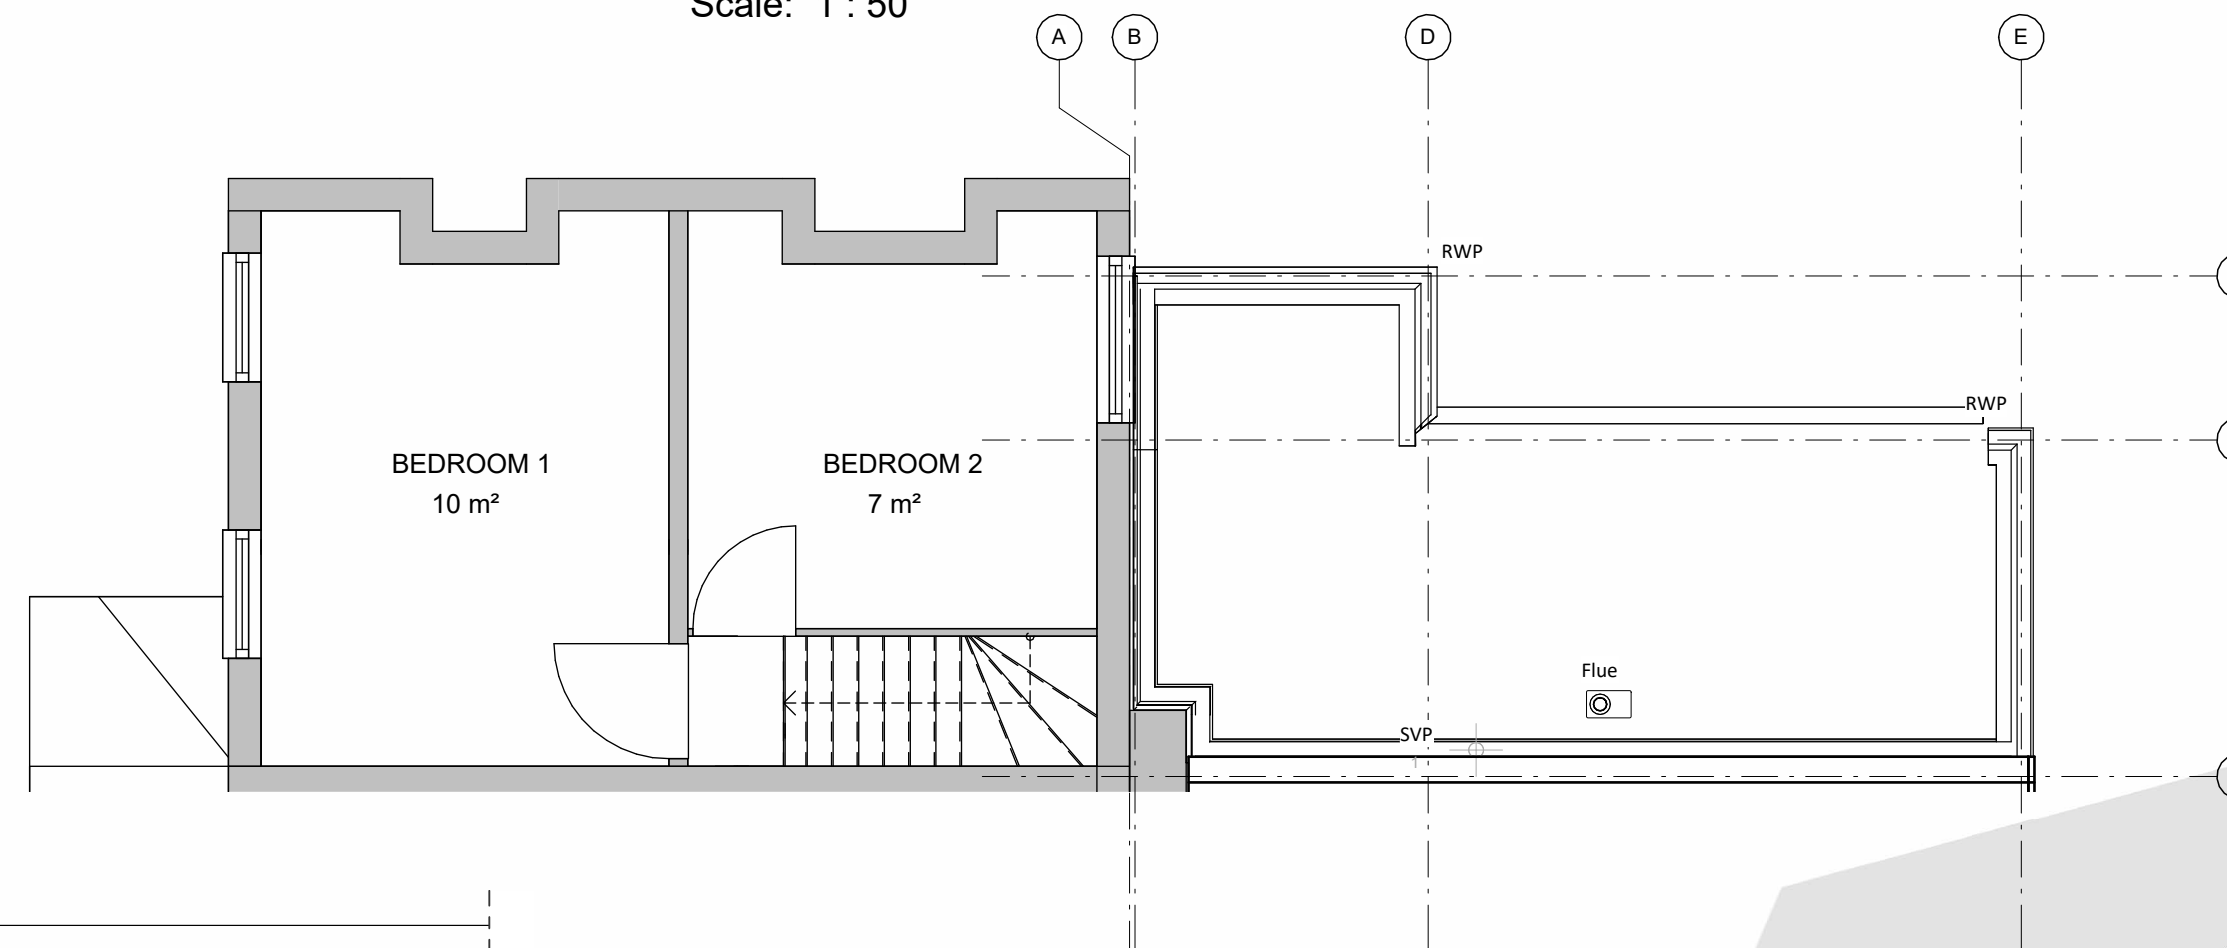


PROPOSED GROUND FLOOR PLAN - TYPE A -BACK TO BACK

Scale: 1 : 50

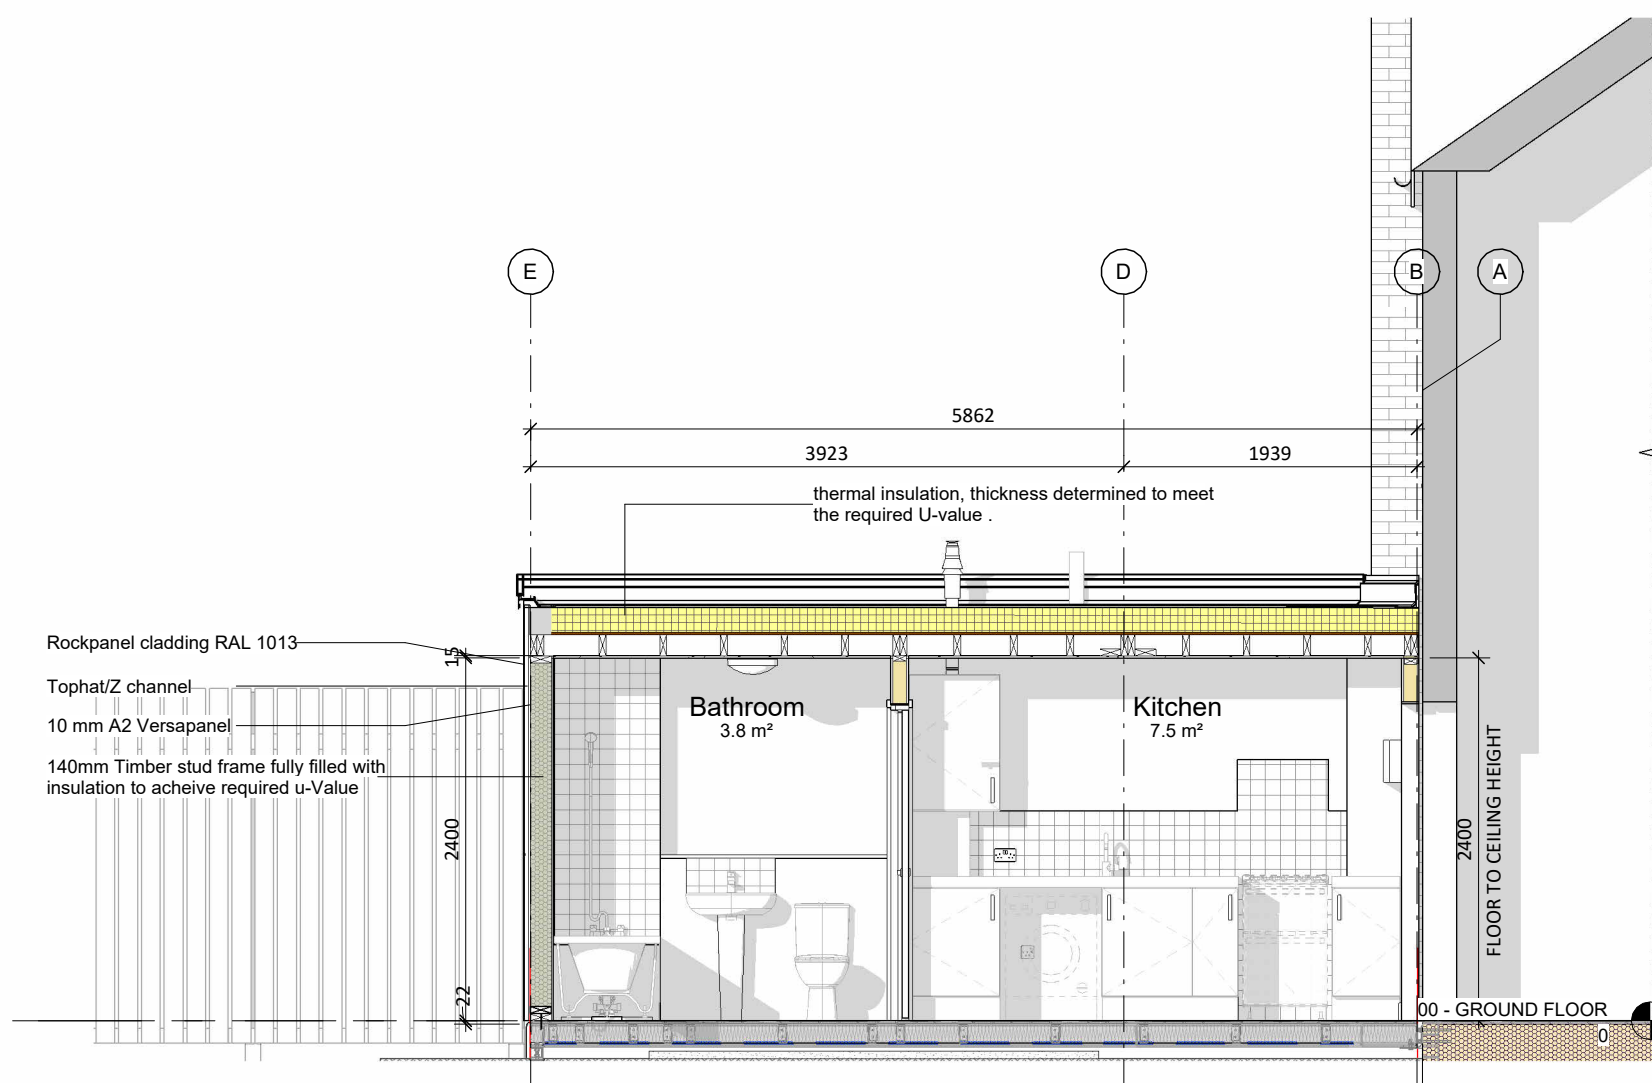

Section A

Scale: 1 : 50

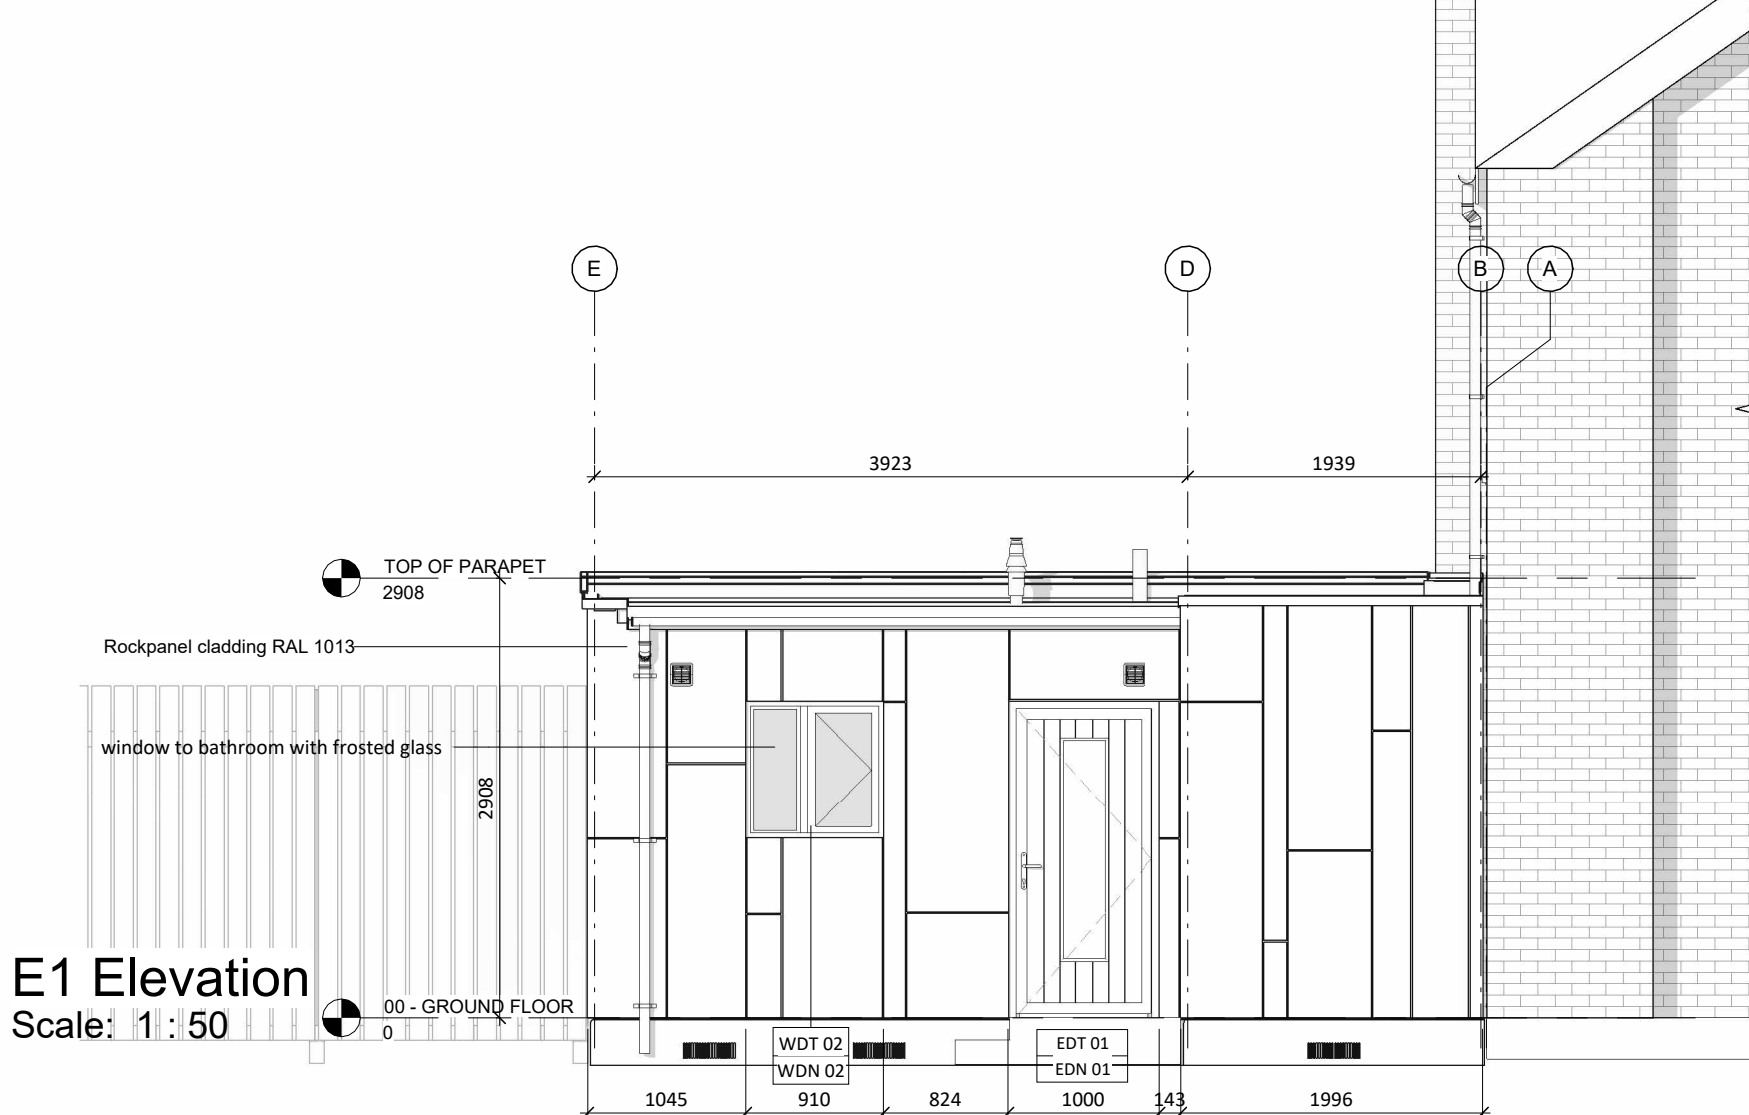




Section B

Scale: 1 : 50



PROPOSED ROOF PLAN

Scale: 1 : 50

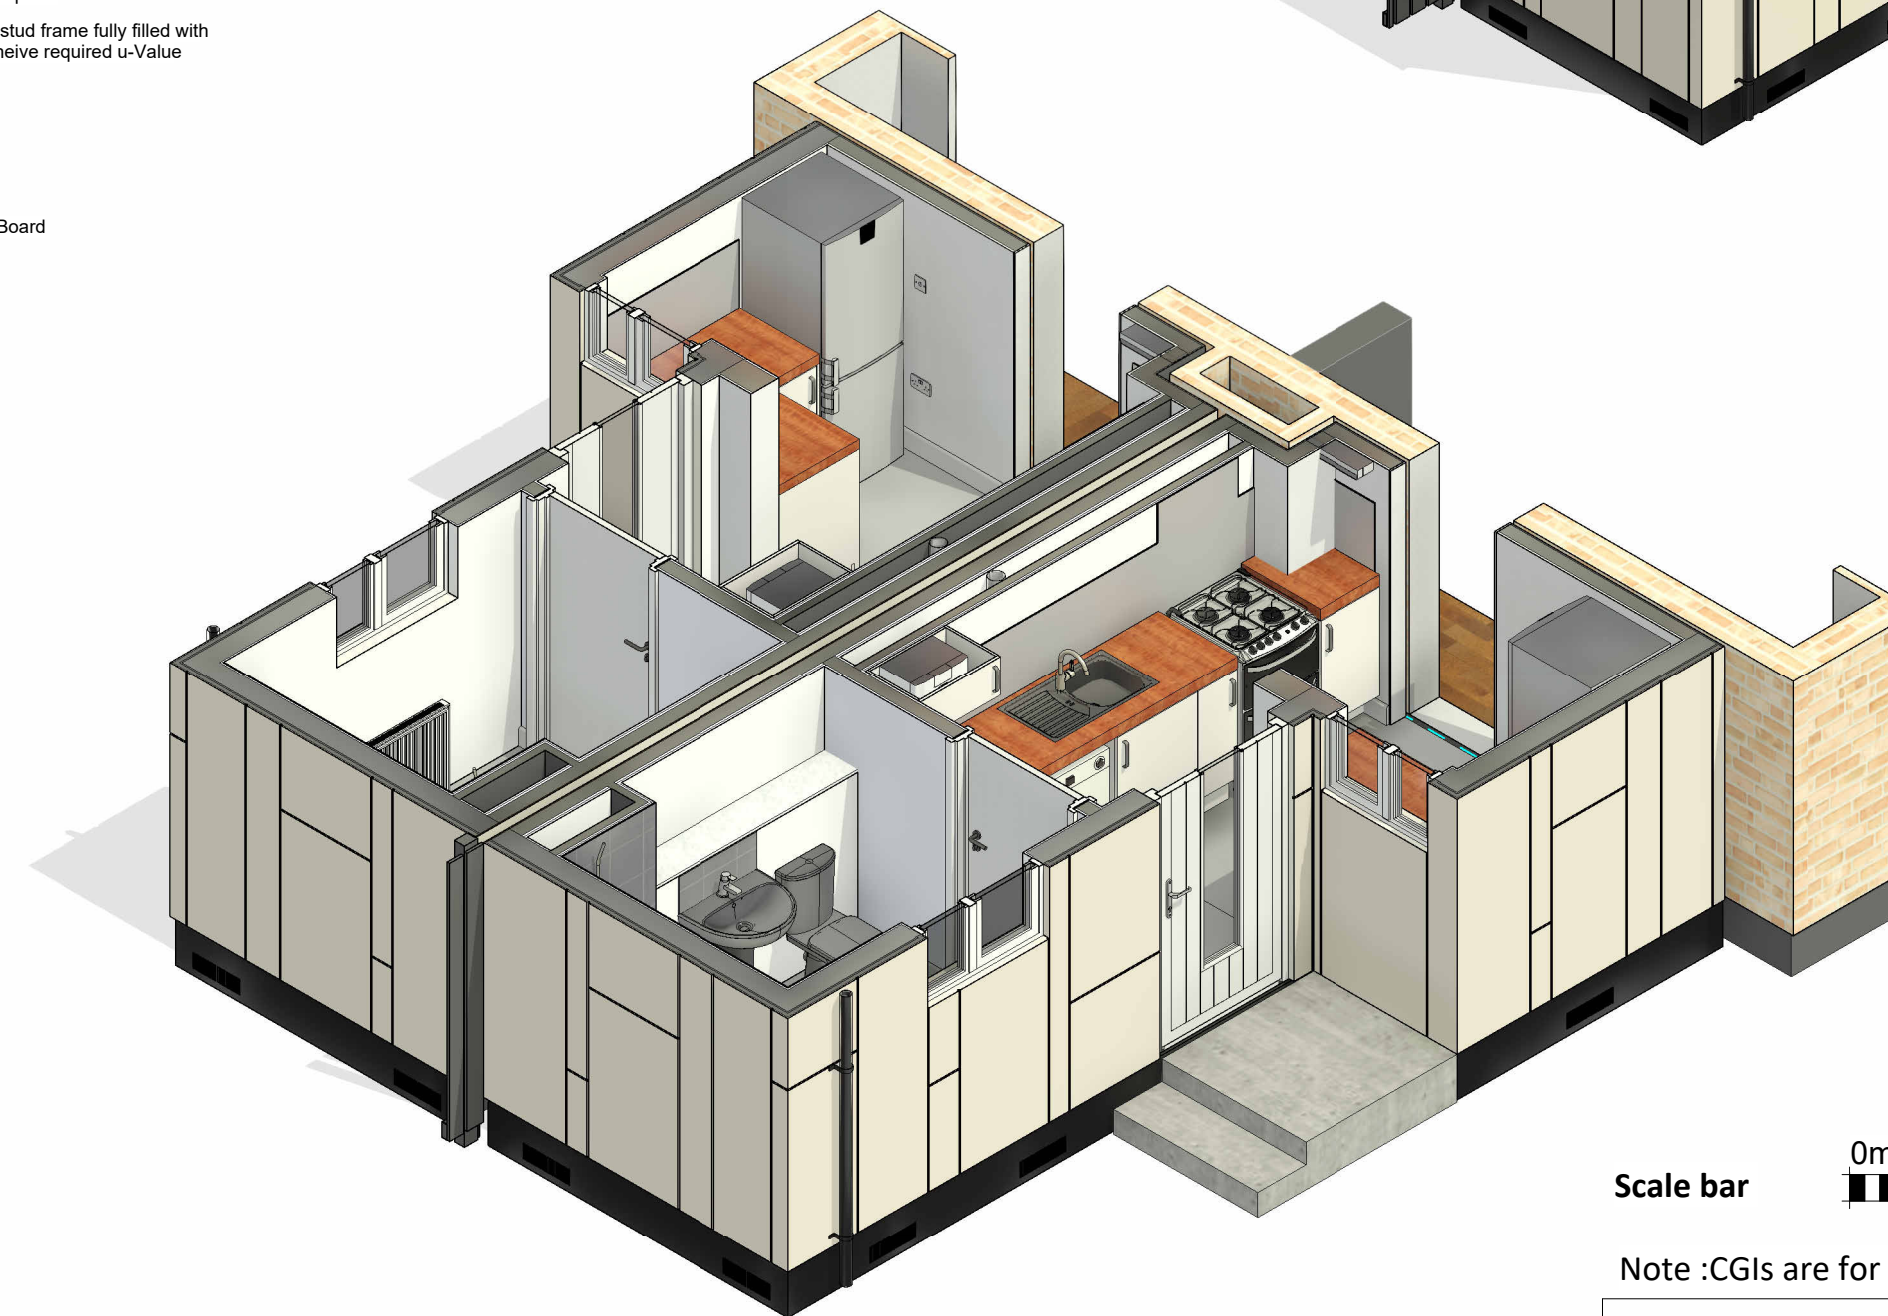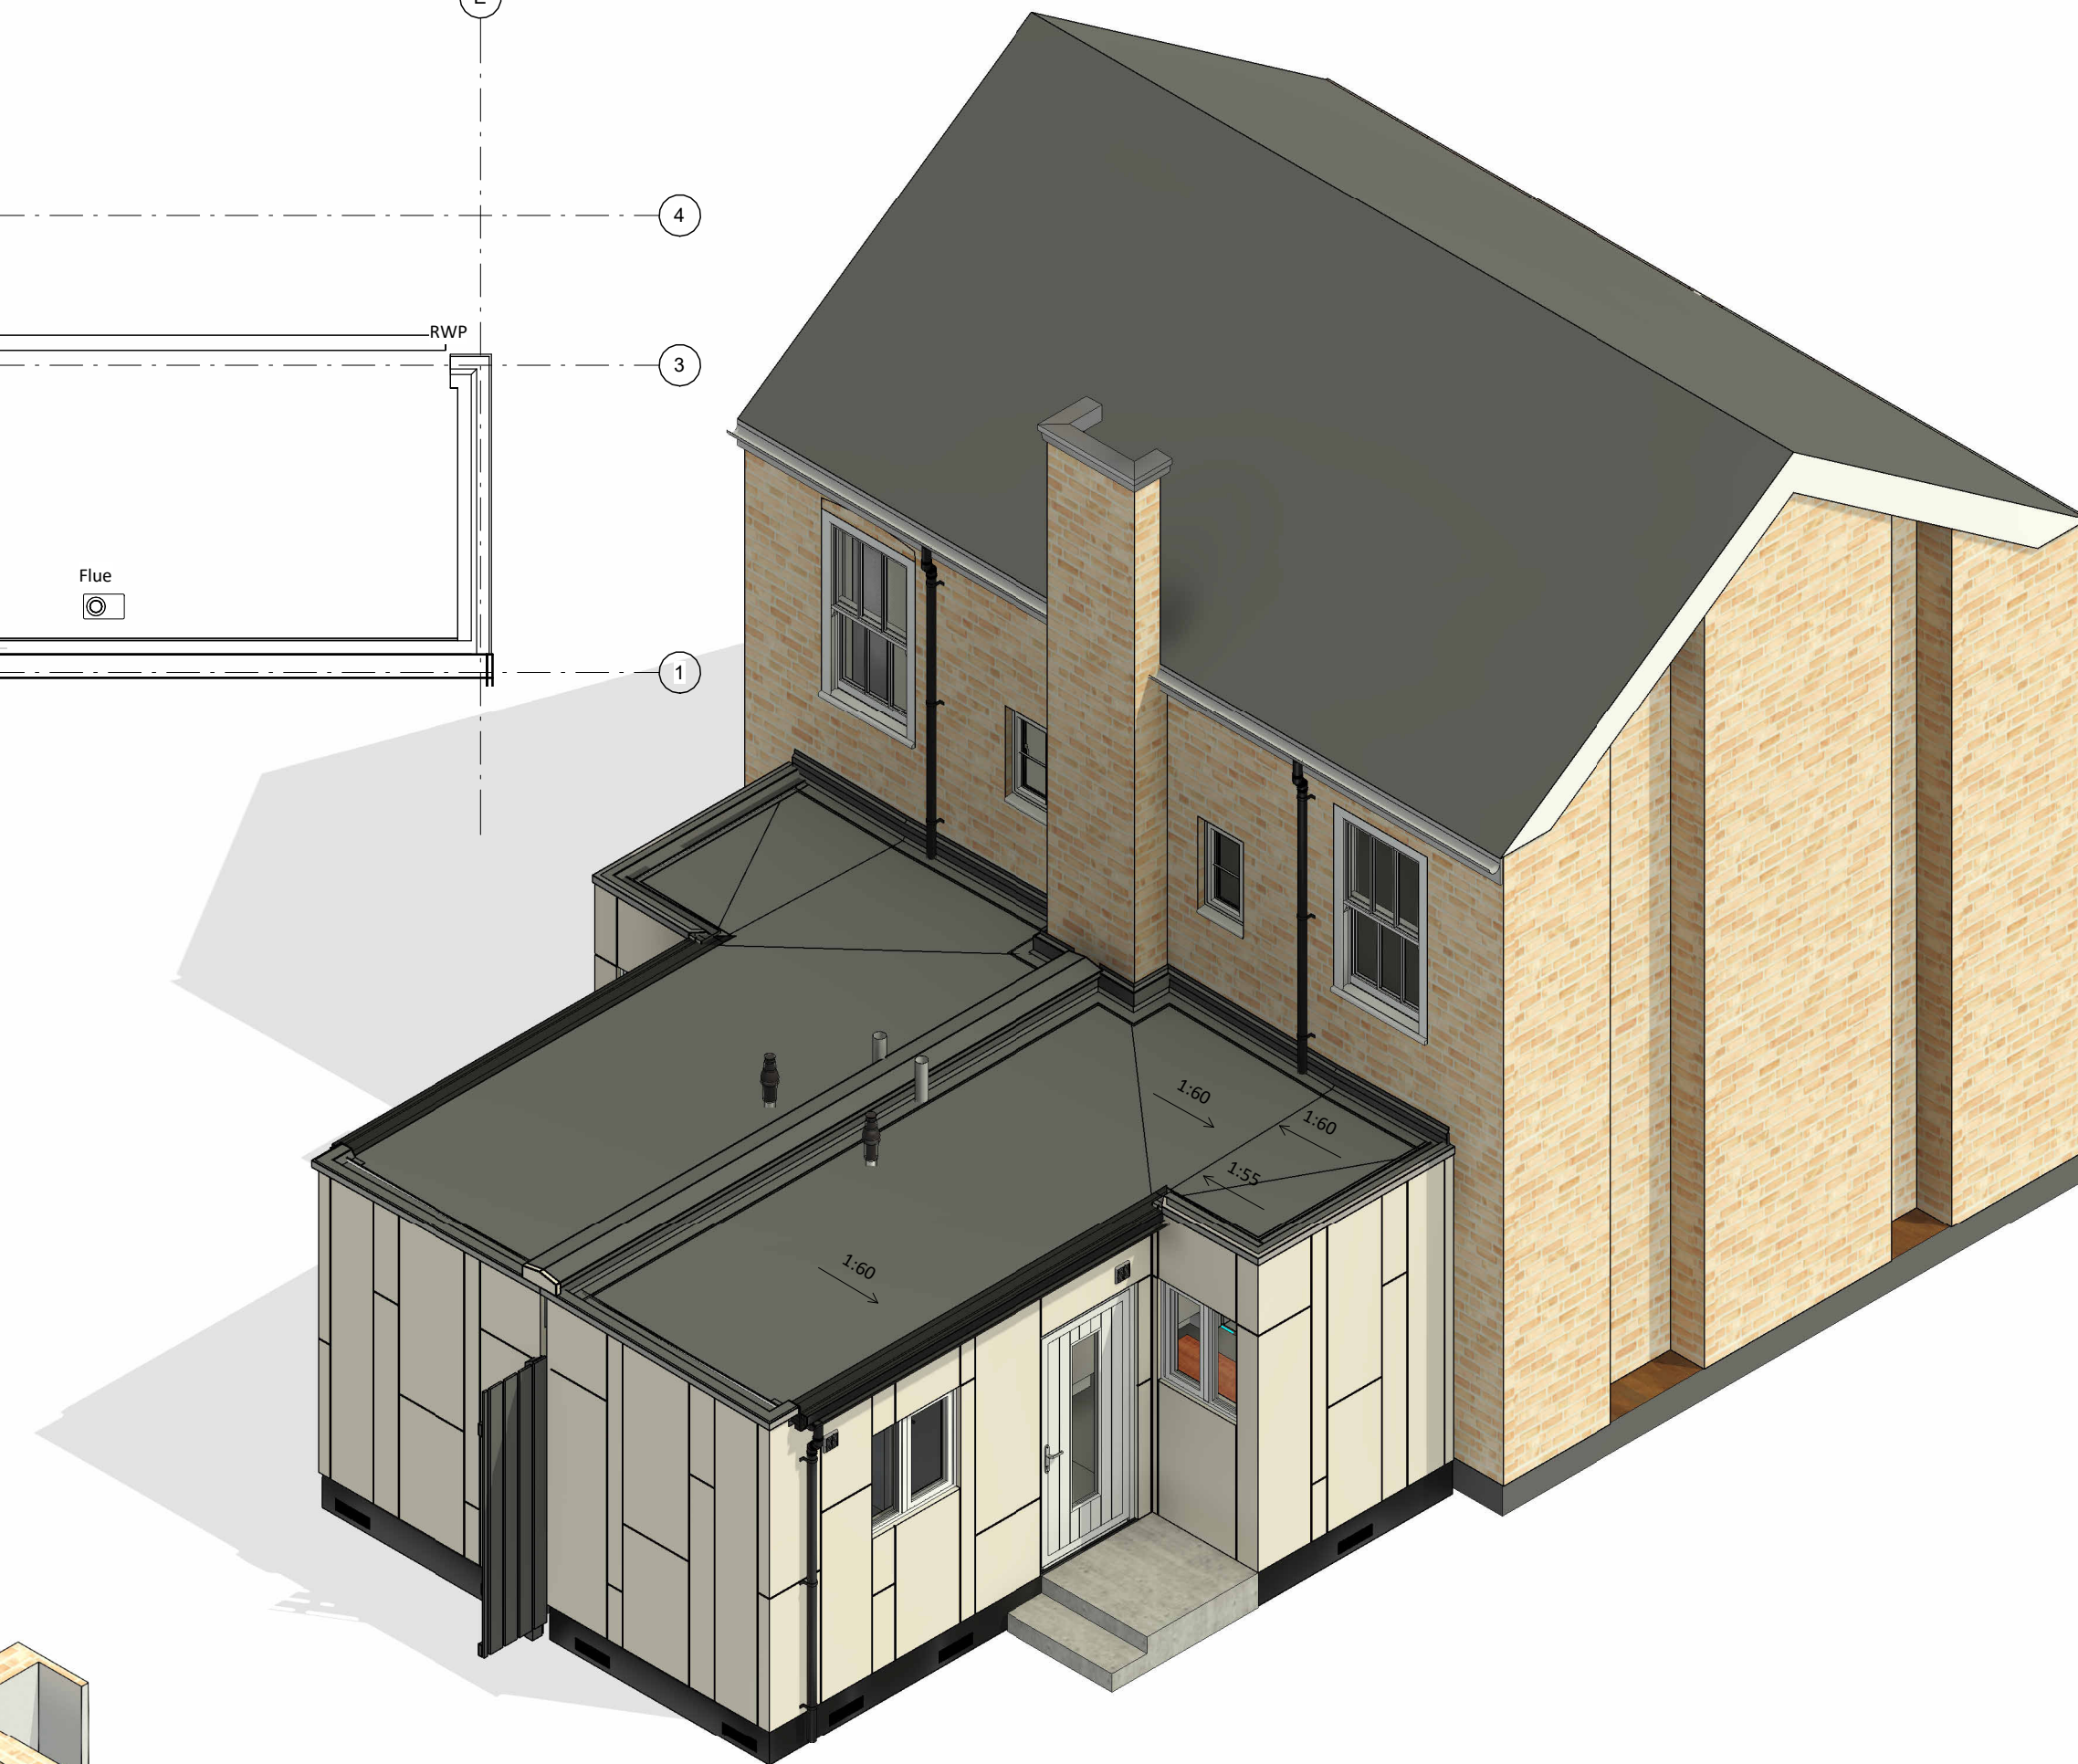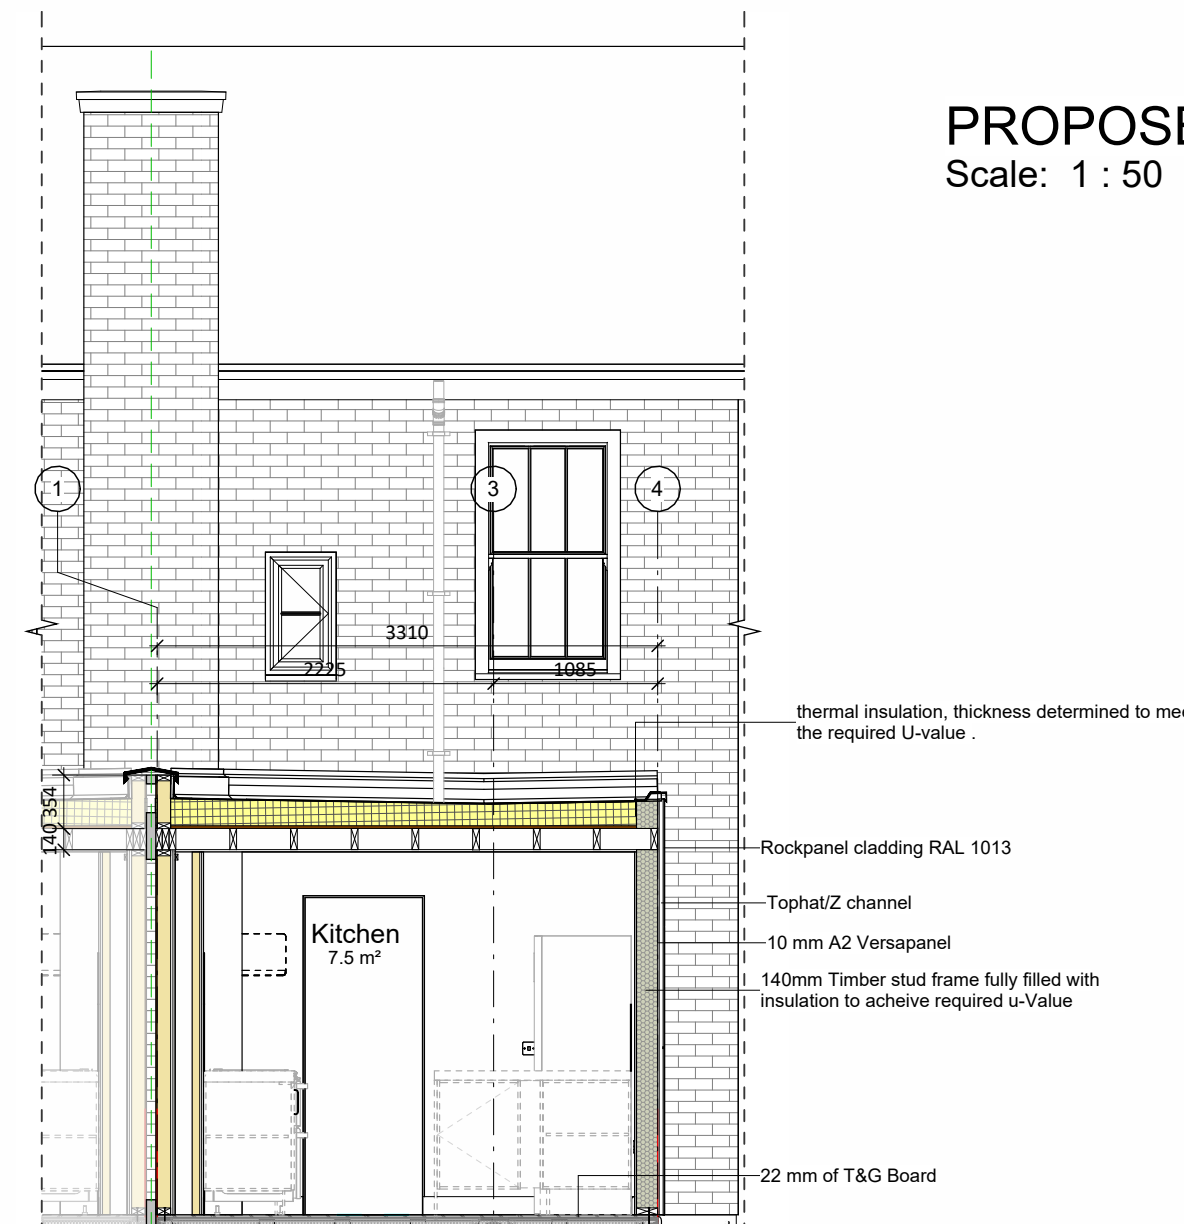

Note :CGIs are for illustration purposes only ;finishes and features may vary.

Revision Number	Revision Description	Revision Date
2	Cladding revised according to comments	01/12/2021
1	For Approval	20/09/2021