



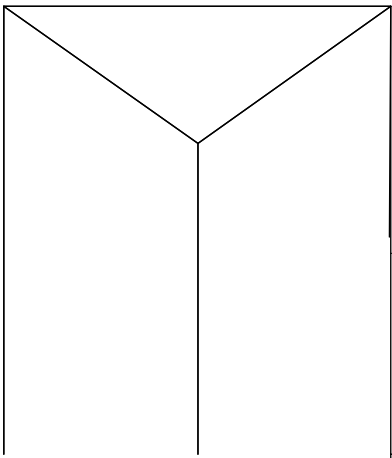


REAR

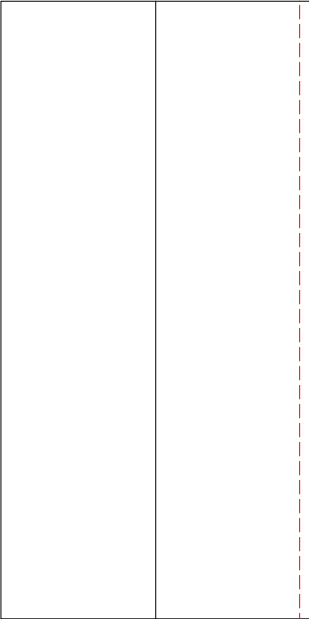

SIDE 1

Number 156

Number 160

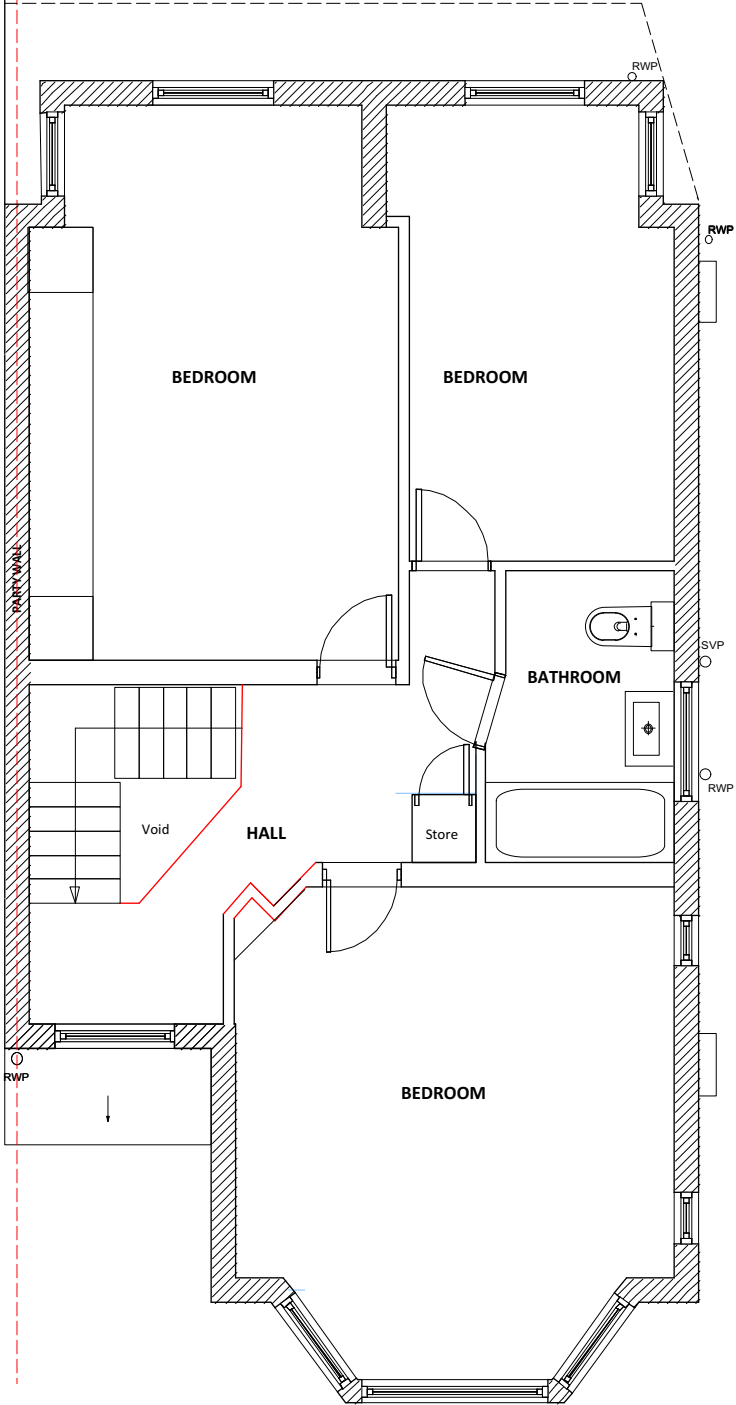

FRONT


Party Wall etc Act 1996
The client / contractor is required to serve written notice to the tenants and owners of the the adjoining properties in accordance with the Party Wall etc Act 1996 (and its latest amendments) with respect to the intention to carry out works within the notifiable works



SCALE BAR




158 Woodfield Way N11 2NU.		
PROPOSED FIRST FLOOR PLAN. HP		
SCALE 1.50@ A2 Paper size		
DWG NO.	PL 02	REV.
rev.	date	notes
S.e.g Architects 64 Sydney Road London N10 2RL e - mail: info@segarchitects.com t.07812955089		
This drawing is the copyright of the Architect. Figure dimensions to be taken in preference to those scaled. All dimensions to be checked on site before any work proceeds. Drawing not to be used for land transfer purposes. Drawings to be used in conjunction with relevant drawings and specifications. Not to be reproduced, altered or disclosed to any unauthorized person either wholly or in part without written permission.		

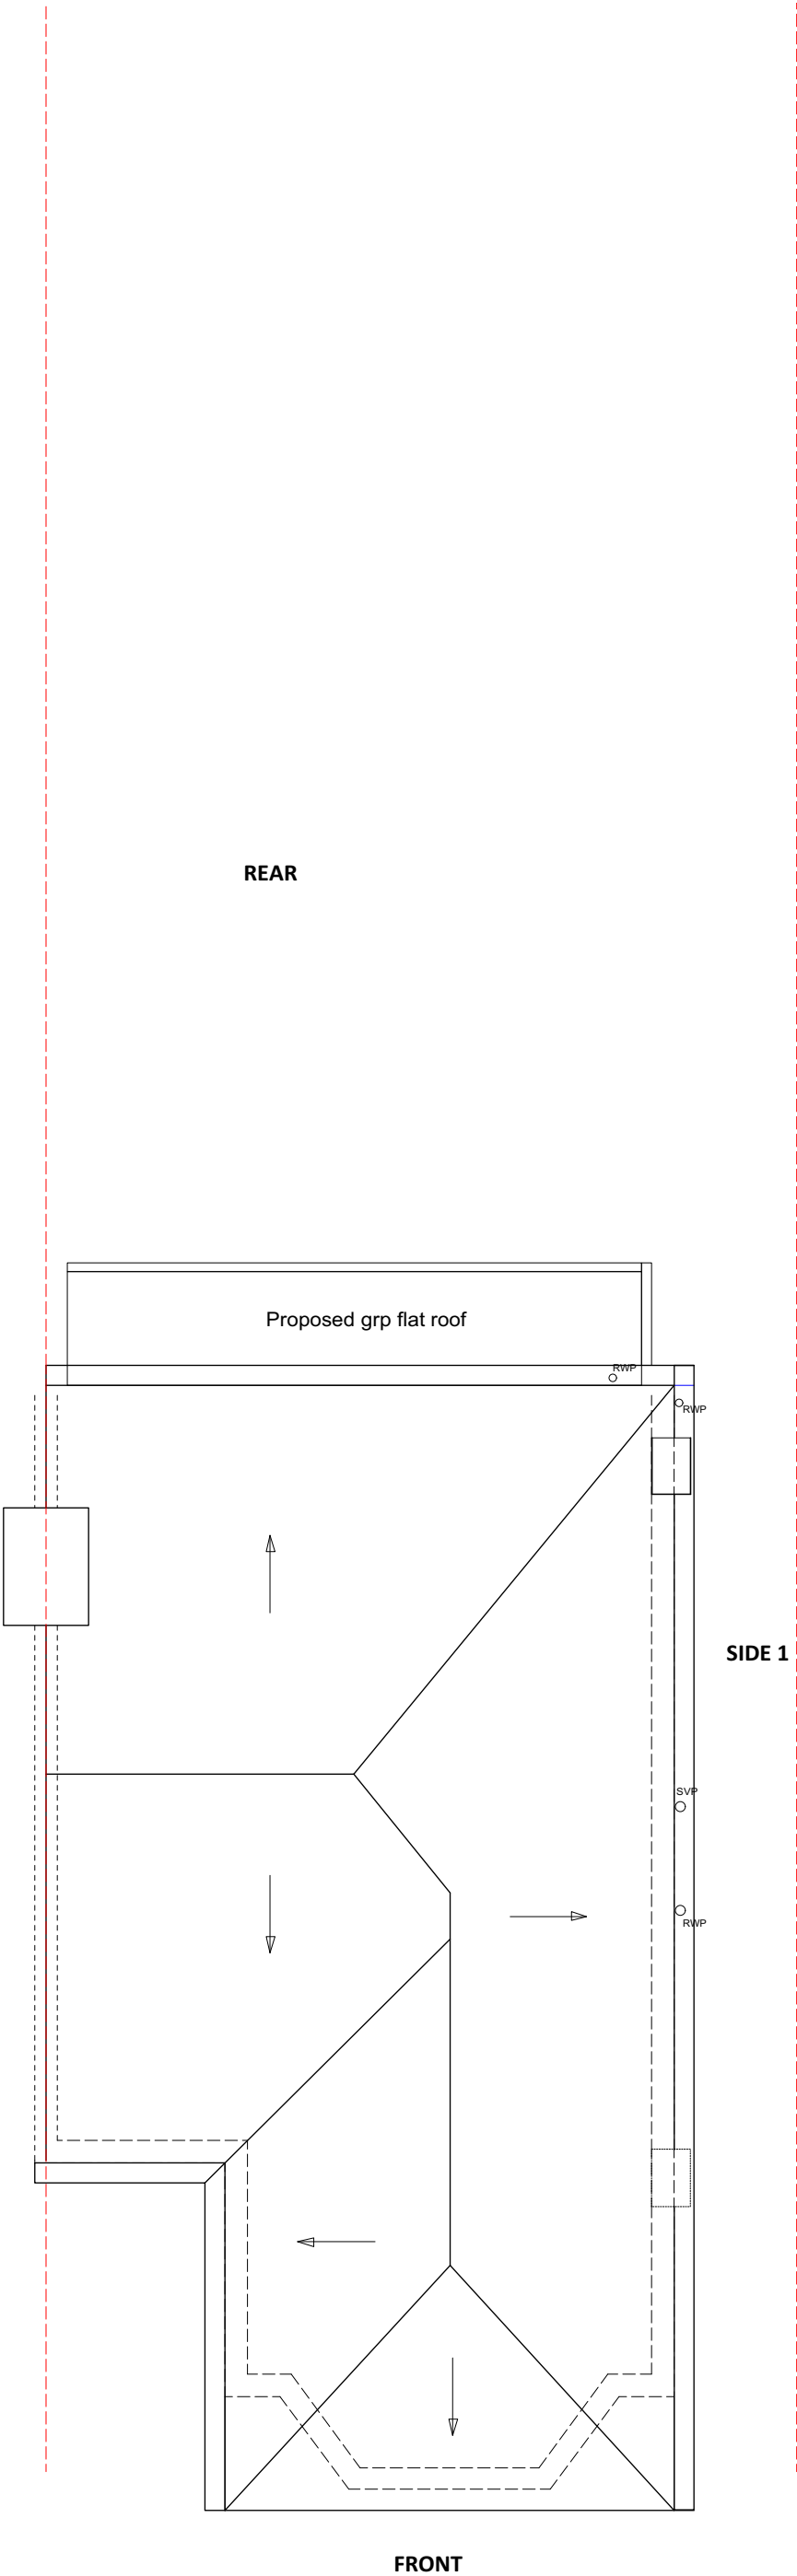


158 Woodfield Way N11 2NU.		
PROPOSED ROOF PLAN		
HP		
SCALE 1.50@ A2 Paper size		
DWG NO.	PL 04	REV.
rev.	date	notes
S.e.g Architects		
64 Sydney Road		
London N10 2RL		
e - mail:		
info@segarchitects.com		
t.07812955089		
This drawing is the copyright of the Architect. Figure dimensions to be taken in preference to those scaled. All dimensions to be checked on site before any work proceeds. Drawing not to be used for land transfer purposes. Drawings to be read in conjunction with relevant drawings and specification. Not to be reproduced, altered or disclosed to any unauthorised person either wholly or in part without written permission.		

Party Wall etc Act 1996
The client / contractor is required to serve written notice to the tenants and owners of the the adjoining properties in accordance with the Party Wall etc Act 1996 (and its latest amendments) with respect to the intention to carry out works within the notifiable works

 

SCALE BAR

 


- KEY
- Existing roof tiles
 - Existing parapet
 - Existing glazed door
 - Existing timber sash windows
 - Existing dormers
 - Existing SVP (Soil vent pipe)
 - Existing rwp (Rain water down pipe)
 - Existing facing brickwork
 - Existing soldier course
 - Existing external ground level (varies)
 - Existing gutter
 - Existing chimney stack
 - Existing fence
 - Existing opening conservation roof lights
 - Existing render
 - Existing vertically clad tiles
 - Existing roof terrace
 - Existing balcony
 - Existing painted brick
 - Existing aluminium glazed opening black doors
 - Existing brick
 - Existing white upvc windows or doors
 - Proposed soldier course
 - Proposed opening rooflights
 - Proposed parapet
 - Proposed green roof
 - Proposed terrace with privacy screening
 - Proposed balustrade
 - Proposed brickwork to match existing
 - Proposed timber slated fence (existing brickwork retained)
 - Proposed bifold double glazed doors in grey aluminium frames
 - Planting (type to be confirmed)
 - Proposed roof dormer with vertically hung tiles to match existing
 - Proposed render repaired & repainted to match existing
 - Proposed gutter to match existing
 - Proposed Svp
 - Proposed black aluminium glazed doors
 - Existing brickwork paint removed back to original brickwork
 - Proposed roof tiles to match existing
 - Proposed insulated render, finish to match existing
 - Proposed crittal glazed doors with black frames
 - Proposed pitched roof with roof slates to match existing
 - Proposed timber sash double glazed window to match existing
 - Proposed rain water down pipe
 - Proposed triple glazed aluminium windows or doors .
 - Proposed grey aluminium Conservation roof light
 - Raised parapet wall**
 - Proposed extended roof
 - Proposed solar panels
 - Standing seam metal cladding
 - Proposed external adjustable solar blinds
 - Proposed porch
 - Proposed vertically clad tiles
 - Proposed opaque privacy glazing
 - Proposed brick slips to match existing on external insulation



Party Wall etc Act 1996

The client / contractor is required to serve written notice to the tenants and owners of the the adjoining properties in accordance with the Party Wall etc Act 1996 (and its latest amendments) with respect to the intention to carry out works within the notifiable works

 

SCALE BAR

158 Woodfield Way N11 2NU.		
PROPOSED SIDE ELEVATION HP		
SCALE 1.50@ A2 Paper size		
DWG NO.	PL 11	REV.
rev.	date	notes
S.e.g Architects		
64 Sydney Road		
London N10 2RL		
e - mail:		
info@segarchitects.com		
t.07812955089		
This drawing is the copyright of the Architect. Figure dimensions to be taken in preference to those scaled. All dimensions to be checked on site before any work proceeds. Drawing not to be used for land transfer purposes. Drawings to be read in conjunction with relevant drawings and specification. Not to be reproduced, altered or disclosed to any unauthorised person either wholly or in part without written permission.		

1. Existing roof tiles
2. Existing parapet
- 2a. Existing glazed door
3. Existing timber sash windows
- 3a. Existing dormers
4. Existing SVP (Soil vent pipe)
5. Existing nrp (Rain water down pipe)
6. Existing facing brickwork
7. Existing soldier course
8. Existing external ground level (varies)
9. Existing gutter
10. Existing chimney stack
11. Existing fence
12. Existing opening conservation roof lights
13. Existing render
14. Existing vertically clad tiles
15. Existing roof terrace
16. Existing balcony
17. Existing painted brick
18. Existing aluminium glazed opening black doors
19. Existing brick
20. Existing white upvc windows or doors
21. Proposed soldier course
22. Proposed opening rooflights
23. Proposed parapet
24. Proposed green roof
25. Proposed lateral with privacy screening
26. Proposed balustrade
27. Proposed brickwork to match existing
28. Proposed timber slated fence (existing brickwork retained)
29. Proposed bifold double glazed doors in grey aluminium frames
30. Planting (type to be confirmed)
31. Proposed roof dormer with vertically hung tiles to match existing
32. Proposed render repaired & repainted to match existing
33. Proposed gutter to match existing
34. Proposed Svp
35. Proposed black aluminium glazed doors
36. Existing brickwork paint removed back to original brickwork
37. Proposed roof tiles to match existing
38. Proposed insulated render, finish to match existing
39. Proposed crited doors with black frames
40. Proposed pitched roof with roof slates to match existing
41. Proposed timber sash double glazed window to match existing
42. Proposed rain water down pipe
43. Proposed triple glazed aluminium windows or doors .
44. Proposed grey aluminium Conservation roof light
45. **Raised parapet wall**
46. Proposed extended roof
47. Proposed solar panels
48. Standing seam metal cladding
49. Proposed external adjustable solar blinds
50. Proposed porch
51. Proposed vertically clad tiles
52. Proposed opaque privacy glazing
53. Proposed brick slips to match existing on external insulation



A diagram showing a stepped profile with three segments. The first segment is 1m long, the second is 2.0 m long, and the third is 4.0 m long. The segments are represented by black bars of varying heights and widths.

158 Woodfield Way N11 2NU.		
PROPOSED REAR ELEVATION HP		
SCALE: 1.50" @ A2 Paper size		
DWG NO. PL 12		REV.
rev.	date	notes
S.e.g Architects		
64 Sydney Road London N10 2RL e-mail: info@segarchitects.com 07812295509		
This drawing is the copyright of the Architect. Planned dimensions to be taken as preferred in the above details. All drawings to be checked on site before any work proceeds. Drawing not to be used for land transfer purposes. Drawings to be used in conjunction with relevant drawings and specifications. Not to be reproduced, rescaled or disclosed to any unauthorised person either wholly or in part without written permission.		