




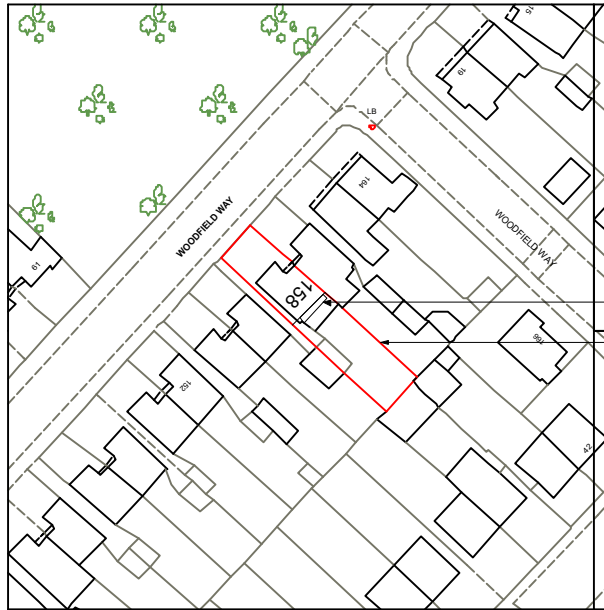

PROPOSED BAY
APPLICATION SITE NOTED IN RED

 

Metres

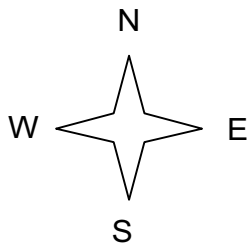

© Crown copyright and database rights 2022 OS 100038864

Reproduction in whole or in part is prohibited

without the permission of Ordnance Survey.

158 Woodfield Way N11 2NU.		
PROPOSED OS SITE PLAN		
SCALE 1:1250@ A4 Paper size		
DWG NO. PL OS 01		REV. /
rev.	date	notes
S.e.g Architects 64 Sydney Road London N10 2RL e-mail: info@segarchitects.com t.07812955089		
This drawing is the copyright of S.e.g Architects. It is not to be used for any other purpose without the written permission of S.e.g Architects. All dimensions are to be taken as shown unless otherwise stated. The user of this drawing is to be responsible for its use and for any errors or omissions. The user is to be responsible for its use and for any errors or omissions. The user is to be responsible for its use and for any errors or omissions.		