




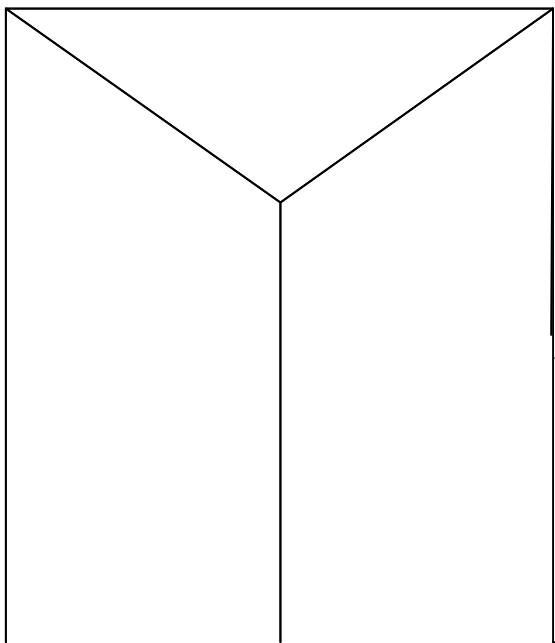

REAR

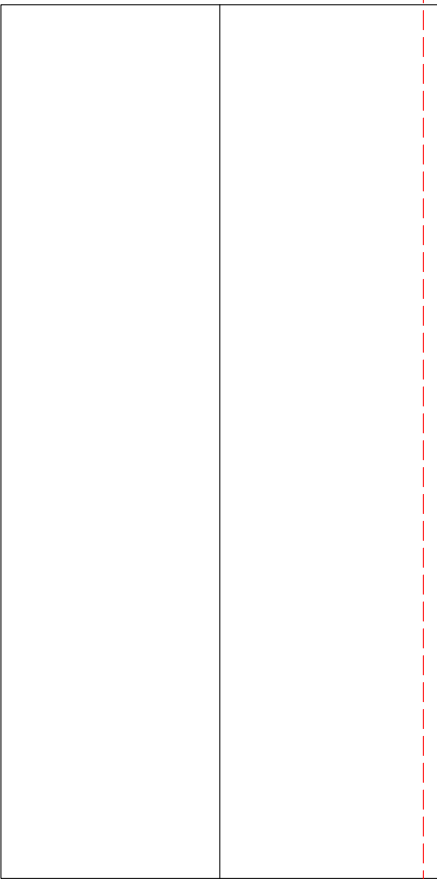


Number 156

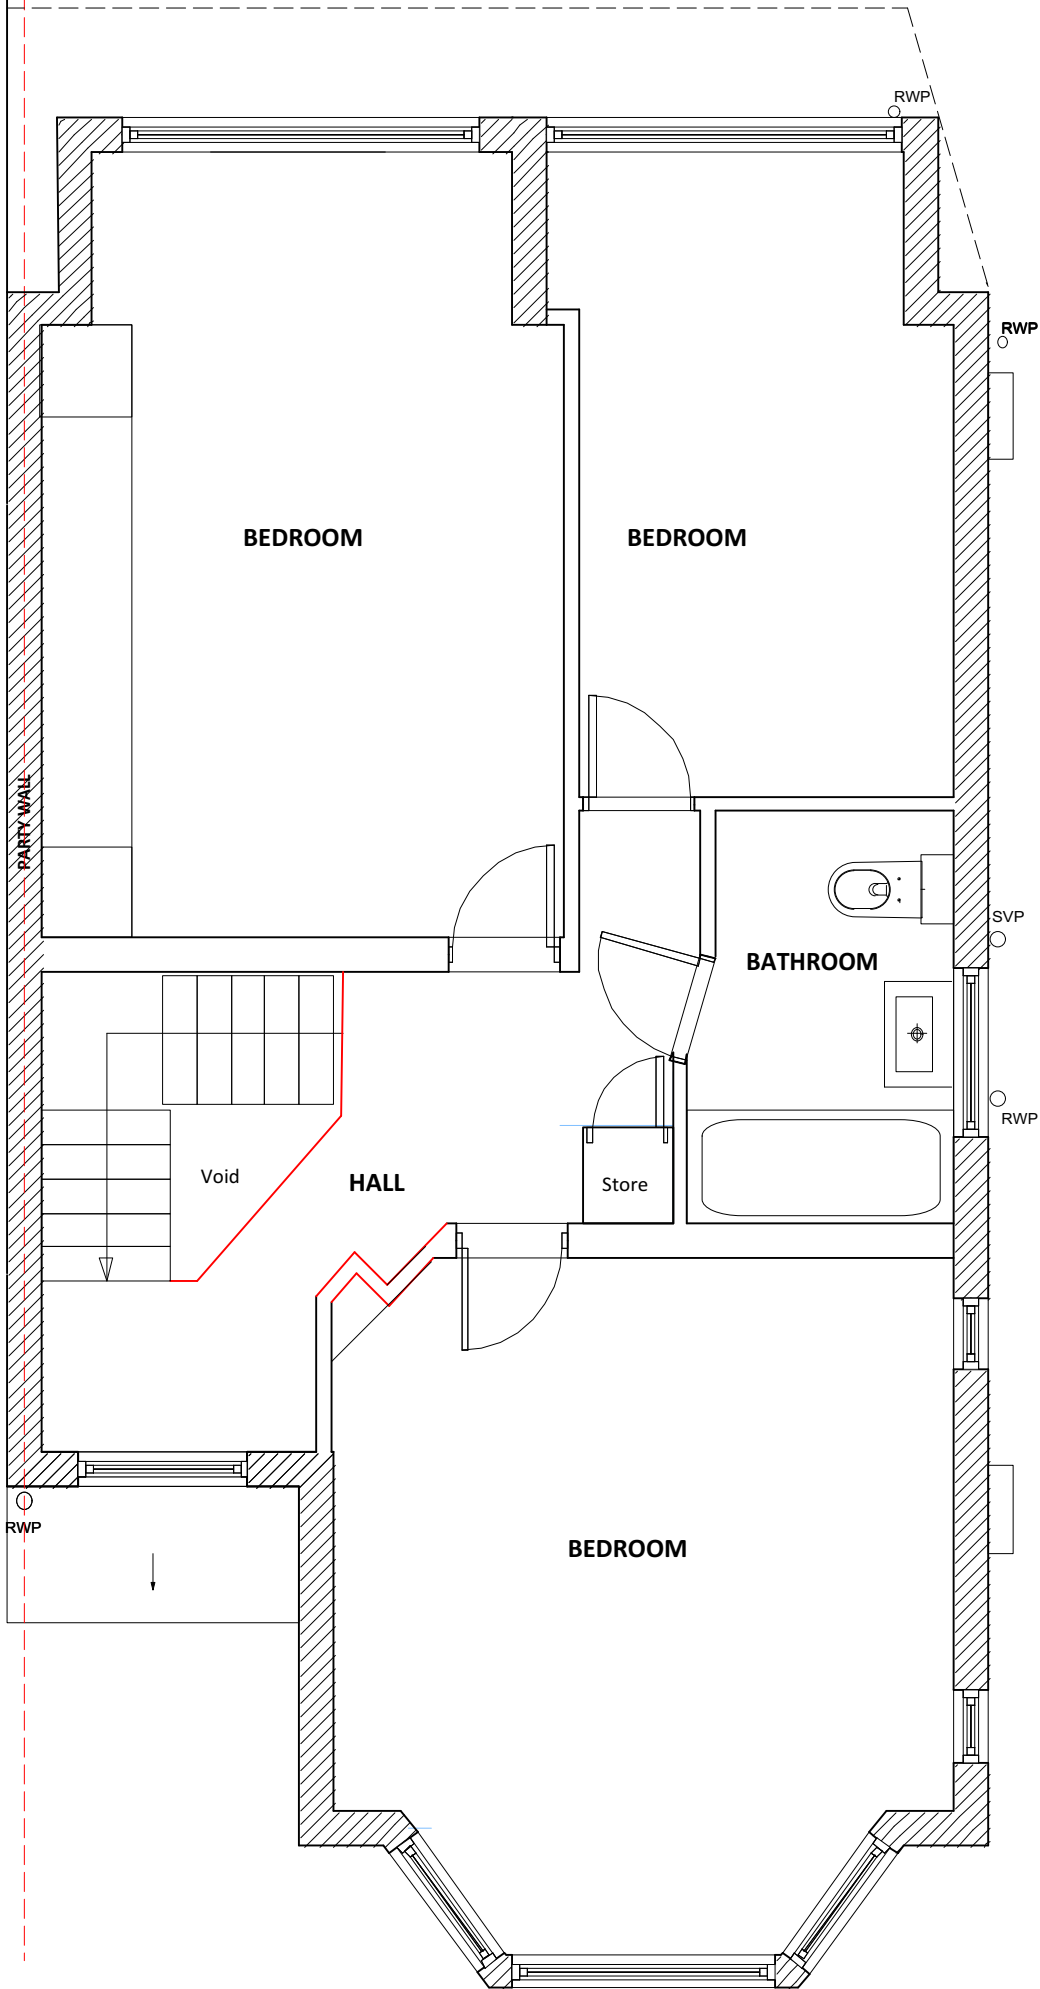


SIDE 1

Number 160

FRONT

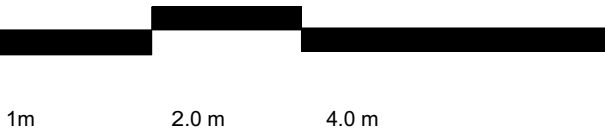

SCALE BAR

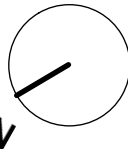

158 Woodfield Way N11 2NU.		
PROPOSED FIRST FLOOR PLAN. HP		
SCALE 1.50@ A2 Paper size		
DWG NO.	PL 02	REV. A
rev.	date	notes
S.e.g Architects 64 Sydney Road London N10 2RL e - mail: info@sagarchitects.com t.07812355089		
This drawing is the copyright of the Architect. Figure dimensions to be taken as preferred to those scaled. All dimensions to be checked on site before any work proceeds. Drawing not to be used for land transfer purposes. Drawings to be used in conjunction with relevant drawings and specifications. Not to be reproduced, related or disclosed to any unauthorised person without wholly or in part without written permission.		

Party Wall etc Act 1996
The client / contractor is required to serve written notice to the tenants and owners of the adjoining properties in accordance with the Party Wall etc Act 1996 (and its latest amendments) with respect to the intention to carry out works within the notifiable works.