



ARCHETYPE AH

ADDRESS


127 MOSELLE AVENUE

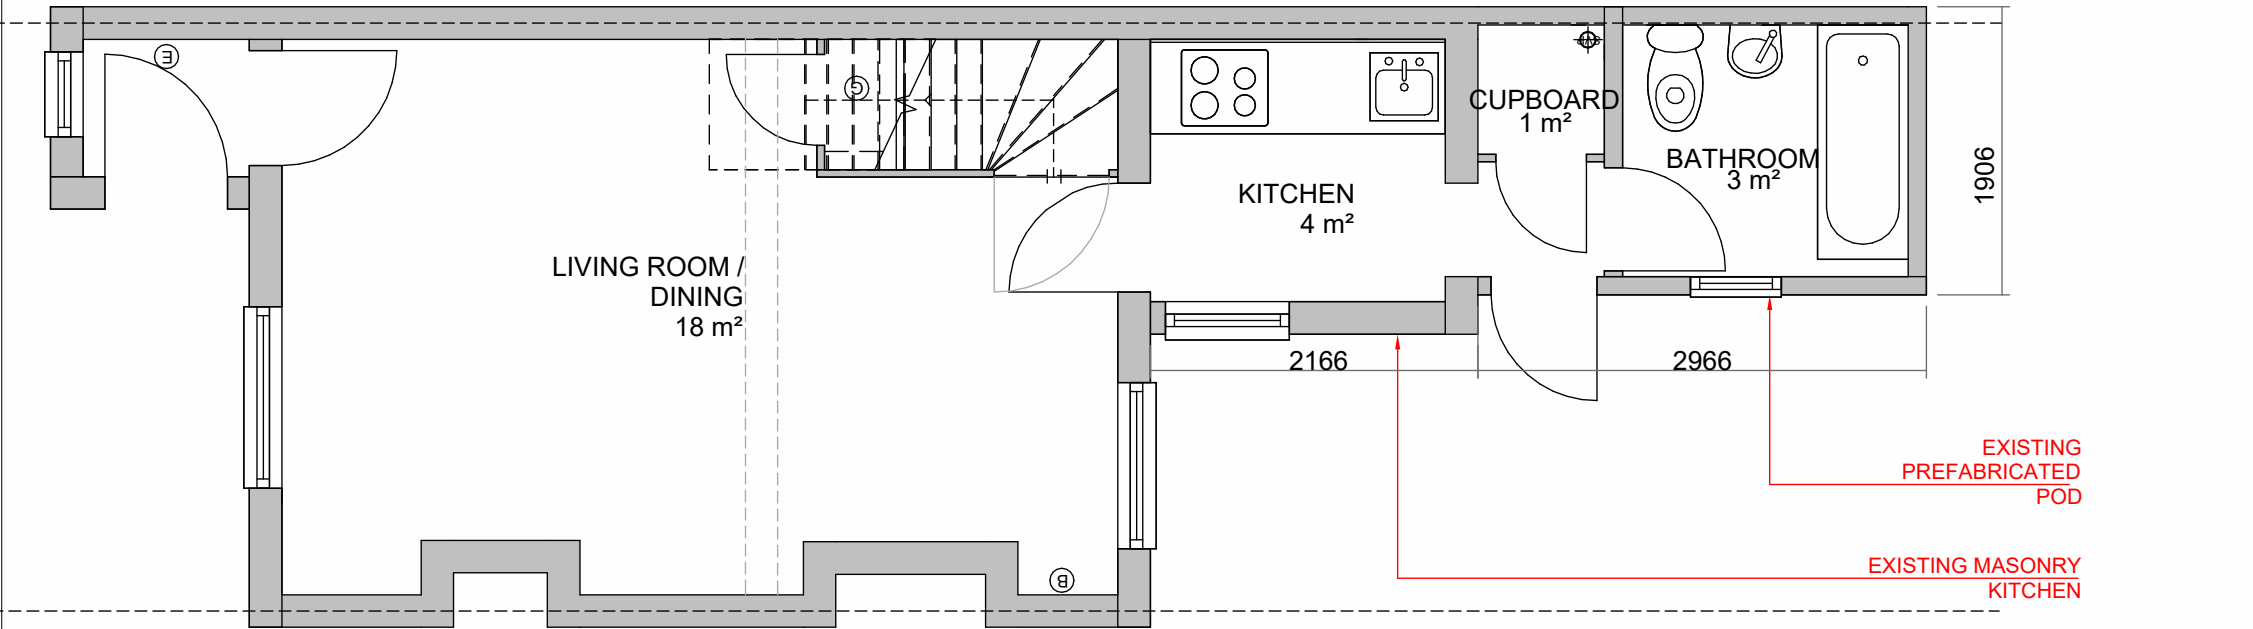


EXISTING GROUND FLOOR PLAN - TYPE AH
Scale: 1 : 50

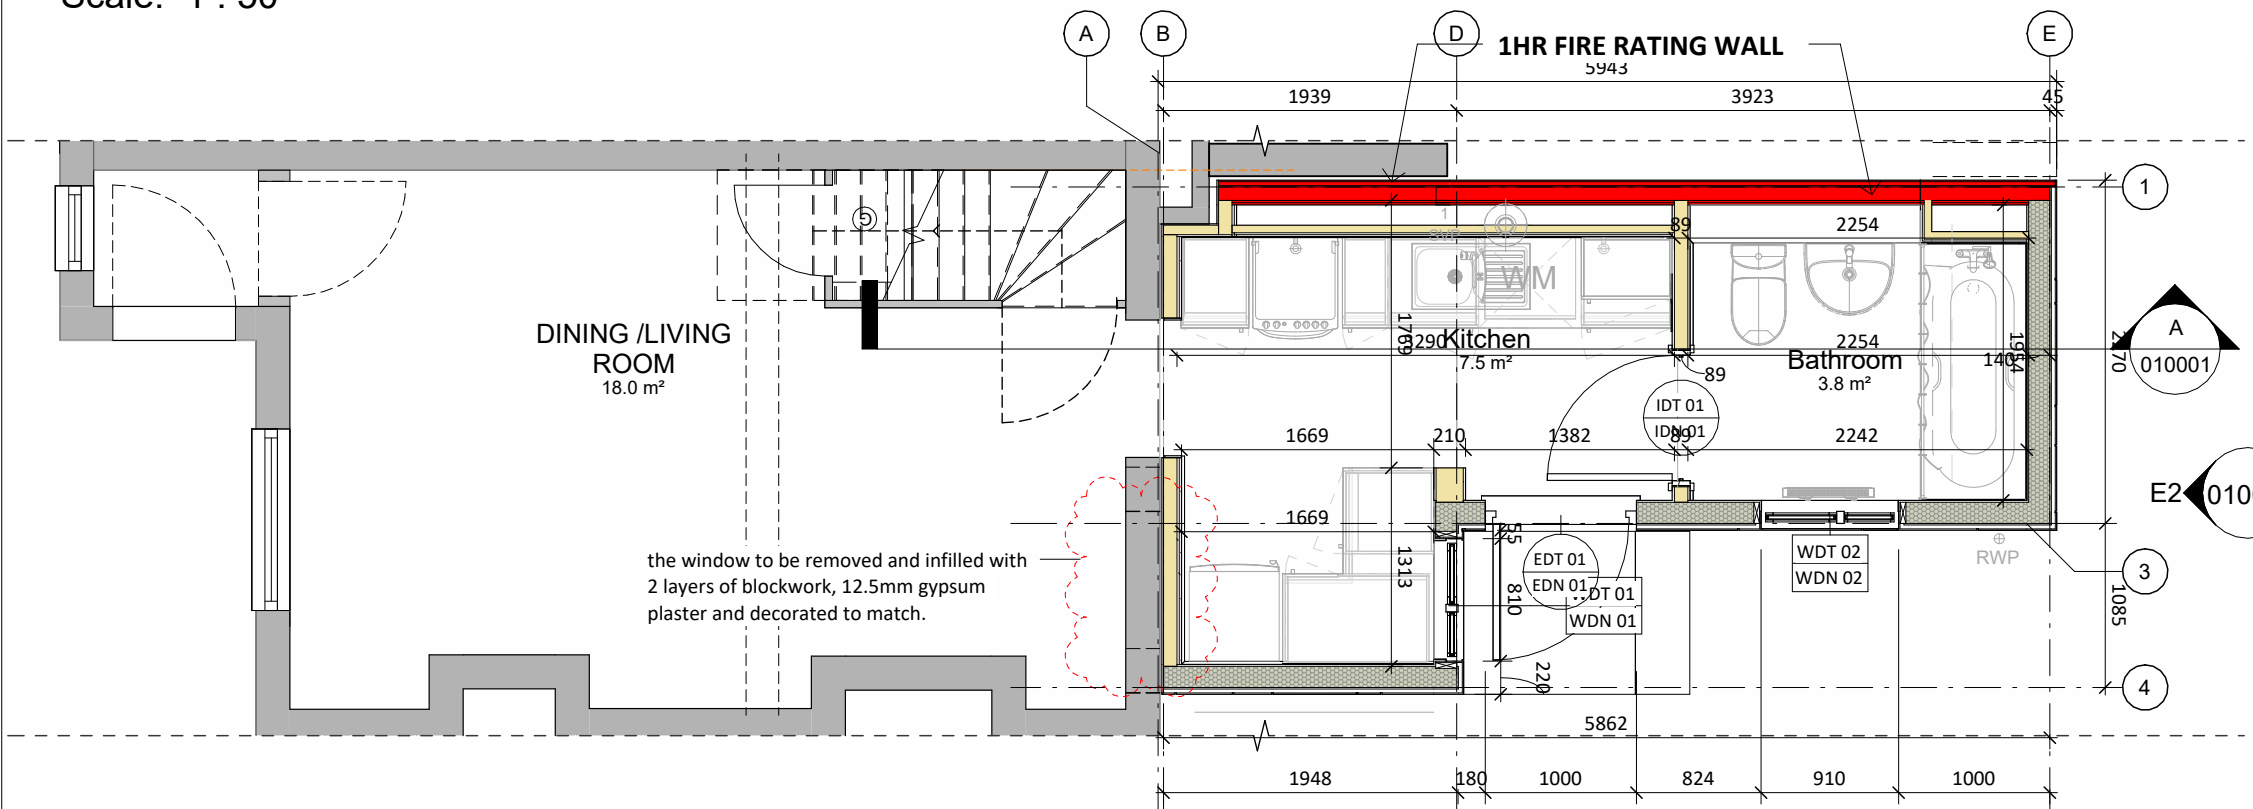



PROPOSED GROUND FLOOR PLAN - TYPE AH
Scale: 1 : 50

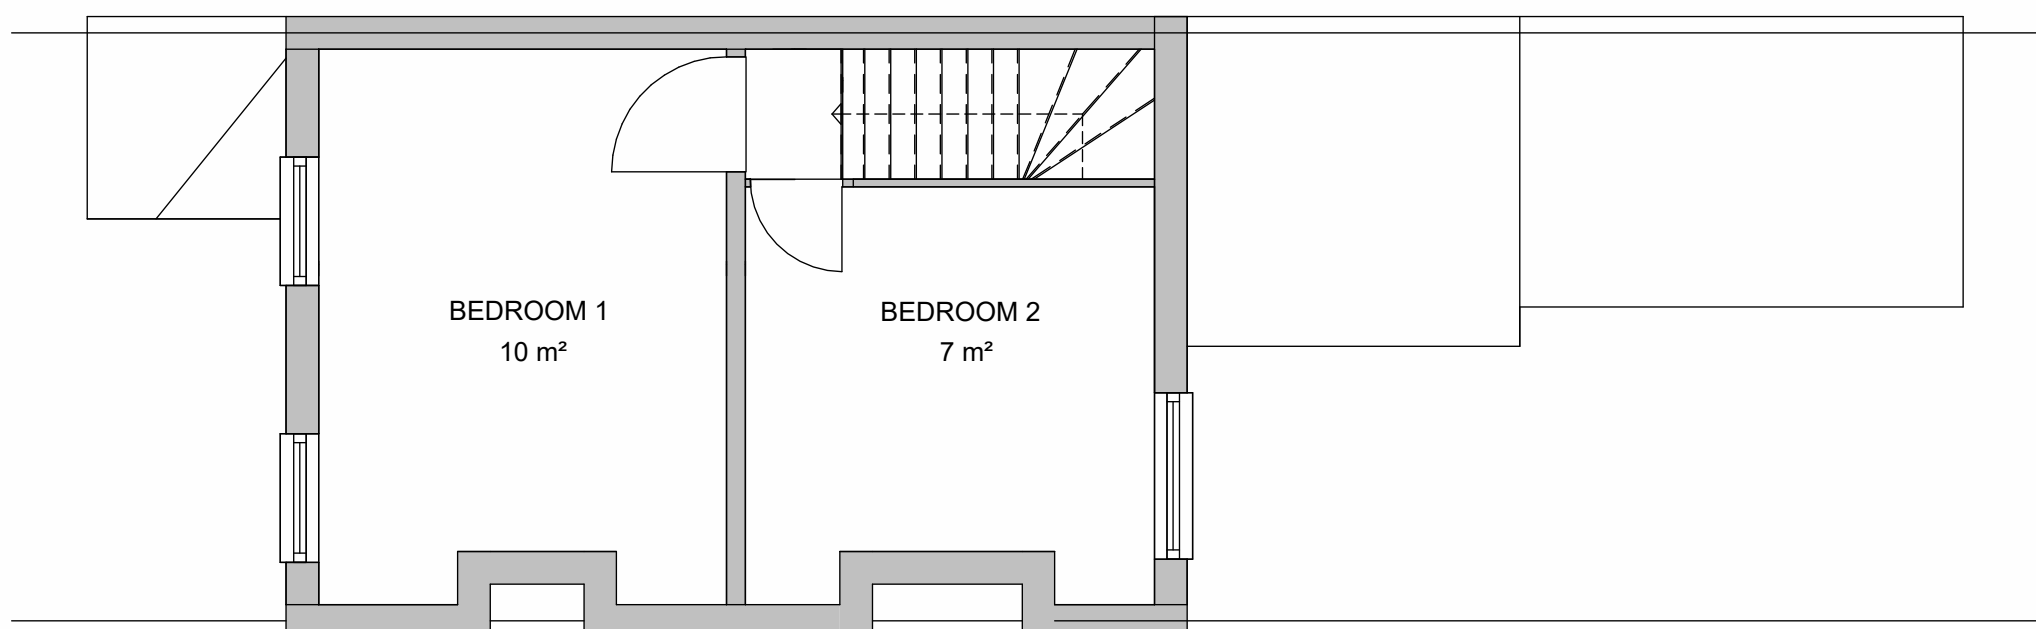


EXISTING FIRST FLOOR PLAN - TYPE AH
Scale: 1 : 50

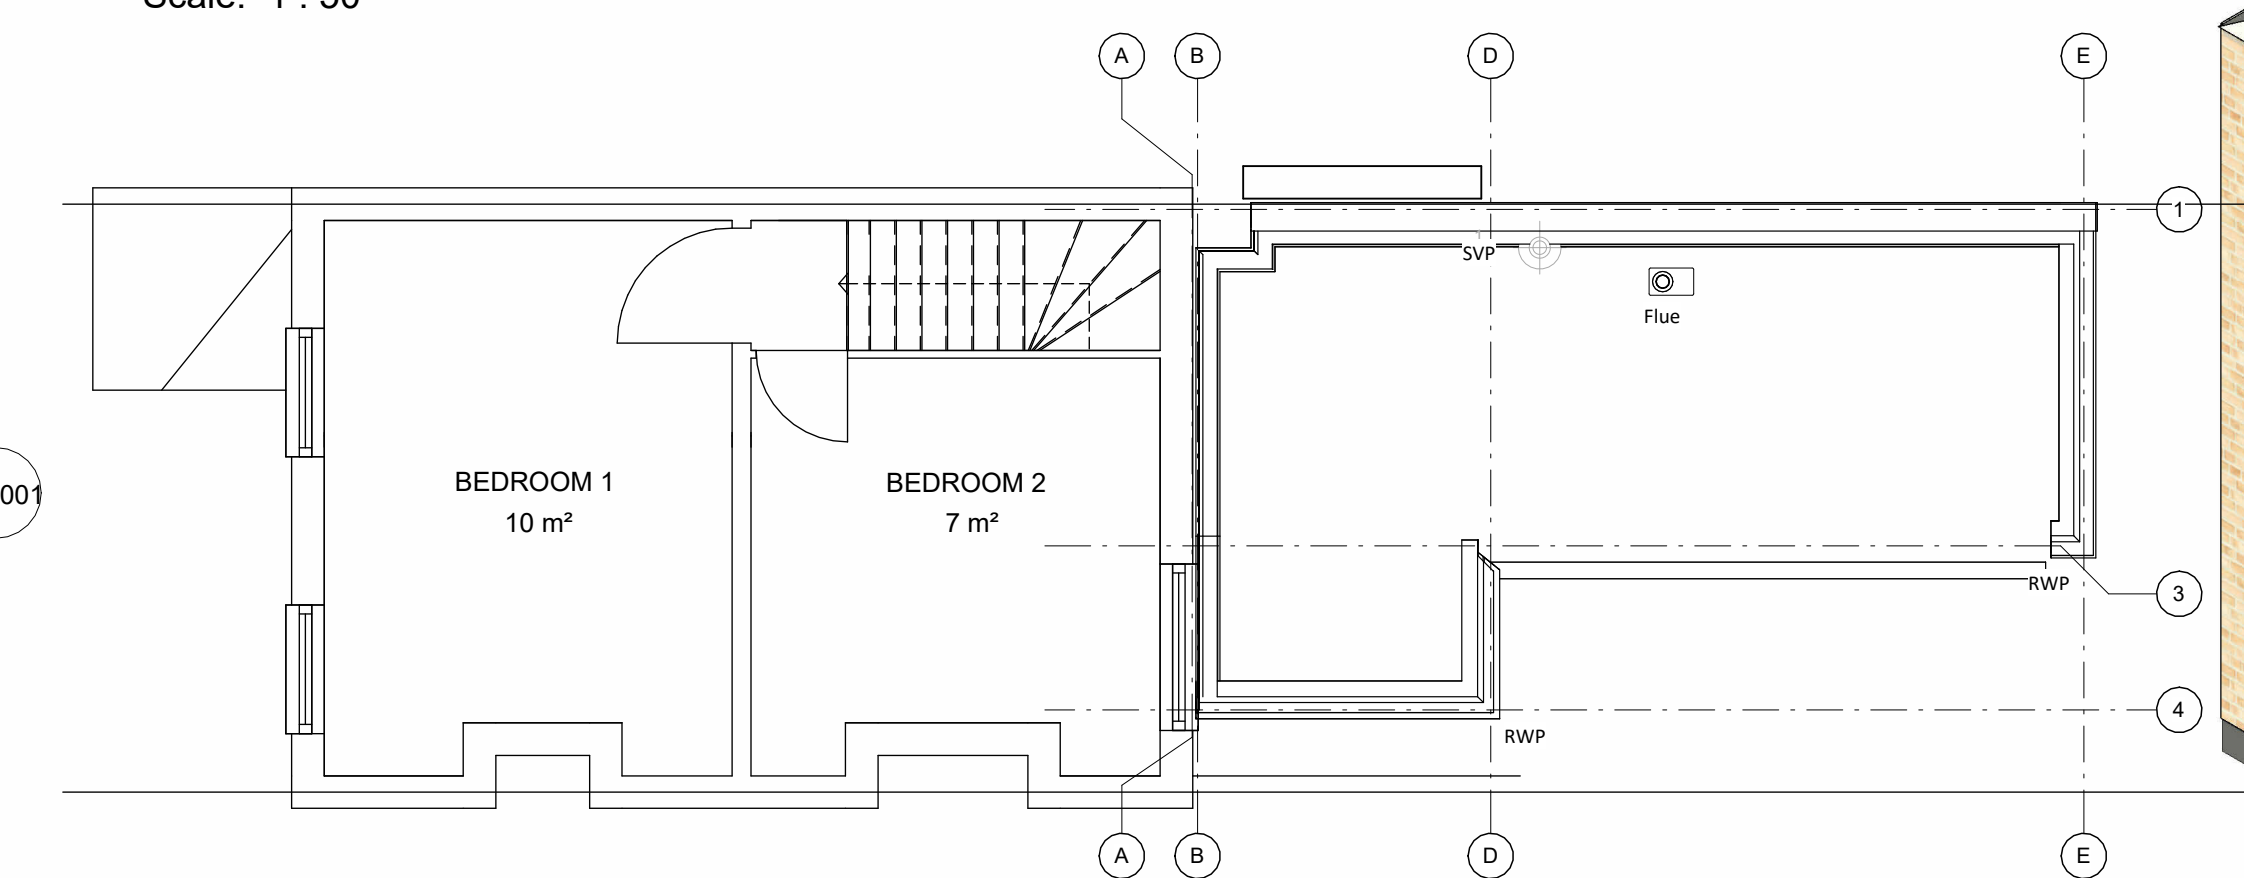



PROPOSED ROOF PLAN
Scale: 1 : 50

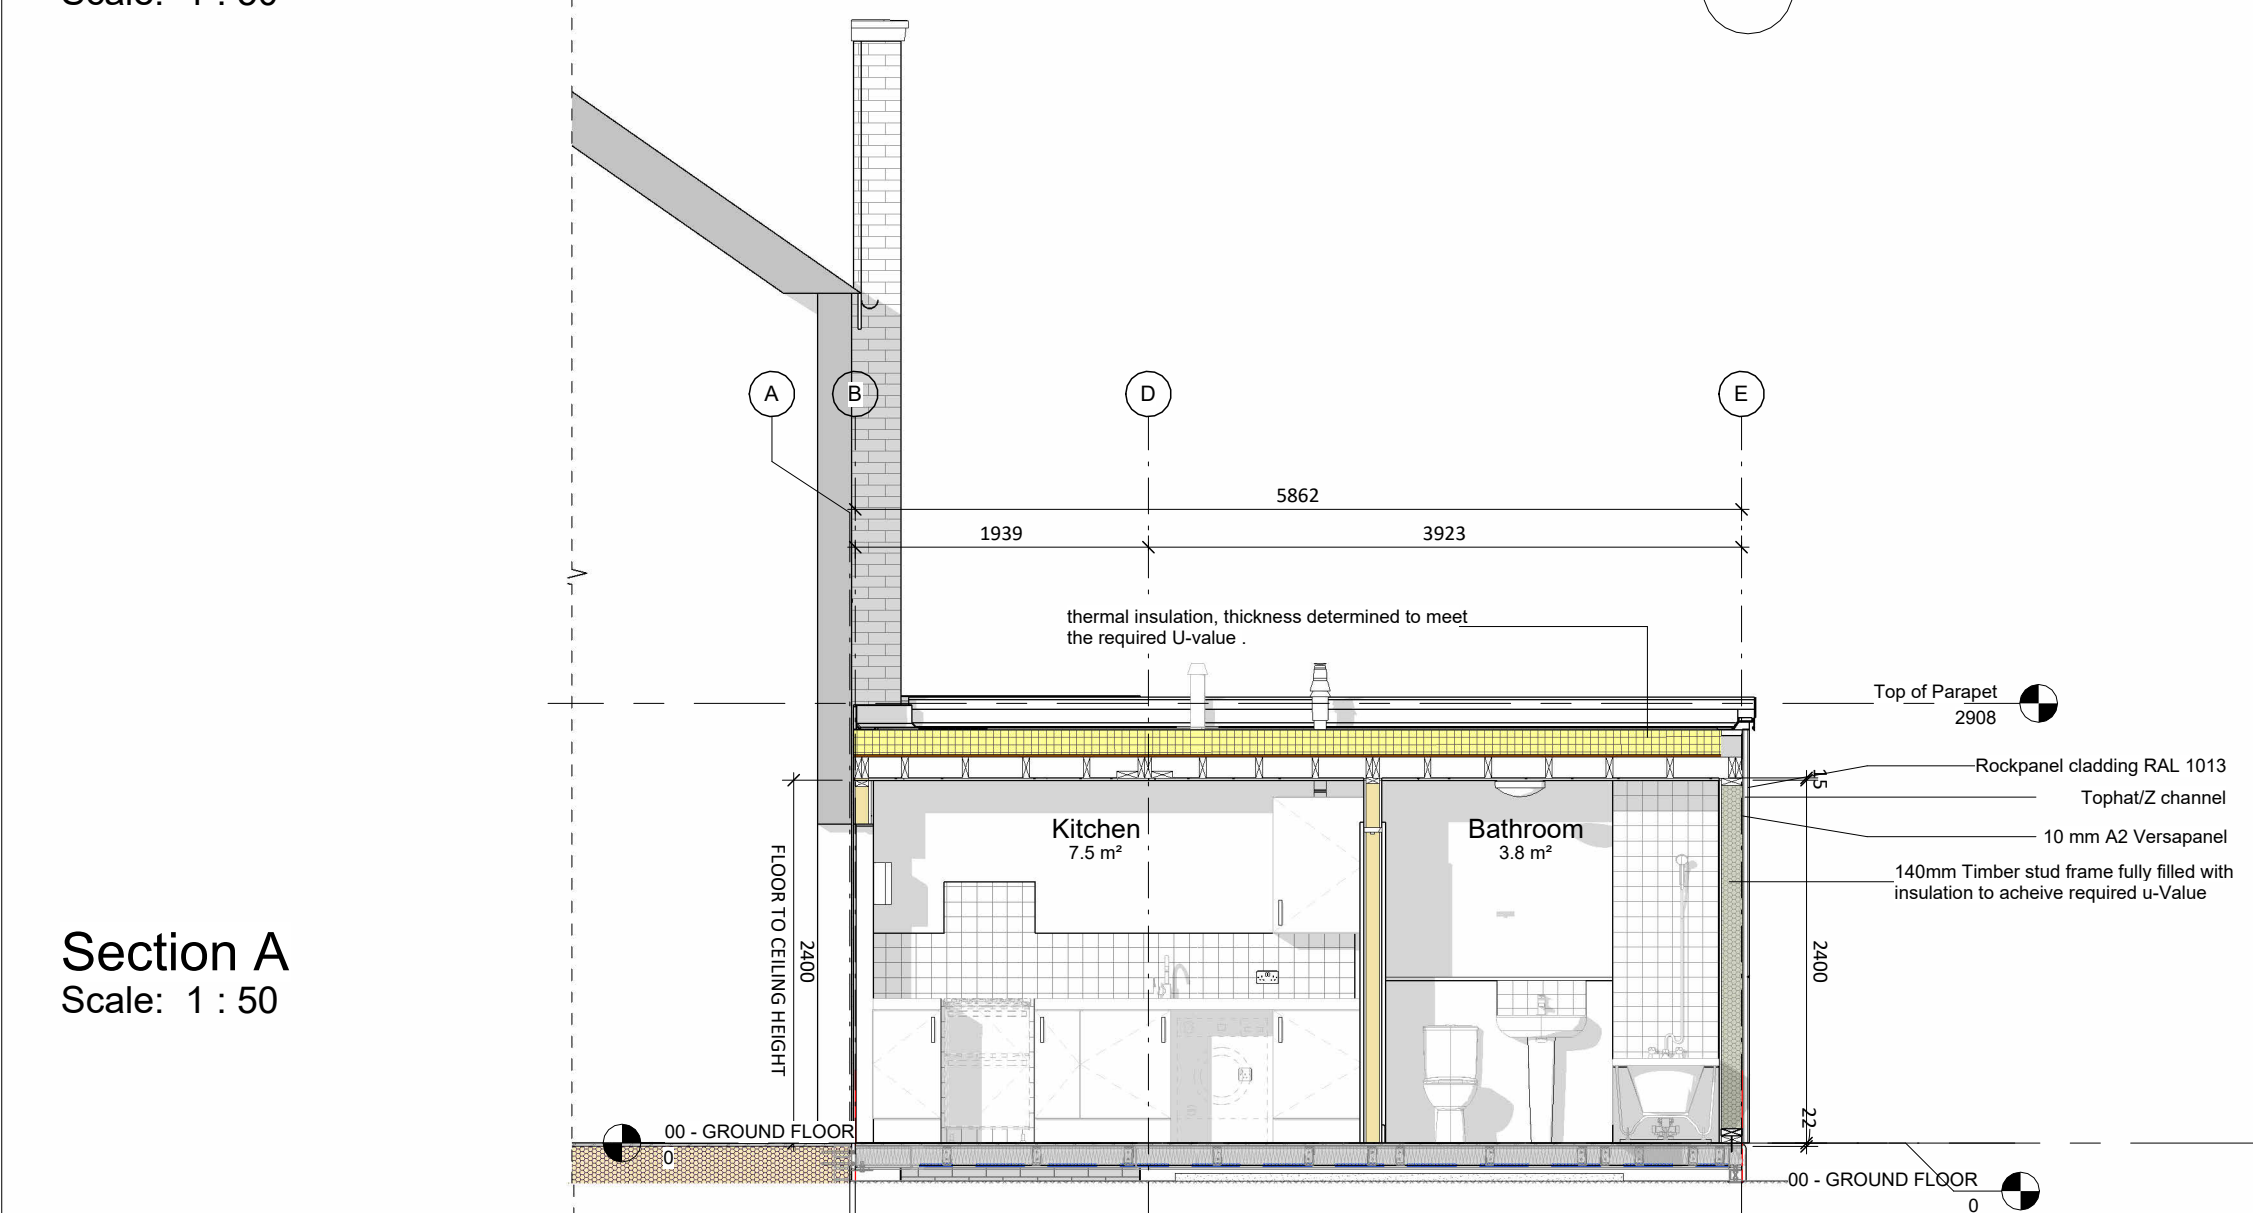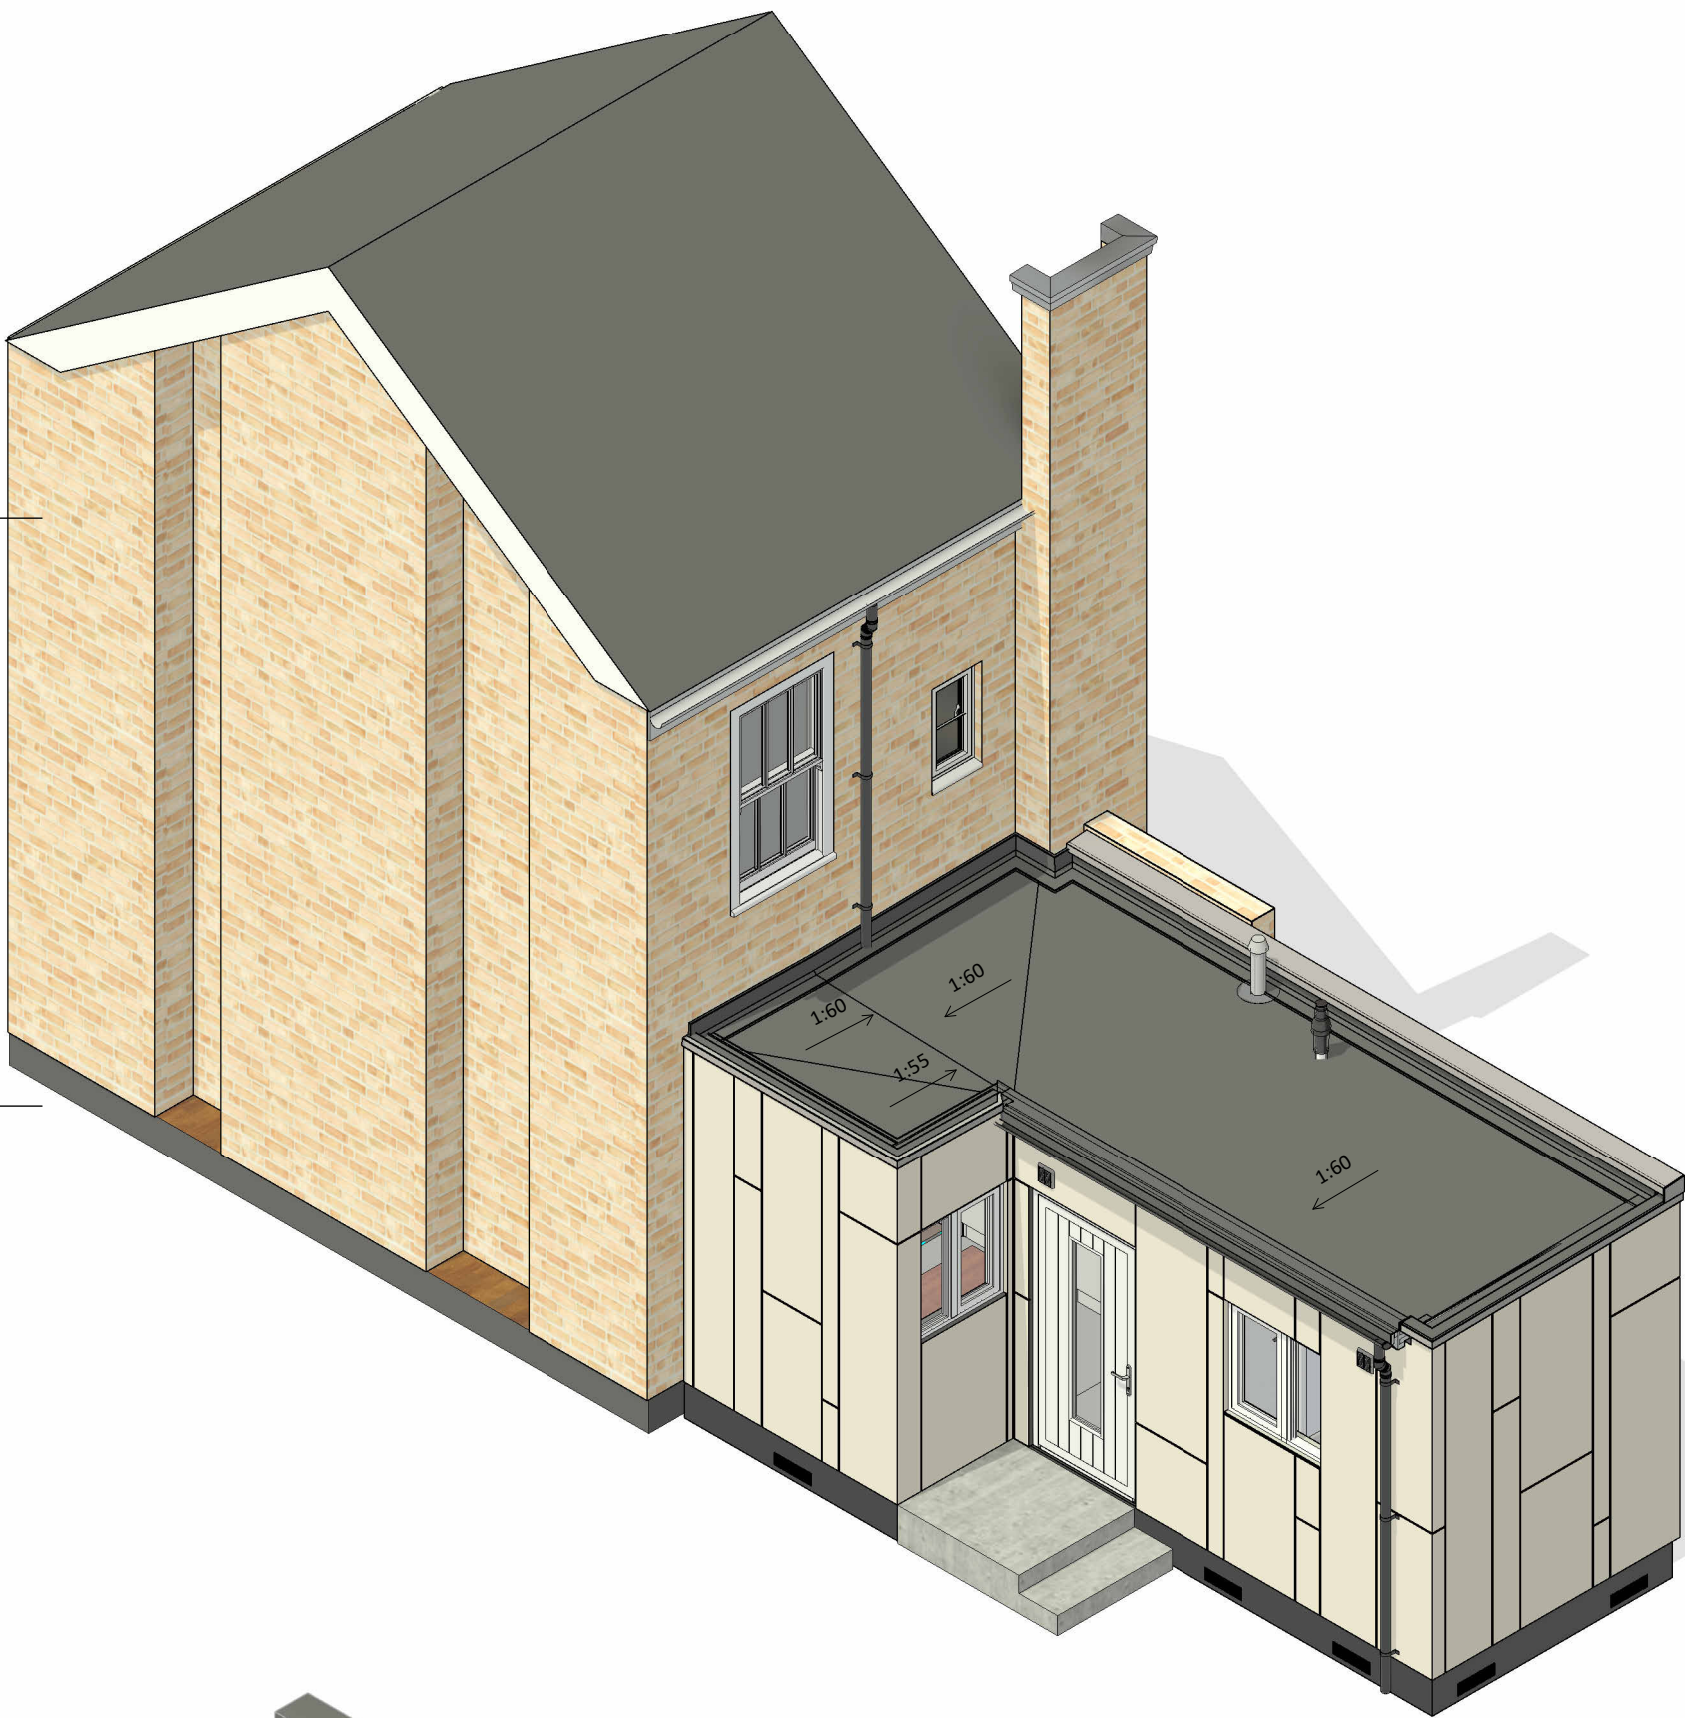


Section A
Scale: 1 : 50

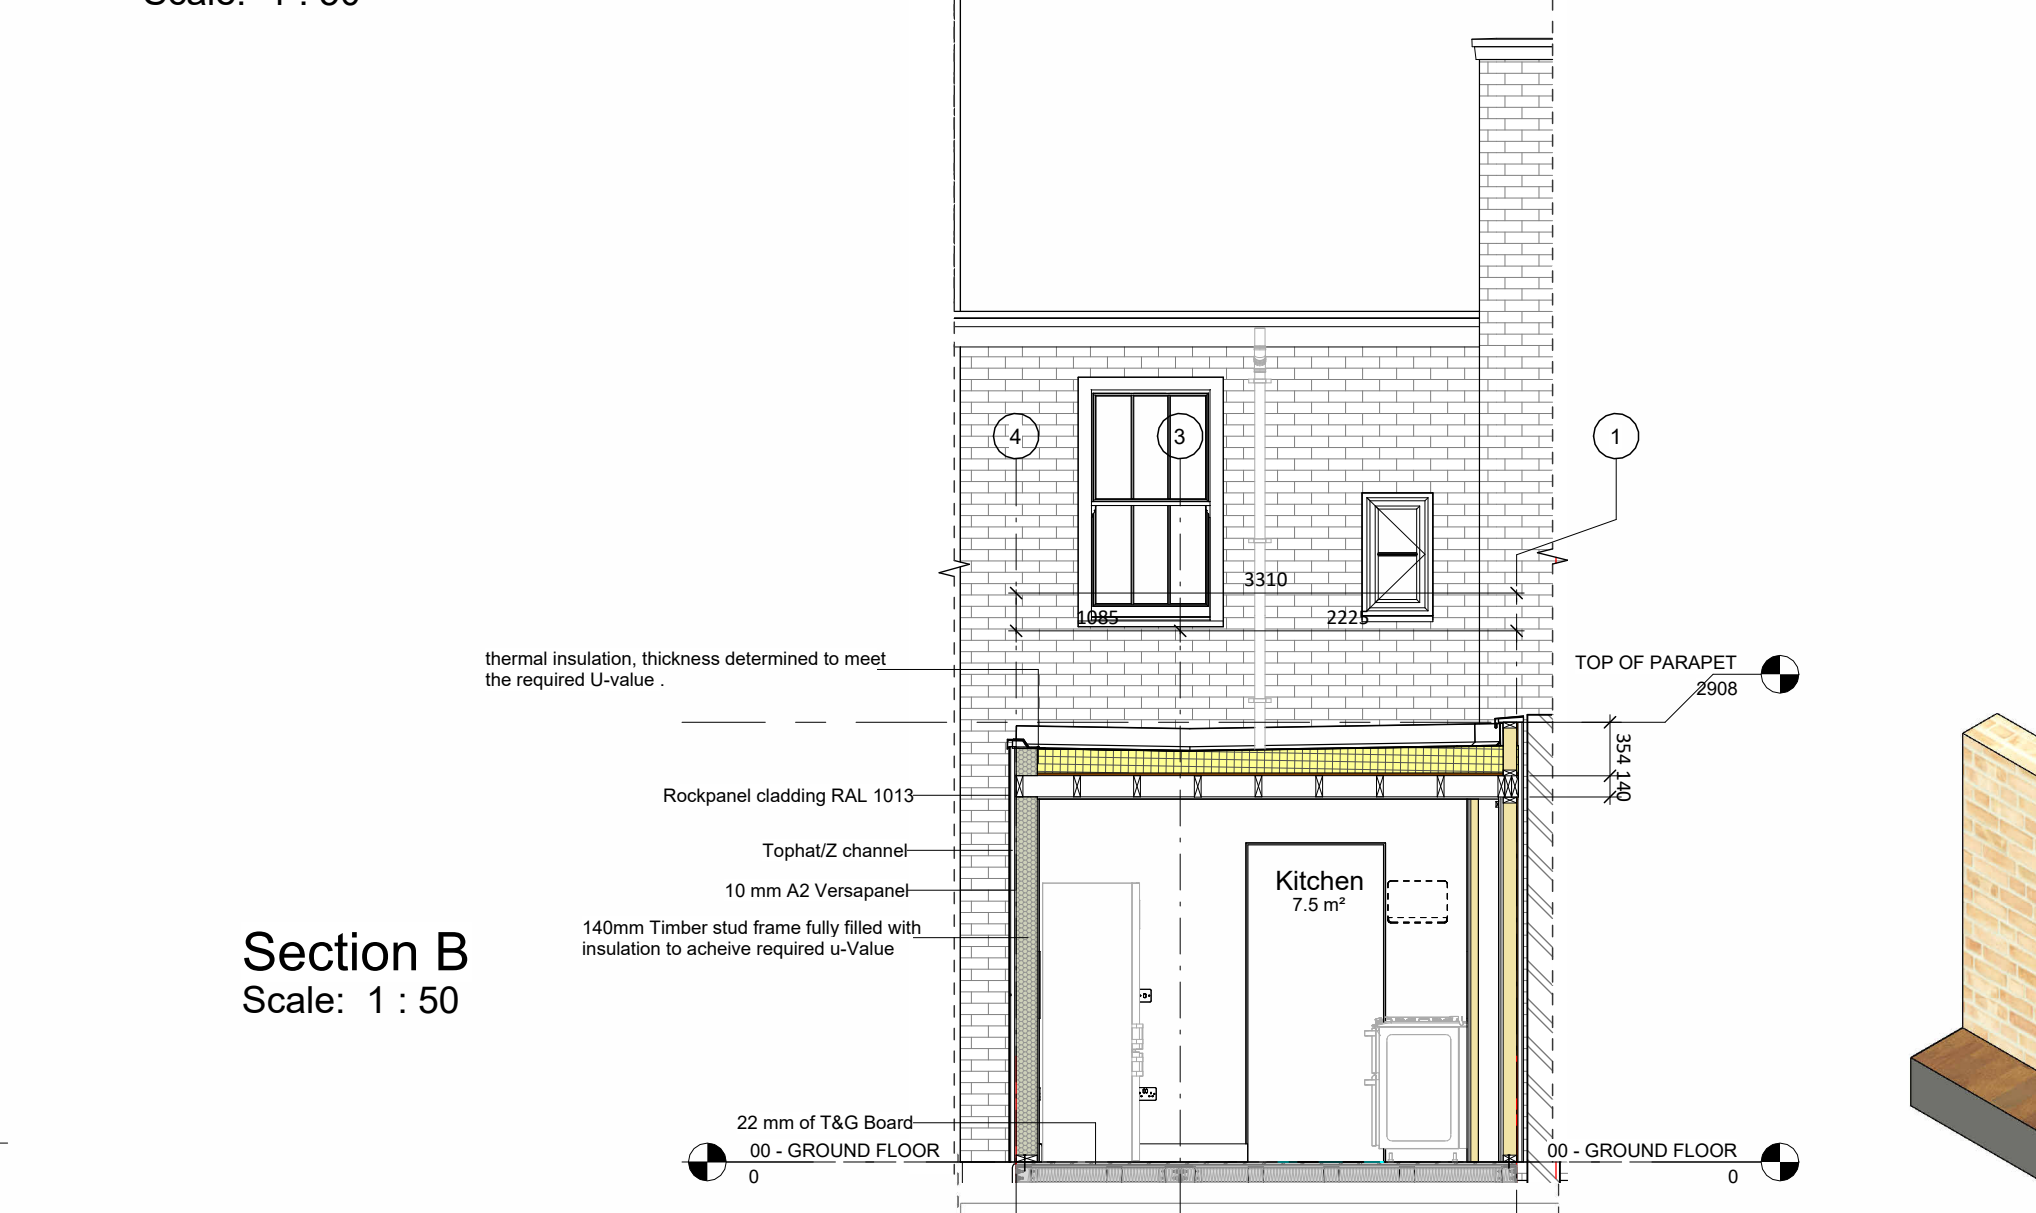

Section B
Scale: 1 : 50

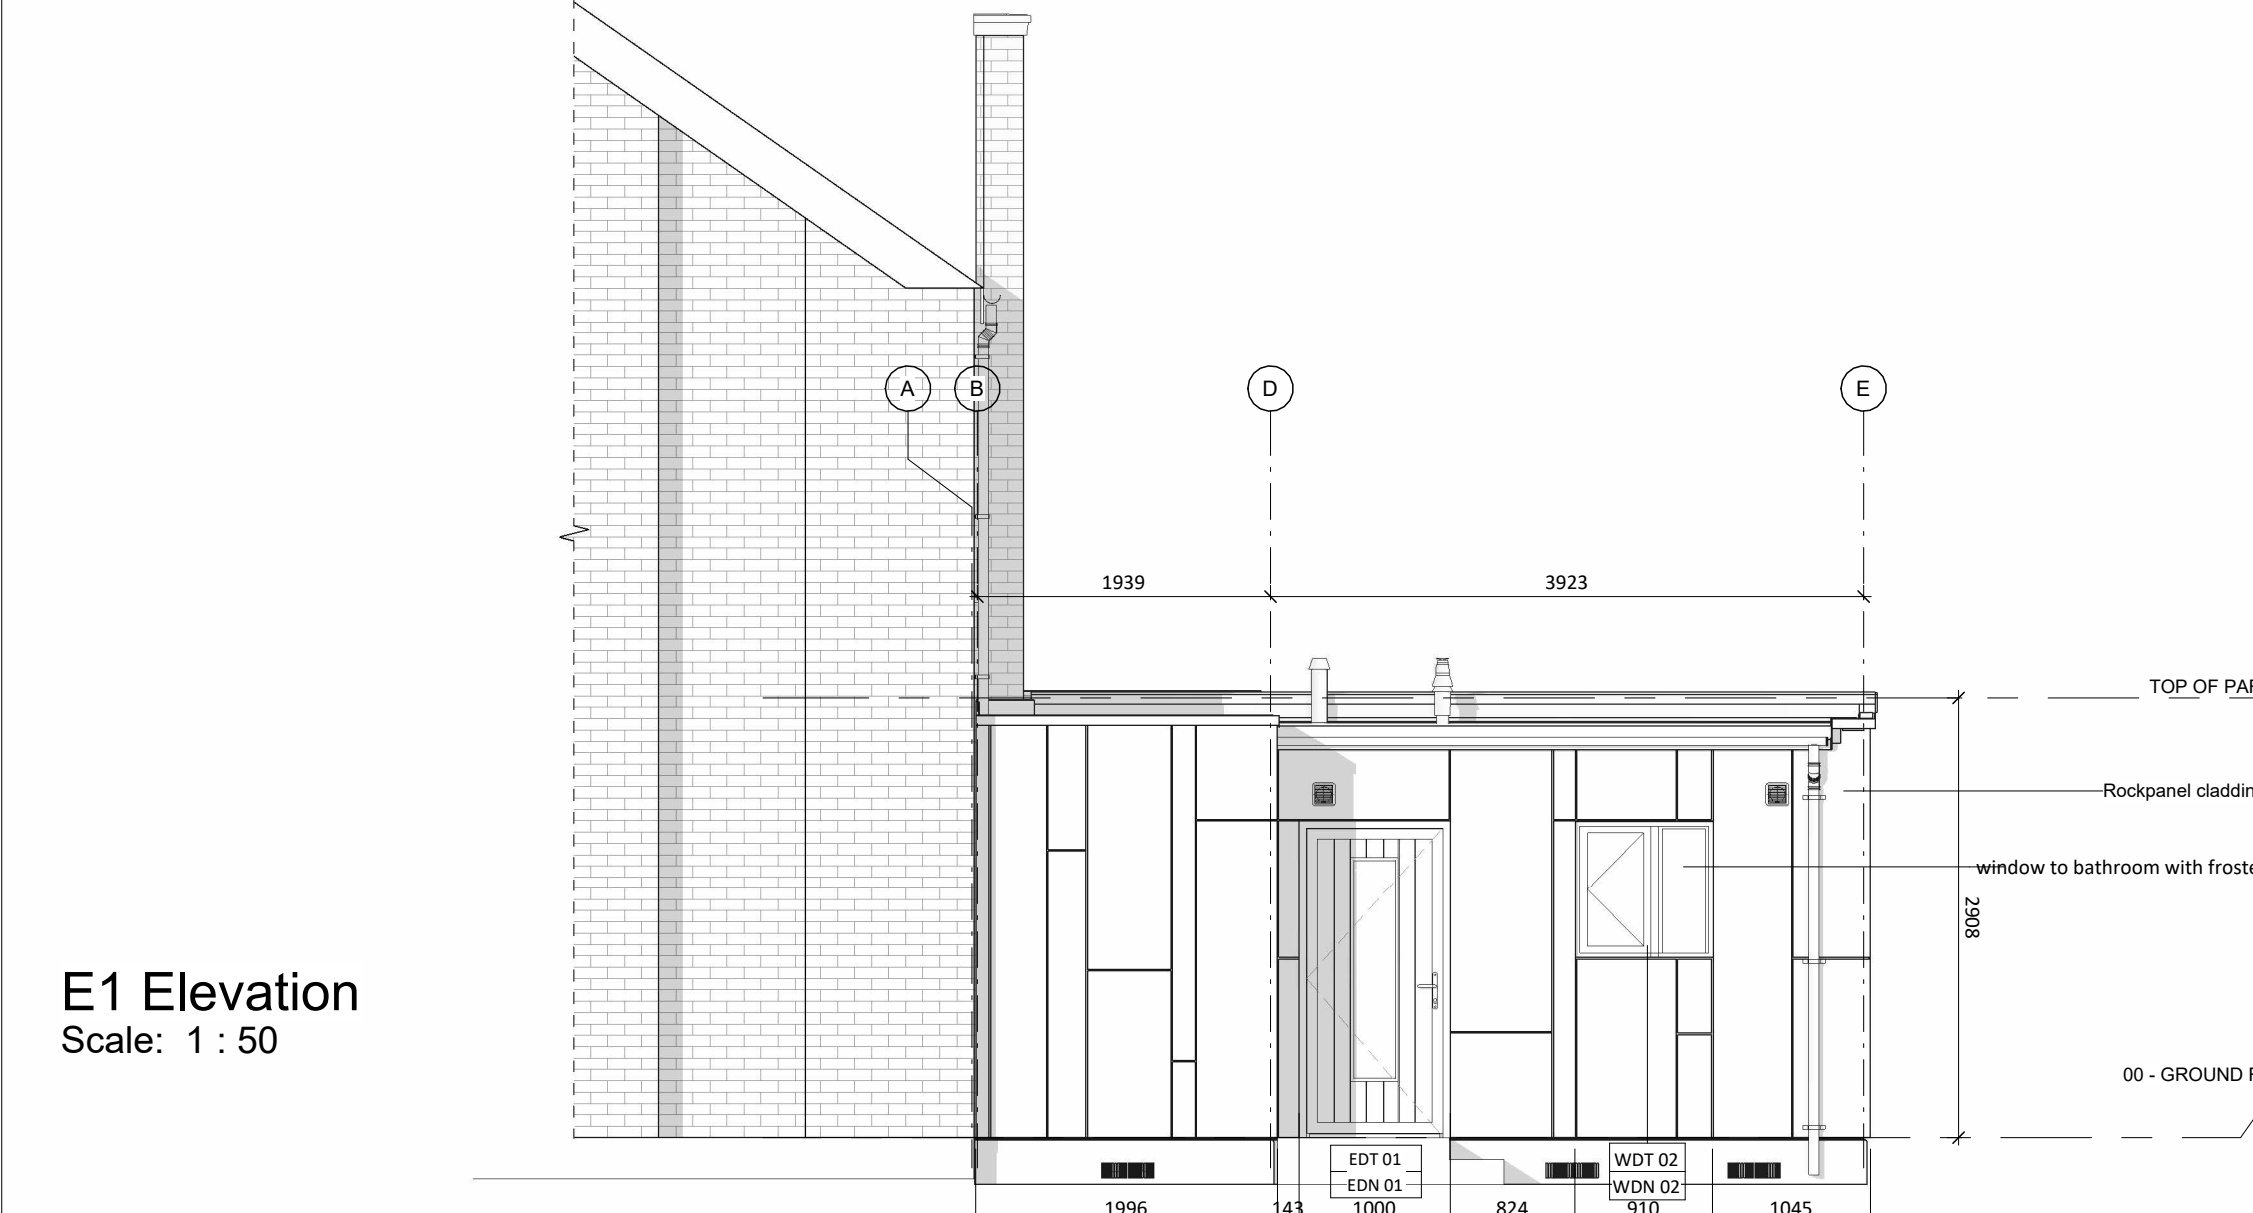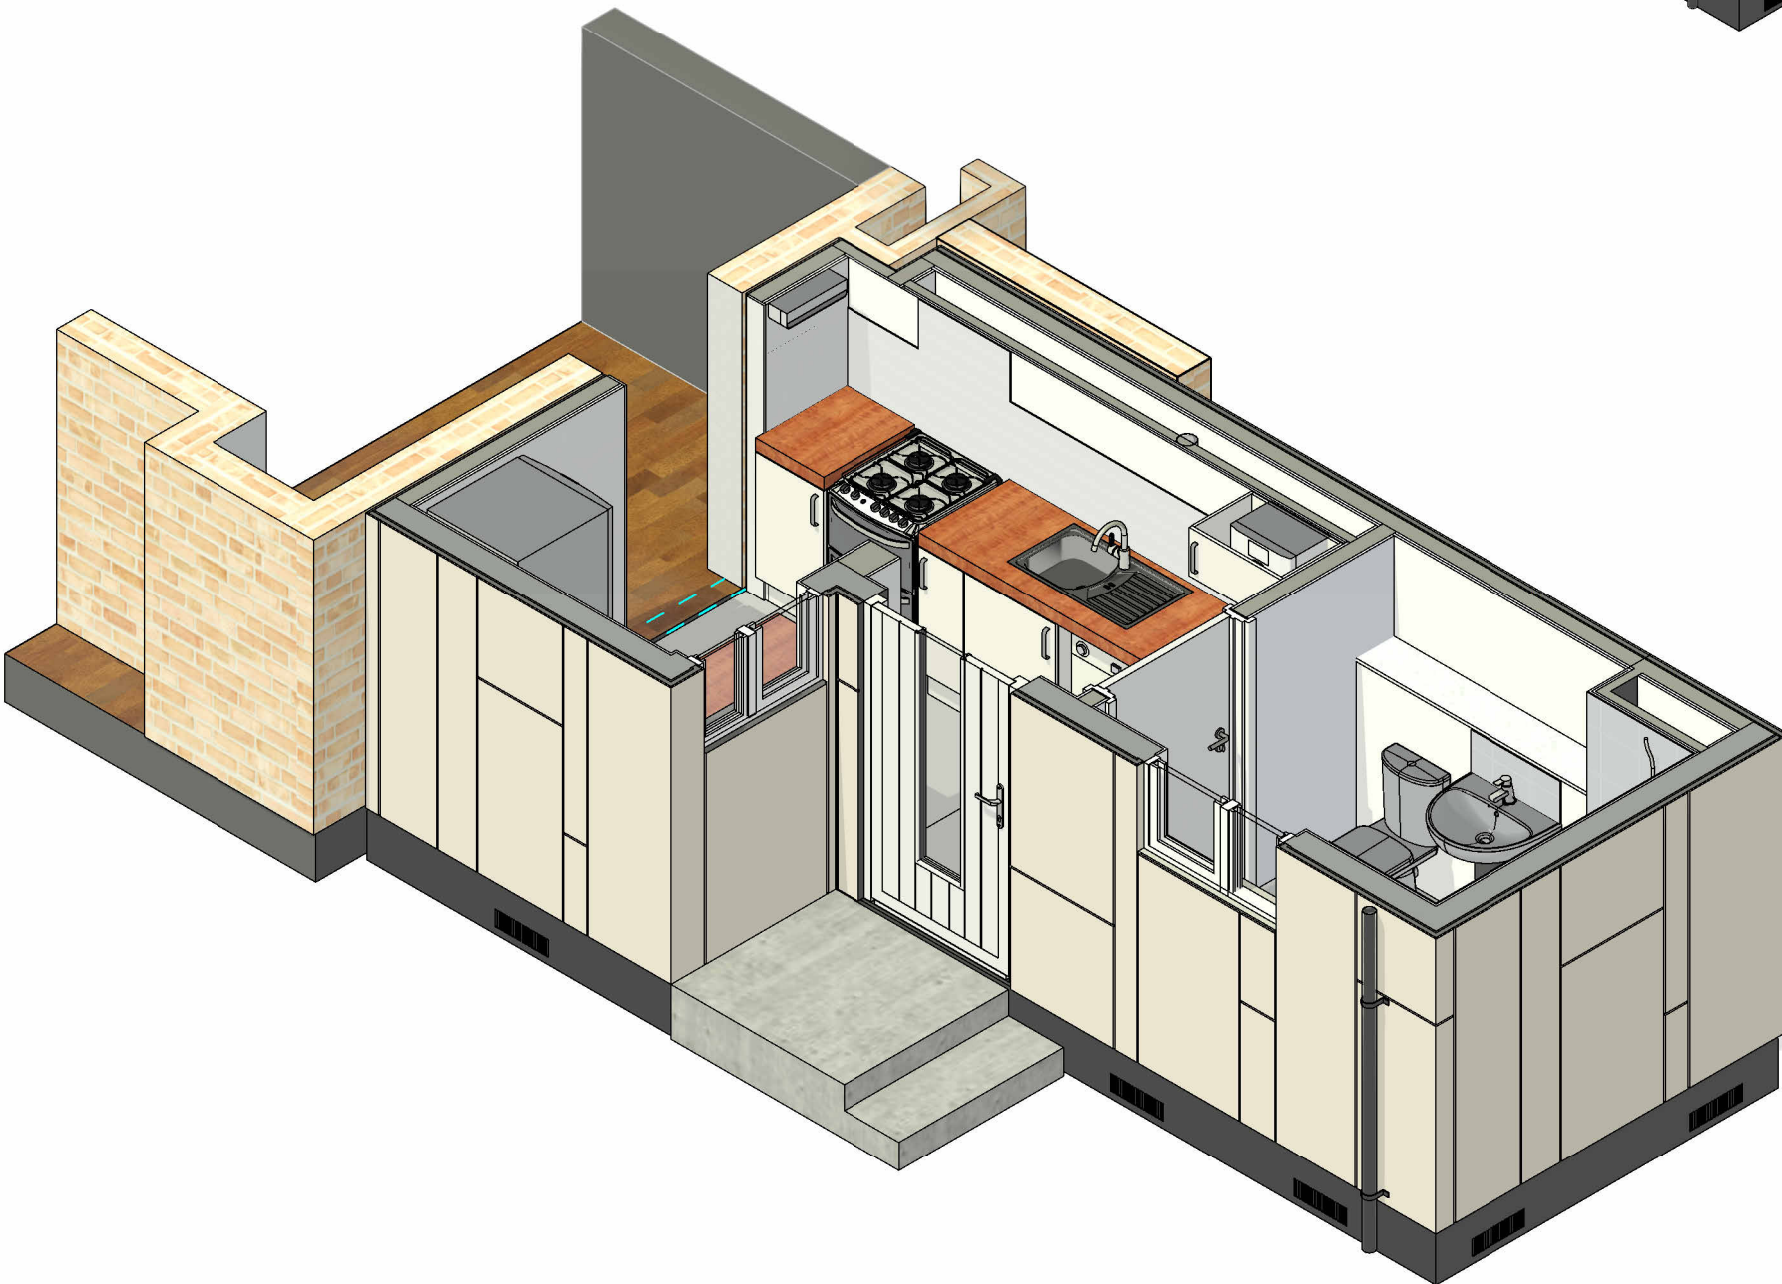

E1 Elevation
Scale: 1 : 50

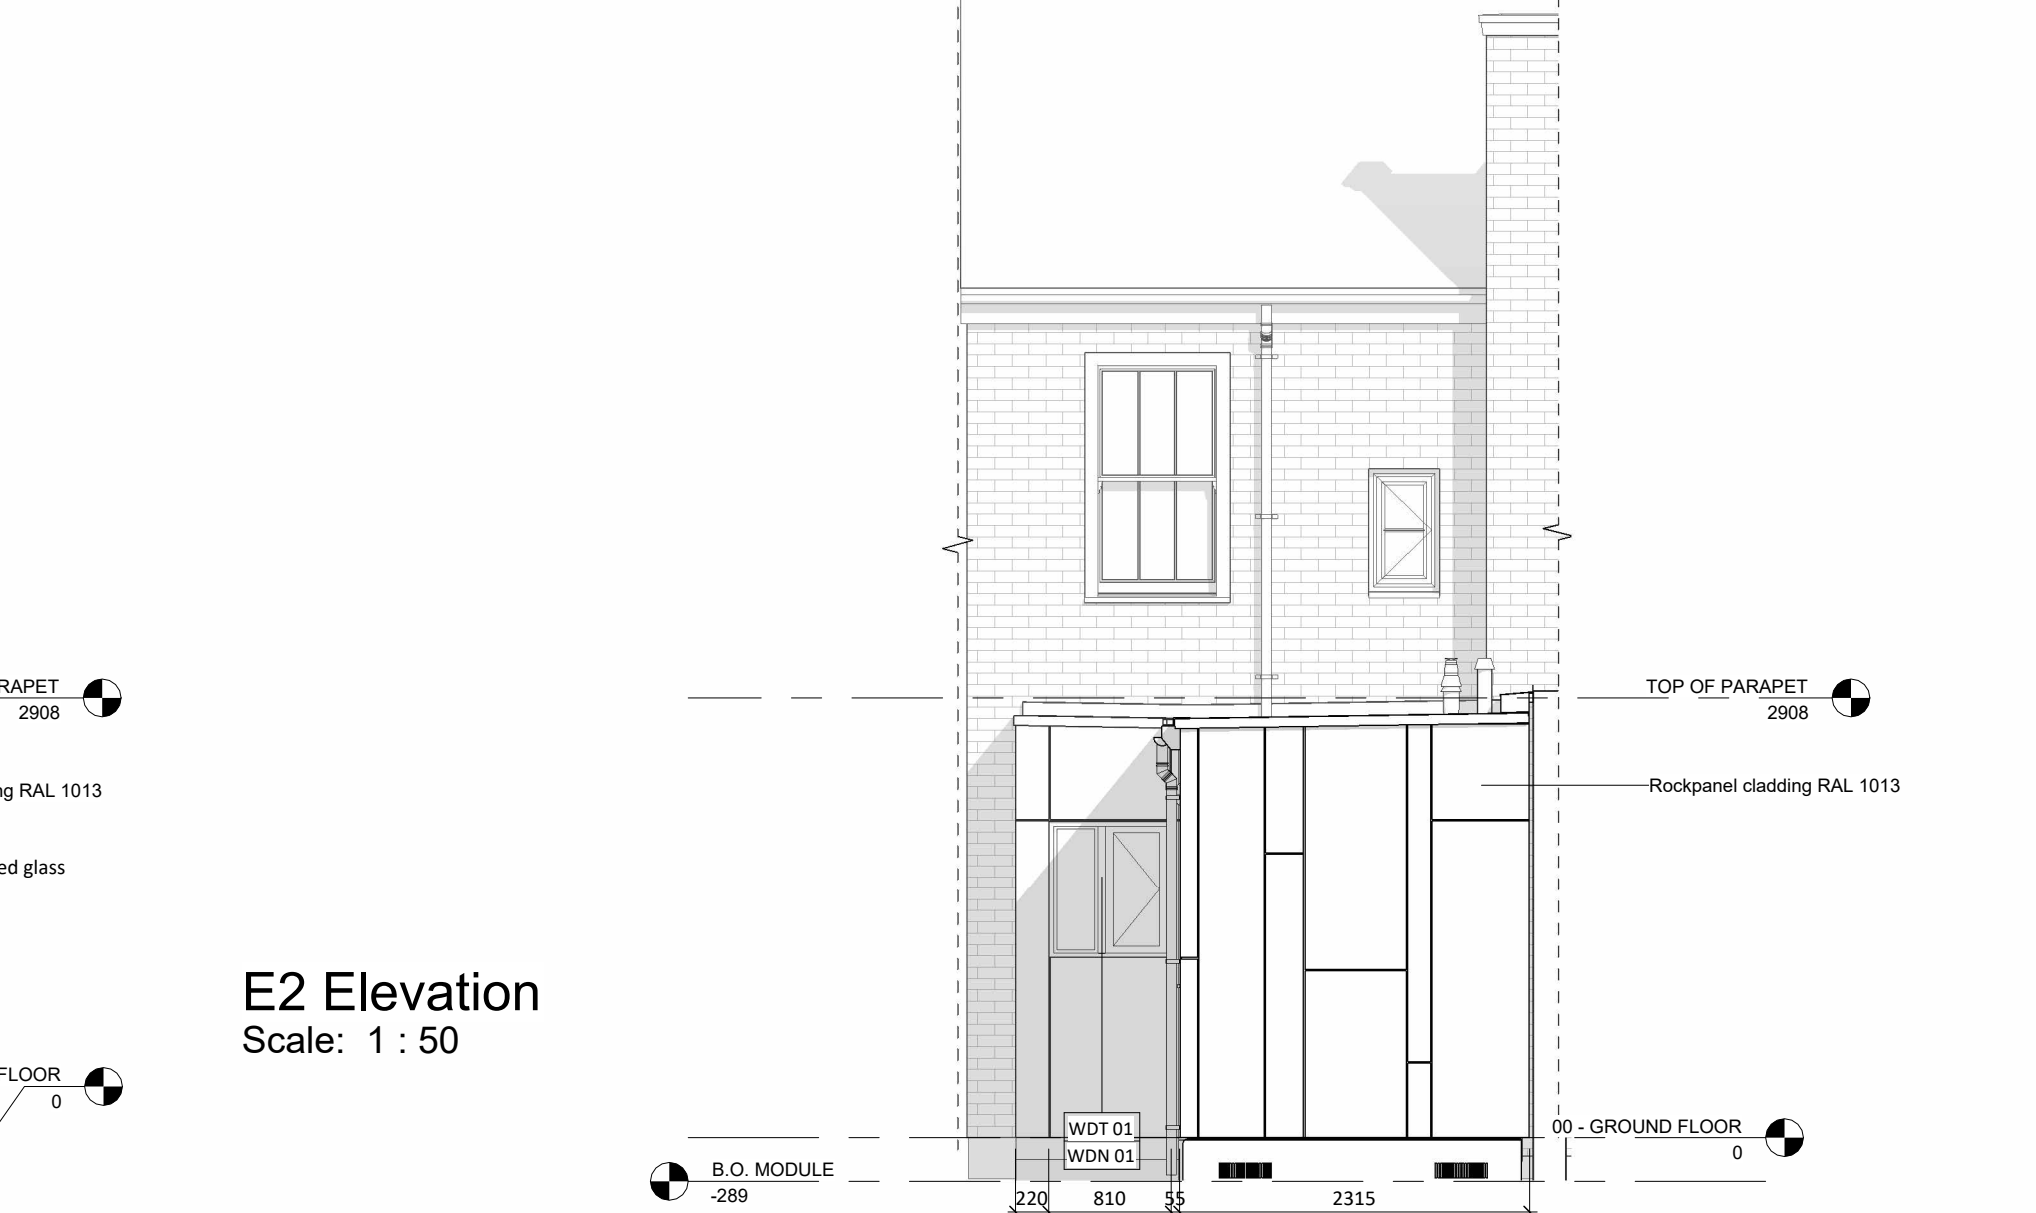

E2 Elevation
Scale: 1 : 50



Note : CGIs are for illustration purposes only ;finishes and features may vary.

Revision Number	Revision Description	Revision Date
2	Cladding is revised according to comments	1/12/2021
1	For Approval	20/09/2021