


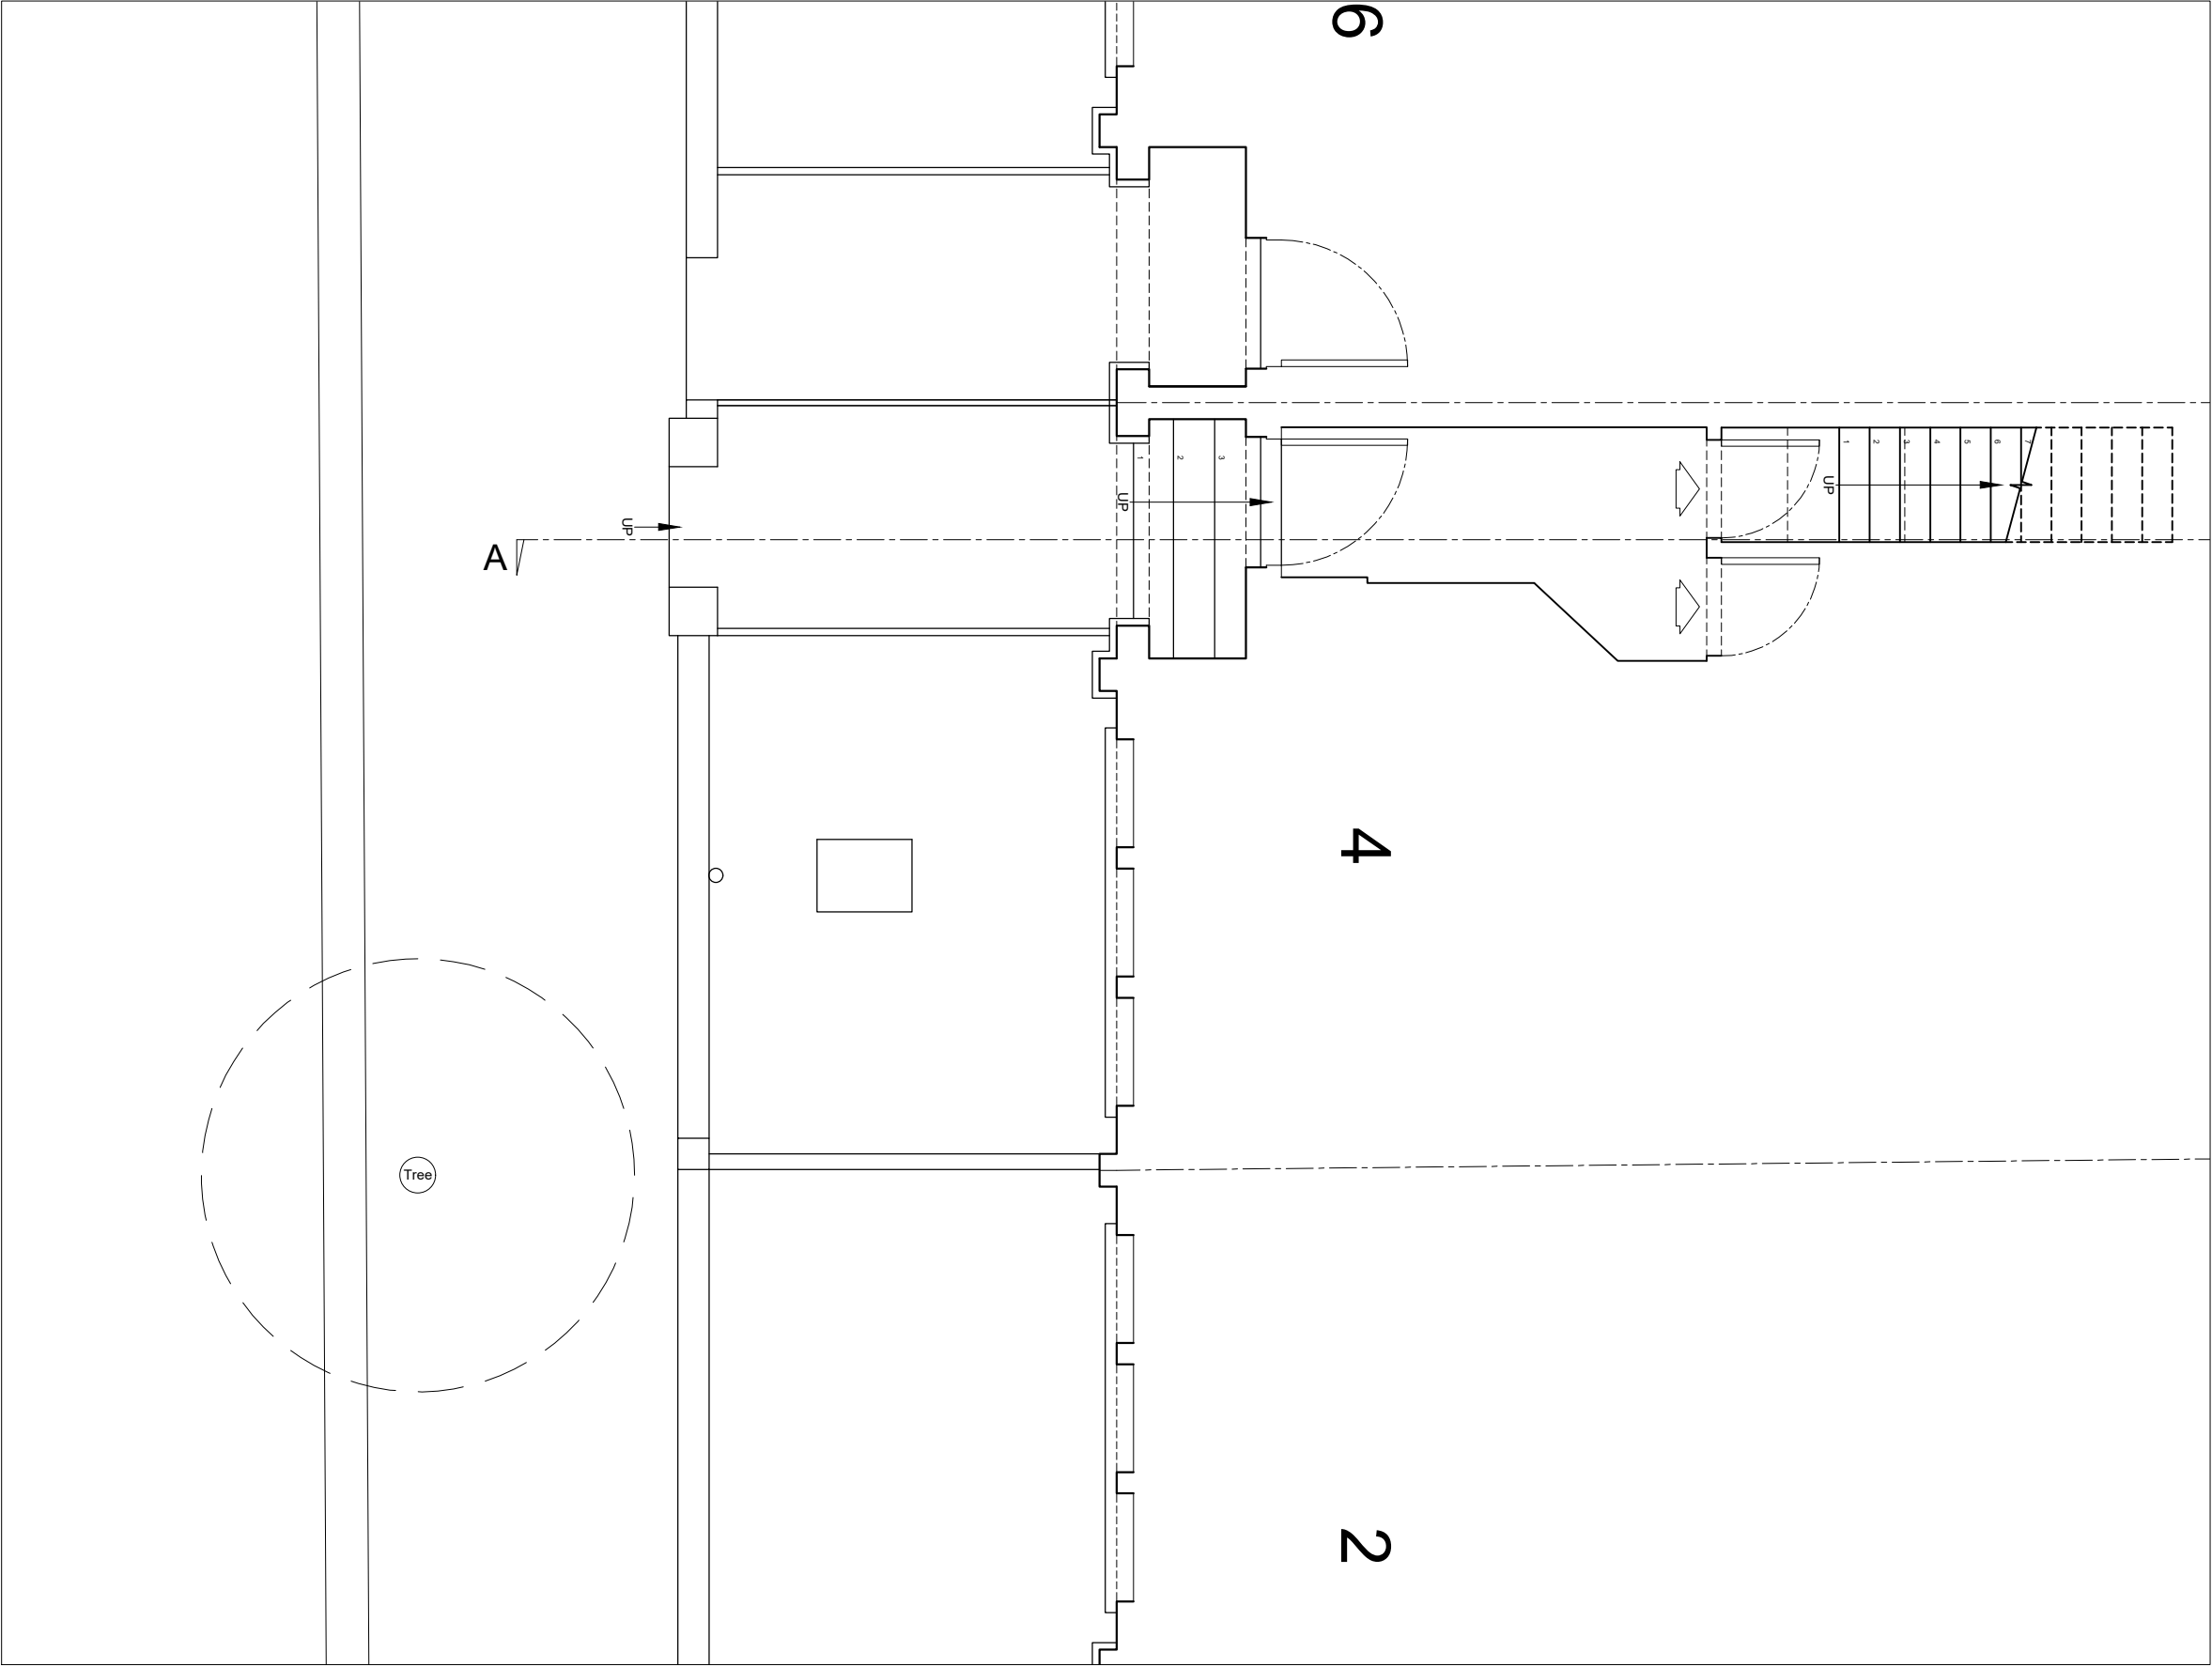

NOTE:
This drawing has been prepared by Former Studio and the data contained herein may be used or reproduced only with Former Studios written approval.

*	09/11/22	Issued
---	----------	--------



FORMER STUDIO
E:info@formerstudio.com


Job title
4 Harvey Road,
London N8 9PA

Drawing title
Existing Ground Floor Plan

Scale	Date
1:50 @ A3	09/11/2022

Drawing No.	Rev. No.
2215-100	*

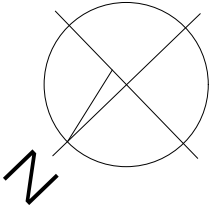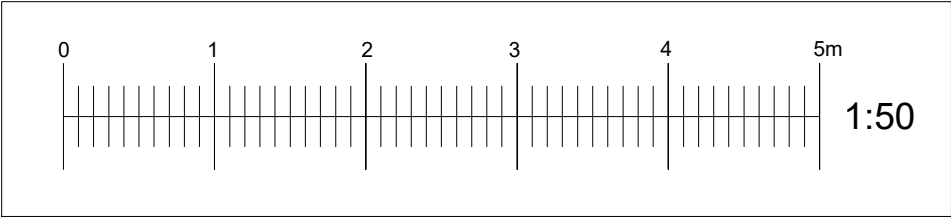

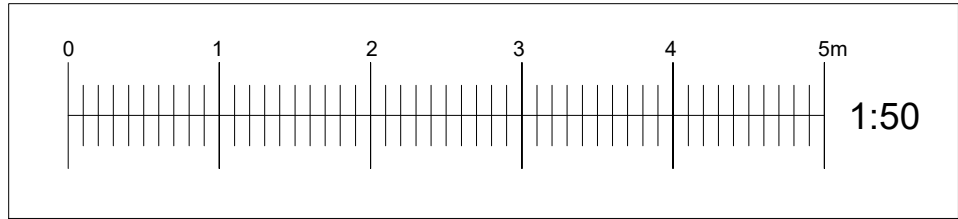



NOTE:
This drawing has been prepared by Former Studio and the data contained herein may be used or reproduced only with Former Studios written approval.

*	09/11/22	Issued
---	----------	--------

FORMER STUDIO
E:info@formerstudio.com

Job title	4 Harvey Road, London N8 9PA
Drawing title	Existing Front Elevation

Scale	Date
1:50 @ A3	09/11/2022
Drawing No.	Rev. No.
2207-101	*

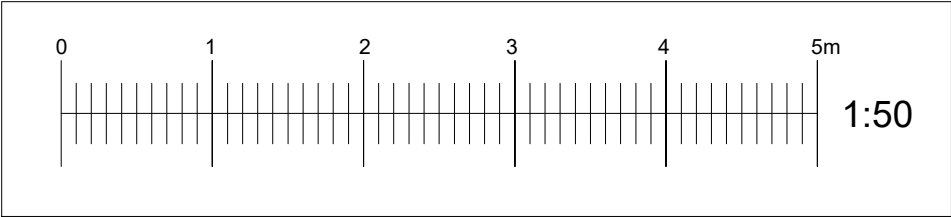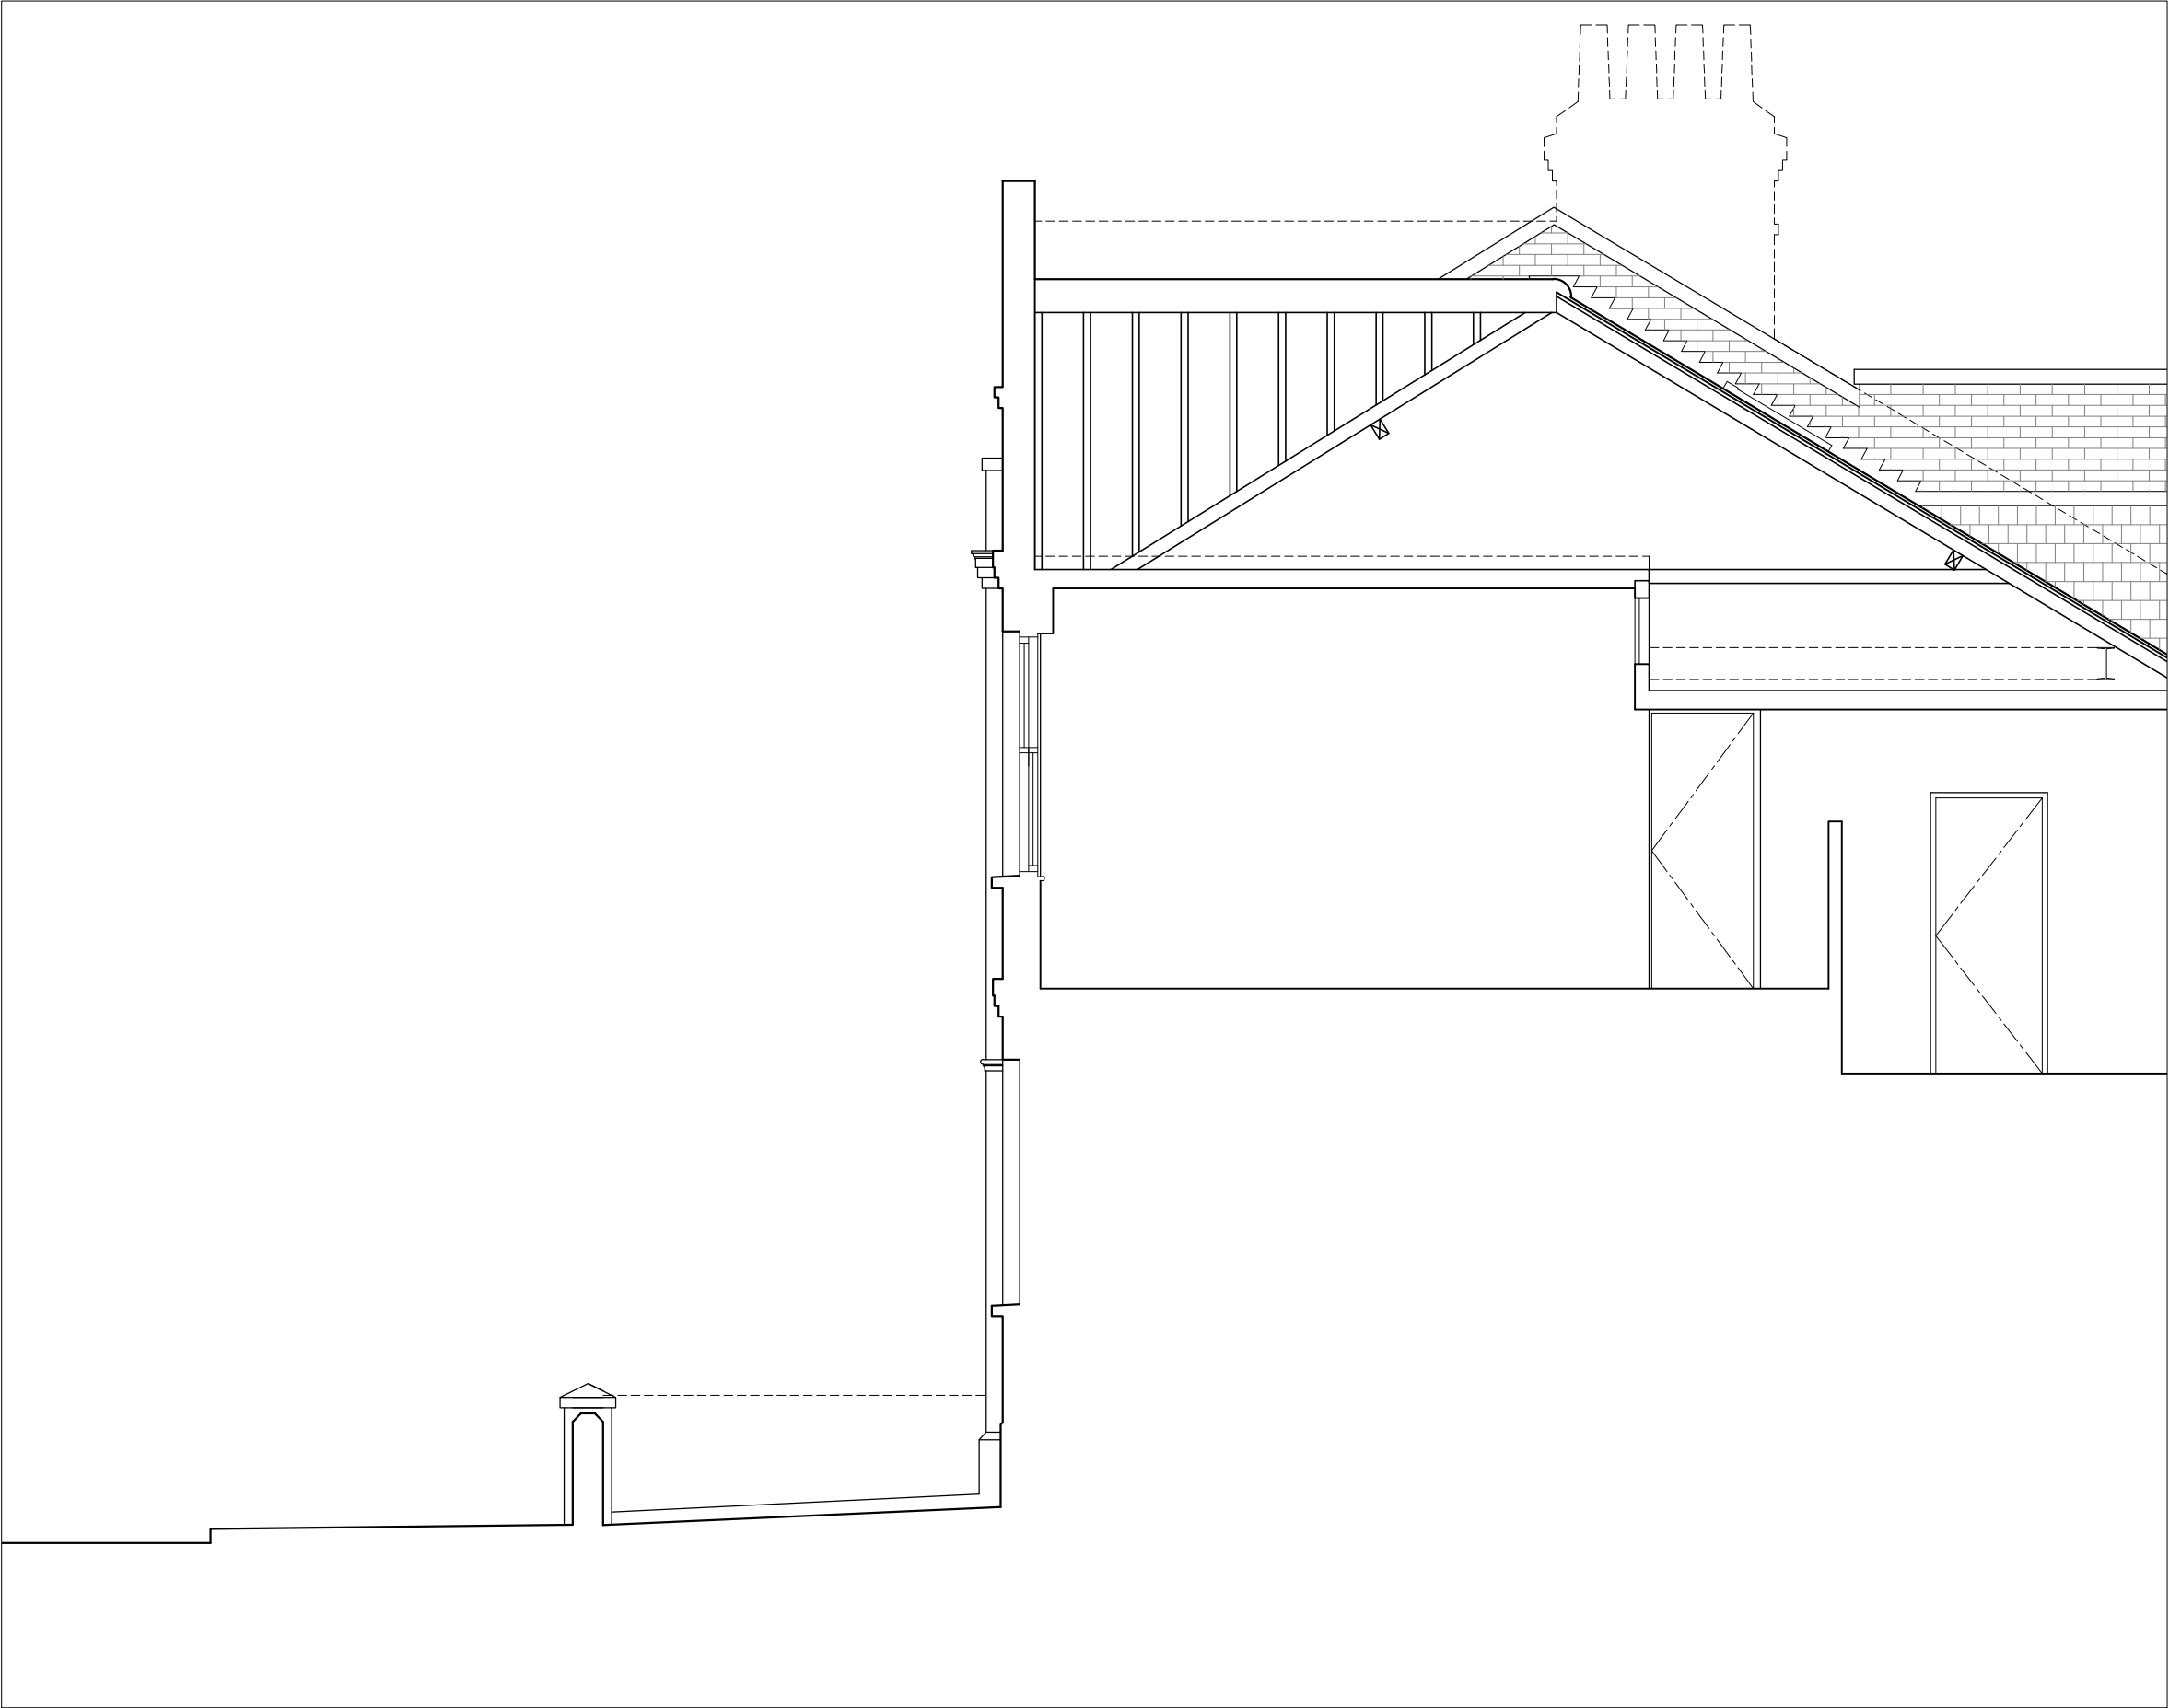

NOTE:

This drawing has been prepared by Former Studio and the data contained herein may be used or reproduced only with Former Studios written approval.

*	09/11/22	Issued
---	----------	--------

FORMER STUDIO
E:info@formerstudio.com

Job title
4 Harvey Road,
London N8 9PA

Drawing title
Existing Side Elevation

Scale	Date
1:50 @ A3	09/11/2022

Drawing No.	Rev. No.
2207-102	*