



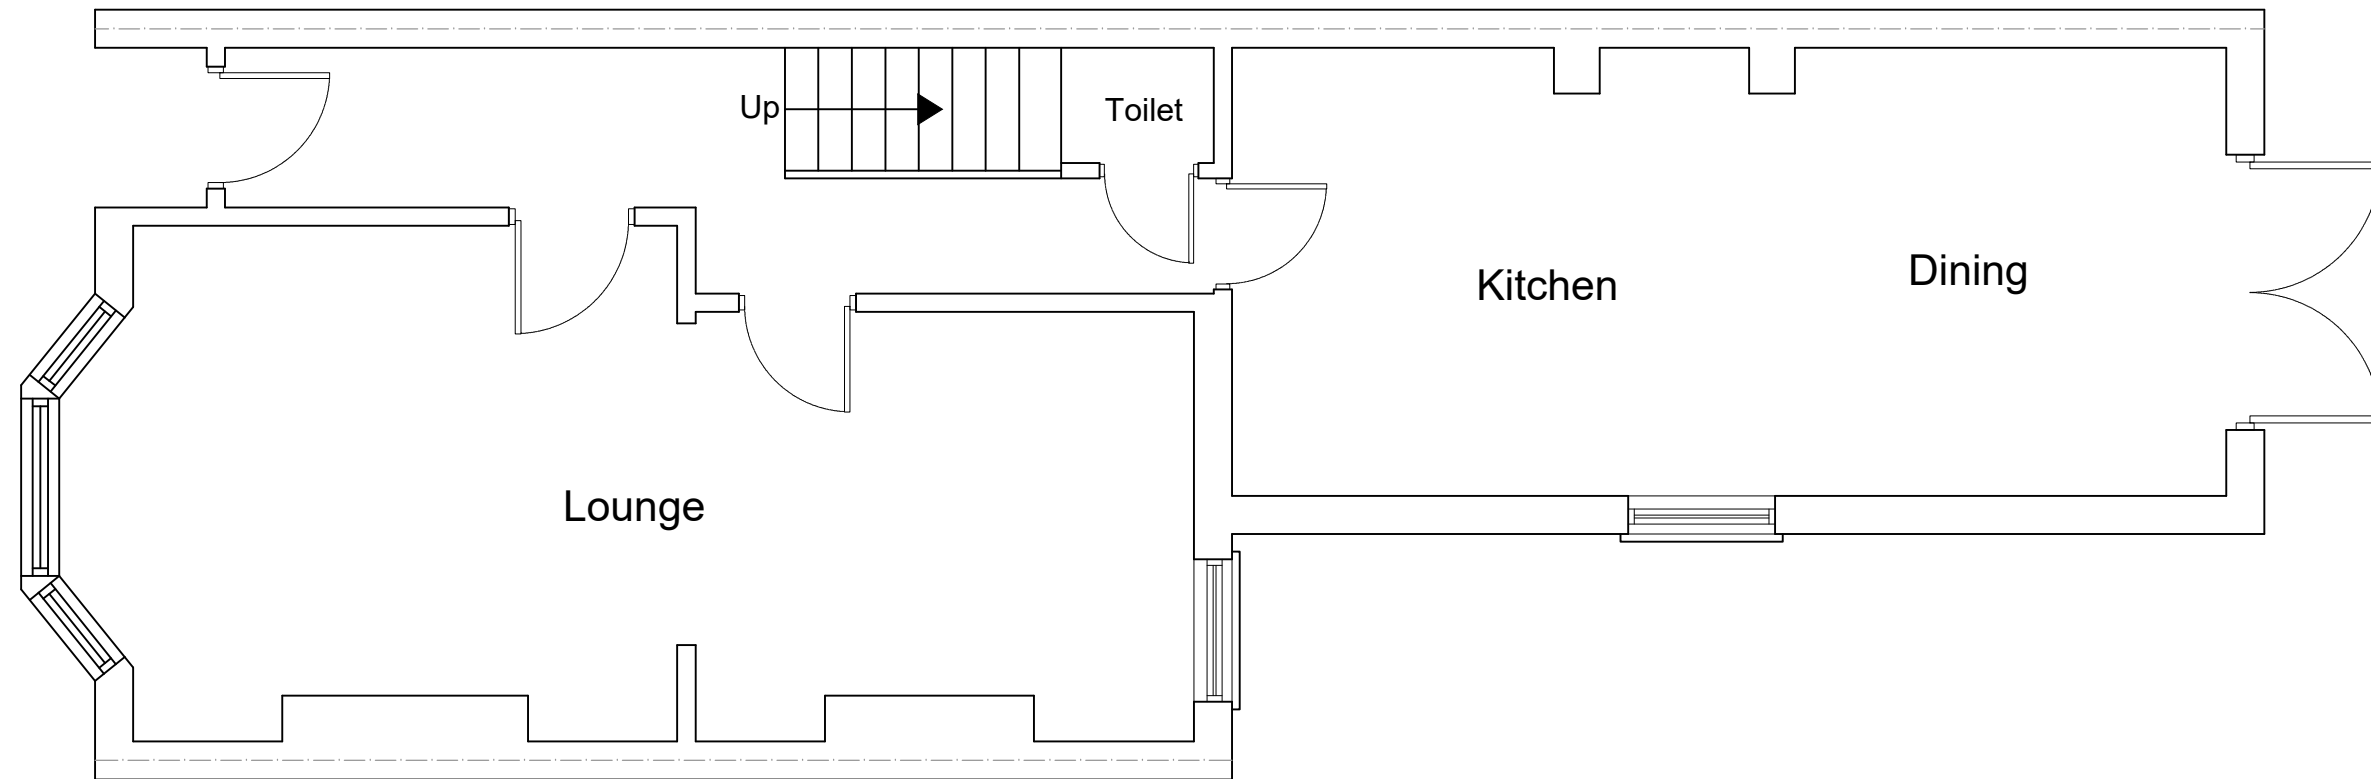

EXISTING GROUND FLOOR PLAN
SCALE 1:50

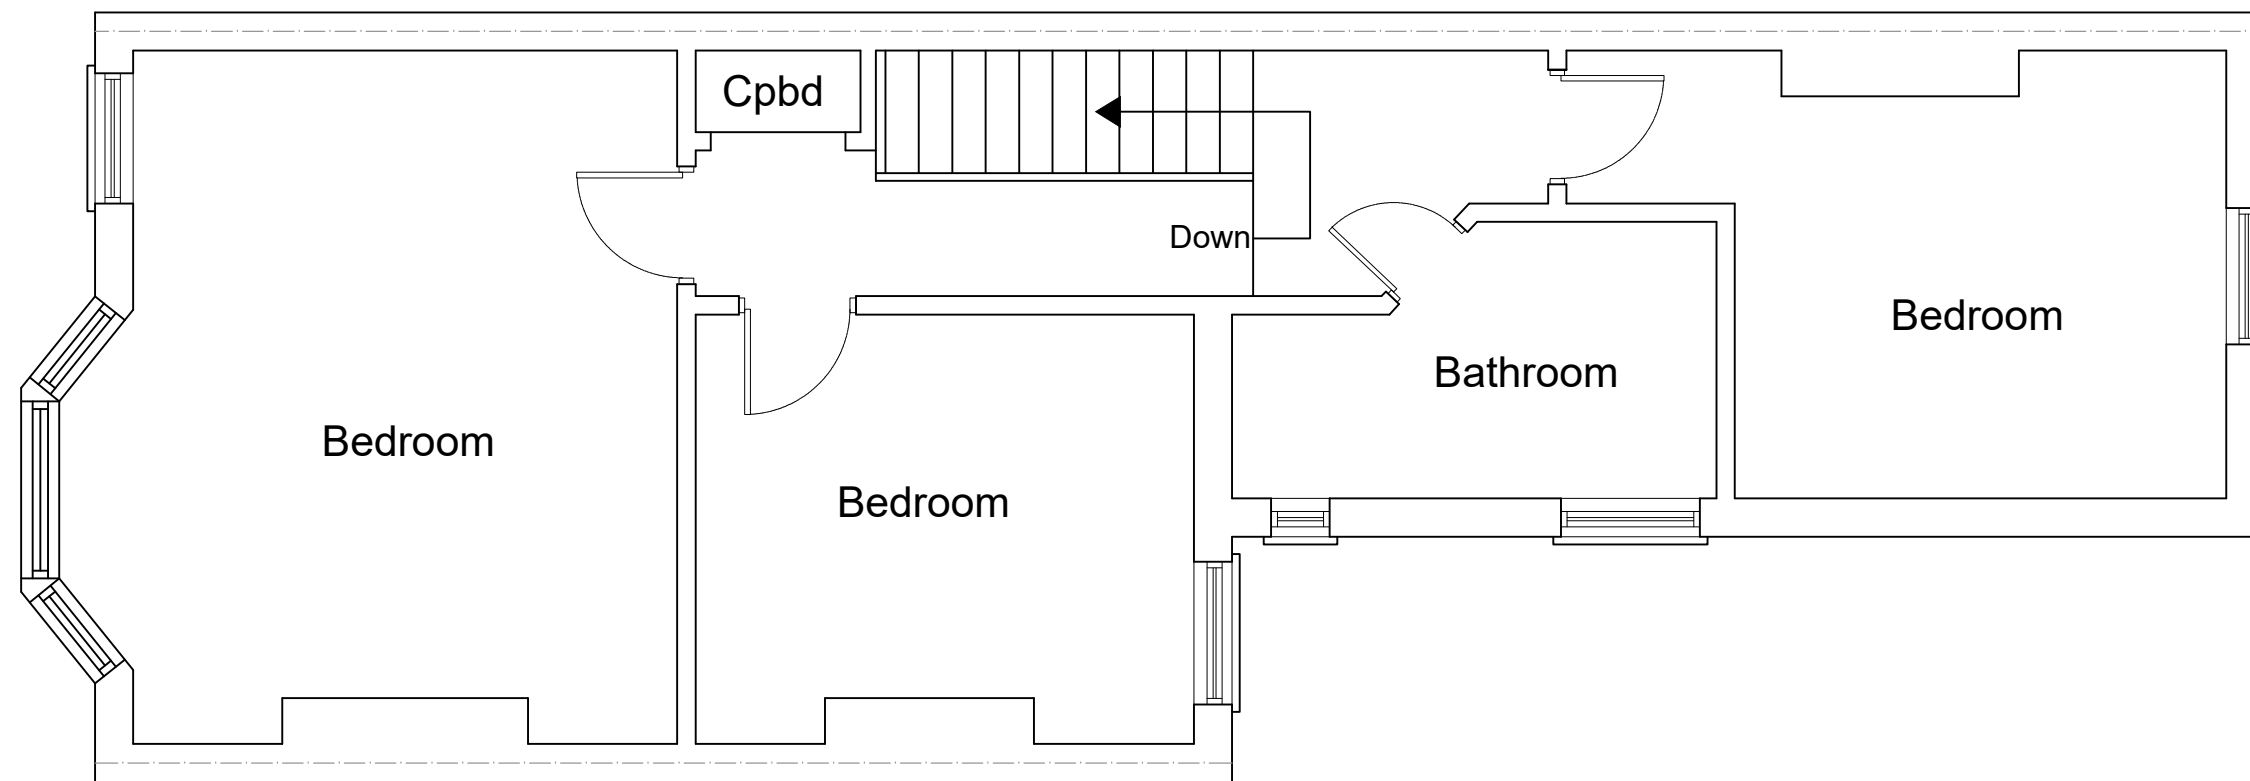

EXISTING FIRST FLOOR PLAN
SCALE 1:50



www.FastPlansUK.co.uk

Project: Loft Conversion with
Dormer to Rear.


Address: 14 GREYHOUND ROAD N17 6XW

Scale: 1:50 @ A3 Dwg. no: A01


Drawn by: O.B.S Date Drawn: 29-NOV-2022

For Drawings Tel: 020 3542 1777

E-mail: plans@FastPlansUK.co.uk

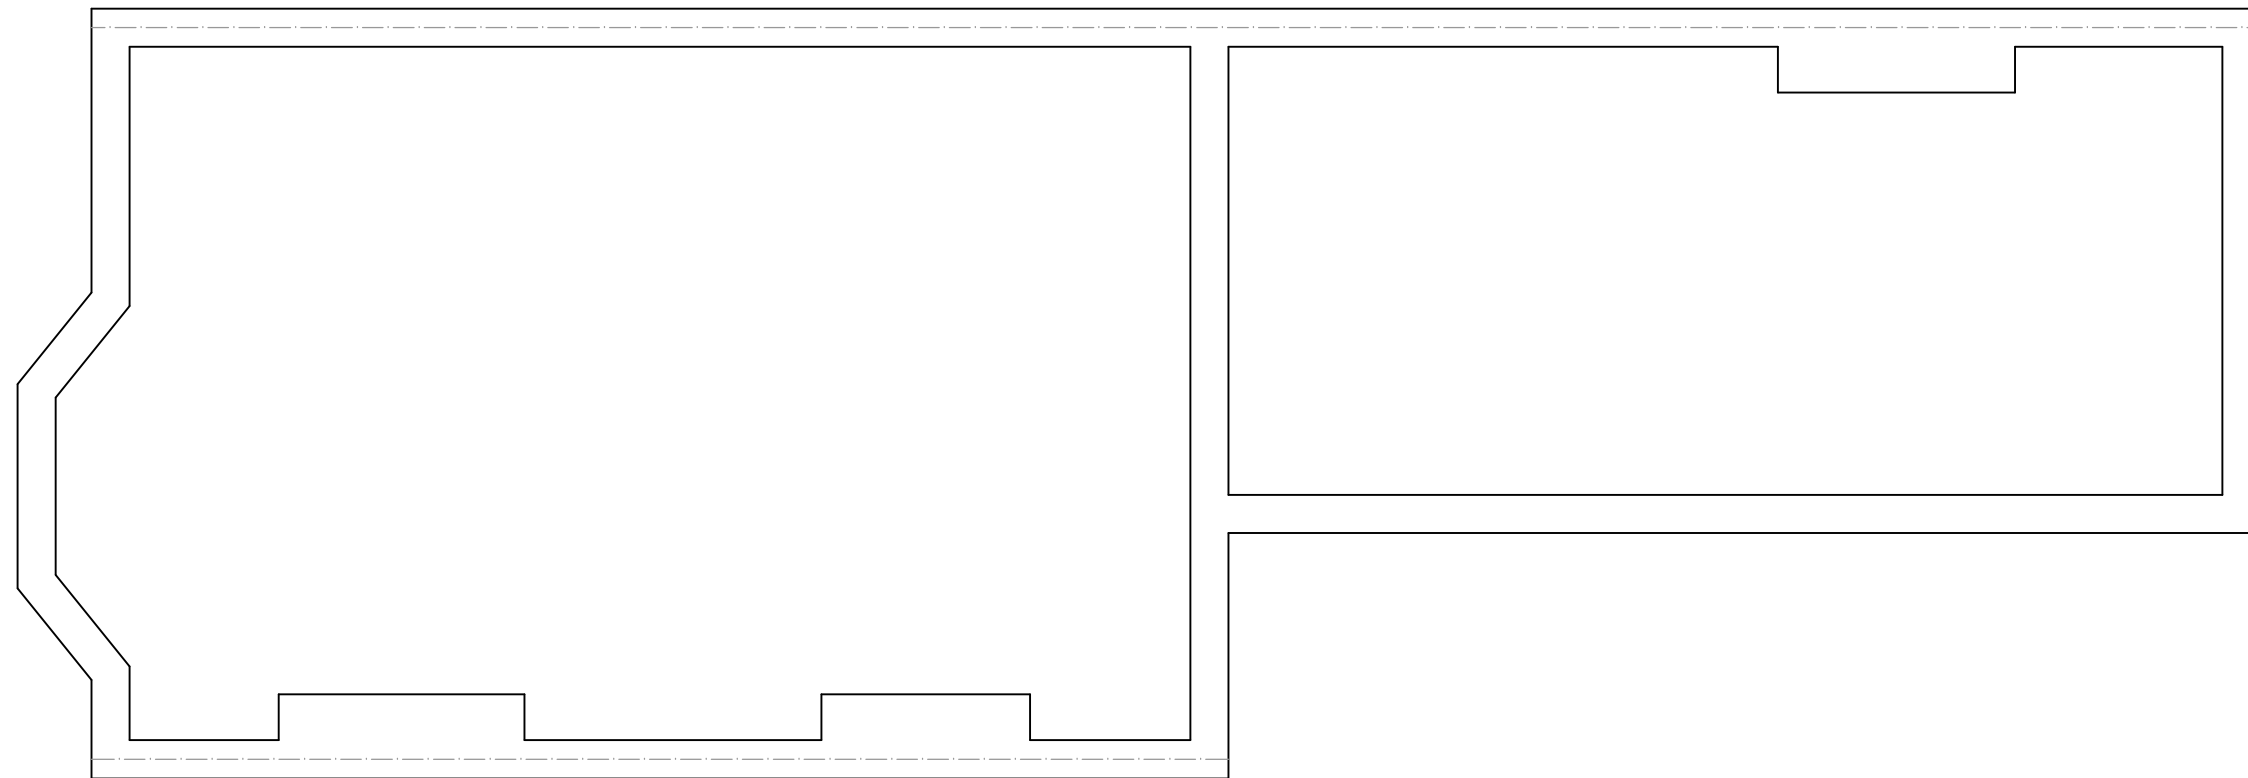

EXISTING LOFT PLAN
SCALE 1:50

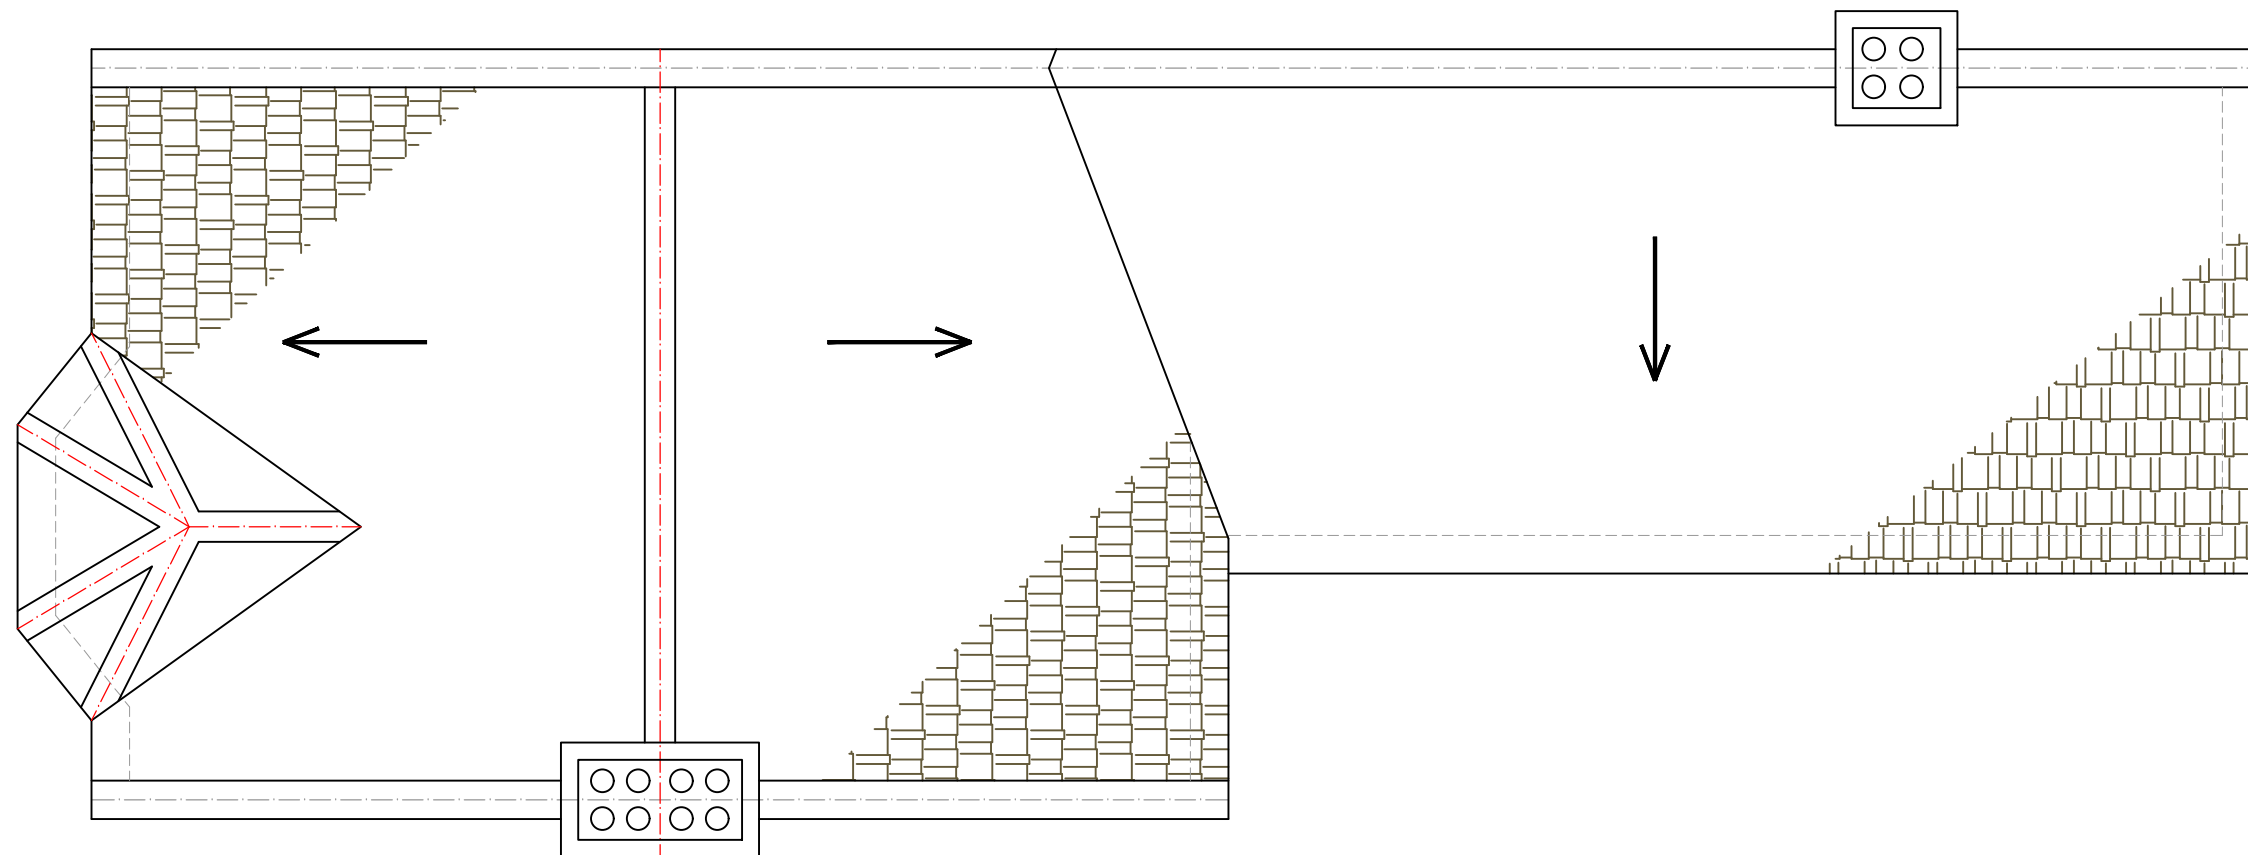

EXISTING ROOF PLAN
SCALE 1:50



www.FastPlansUK.co.uk


Project: Loft Conversion with
Dormer to Rear.

Address: 14 GREYHOUND ROAD N17 6XW


Scale: 1:50 @ A3	Dwg. no: A02
Drawn by: O.B.S	Date Drawn: 29-NOV-2022

For Drawings Tel: 020 3542 1777


E-mail: plans@FastPlansUK.co.uk

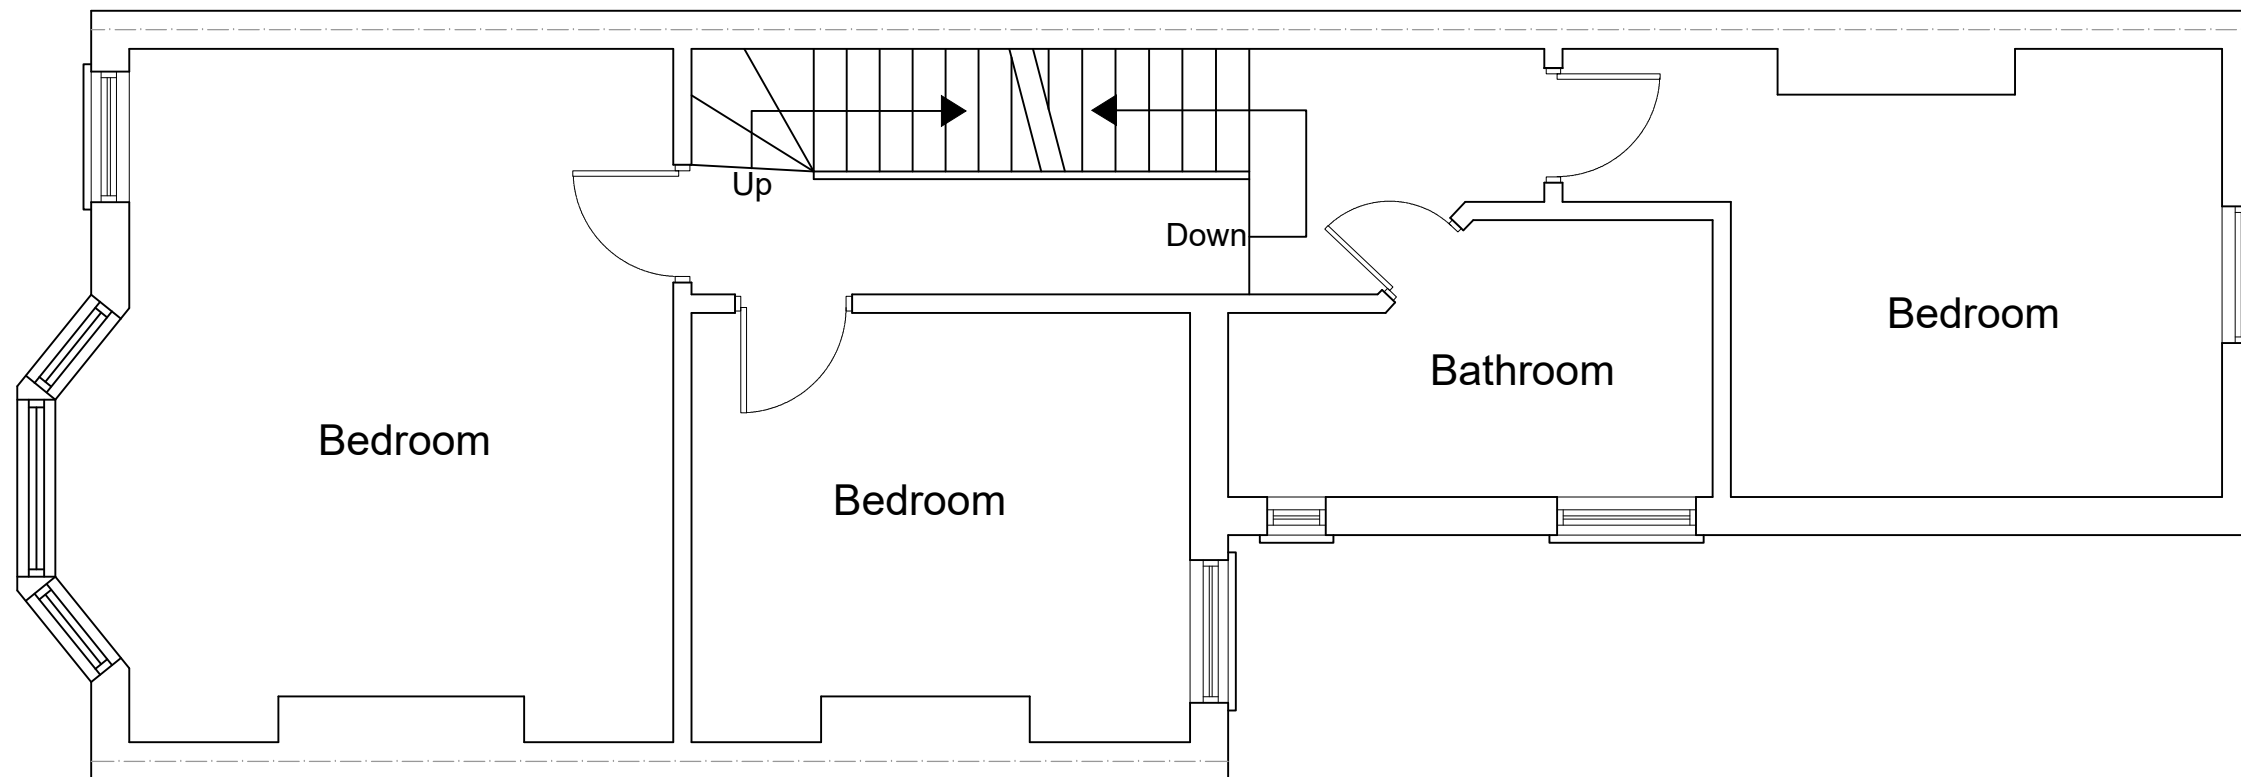

PROPOSED FIRST FLOOR PLAN
SCALE 1:50

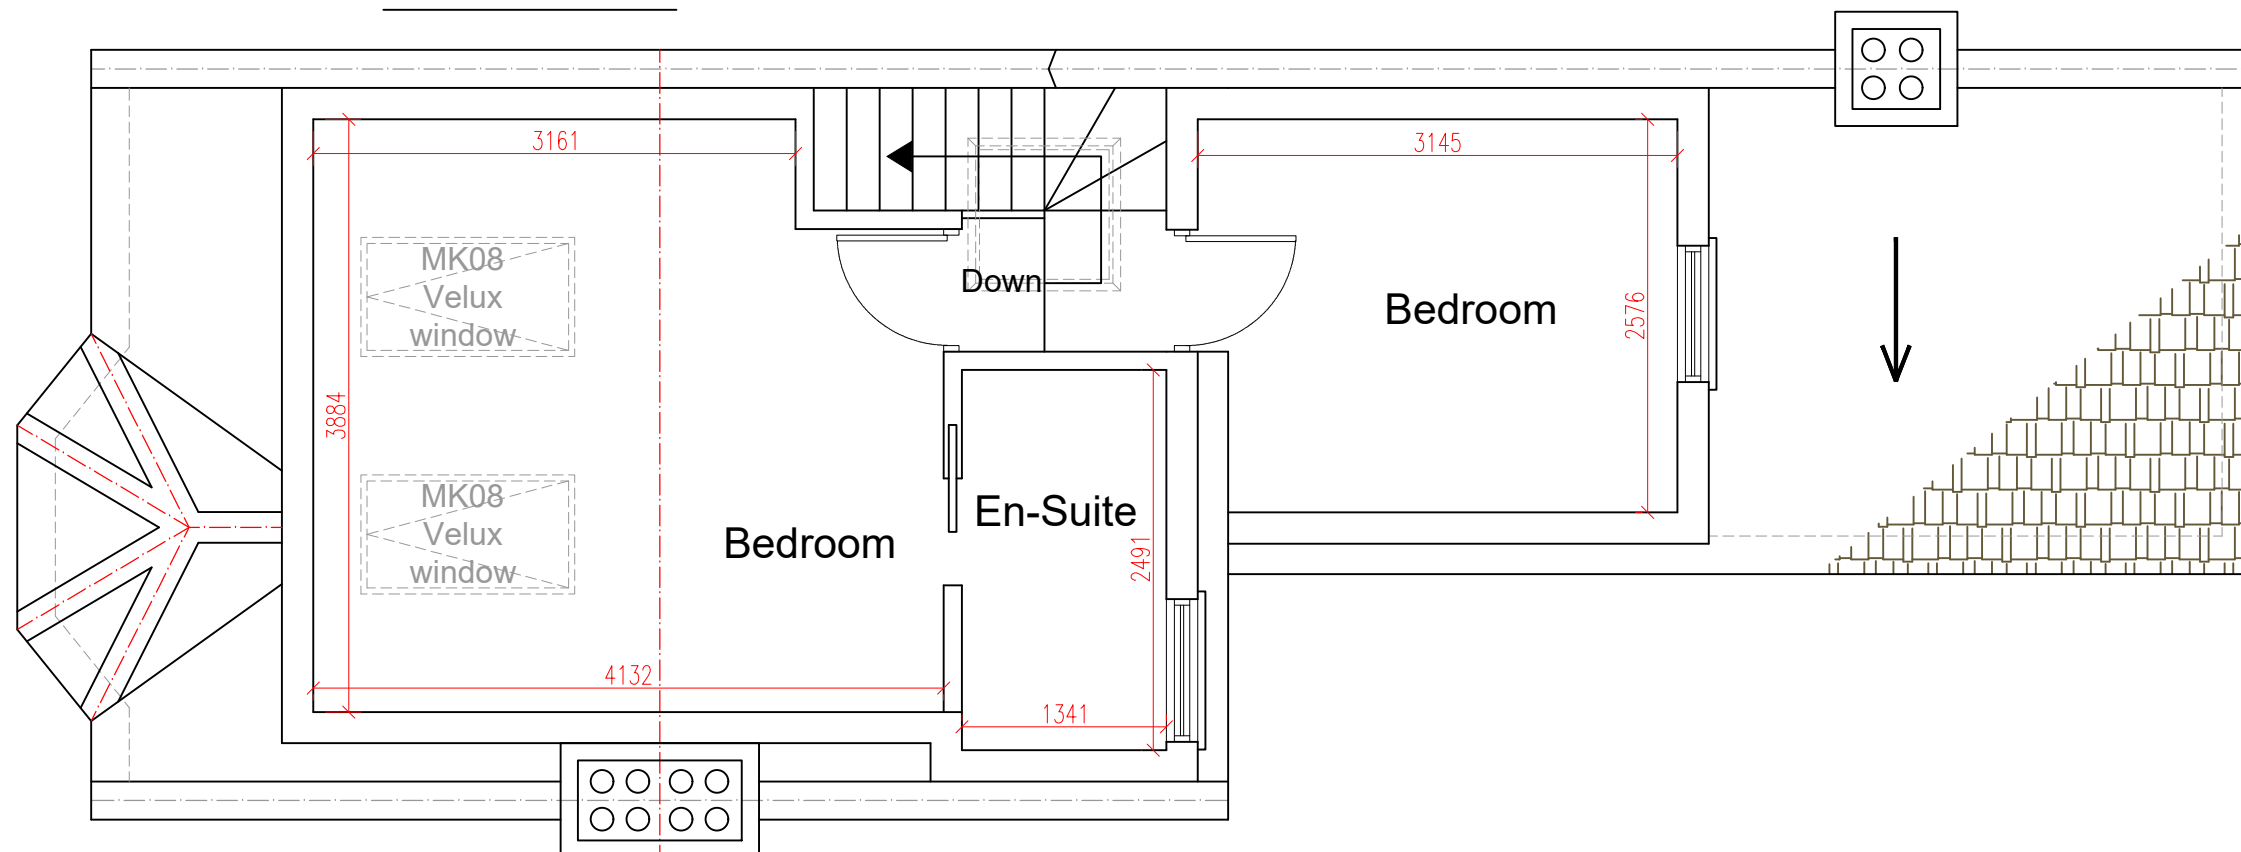

PROPOSED LOFT PLAN
SCALE 1:50

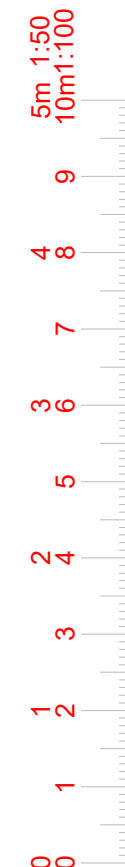

www.FastPlansUK.co.uk


Project: Loft Conversion with
Dormer to Rear.

Address: 14 GREYHOUND ROAD N17 6XW


Scale: 1:50 @ A3	Dwg. no: A03
Drawn by: O.B.S	Date Drawn: 29-NOV-2022

For Drawings Tel: 020 3542 1777

E-mail: plans@FastPlansUK.co.uk

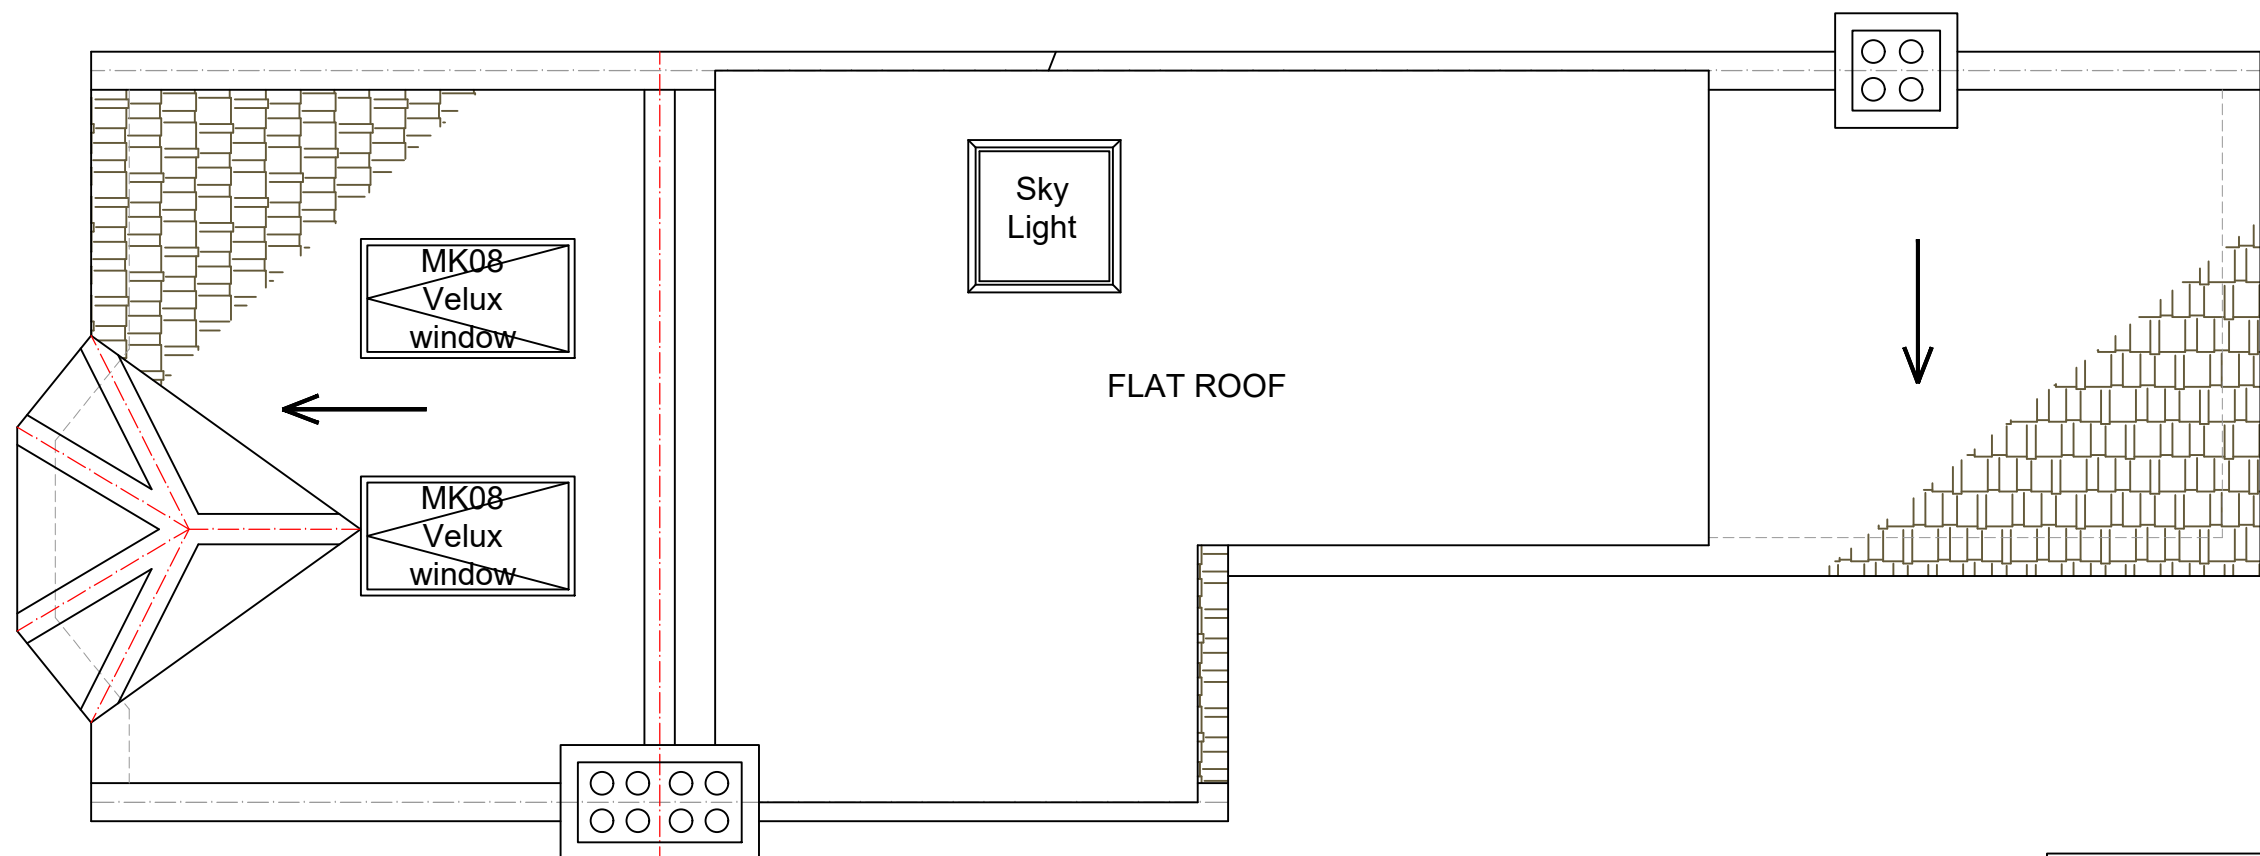

PROPOSED ROOF PLAN
SCALE 1:50

 

www.FastPlansUK.co.uk

Project: Loft Conversion with
Dormer to Rear.





Address:
14 GREYHOUND ROAD N17 6XW

Scale: 1:50 @ A3 Dwg. no: A04

Drawn by: O.B.S Date Drawn: 29-NOV-2022

For Drawings Tel: 020 3542 1777

E-mail: plans@FastPlansUK.co.uk

 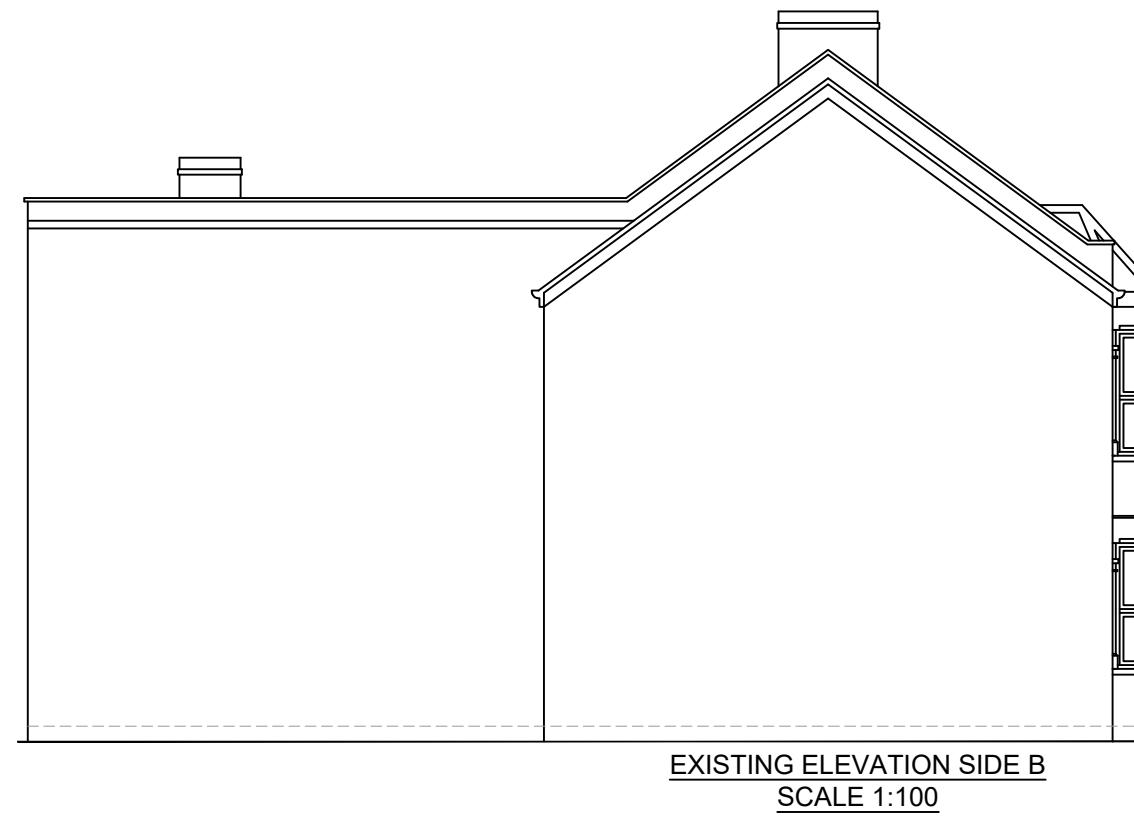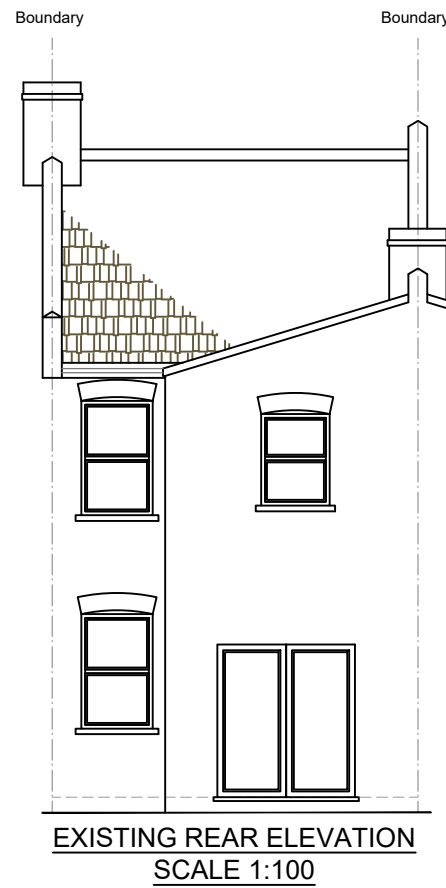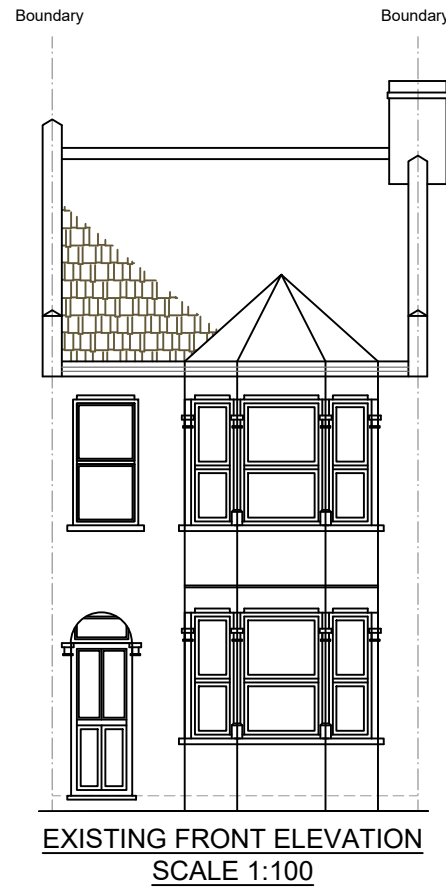

www.FastPlansUK.co.uk

Project: Loft Conversion with
Dormer to Rear.


Address: 14 GREYHOUND ROAD N17 6XW

Scale: 1:100 @ A3 Dwg. no: A05


Drawn by: O.B.S Date Drawn: 29-NOV-2022

For Drawings Tel: 020 3542 1777

E-mail: plans@FastPlansUK.co.uk

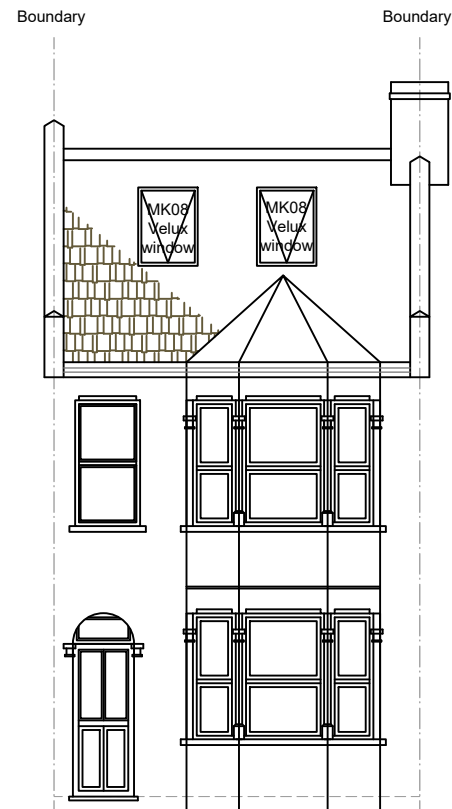

PROPOSED FRONT ELEVATION
SCALE 1:100

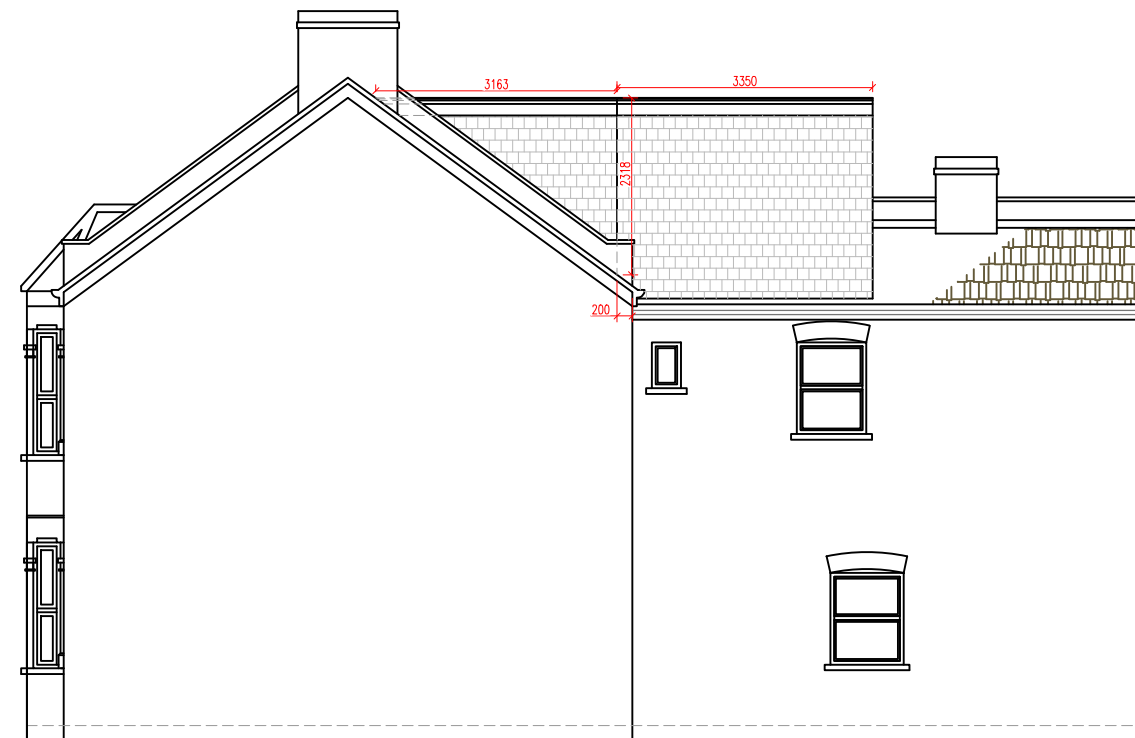

PROPOSED ELEVATION SIDE A
SCALE 1:100

⊗ = LOFT DORMER (A)

$$\frac{\textcircled{A} \quad \textcircled{B}}{2} = 3.64$$

$$= 3.64 \times \textcircled{C} \quad \textcircled{X}$$

$$= 3.64 \times 4.79 = 17.43$$

⊙ = LOFT DORMER (B)

$$\frac{\textcircled{A} \quad \textcircled{B}}{2} = 2.12 \quad \textcircled{C}$$

$$= 2.12 \times 3.11 = 6.60$$

$$\textcircled{E} \quad \textcircled{Y}$$


$$= 6.60 \times 3.35 = 22.11$$

TOTAL VOLUME

$$= X + Y$$


$$17.43 + 22.11 = 39.54$$

$$39.54 \text{ m}^3 < 40 \text{ m}^3$$

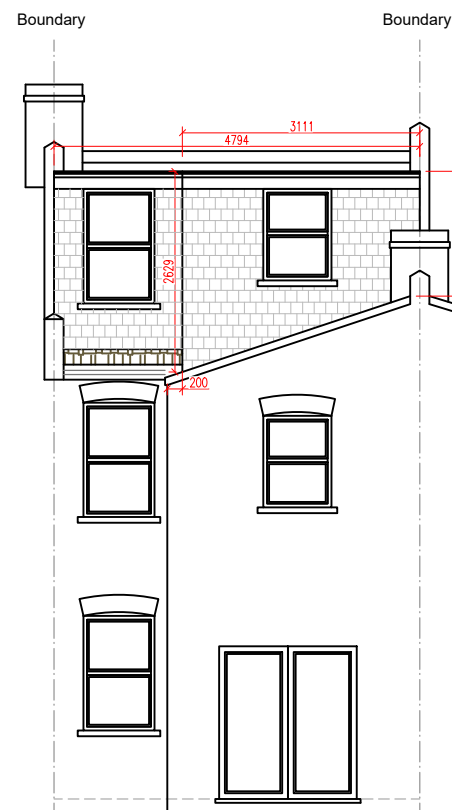

PROPOSED REAR ELEVATION
SCALE 1:100

ALL PROPOSED MATERIALS
TO MATCH THOSE OF
EXISTING PROPERTY

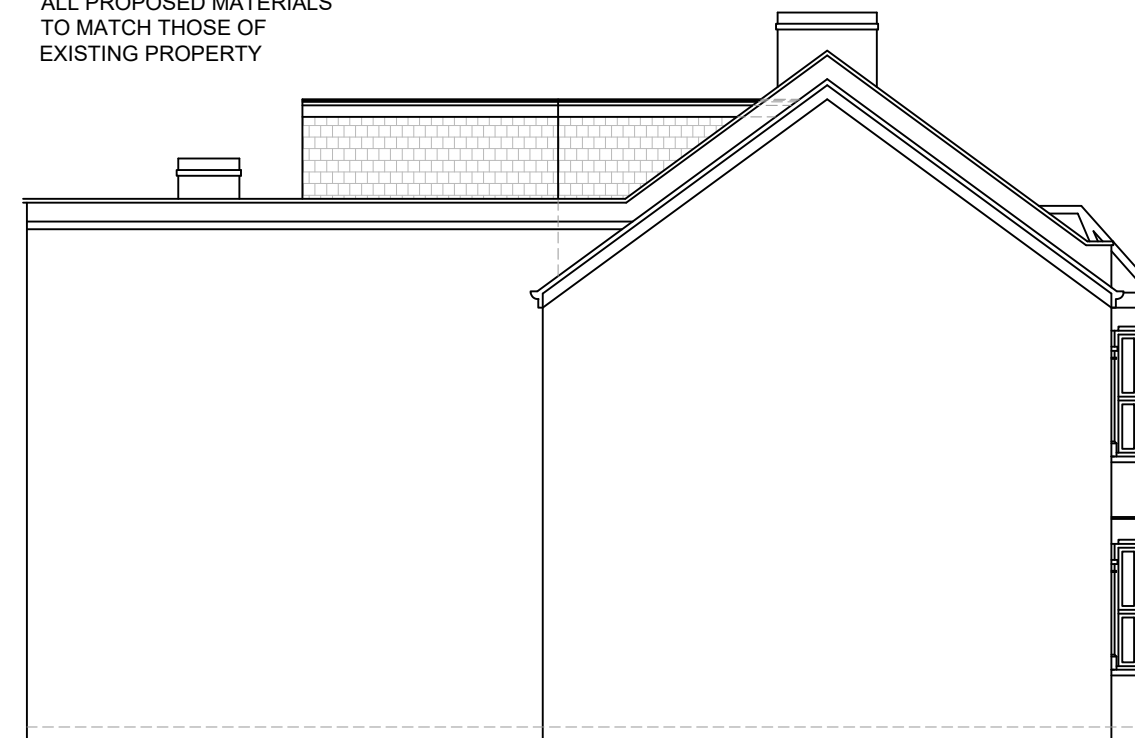

PROPOSED ELEVATION SIDE B
SCALE 1:100



www.FastPlansUK.co.uk

Project: Loft Conversion with
Dormer to Rear.


Address: 14 GREYHOUND ROAD N17 6XW


Scale: 1:100 @ A3 Dwg. no: A06

Drawn by: O.B.S Date Drawn: 29-NOV-2022


For Drawings Tel: 020 3542 1777

E-mail: plans@FastPlansUK.co.uk

 

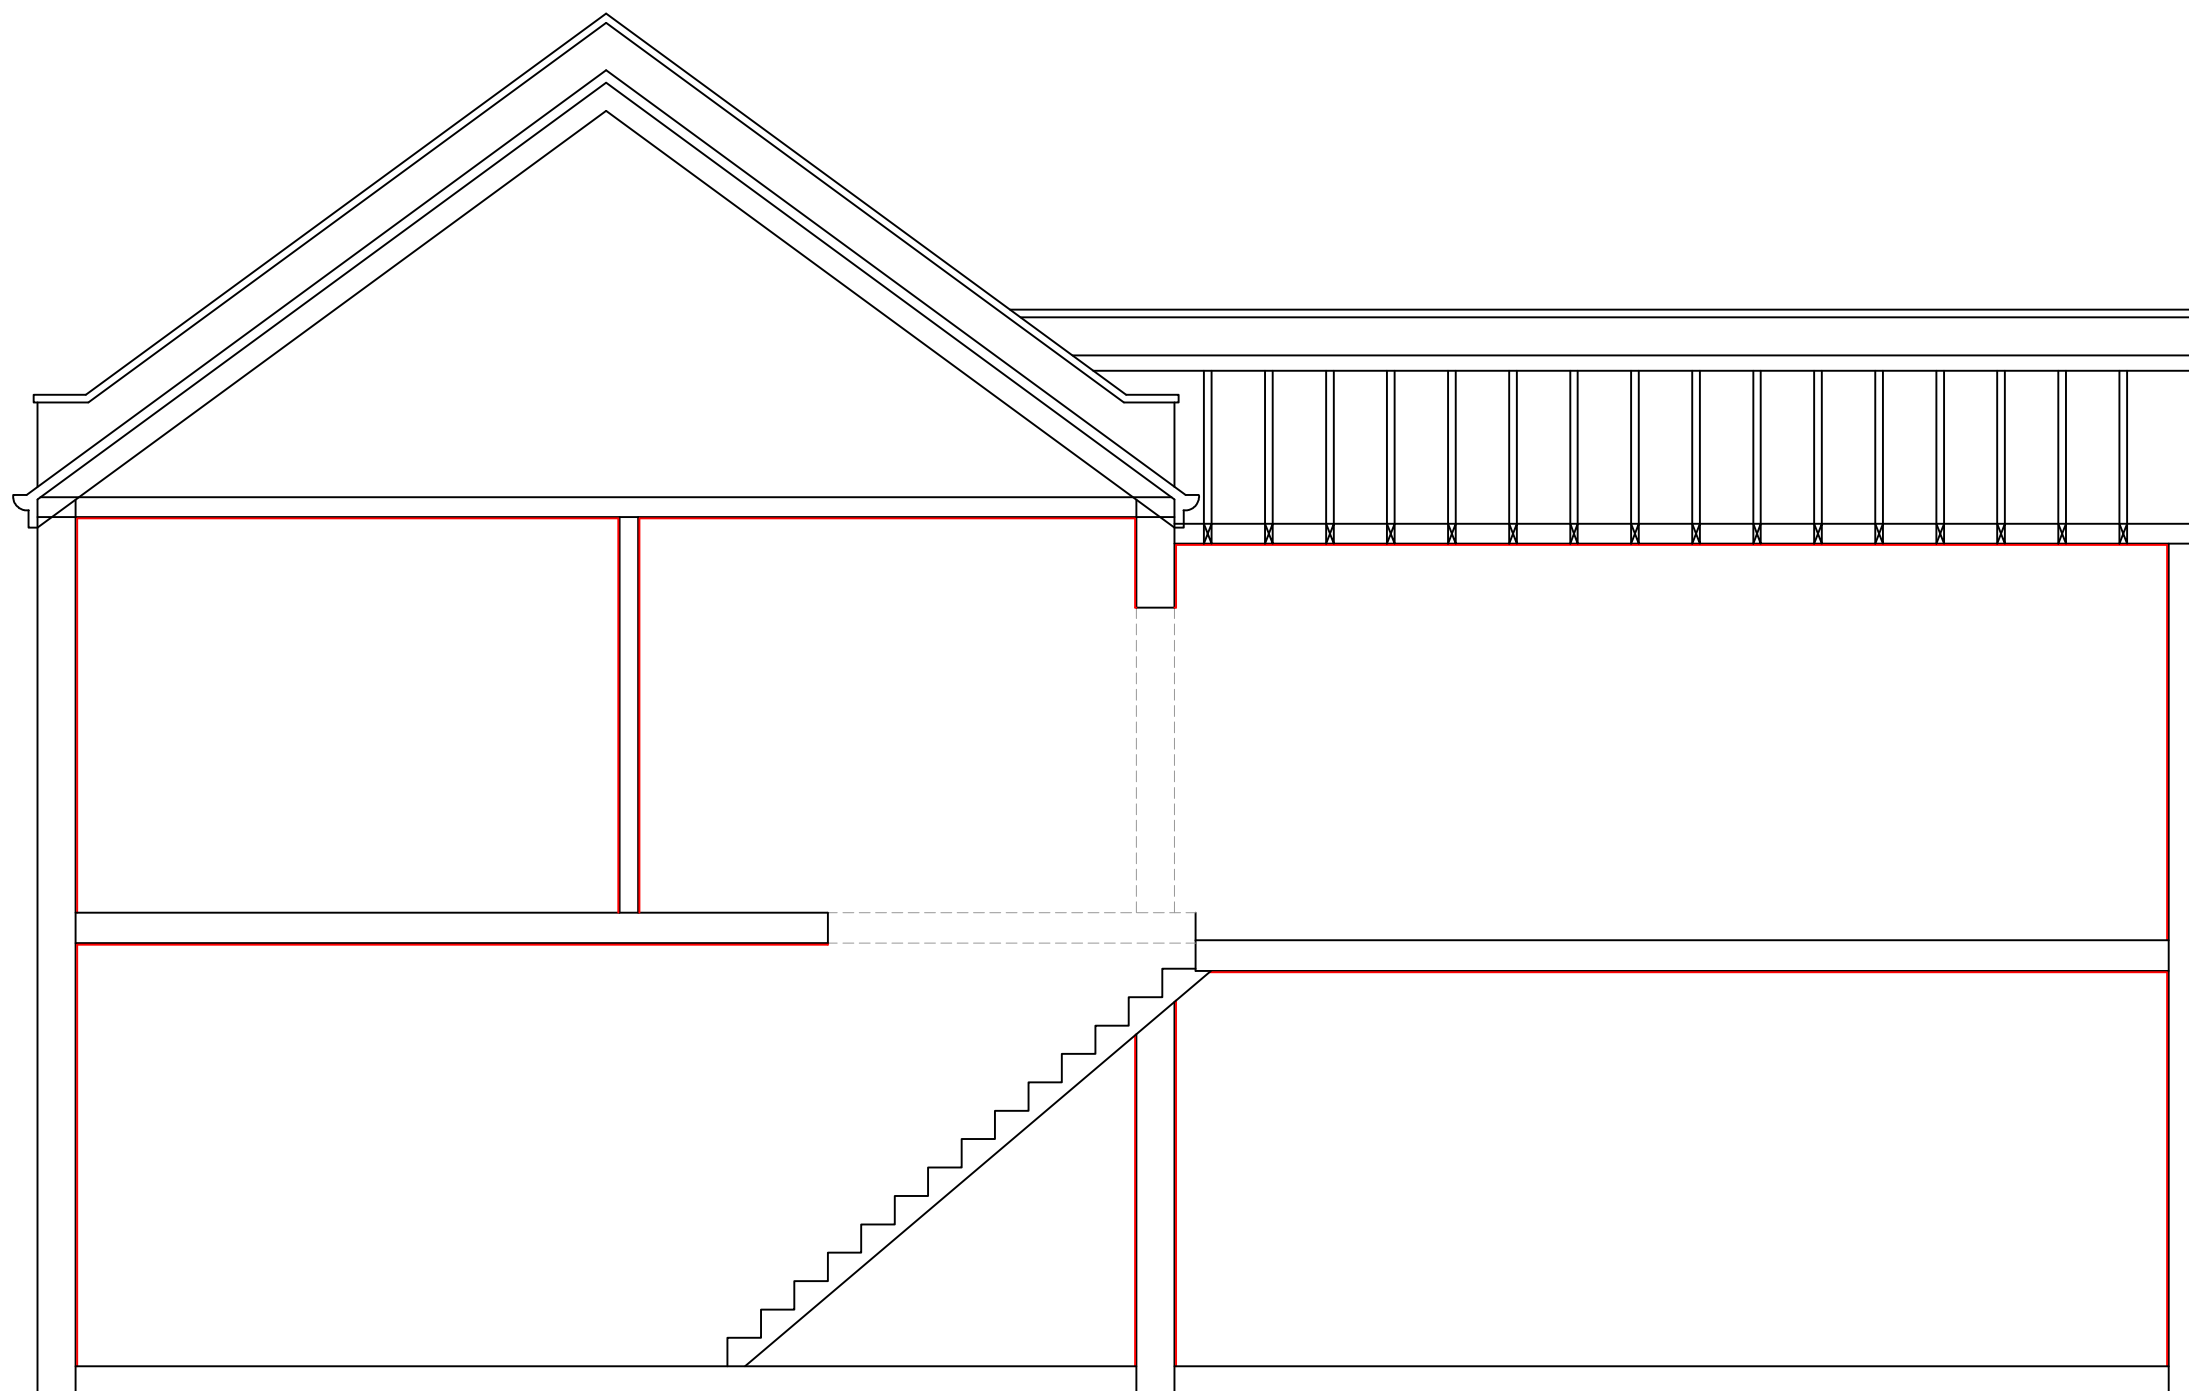

EXISTING SECTION AA
SCALE 1:50

 

www.FastPlansUK.co.uk


Project: Loft Conversion with
Dormer to Rear.

Address:
14 GREYHOUND ROAD N17 6XW


Scale: 1:50 @ A3	Dwg. no: A07
Drawn by: O.B.S	Date Drawn: 29-NOV-2022

For Drawings Tel: 020 3542 1777

E-mail: plans@FastPlansUK.co.uk

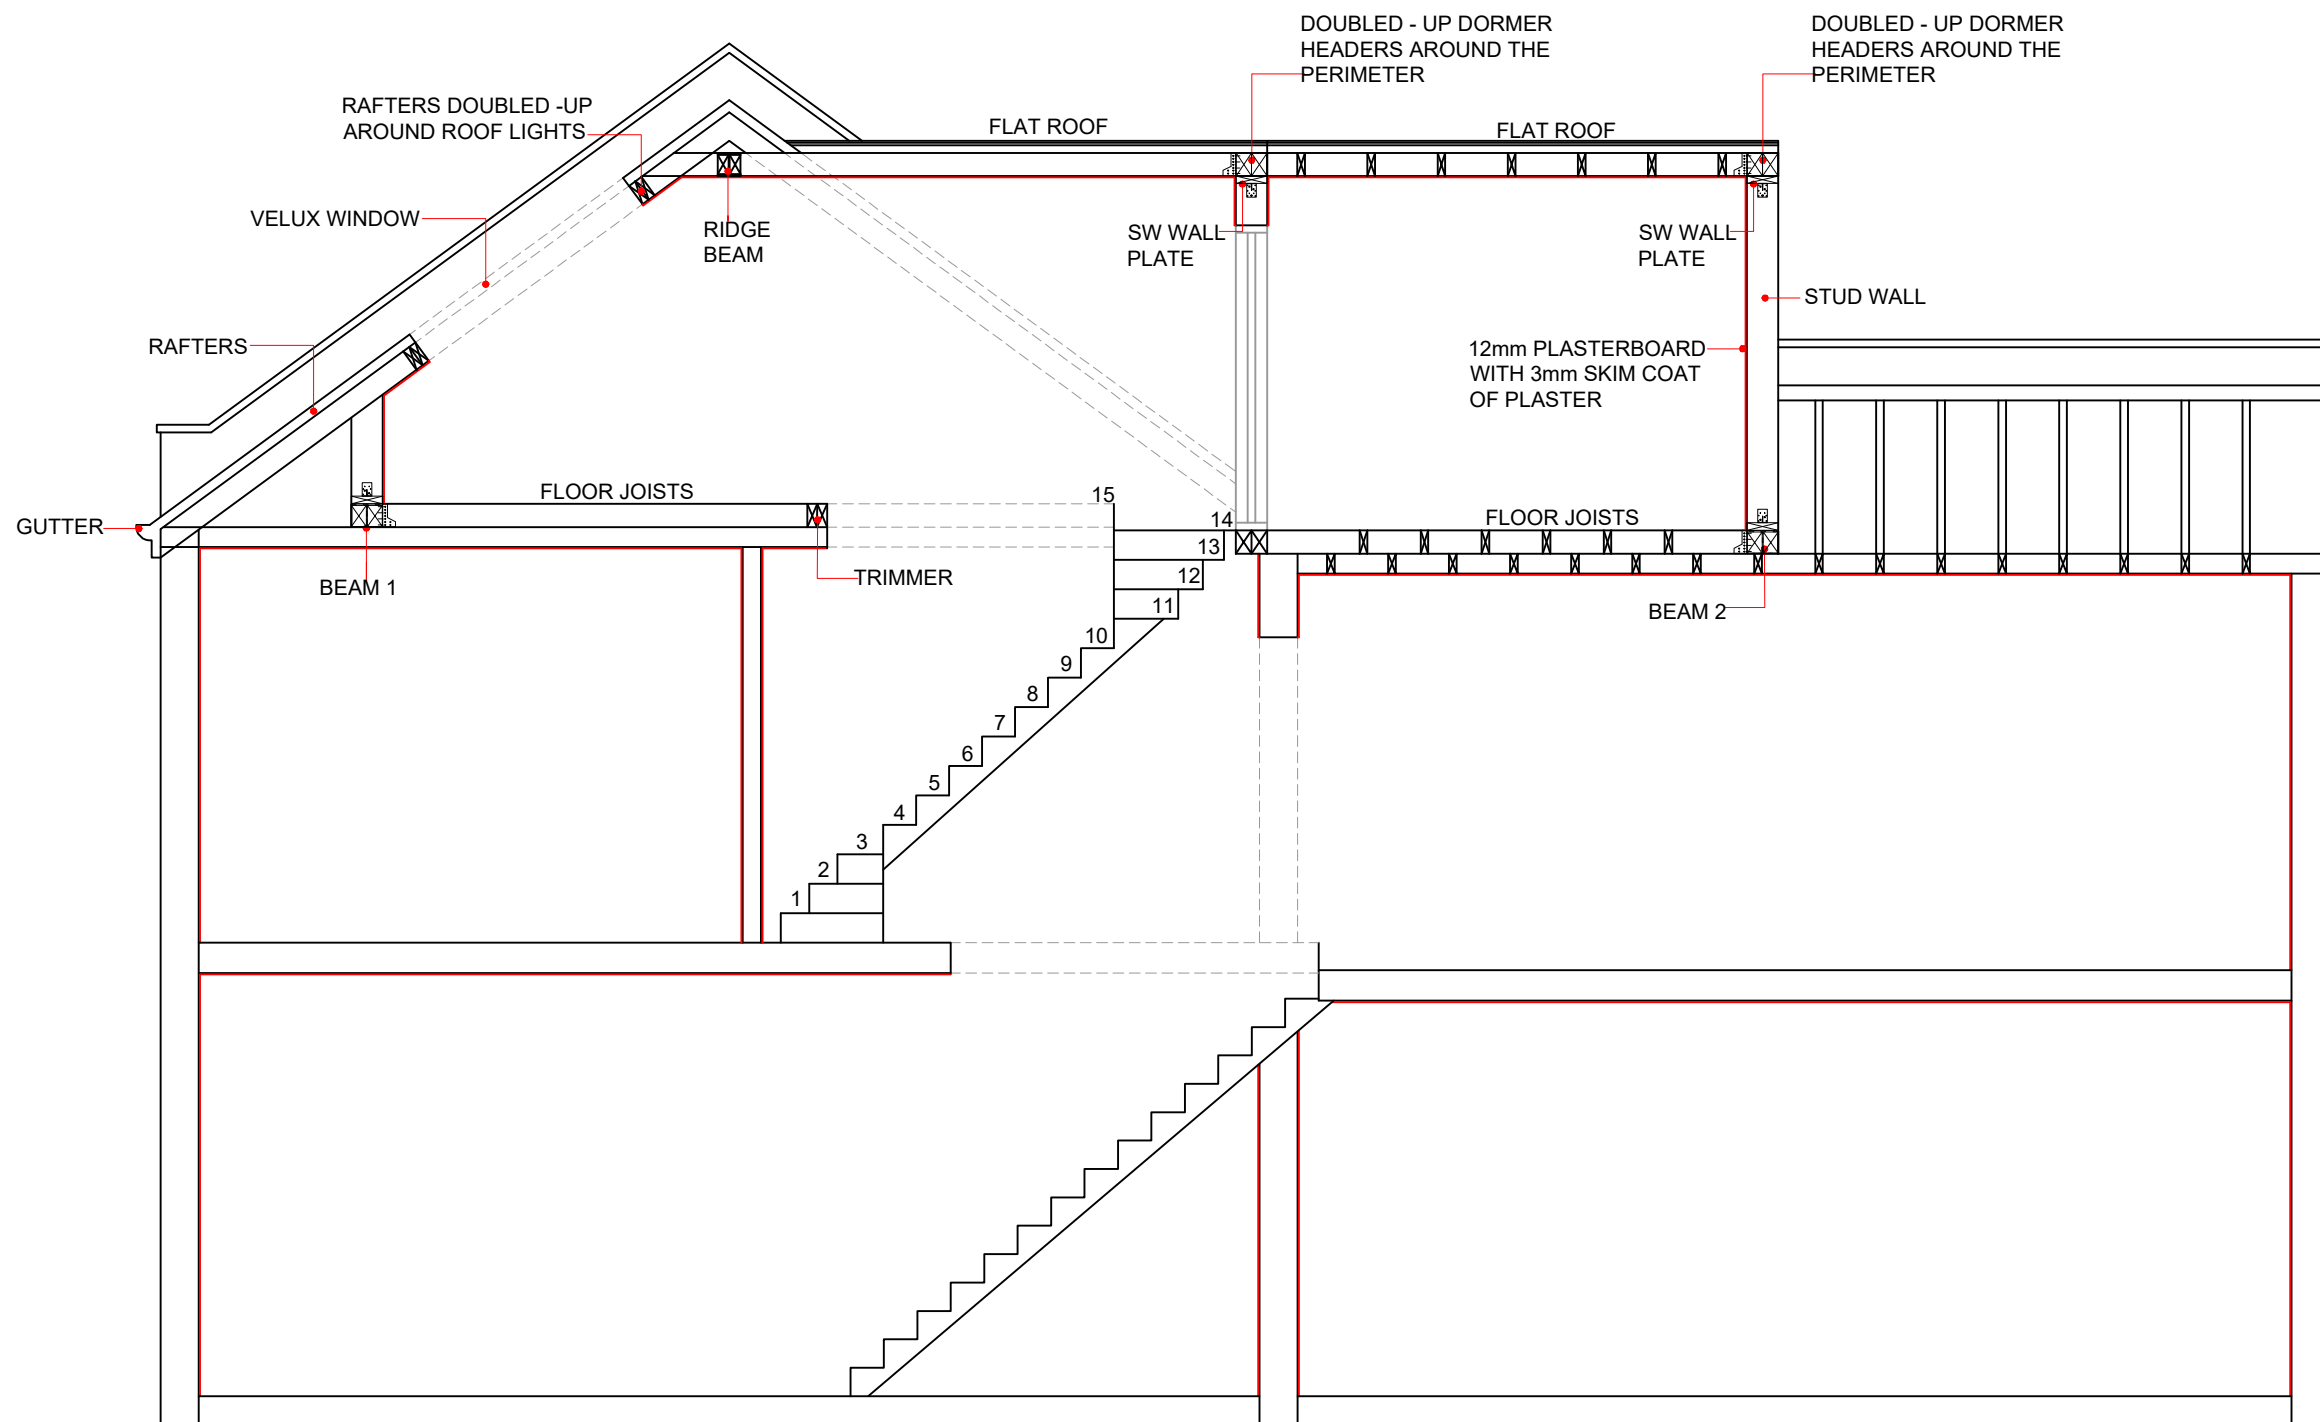

PROPOSED SECTION AA
SCALE 1:50

 

www.FastPlansUK.co.uk

Project: Loft Conversion with
Dormer to Rear.

Address: 14 GREYHOUND ROAD N17 6XW

Scale: 1:50 @ A3 Dwg. no: A08

Drawn by: O.B.S Date Drawn: 29-NOV-2022

For Drawings Tel: 020 3542 1777


E-mail: plans@FastPlansUK.co.uk



BLOCK PLAN
SCALE 1:500



LOCATION PLAN
SCALE 1:1250

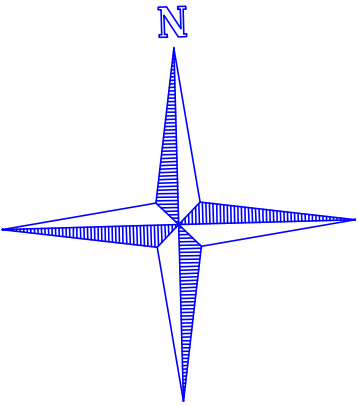

	
www.FastPlansUK.co.uk	
Project: Loft Conversion with Dormer to Rear.	
Address: 14 GREYHOUND ROAD N17 6XW	
Scale: 1:500 @ A3	Dwg. no: A09
Drawn by: O.B.S	Date Drawn: 29-NOV-2022
For Drawings Tel: 020 3542 1777	
E-mail: plans@FastPlansUK.co.uk	