




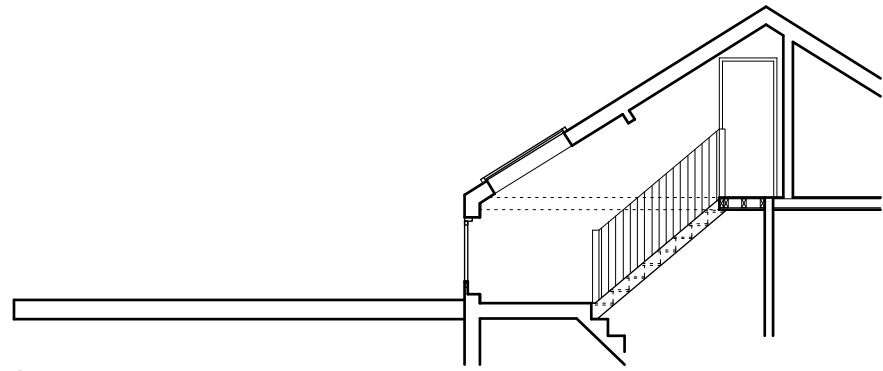


Section

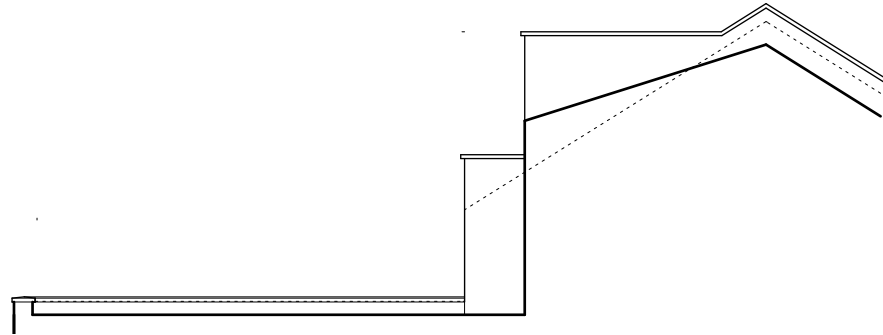

Elevation from no.74

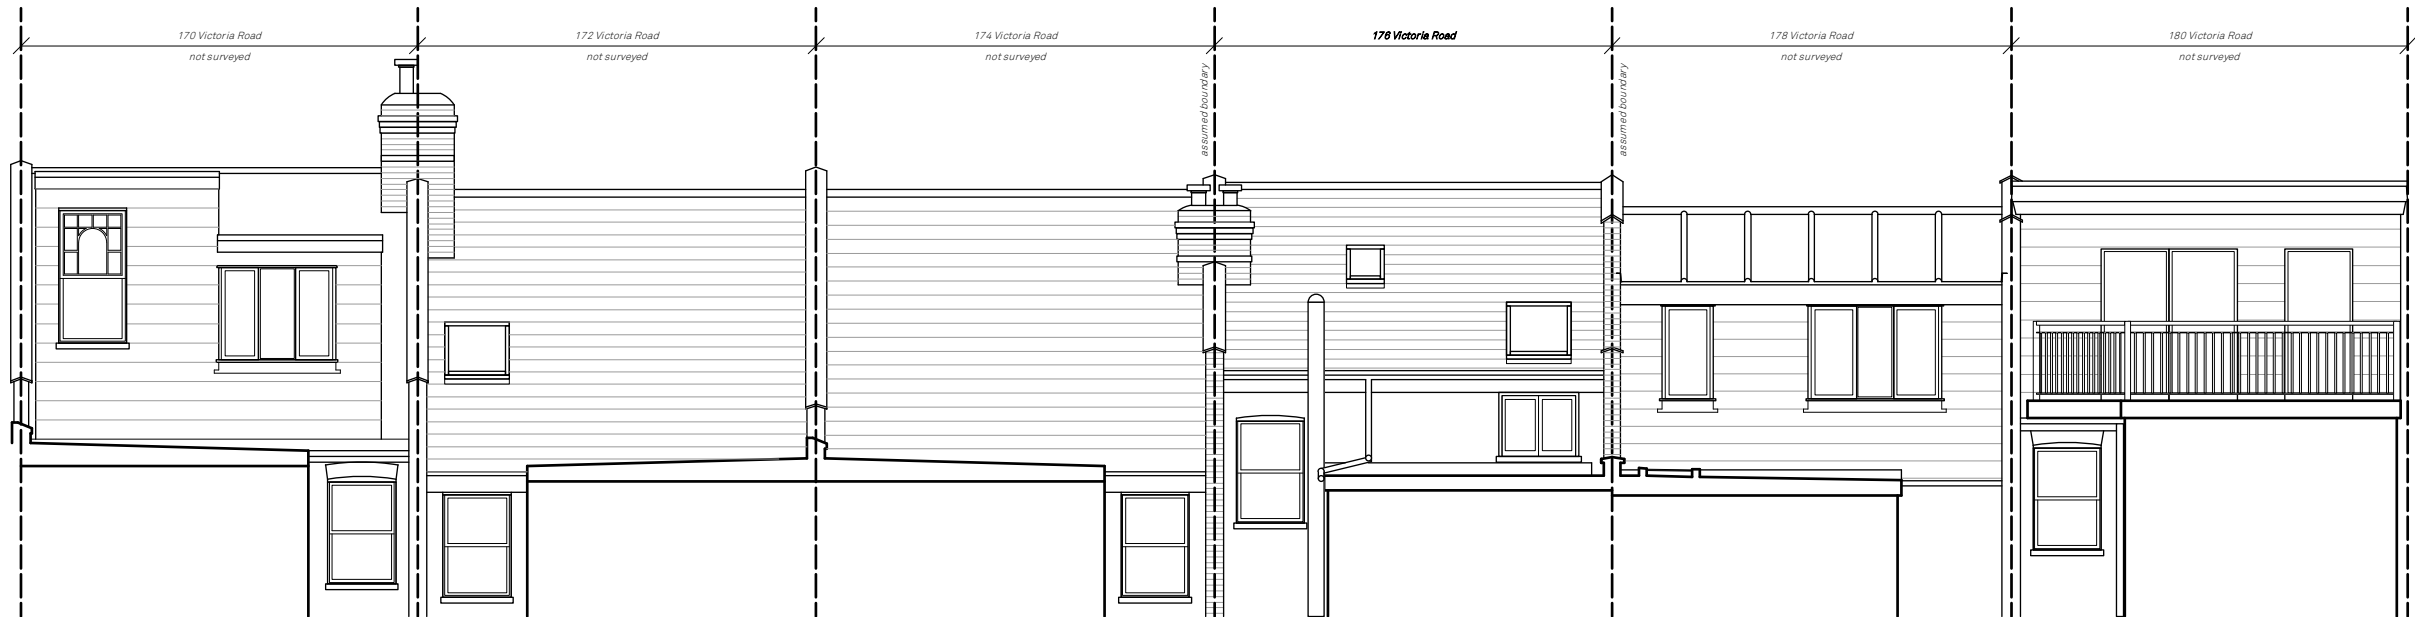

Rear elevation

 

McAlisterGill Ltd

128.102

Existing Section & Rear Elevation

Issue Notes

Date

176b Victoria Road

Drawn By CM
Scale 1:100
Status Planning

Architectural & Design Services

18 Barking Road London E6 3BP