




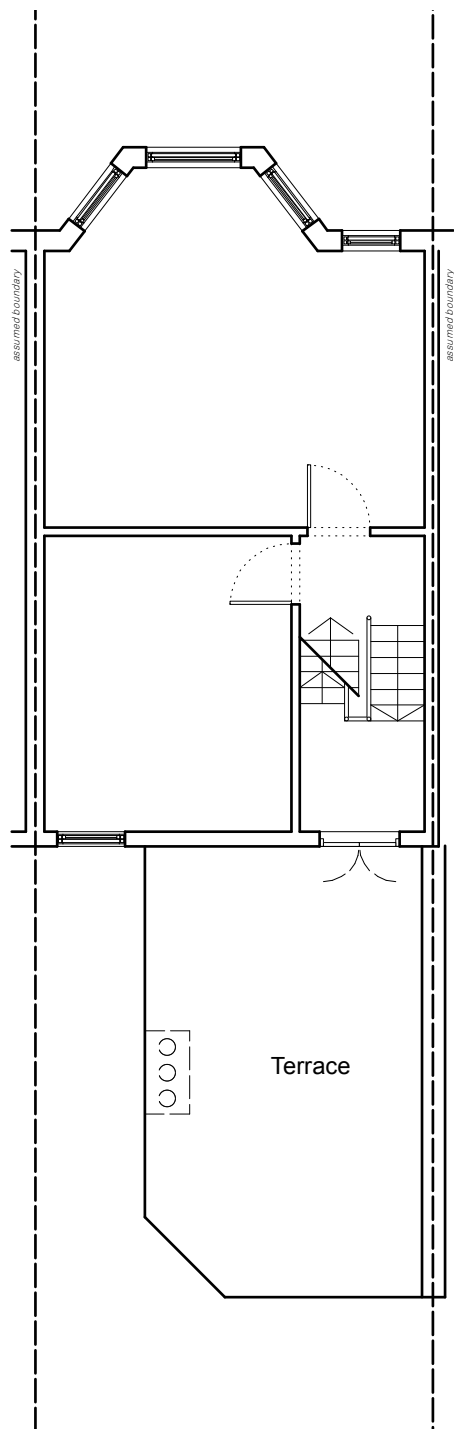



First floor plan

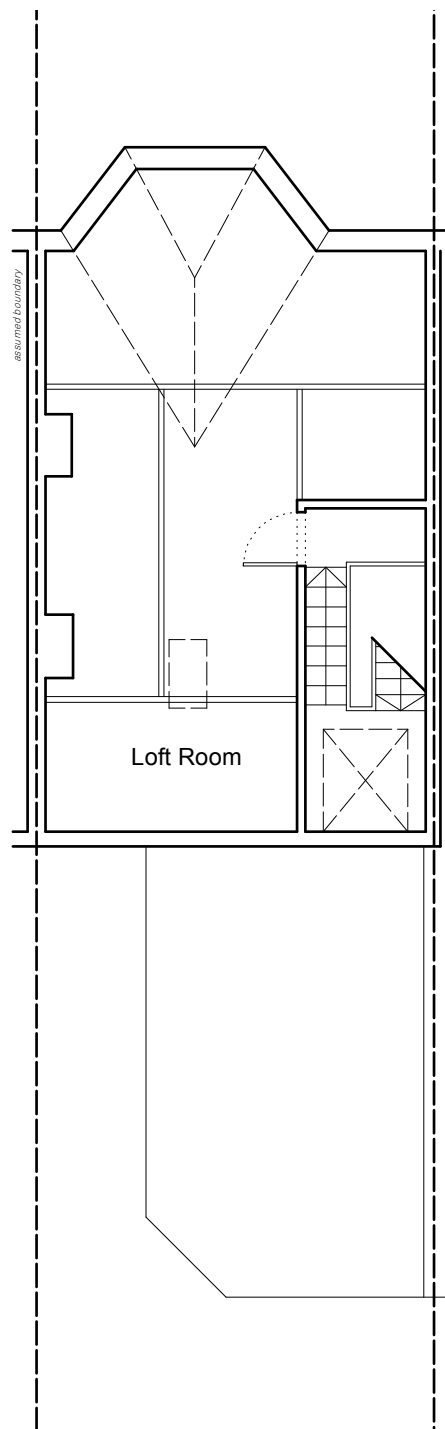

Loft plan

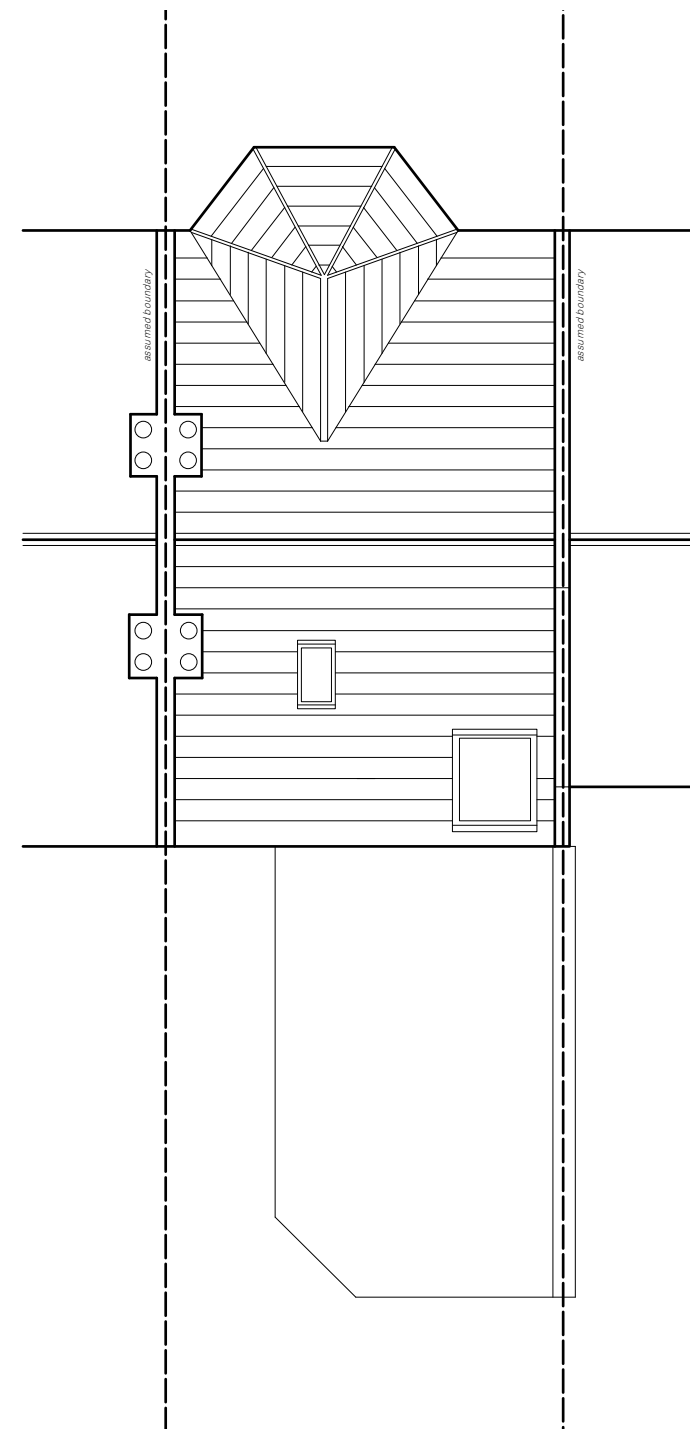

Roof plan

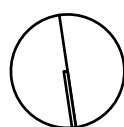 

McAlisterGill Ltd

Existing Plans
176b Victoria Road

Drawn By CM
Scale 1:100
Status Planning

Architectural & Design Services

Issue	Notes	Date

18 Barking Road London E6 3BP

128.101