



LOCATION PLAN

1:1250

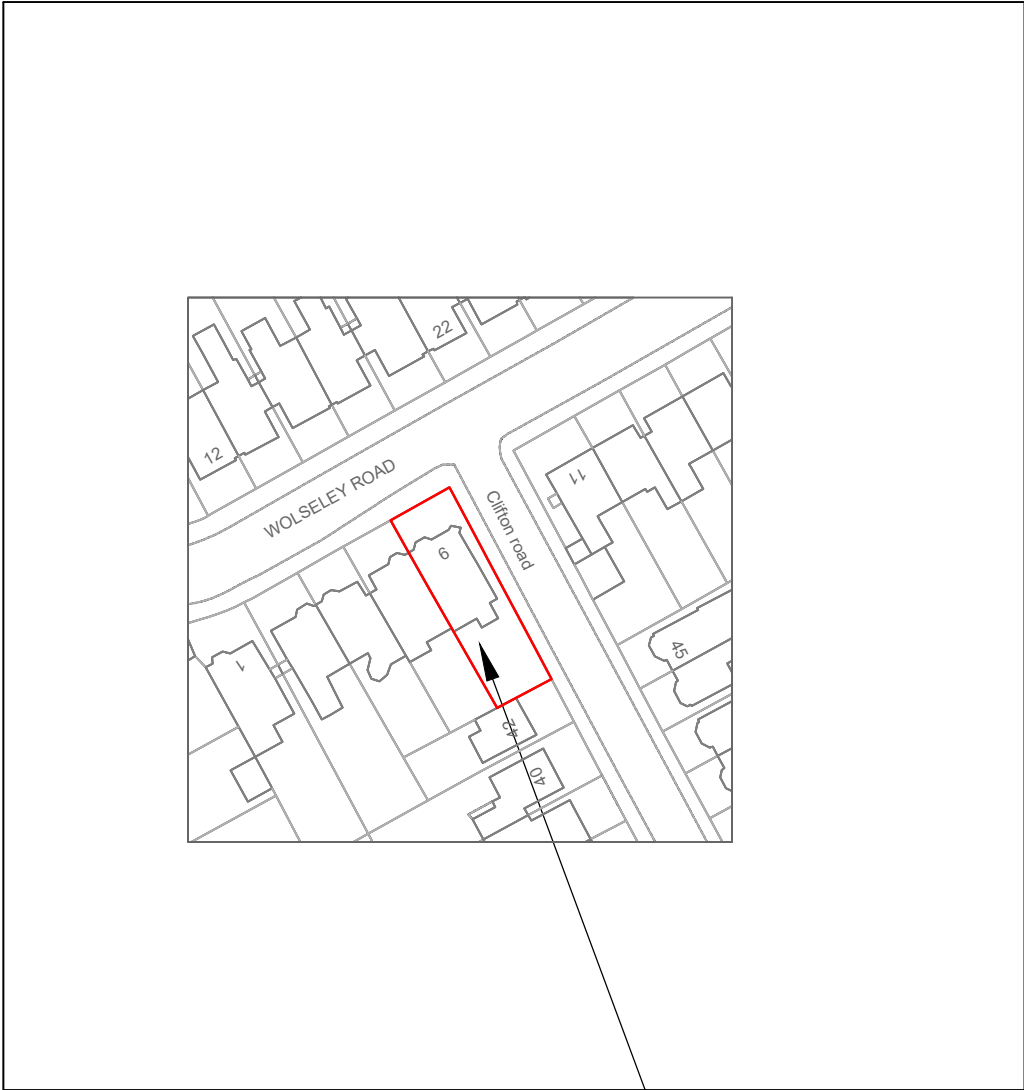



SITE PLAN

1:500

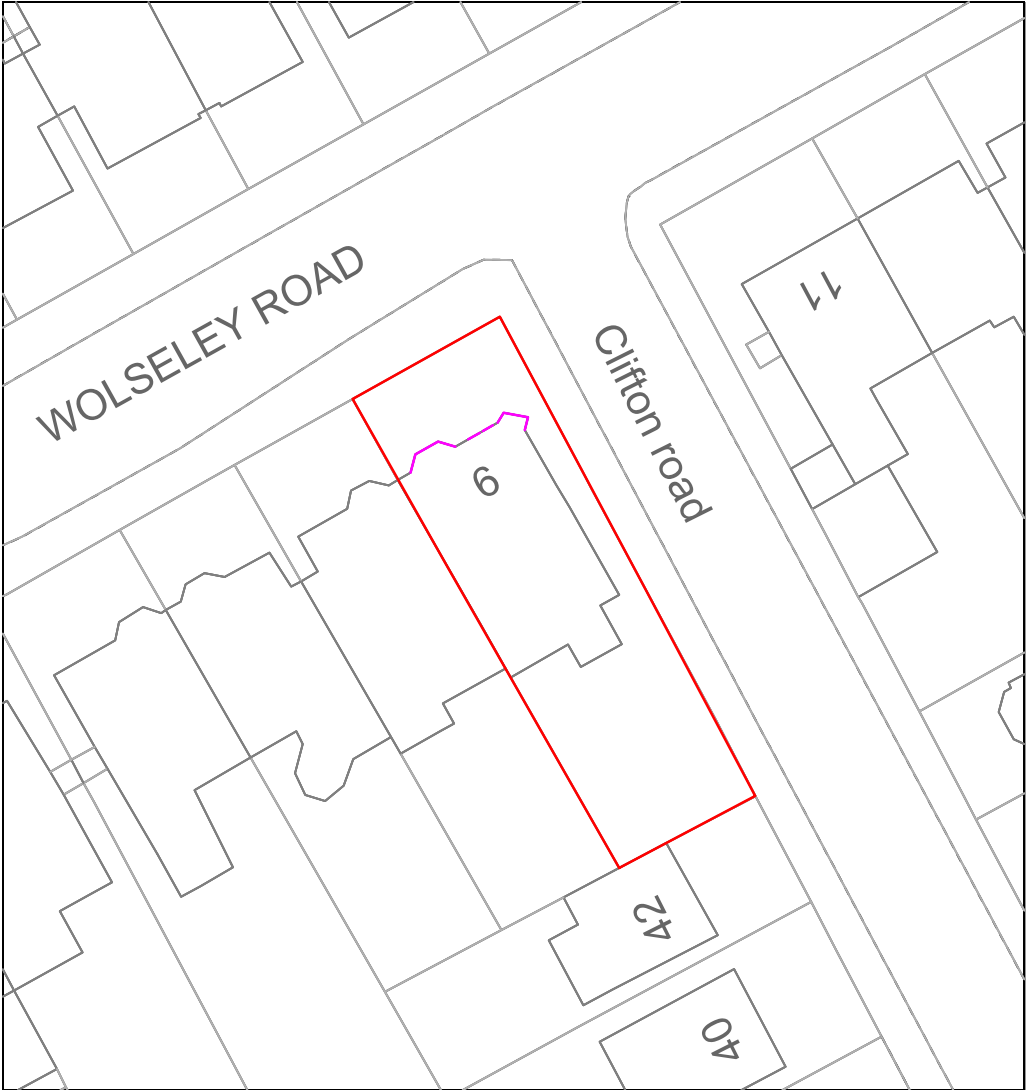

Location

THE SITE

 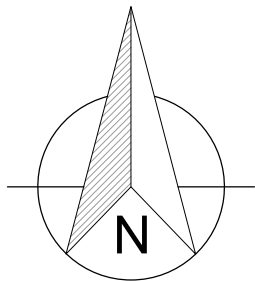

1. All dimensions in millimetres (mm) and levels in metres (m) unless noted otherwise. 2. This drawing to be read in conjunction with all other relevant drawings and specification. 3. All work to comply with the relevant British Standards, Codes of Practice and the Building Regulations.			
Revisions:			
Customer: Mr Rocco Vogel 9a Wolseley Road London N8 8RR			
Drawing Title: Location and Site plan			
Drawing No: 0784/PP/01		Contract No: WD0784BC	
Scale: As Shown		Starting Date: December 9, 2022	
Drawn: E.Radinaite	Size: A3	Revision: .	
		Ref No: .	
 Fit the best		EVEREST CONSERVATORIES EVEREST HOUSE SOPERS ROAD CUFFLEY EN6 4SG	
© Crown copyright. All rights reserved. License numbers 010031673 and 100042205			