



01 PROPOSED SHOPFRONT ELEVATION
SCALE 1:20



02 BRASS LETTERING HALO LIT
SCALE: NTS



03 FARROW & BALL DIX BLUE
SCALE: NTS

LED HALO LIT BRASS FRET CUT LETTERING

POWDER COATED ALUMINIUM FASCIA BOARD - COLOUR TBC

OPAQUE / OBSCURED / STAINED GLASS


ANTIQUE BRASS DOOR PULL

POWDER COATED ALUMINIUM SHOPFRONT - COLOUR TBC


CLEAR GLAZING

CLEAR GLAZING WITH GOLD LEAF MANIFESTATIONS

STALL RISER / PANELS IN POWDER COATED ALUMINIUM

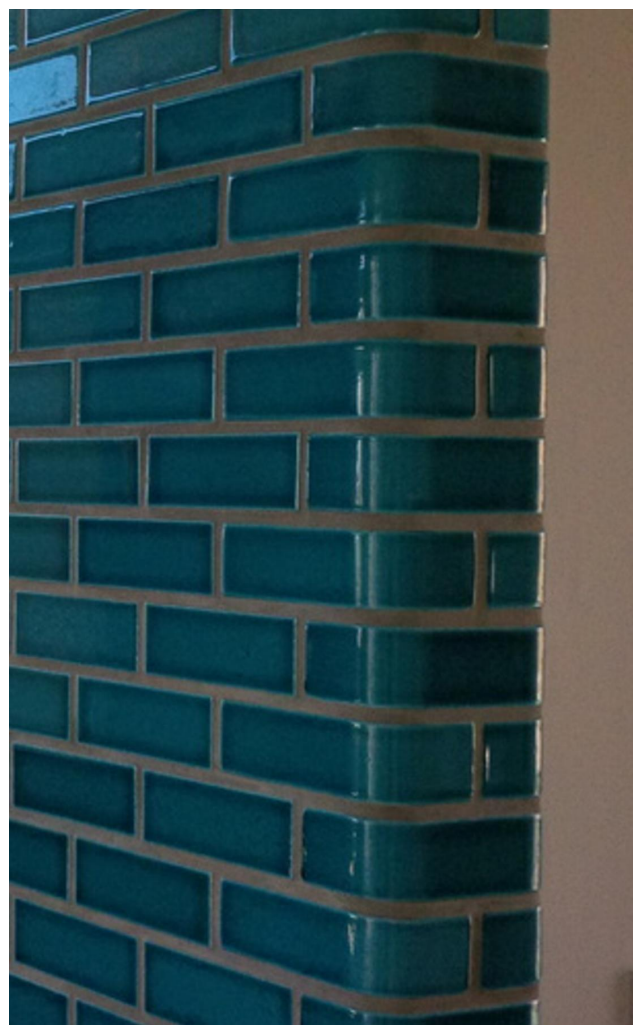

04 GLAZED BRICK TILES
SCALE: NTS

 

REVISIONS		
Rev.	Date	Comment
/	/	/

DRAWING NOTES & KEYS	

DRAWING NOTES	
This drawing is the property of Fox & Church Studio. It may not be duplicated or disclosed to any third party for any purpose except as authorised in writing by Fox & Church Studio. Do not scale this drawing. Figured dimensions only are to be used in preference to small scale drawings. Contractor to verify all site dimensions, levels and sewer invert levels at connection points before any work commences. Any errors or omissions are to be reported to the designer. If in doubt ask. The contractor is to comply with all current buildings regulations. This drawing is to be read in conjunction with the relevant consultants and/or specialist drawings/ documents and any discrepancies or variations are to be notified to the designer before the affected work commences. © Fox & Church Studio. All rights reserved.	
FOX & CHURCH STUDIO	

A1 Sheet	
Project: SPA & MASSAGE - 38 THE BROADWAY CROUCH END	
Title: PROPOSED SHOPFRONT ELEVATION	
Date: 20/11/2022	Scale: 1:20 @ A1
Project No: 22009	
Dwg No: 22009-EL-01-01	Rev: /