
 


Site Plan - Generator Enclosure

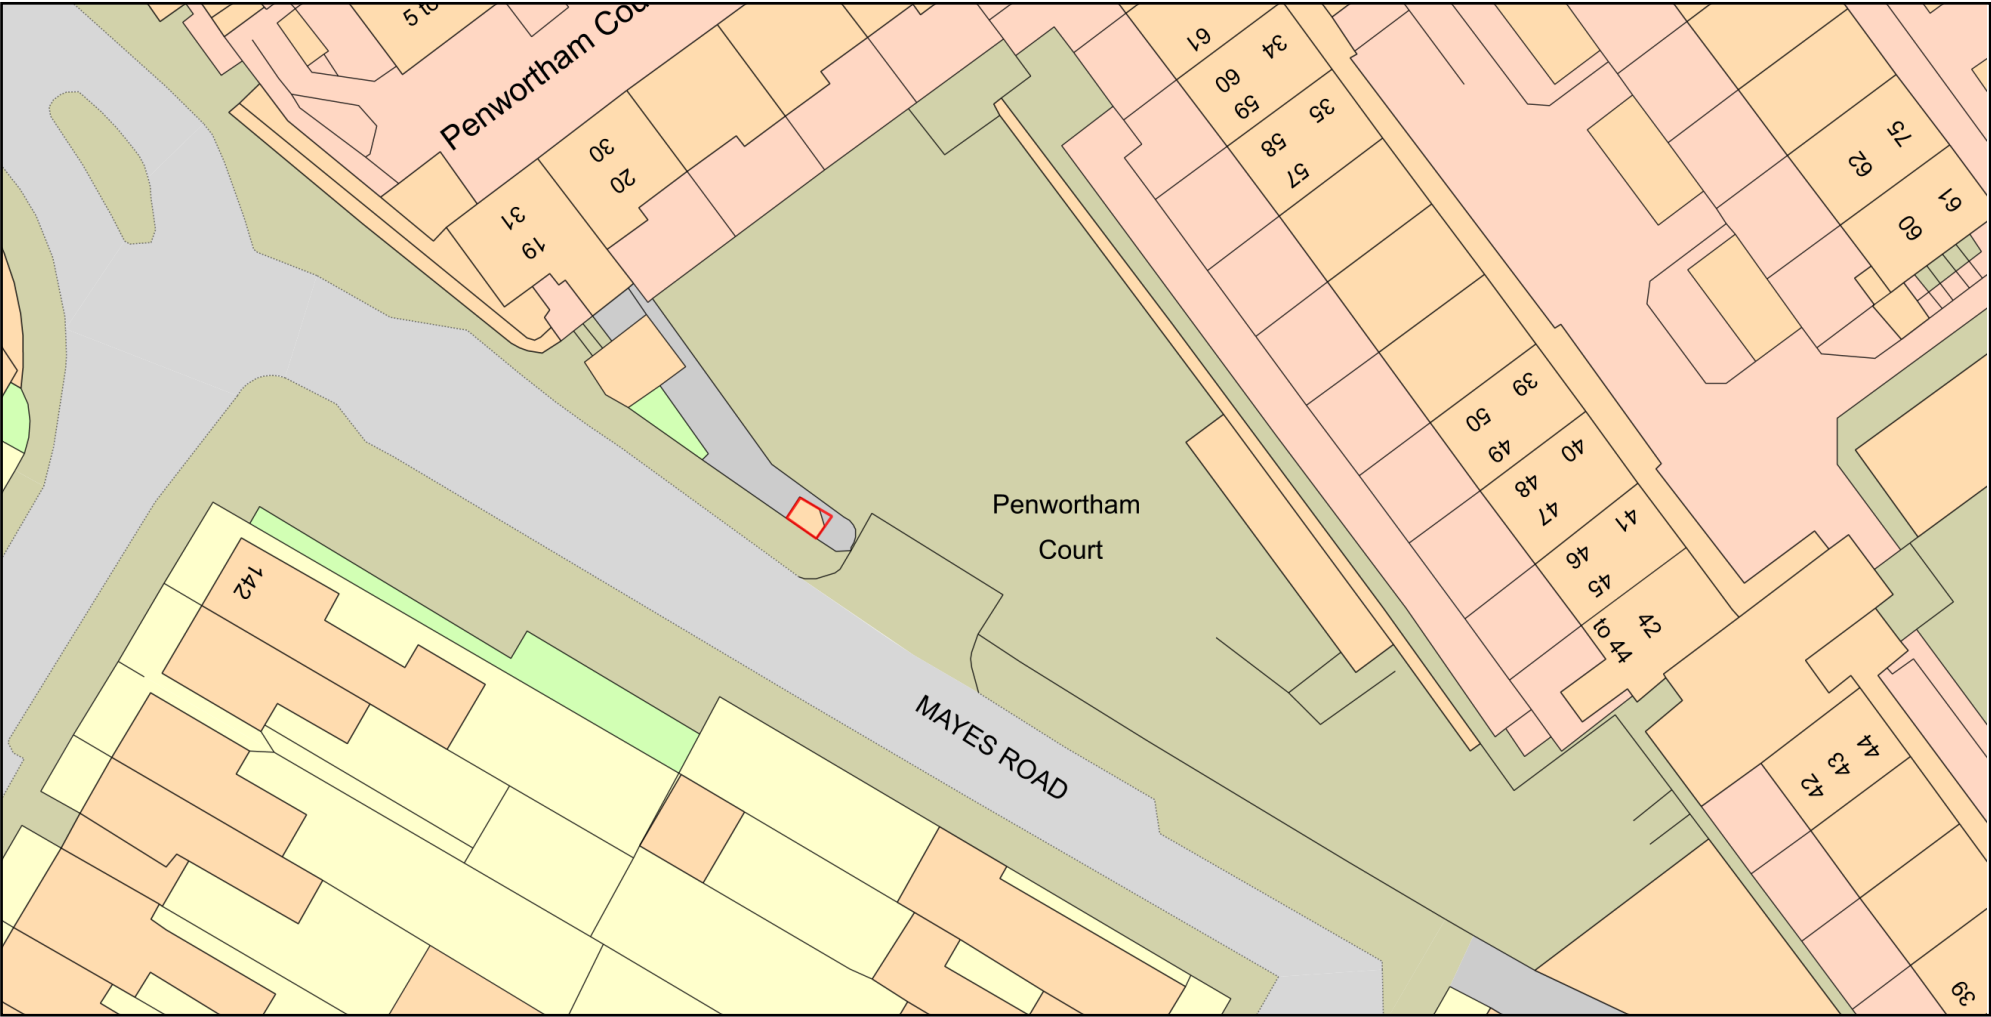

Plan Produced for: Turley
Date Produced: 08 Dec 2022
Plan Reference Number: TQRQM22342215253575
Scale: 1:500 @ A4