


KEY:


- 01 - Pale Red Hit and Miss Brick
- 02 - Vertical Stack Bond Pale Red Brick
- 03 - Pale Red Flemish Bond Brick
- 04 - Red Brick Tile
- 05 - Pigmented Pre-Cast Concrete
- 06 - Pale Red Aluminium Framed Glazing (o = obscured)
- 07 - Vertically Slatted Wooden Fence

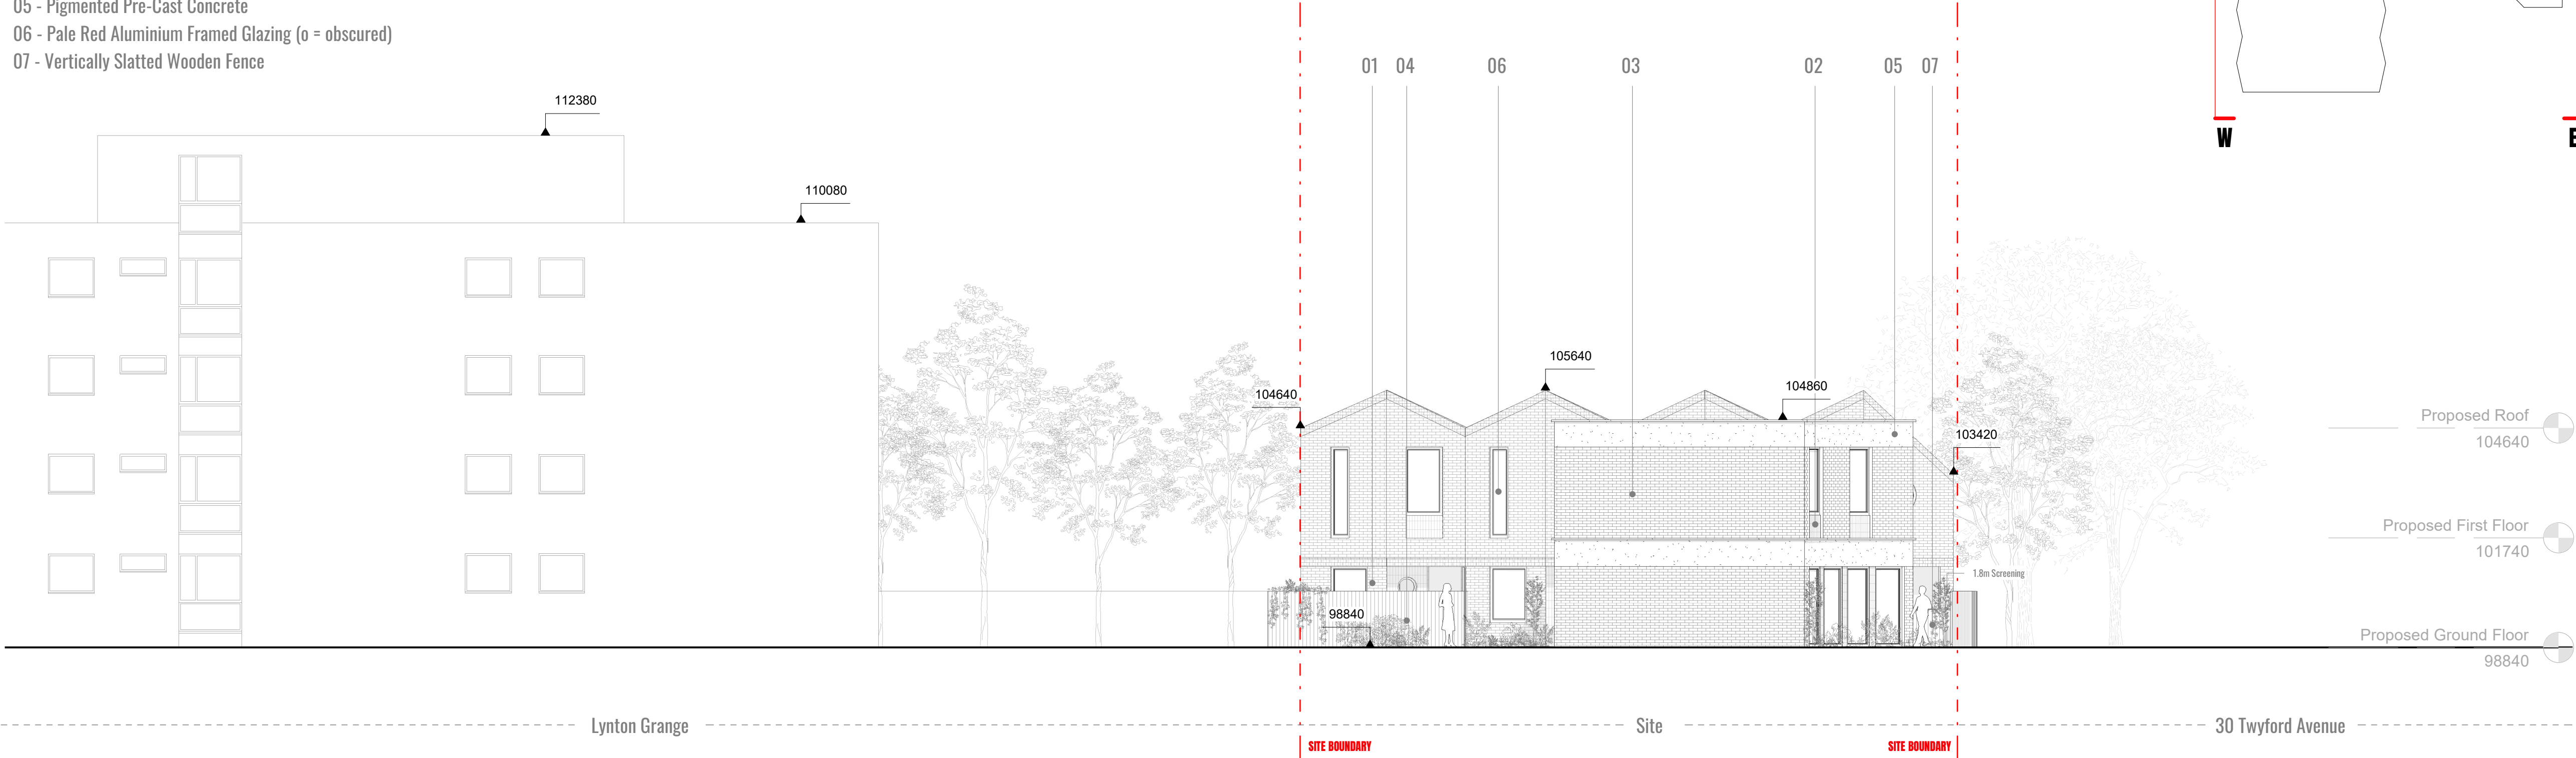

1 Proposed Site East Elevation
1:100



2 Proposed Site West Elevation
1:100

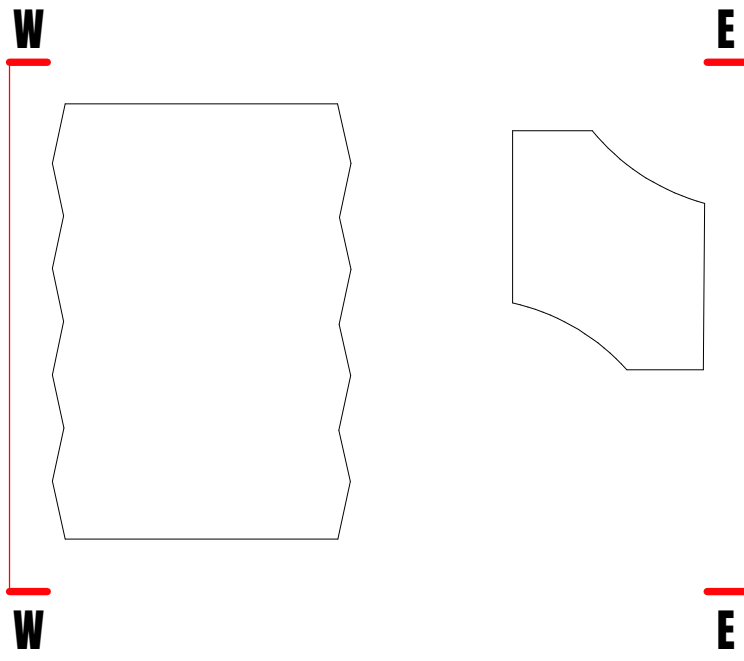

DOWEN FARMER ARCHITECTS

Unit 601, Level 6,
Peckham Levels,
95A Rye Ln,
London
SE15 4ST

T: 020 3673 1307
W: www.dowenfarmer.com

Project
Lynton Grange

Project address
Land behind Lynton Grange
Fortis Green
London
N2 9ET

Client
Capstone Group

Sheet number
Sheet Number:
1073-LYG-PR-EL-01

Sheet name
Proposed East and West Elevations

Sheet scale
As indicated
@ A1

Date/time
21/11/2022 17:39:17

Rv	Description	Date	Issued	Checked
----	-------------	------	--------	---------

General notes:

This drawing is not to be used for construction. This drawing is to be read in conjunction with all relevant architects' and engineers' drawings and specifications. All dimensions to be checked on site; any discrepancies are to be reported to the architect. Downen Farmer Architects Ltd is incorporated in England & Wales, Company Registration Number 10861309.

