


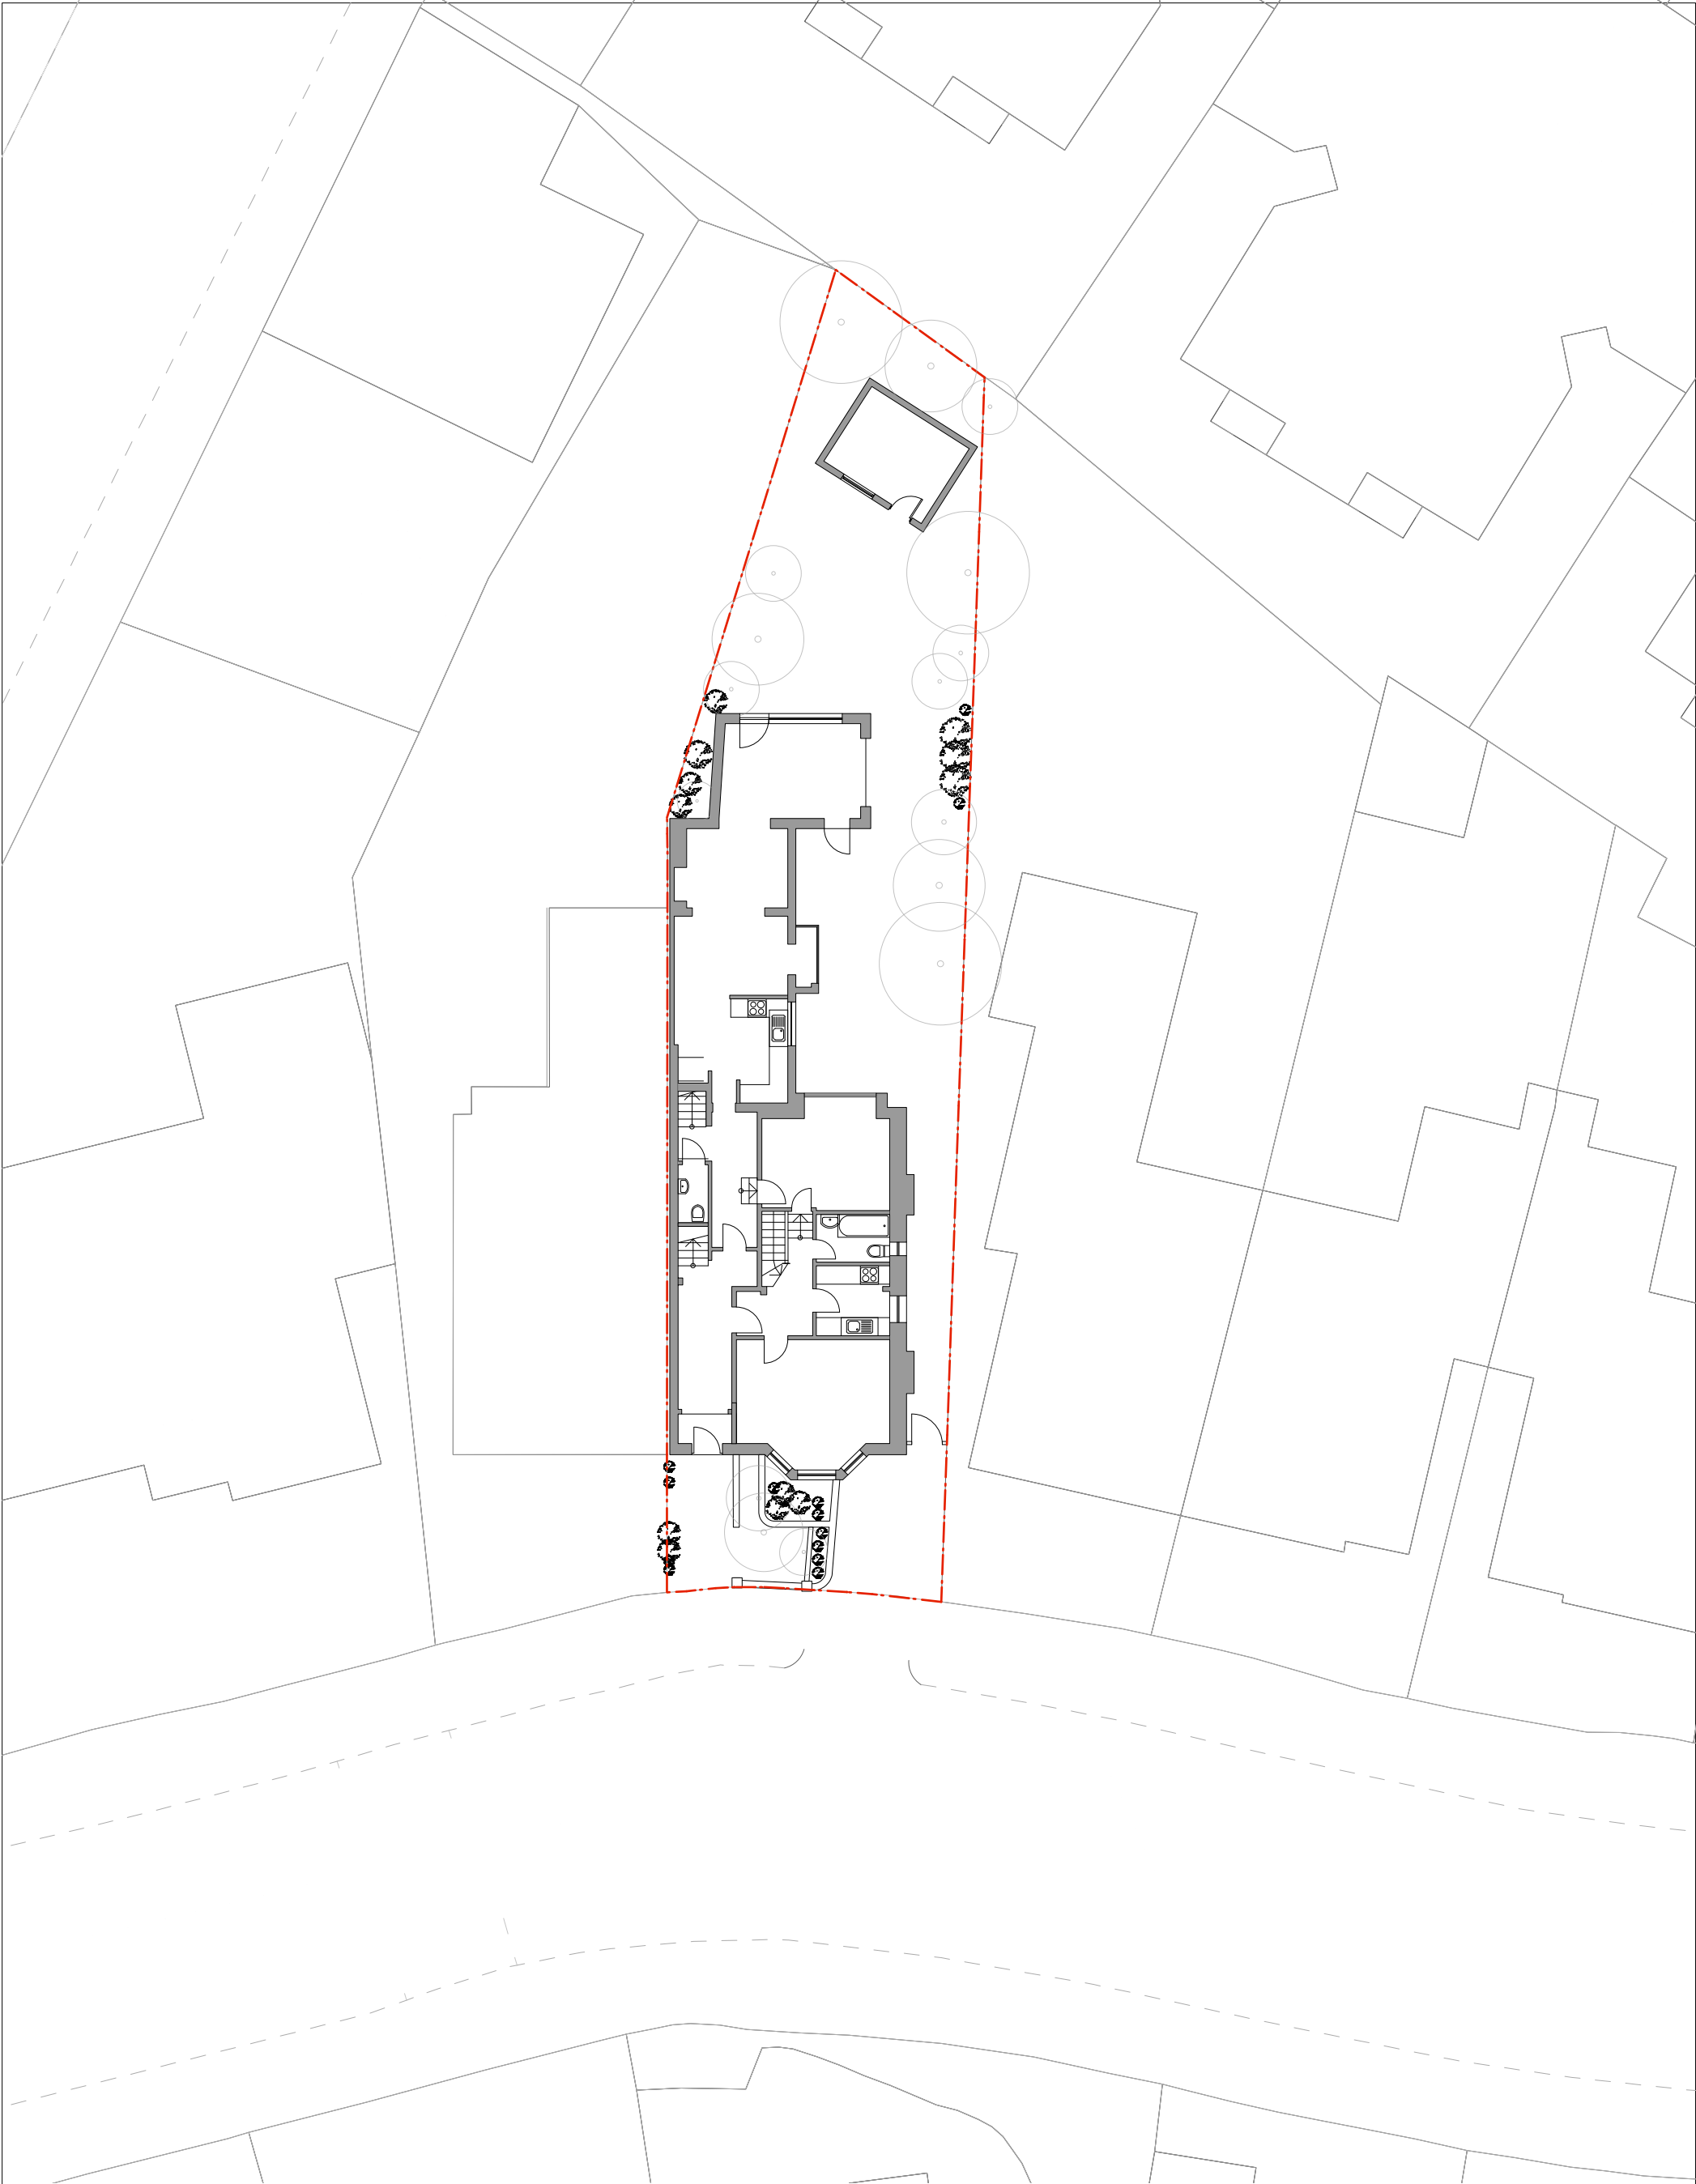

Existing Site Plan
S.01 1:100@A1, 1:200@A3

Information contained within this drawing is the sole copyright of Edencoast Ltd. and is not to be reproduced without express permission. No implied licence exists. This drawing not to be used for land transfer or valuation purposes. Do not scale from this drawing. All dimensions & levels are to be checked on site by the contractor. Issued for purposes indicated only. Drawing errors and omissions to be reported to the architect.

Revisions	
P1	03.11.22 Issued for Planning Application
P2	13.12.22 Issued for Planning Application

Client	Andreas Weiskam
Project	69 Cromwell Avenue, London, N6 5HS



Edencoast Ltd.
314 Goswell Road,
London,
EC1V 7AF
Tel: +44(0)20 7952 0252
www.Edencoast.com

Drawing Title	Existing Site Plan
---------------	--------------------

Status	Drawn ZF	Checked PK
Scale	1:100@A1, 1:200@A3	Date DEC 2022
Drwa. No.	326_S_01	Revision P2