


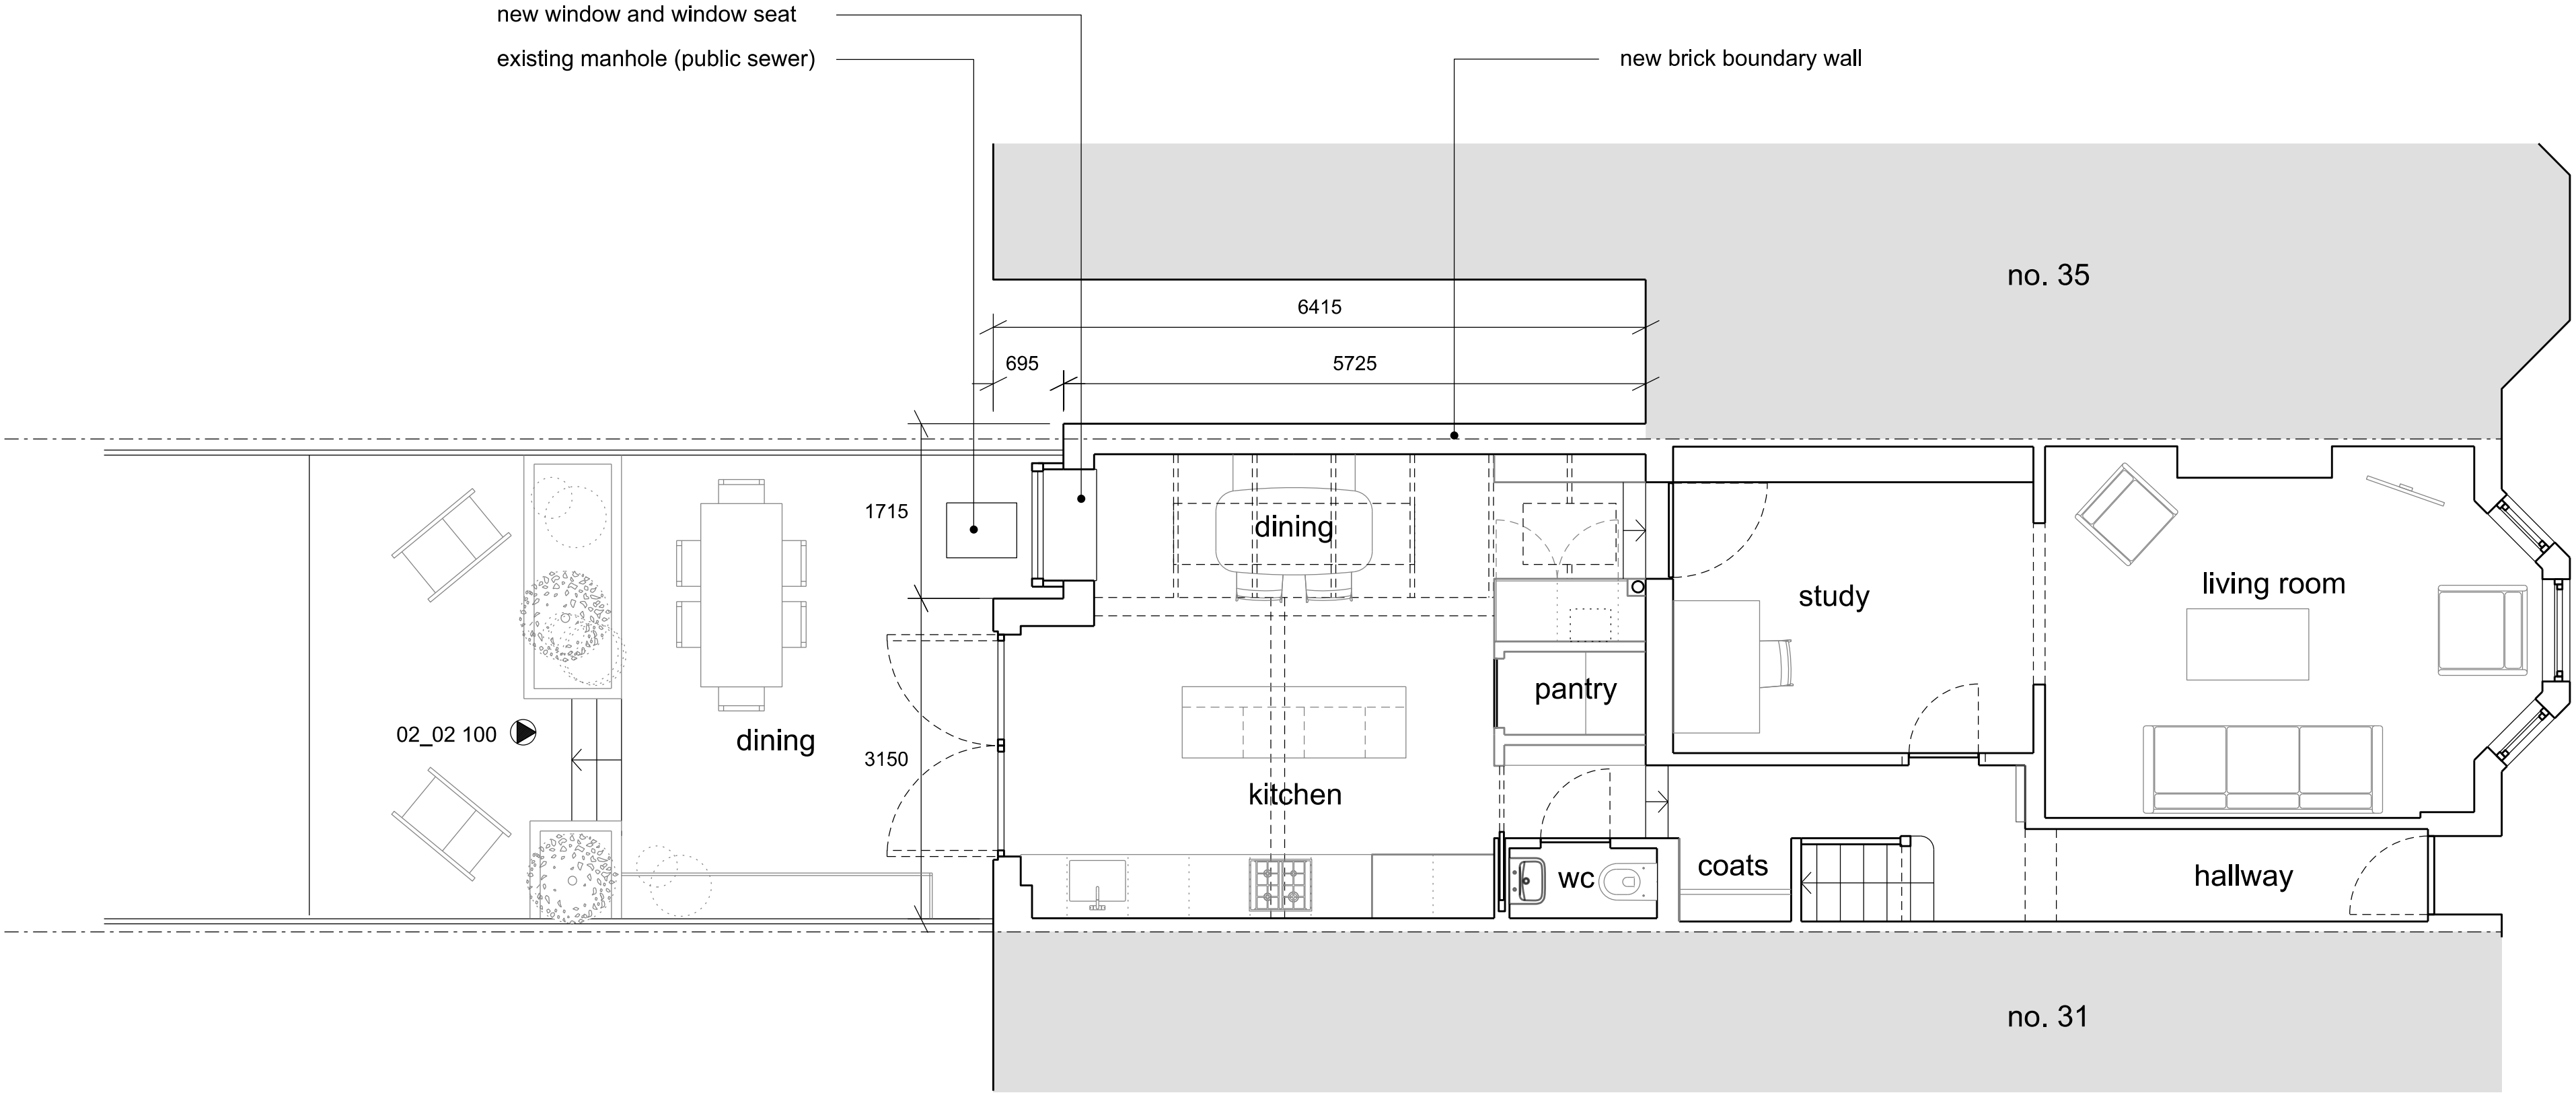


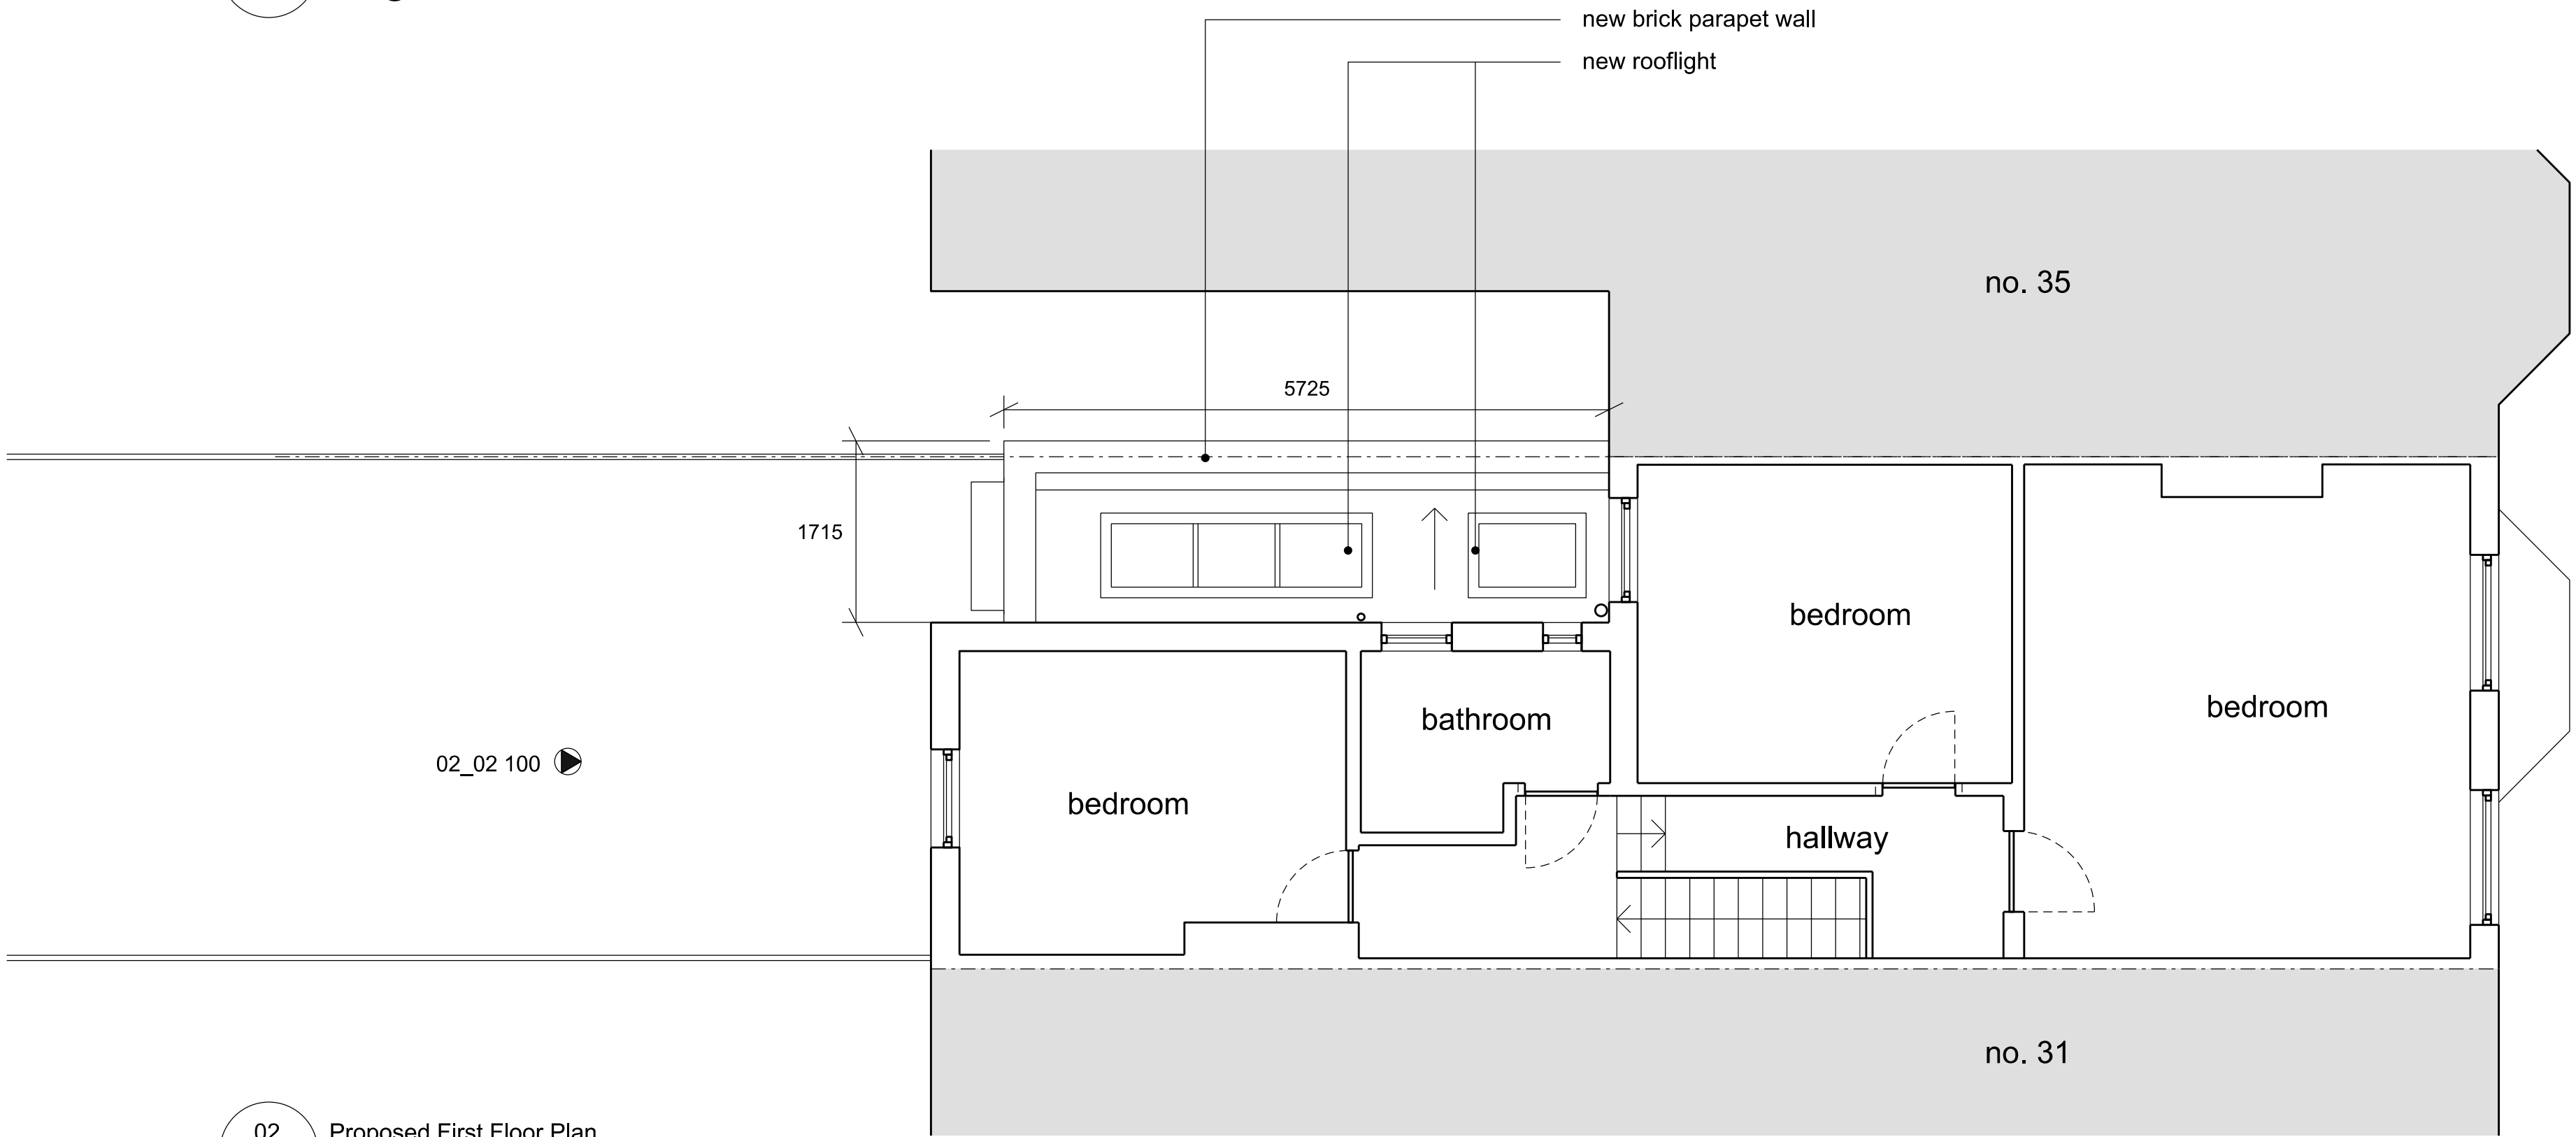

01 Proposed Ground Floor Plan
01 202 1:50 @ A1

 

02 Proposed First Floor Plan
01 102 1:50 @ A1

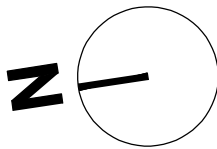

REVISION		DATE	REVISION	DATE	This drawing to be read in conjunction with all other contract documents and specifications and all other consultant drawings. Drawing not to be scaled and all levels and all dimensions to be checked on site by contractor with any discrepancies notified to Architect prior to proceeding with works. No drawings should be reproduced in any form without prior written permission of Emma Tubbs Studio. Copyright and intellectual property of all information shown is reserved by them.	JOB NO	JOB TITLE / CLIENT	DRAWING	SCALE	DATE		EMMA TUBBS STUDIO 63a Grove Road, London, N15 5HJ +44 7881581622 studio@emmatubbs.com
						2206	33 Thorold Road, London, N22 8YE	Proposed Ground Floor and First Floor Plan	1 : 100 @ A3	19.10.22		
						PHASE		DRAWING NUMBER	DRAWN	CHECK	REV	
						FOR PLANNING		ETS 2206_01 202	ET	ET	-	