






Proposed Front Elevation
Scale 1:150

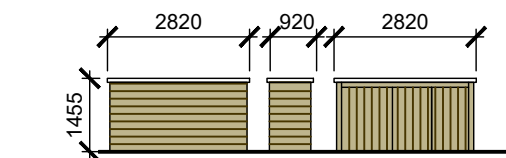


Proposed Bin Store
Scale 1:150

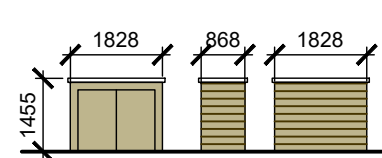


Proposed Bike Store
Scale 1:150

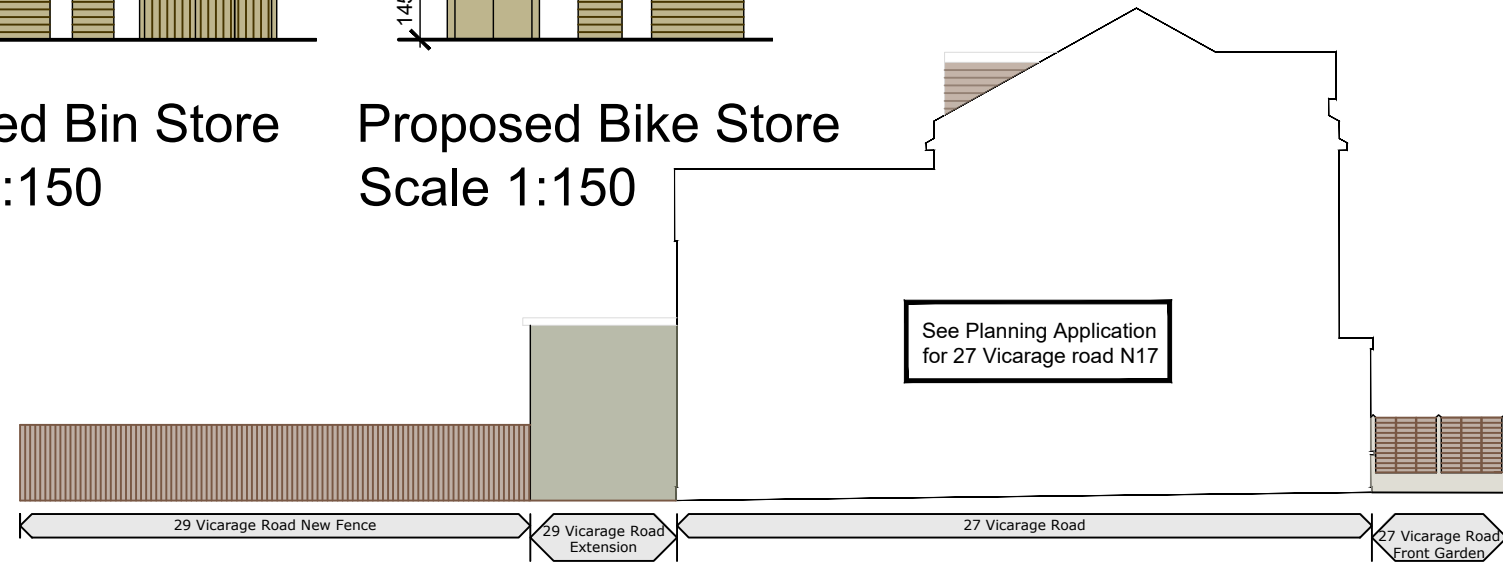


Proposed Side Elevation
Scale 1:150

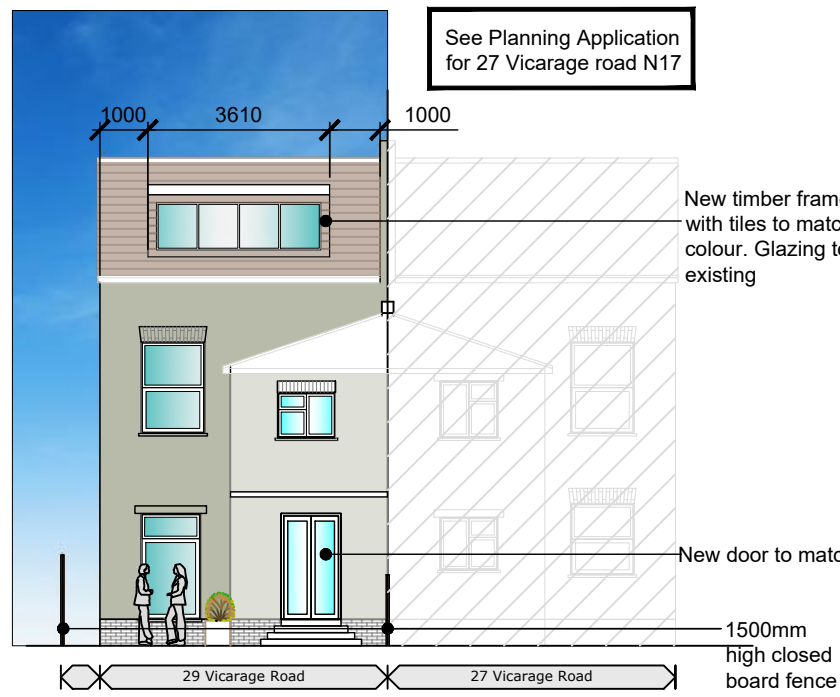

Proposed Rear Elevation
Scale 1:150

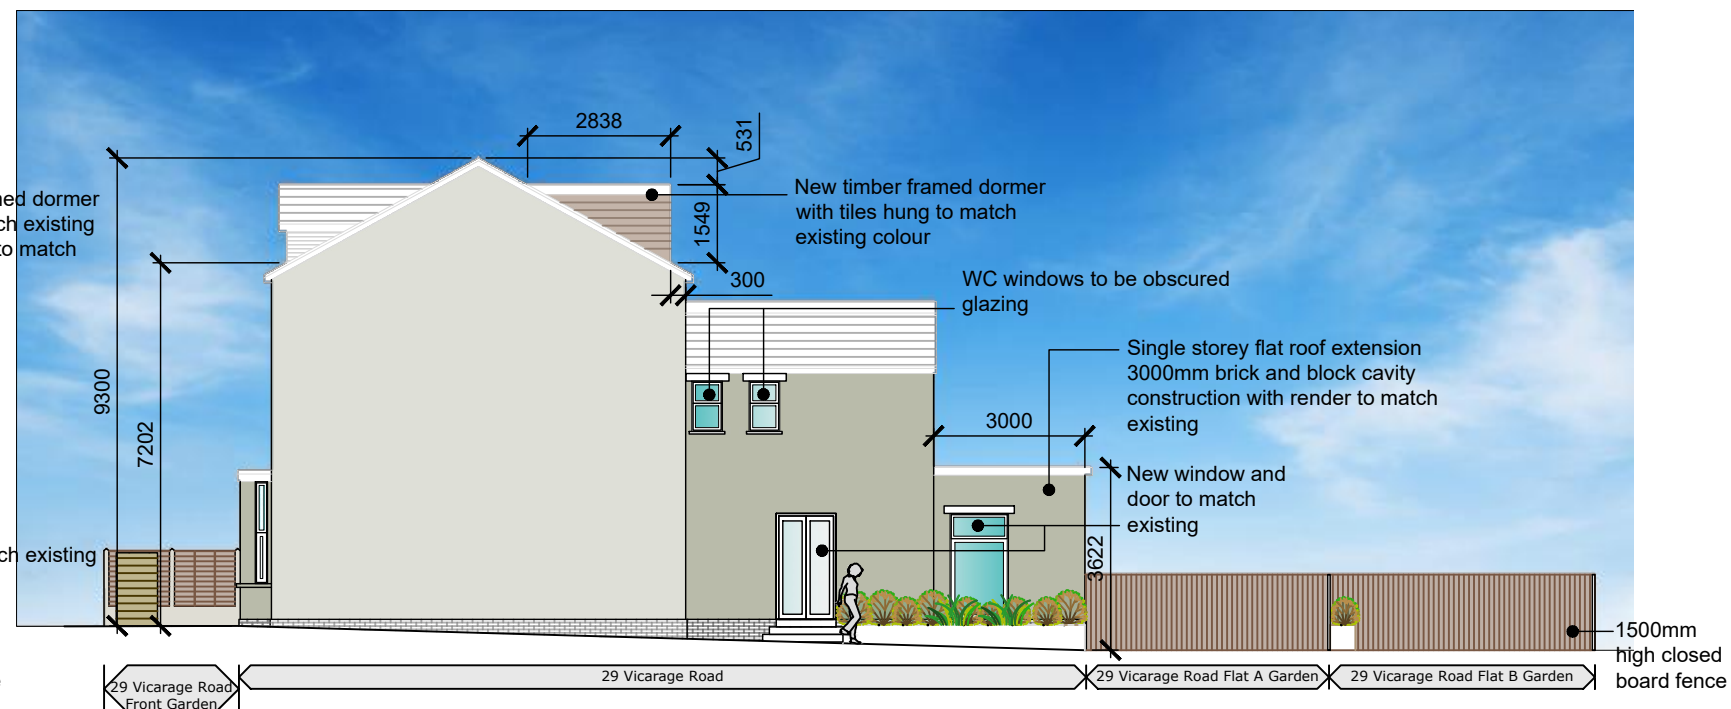

Proposed Side Elevation
Scale 1:150

 

Notes:

do not scale:
detailed drawings and larger scale drawings take precedence. Figured dimensions only are to be taken from this drawing.

dimensions:

All building and site dimensions, levels and sewer invert levels at connection points are to be checked and verified on site by the contractor before the commencement of works. All dimensions are to be checked prior to the placement of orders for materials or the fabrication of work and any discrepancy, omission or error is to be reported to the Architect immediately for verification.

specification:

The Contractor is to comply with current Building Legislation, British Standard Specifications, Building Regulations etc. Whether or not specifically stated on this drawing. This drawing must be checked against and read in conjunction with any structural or other relevant specialist and design documentation provided.

revisions:

PLANNING

client:

Makan Homes Ltd, 49 Edward
Grove, London N22 5NY

project:

29 Vicarage Road
London
N17 0BB

description:

Single Storey Rear Extension and Rear Dormer
Proposed Elevations



head office:

the old stone masons, 10 st johns st,
abergavenny, monmouthshire. np20 5rt
tel: 01873 851125 fax: 01873 851127

newport:

first floor, 5 gold tops,
newport, south wales. np20 4pg
tel: 01633 245020

e: mail: info@jdwarehitects.co.uk
w: www.jdwarehitects.co.uk

drawn:	scale:	
LA	1:150	@A3
date:	sheet	of:
Dec '22	SHEET	OF

job drwg. no:	rev:
jw1136.2-211	-

this drawing is copyright of the architect and may not be reproduced without licence