




01 Existing Rear Elevation
02 100 1:100 @ A1

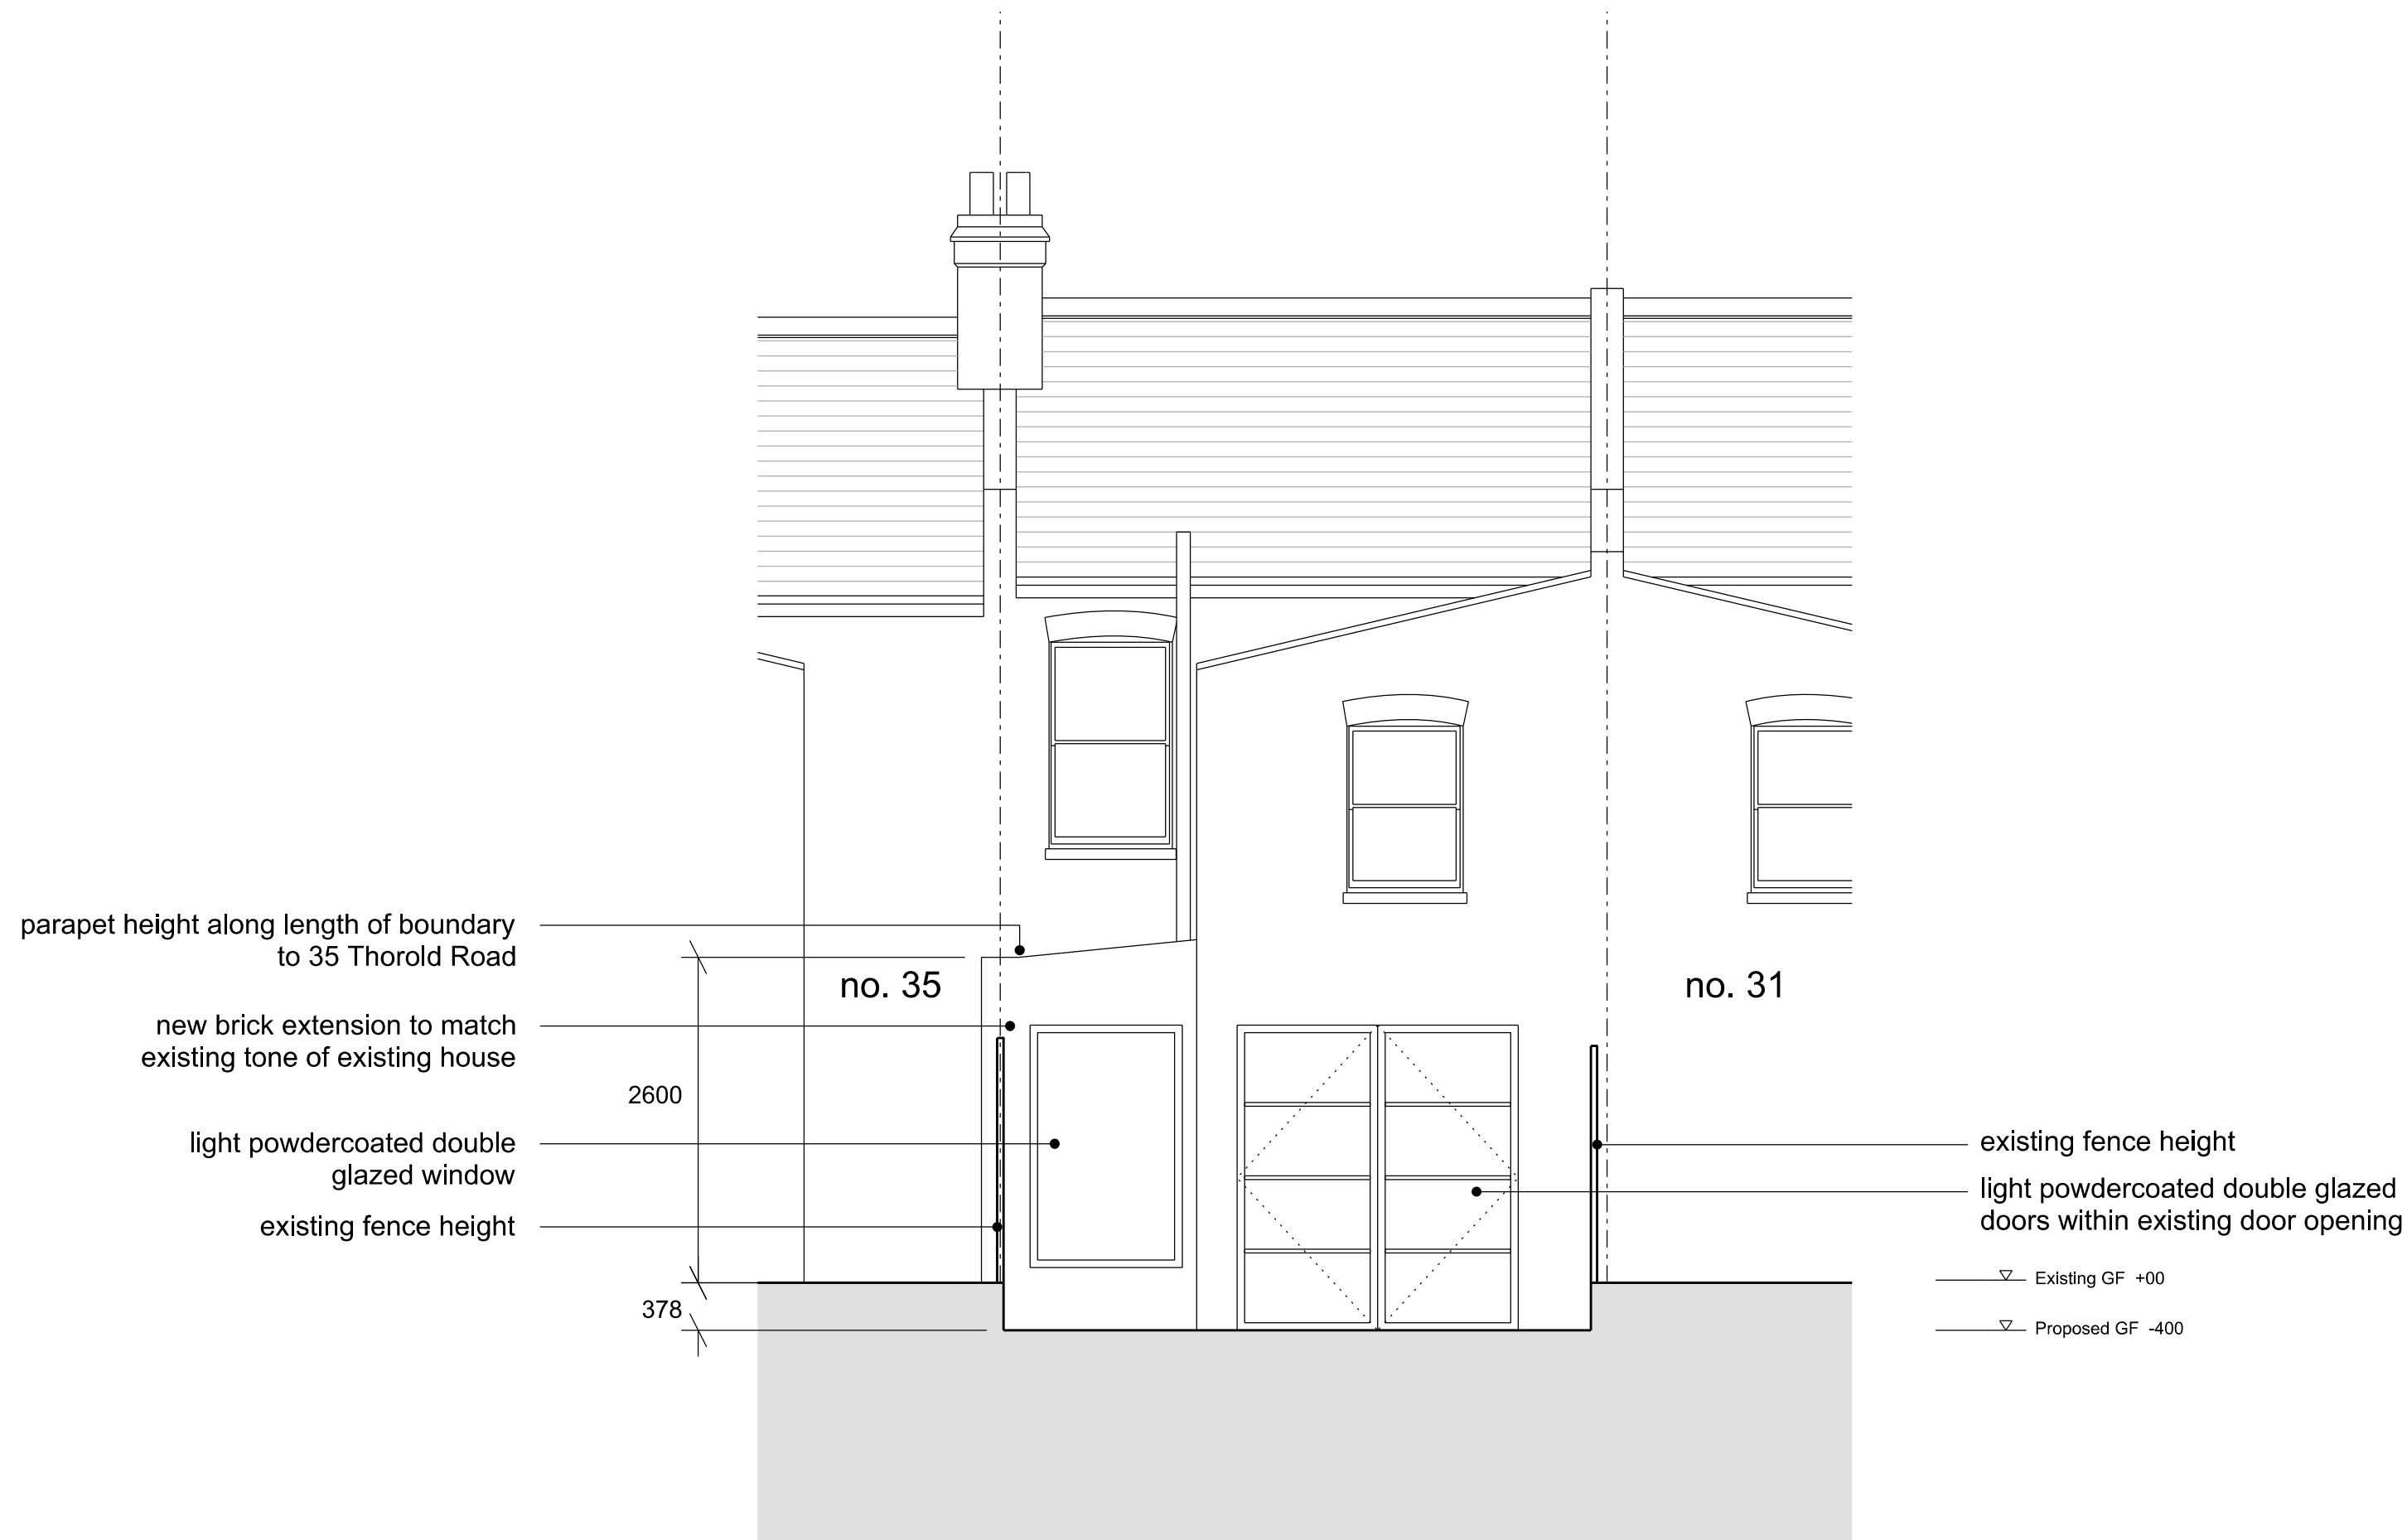

02 Proposed Rear Elevation
02 100 1:100 @ A1



REVISION		DATE	REVISION	DATE	This drawing to be read in conjunction with all other contract documents and specifications and all other consultant drawings. Drawing not to be scaled and all levels and all dimensions to be checked on site by contractor with any discrepancies notified to Architect prior to proceeding with works. No drawings should be reproduced in any form without prior written permission of Emma Tubbs Studio. Copyright and intellectual property of all information shown is reserved by them.	JOB NO	JOB TITLE / CLIENT	DRAWING	SCALE	DATE	EMMA TUBBS STUDIO 63a Grove Road, London, N15 5HJ +44 7881581622 studio@emmatubbs.com		
						2206	33 Thorold Road, London, N22 8YE	Existing and Proposed Rear Elevation	1 : 100 @ A3	19.10.22			
						PHASE		DRAWING NUMBER	DRAWN	CHECK	REV		
						FOR PLANNING		ETS 2206_02 100	ET	ET	-		