


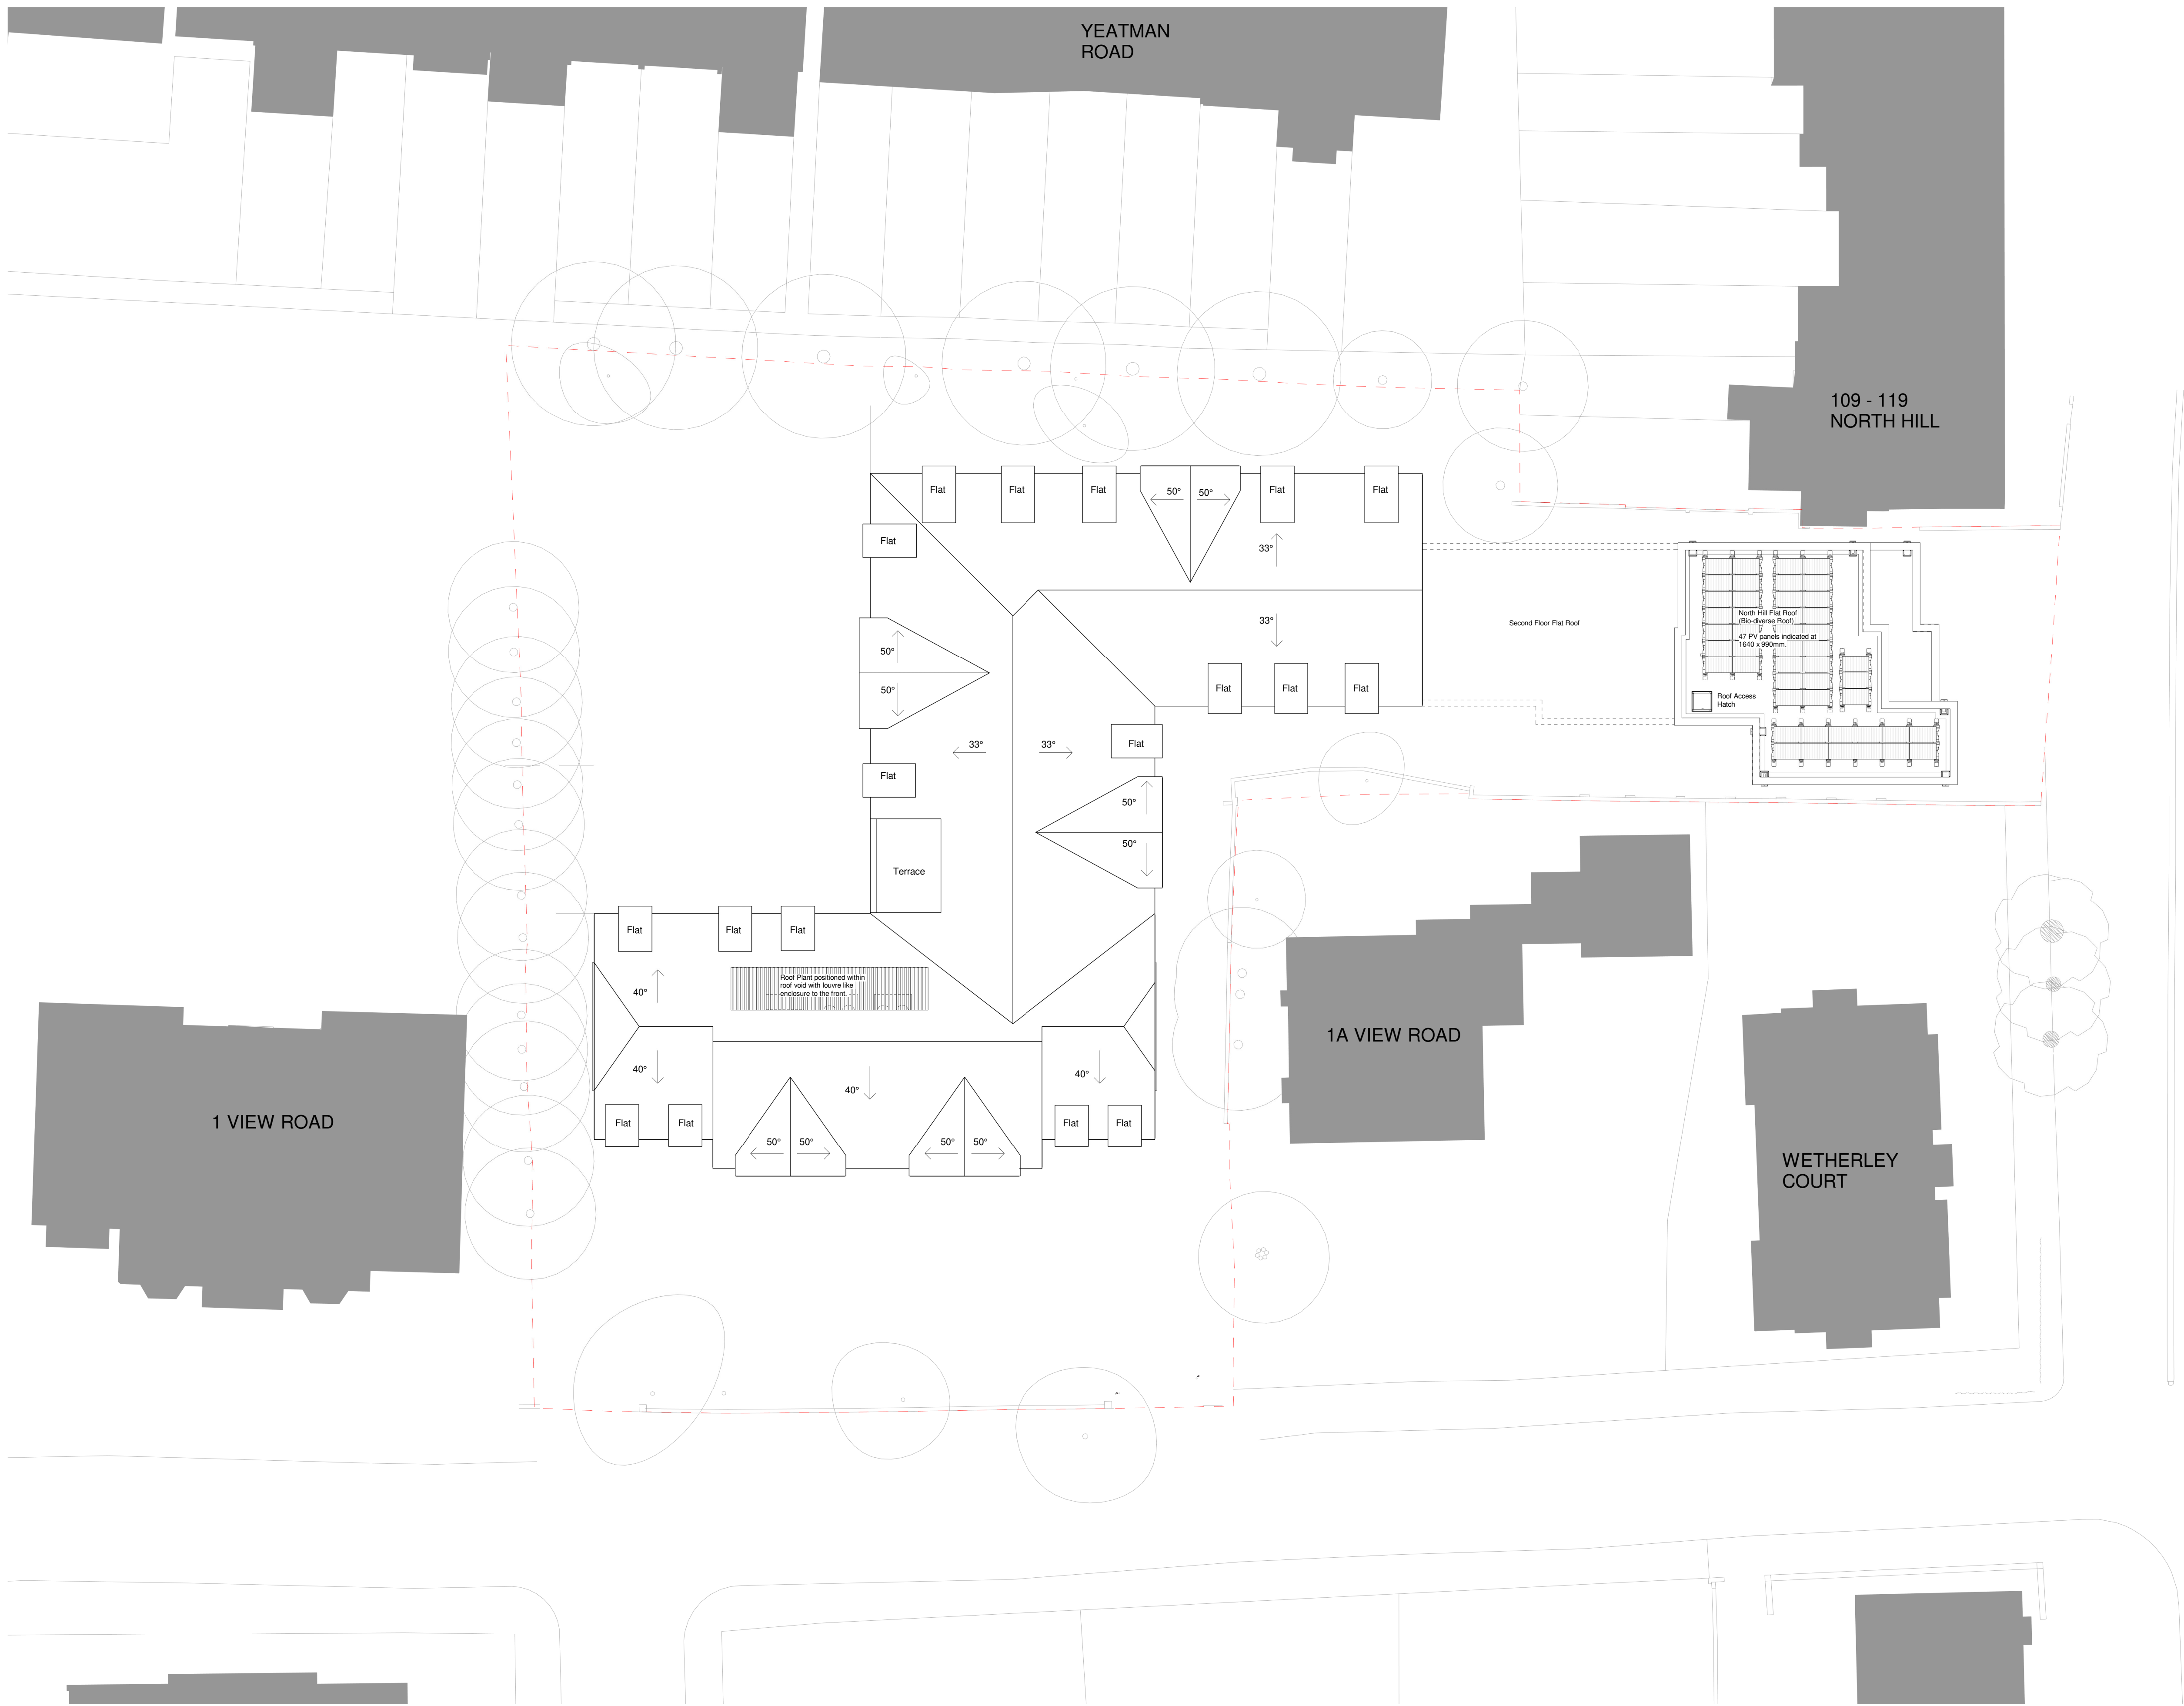

DRAWING REVISIONS				
REV	DESCRIPTION	DATE	BY	CHK
A	Proposed roof plant omitted from the second floor flat roof. Roof plant now situated within roof void at View Road to improve visual impact & reduce potential noise pollution.	10.03.22	JA	NJ

NOTES

DO NOT SCALE. USE FIGURED DIMENSIONS ONLY.

ALL DIMENSIONS TO BE VERIFIED ON SITE PRIOR TO THE COMMENCEMENT OF ANY WORK OR THE PRODUCTION OF ANY SHOP DRAWING. ALL DISCREPANCIES TO BE REPORTED TO THE ARCHITECT.

THIS DRAWING IS TO BE READ IN CONJUNCTION WITH ALL RELATED ARCHITECTS AND ENGINEERS DRAWINGS AND ANY OTHER RELEVANT INFORMATION.

THIS DRAWING IS COPYRIGHT © OF DWA ARCHITECTS (LONDON) LTD.

DWA
ARCHITECTS

DWA Architects (London) Ltd
Cyclops House
Link Business Park
York
United Kingdom
YO10 3JB

01904 544 400
dwa@dwa-architects.co.uk
www.dwa-architects.co.uk

CLIENT
Highgate Care Ltd

PROJECT
New Build Care Home With Well Being and Physiotherapy Centre at: 1 View Road / 103 - 107 North Hill, Highgate N6 4DP

DRAWING TITLE
Proposed Roof Plan

DRAWING STATUS		
PLANNING		
SCALE 1 : 200 @ A1	DATE 20.08.21	
DRAWN BY JRA	CHECKED BY NMJ	
JOB NO. P2719	DWG NO. 106	REV A