
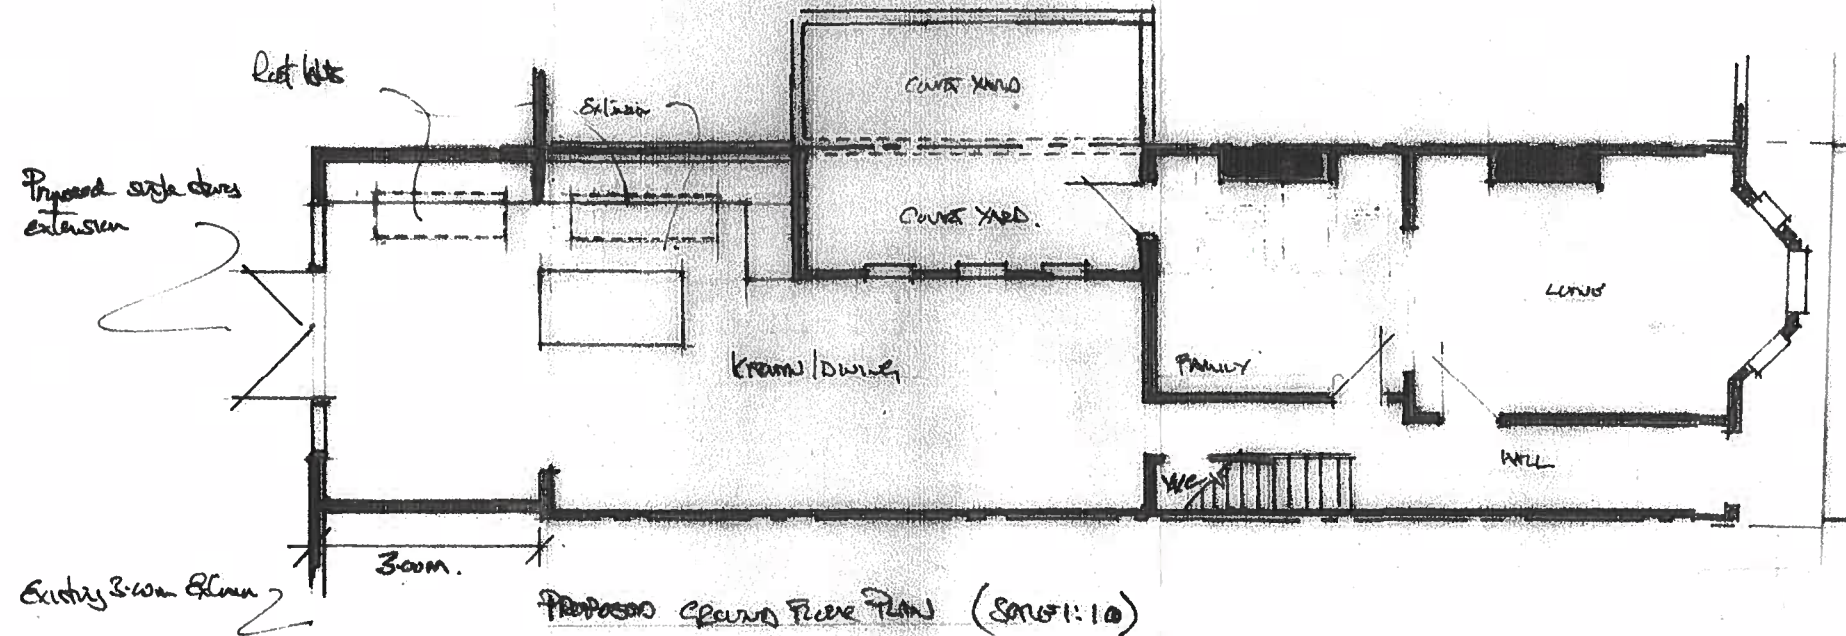


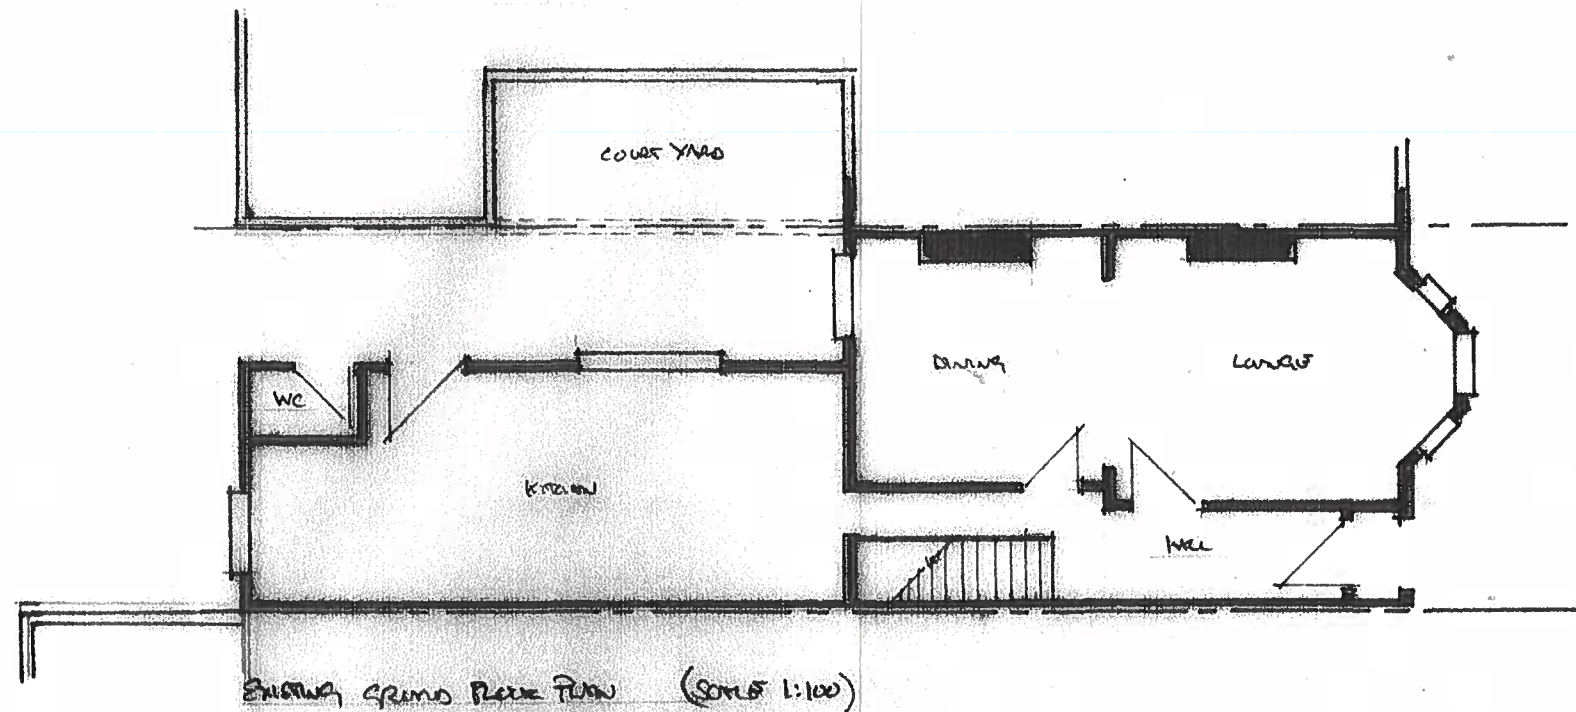

NOTES:

All dimensions must be checked on site and not scaled from this drawing.

Client

MR & MRS DOWNHILL

Job Title

Ground & Loft Extension
104, BROADLAND ROAD, HEDDERLEY, N8 OAH.

Scale

1:100

Drawn by

DATE NOV 2022

Drawing Title EXISTING & PROPOSED
GROUND FLOOR PLANS

Drg No.

2021 03 01

Rev