




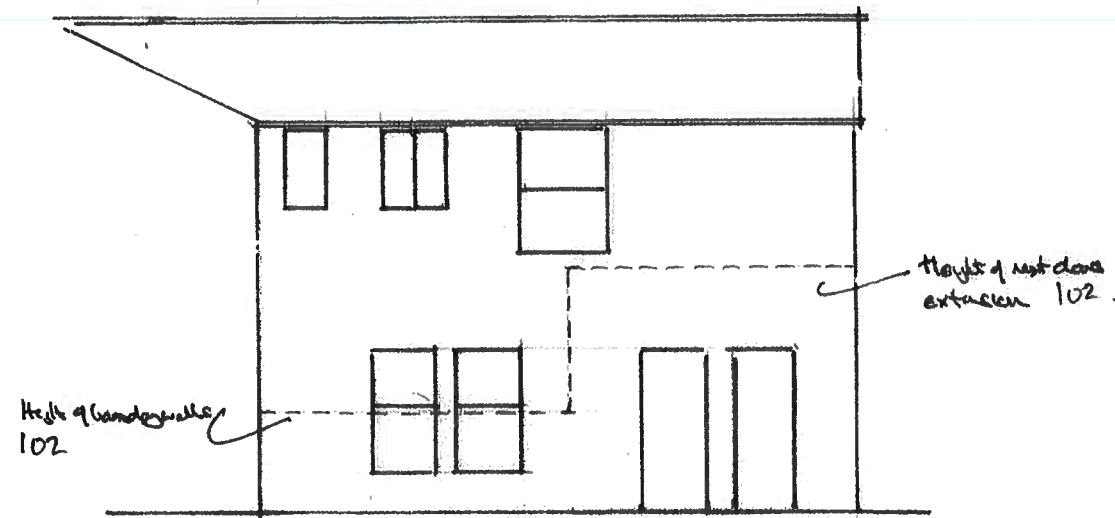


EXISTING SIDE ELEVATION (SCALE 1:100)

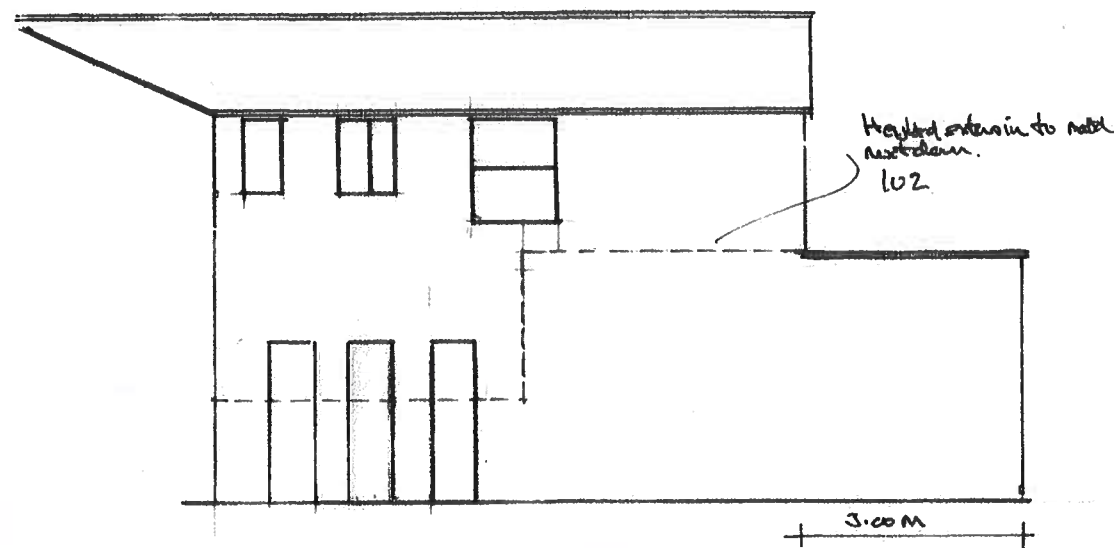

PROPOSED SIDE EXTENSION (SCALE 1:100)

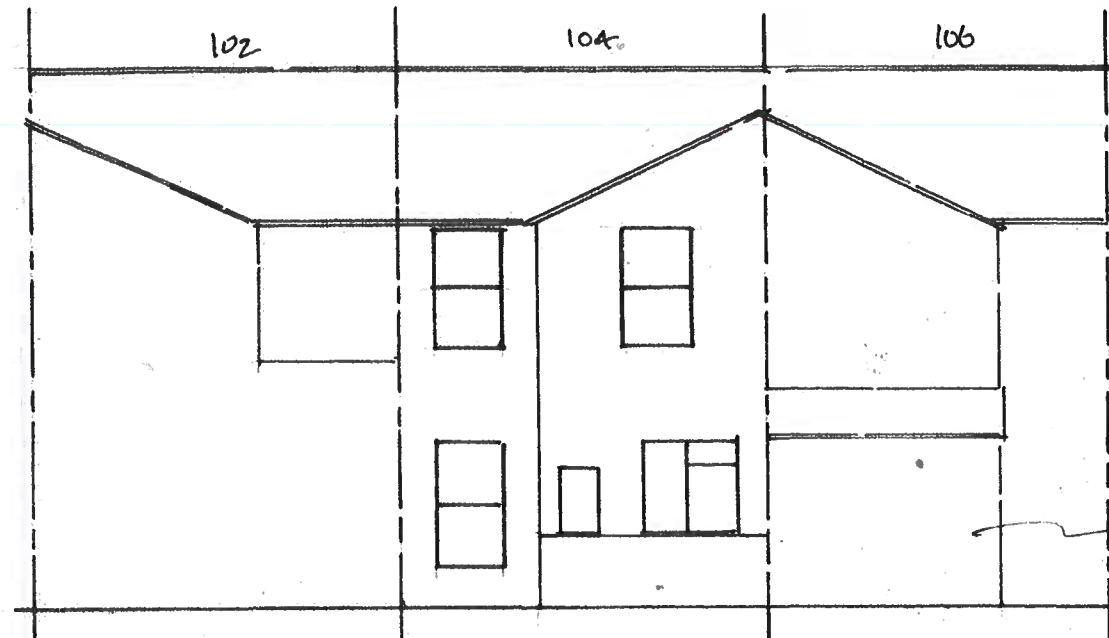

EXISTING REAR ELEVATION (SCALE 1:100)

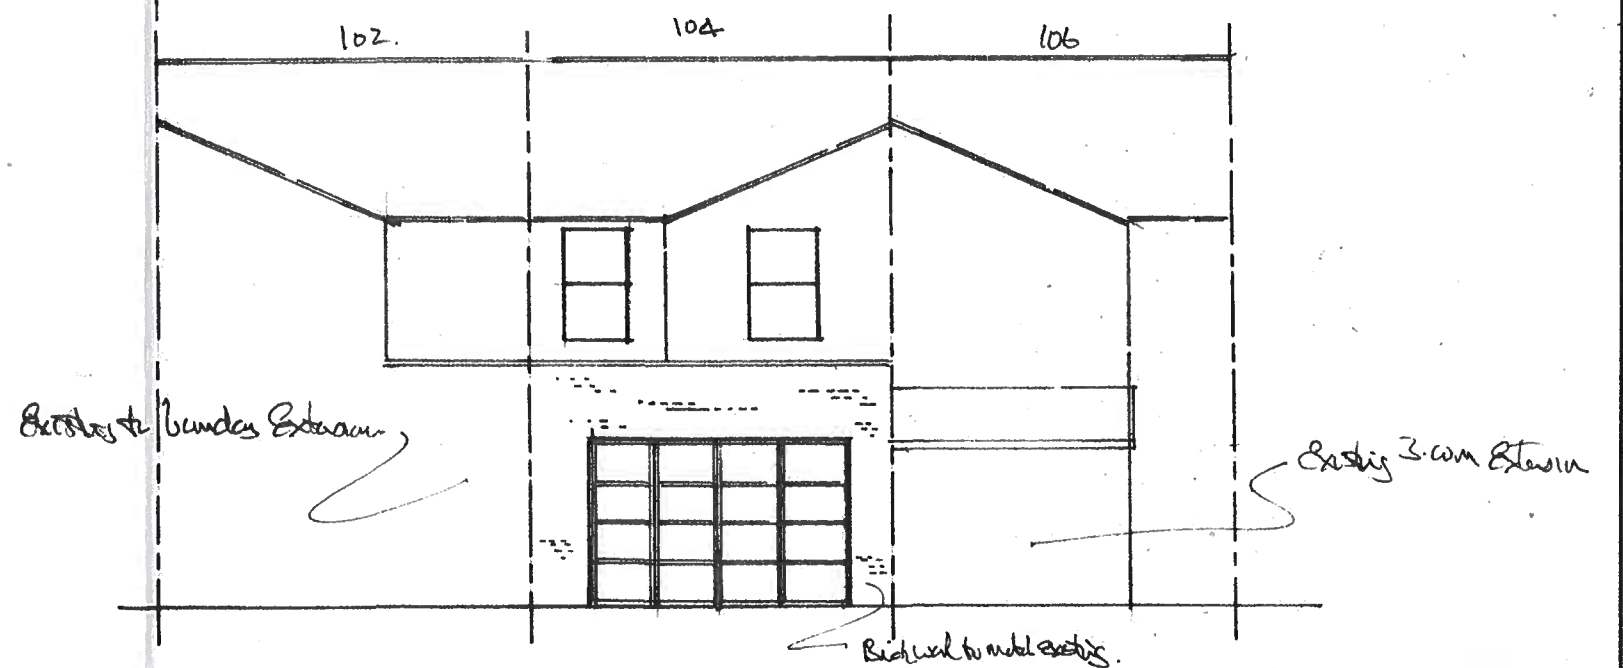

PROPOSED REAR EXTENSION (SCALE 1:100)

NOTES:

All dimensions must be checked on site and not scaled from this drawing.

Client

MR & MRS DAVENPORT

Job Title

GLASSWALL & LOFT EXTENSION
104 BROADWOOD ROAD HANSON NE OATH

Scale

1:100

Drawn by

DATE NOV 2022

Drawing Title Existing & Proposed
Extension Side & Rear.

Drg No.

2021 03 04

Rev