




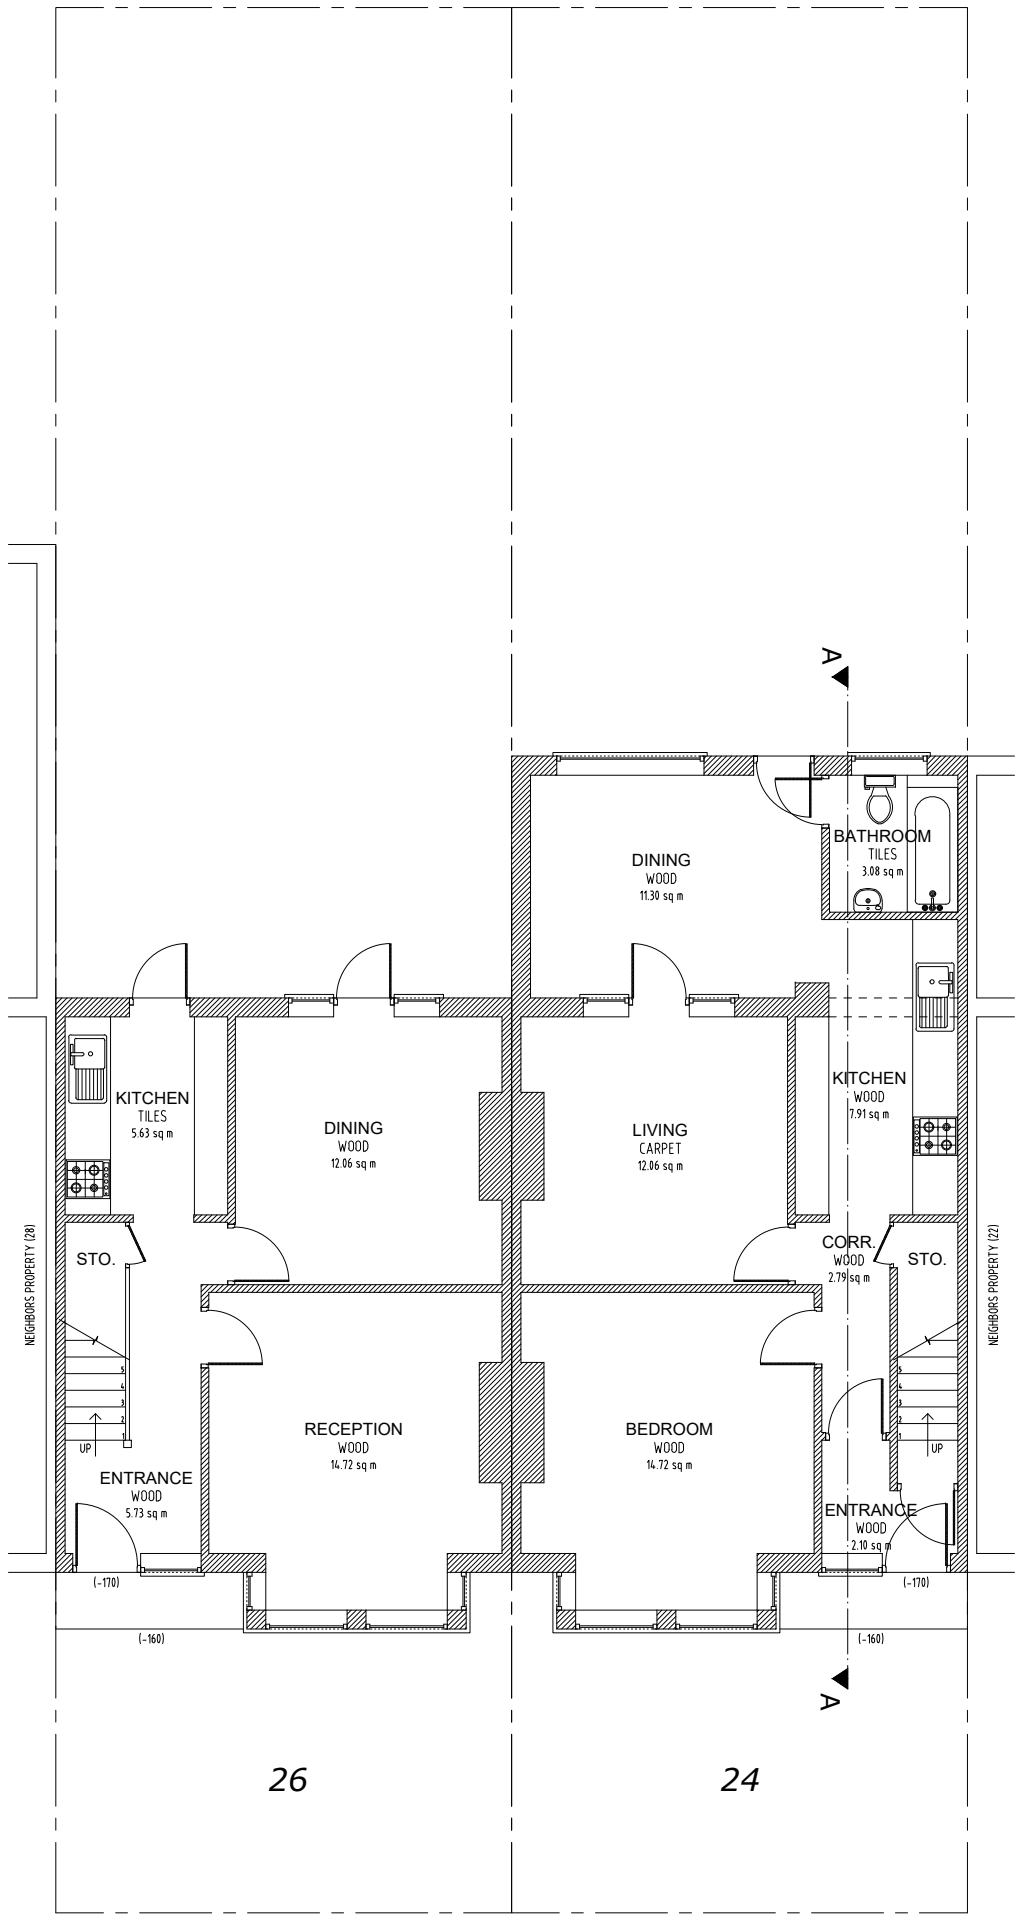

Existing Ground Floor
Scale 1:100

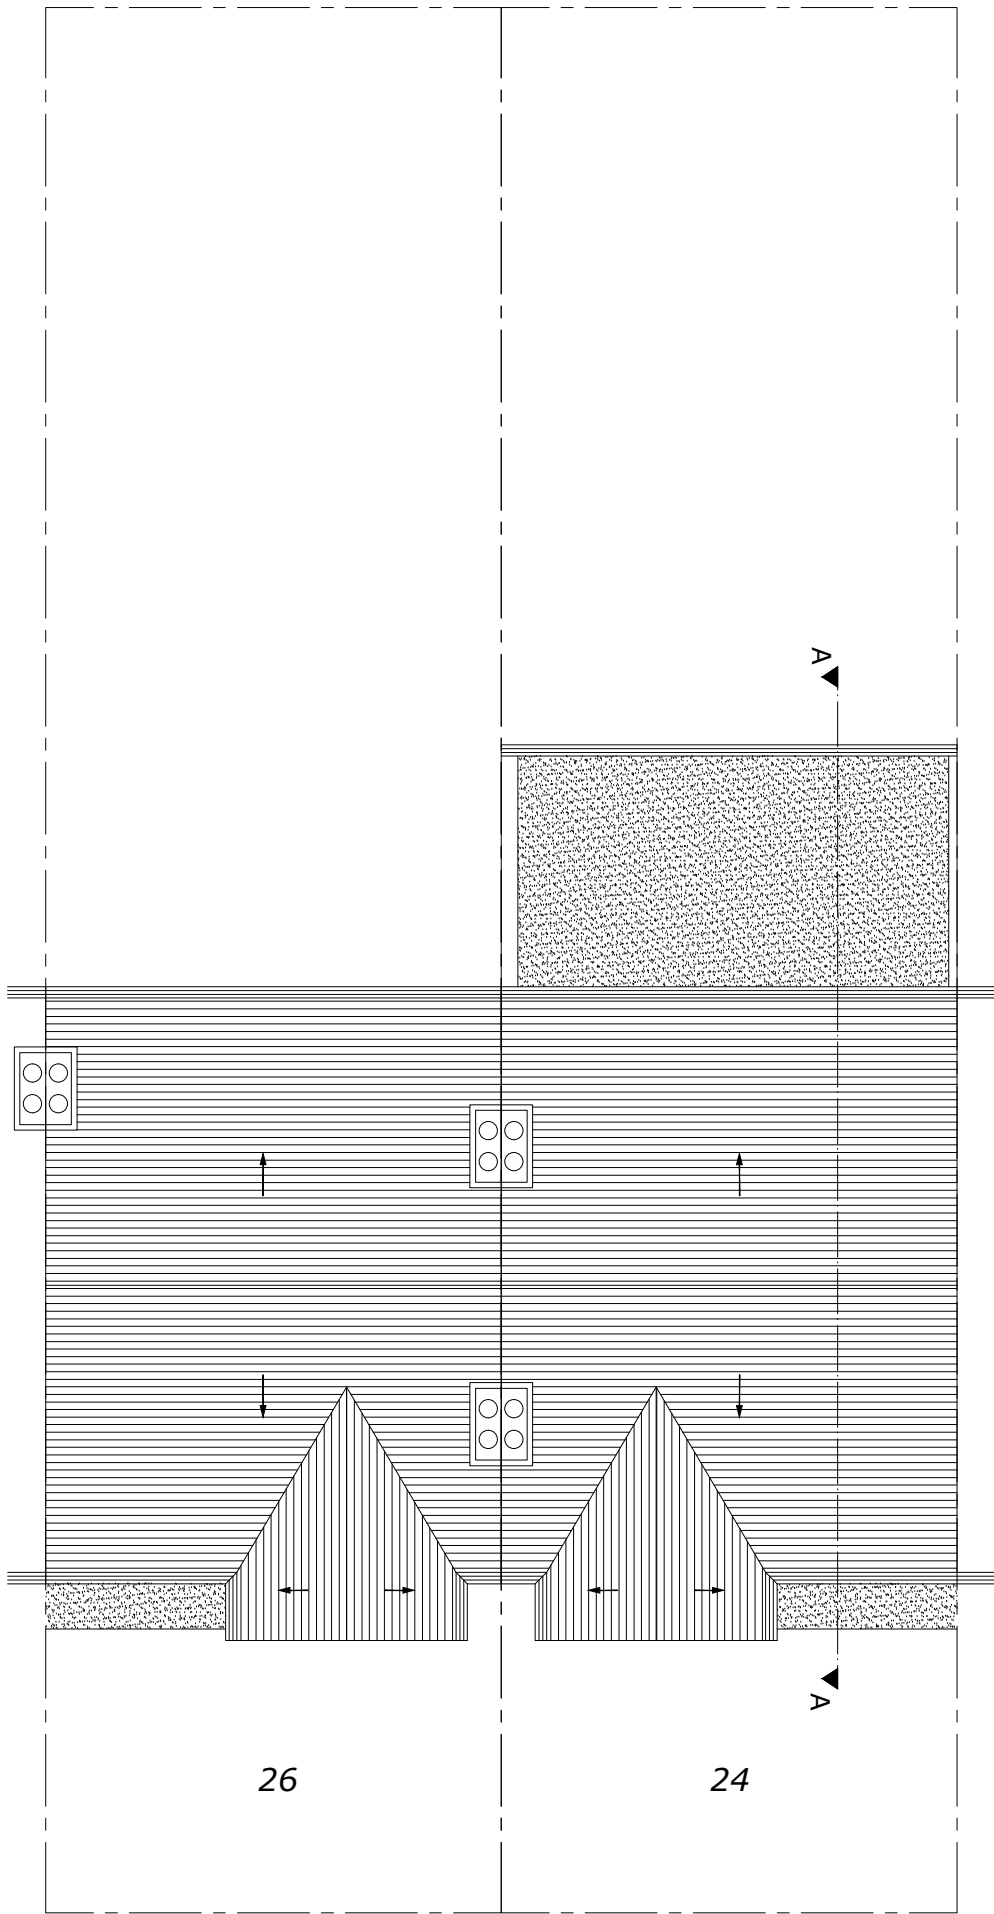

Existing Roof Plan
Scale 1:100

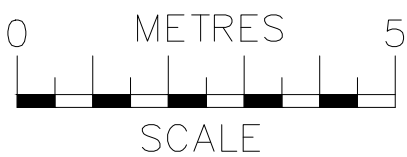

NOTES
The contractors are to check all the dimensions, levels, drain runs and general condition of the site before works commence.

All works are to be carried out in accordance with current Building Regulations, British Standards, Code of Practice and Local Authority Requirements.

Project:
**24-26 Wargrave Avenue,
London N15 6UD**

Title: Existing Floor Plans
Ground And Roof

Date: 29.09.22 Scale: 1:100 @ A3

Dwg. No. WA.24-26.EX.101


Rev: 0



Existing Rear Elevation
Scale 1:100



Existing Front Elevation
Scale 1:100

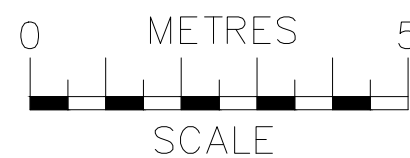




ajs
Planning
info@ajsplanning.co.uk
020 81501820

NOTES
The contractors are to check all the dimensions, levels, drain runs and general condition of the site before works commence.


All works are to be carried out in accordance with current Building Regulations, British Standards, Code of Practice and Local Authority Requirements.

Project:
**24-26 Wargrave Avenue,
London N15 6UD**


Title: Existing Front & Rear Elevations	
Date: 29.09.22	Scale: 1:100 @ A3
Dwg. No. WA.24-26.EX.102	Rev: 0

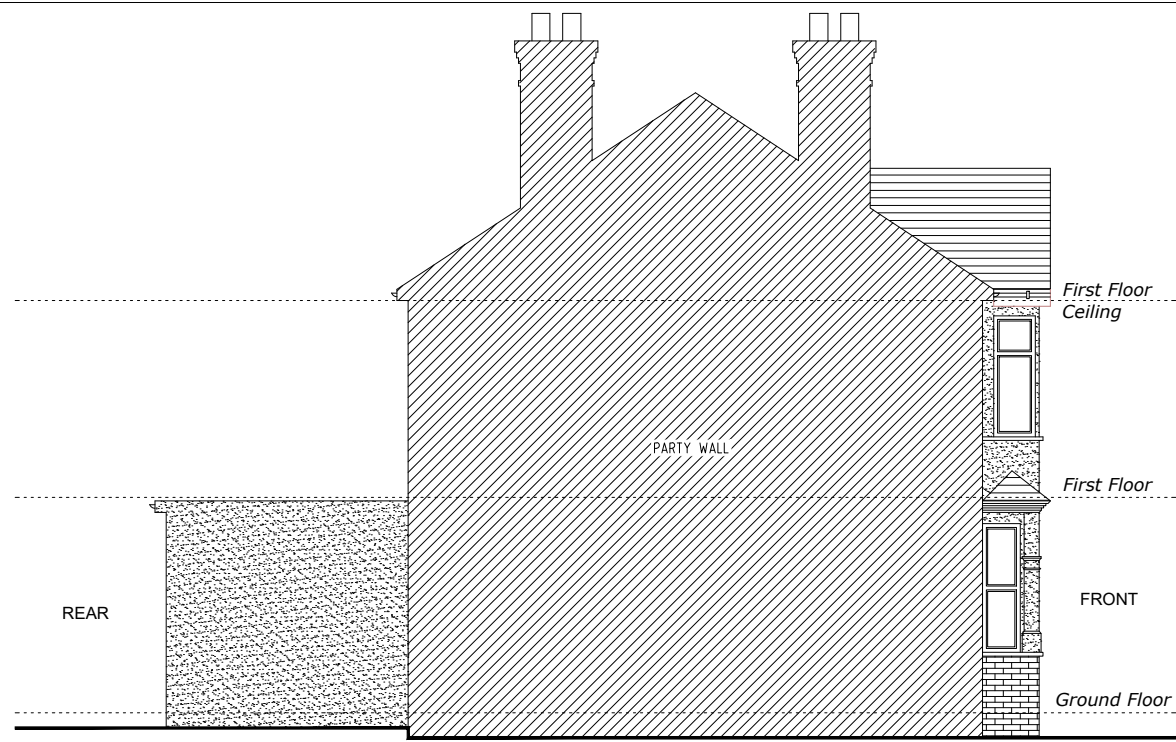


Existing Side 2 Elevation
Scale 1:100
24

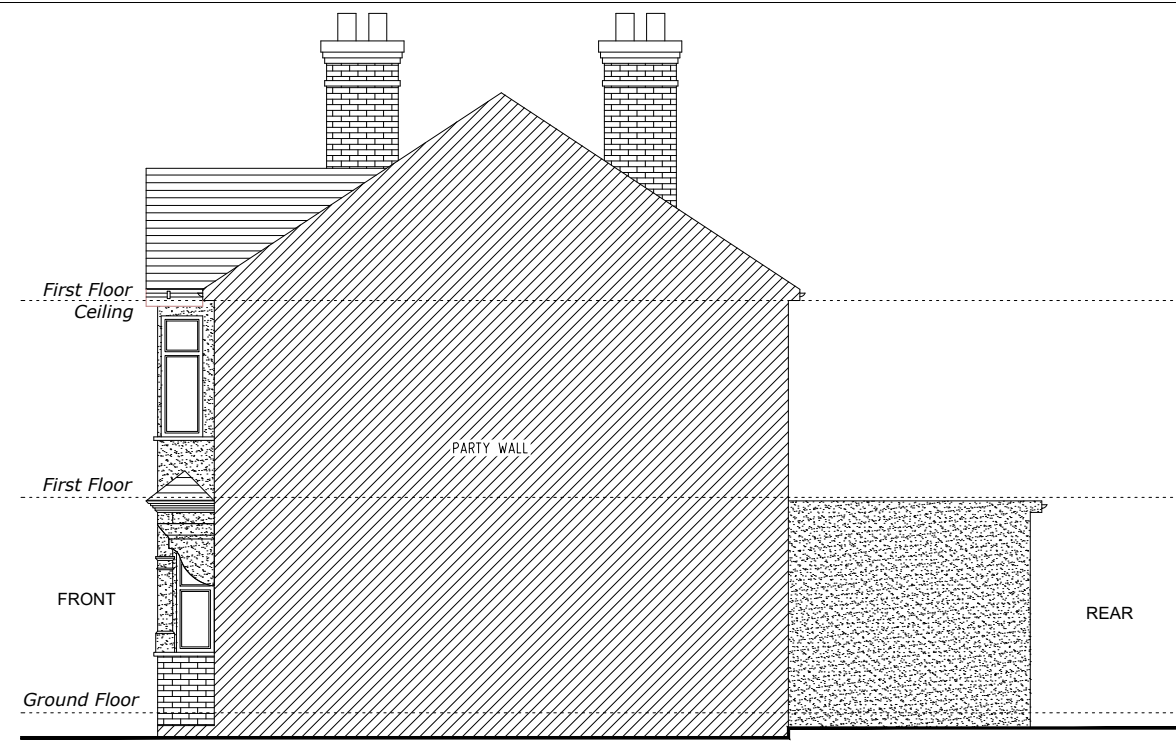


Existing Side 1 Elevation
Scale 1:100
24

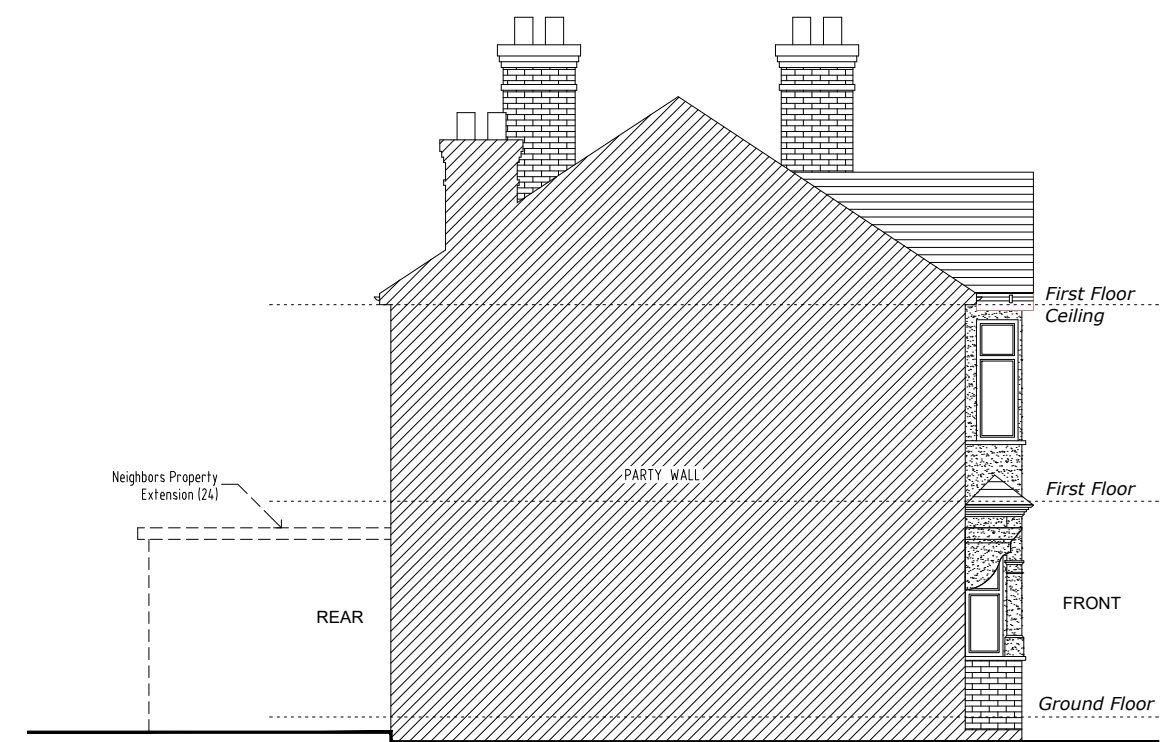

Existing Side 2 Elevation
Scale 1:100
26

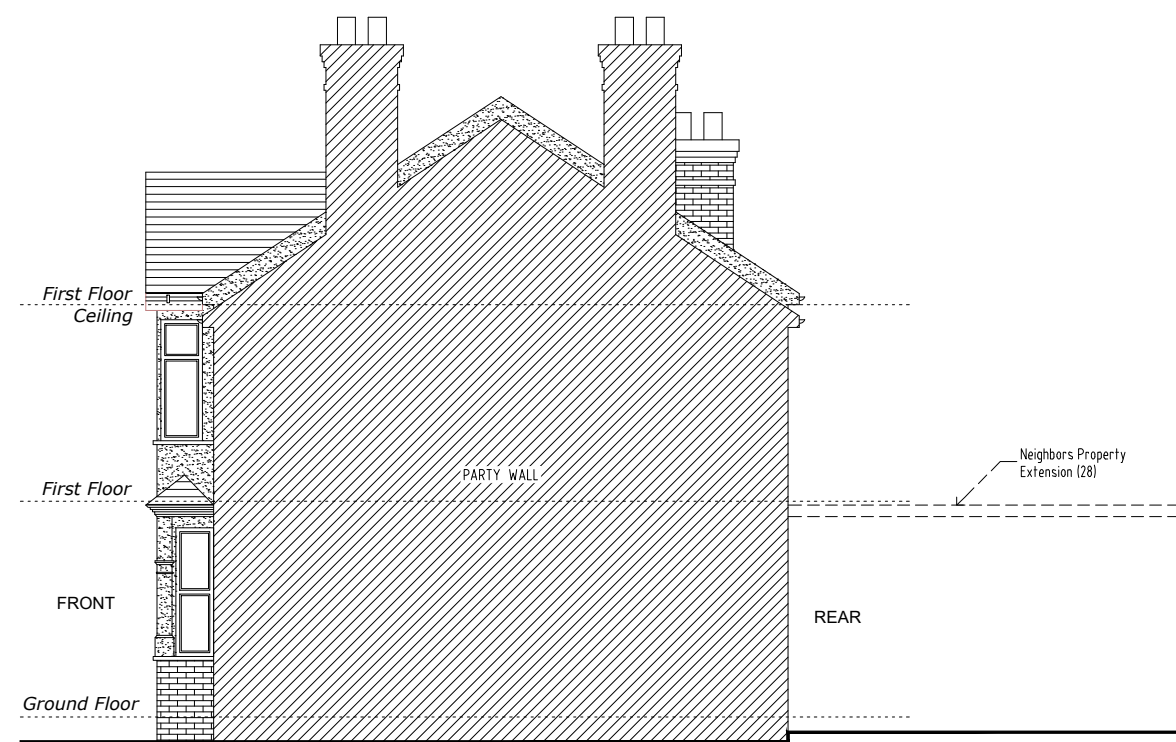

Existing Side 1 Elevation
Scale 1:100
26

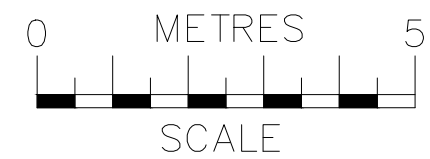




info@ajsplanning.co.uk
020 81501820

NOTES
The contractors are to check all the dimensions, levels, drain runs and general condition of the site before works commence.


All works are to be carried out in accordance with current Building Regulations, British Standards, Code of Practice and Local Authority Requirements.

Project:
**24-26 Wargrave Avenue,
London N15 6UD**

Title: Existing <i>Side Elevations (1 & 2)</i>		
Date: 29.09.22	Scale: 1:100 @ A3	
Dwg. No. WA.24-26.EX.103	Rev: 0	

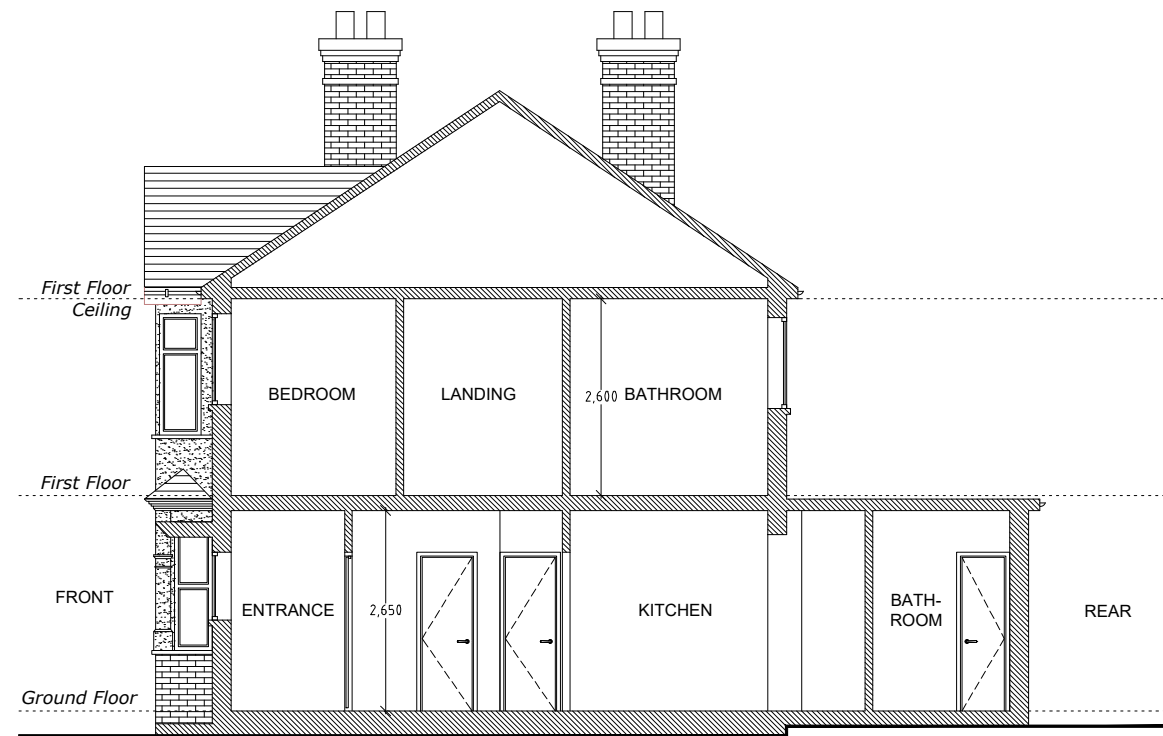

Existing Section A-A
Scale 1:100

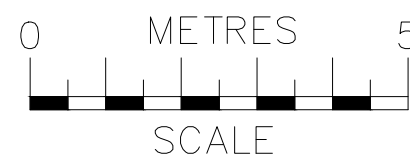

 ajs Planning info@ajsplanning.co.uk 020 81501820	NOTES The contractors are to check all the dimensions, levels, drain runs and general condition of the site before works commence. All works are to be carried out in accordance with current Building Regulations, British Standards, Code of Practice and Local Authority Requirements.	Project: 24-26 Wargrave Avenue, London N15 6UD	
		Title: Existing Section A-A	
		Date: 29.09.22	Scale: 1:100 @ A3
Dwg. No. WA.24-26.EX.104		Rev: 0	