



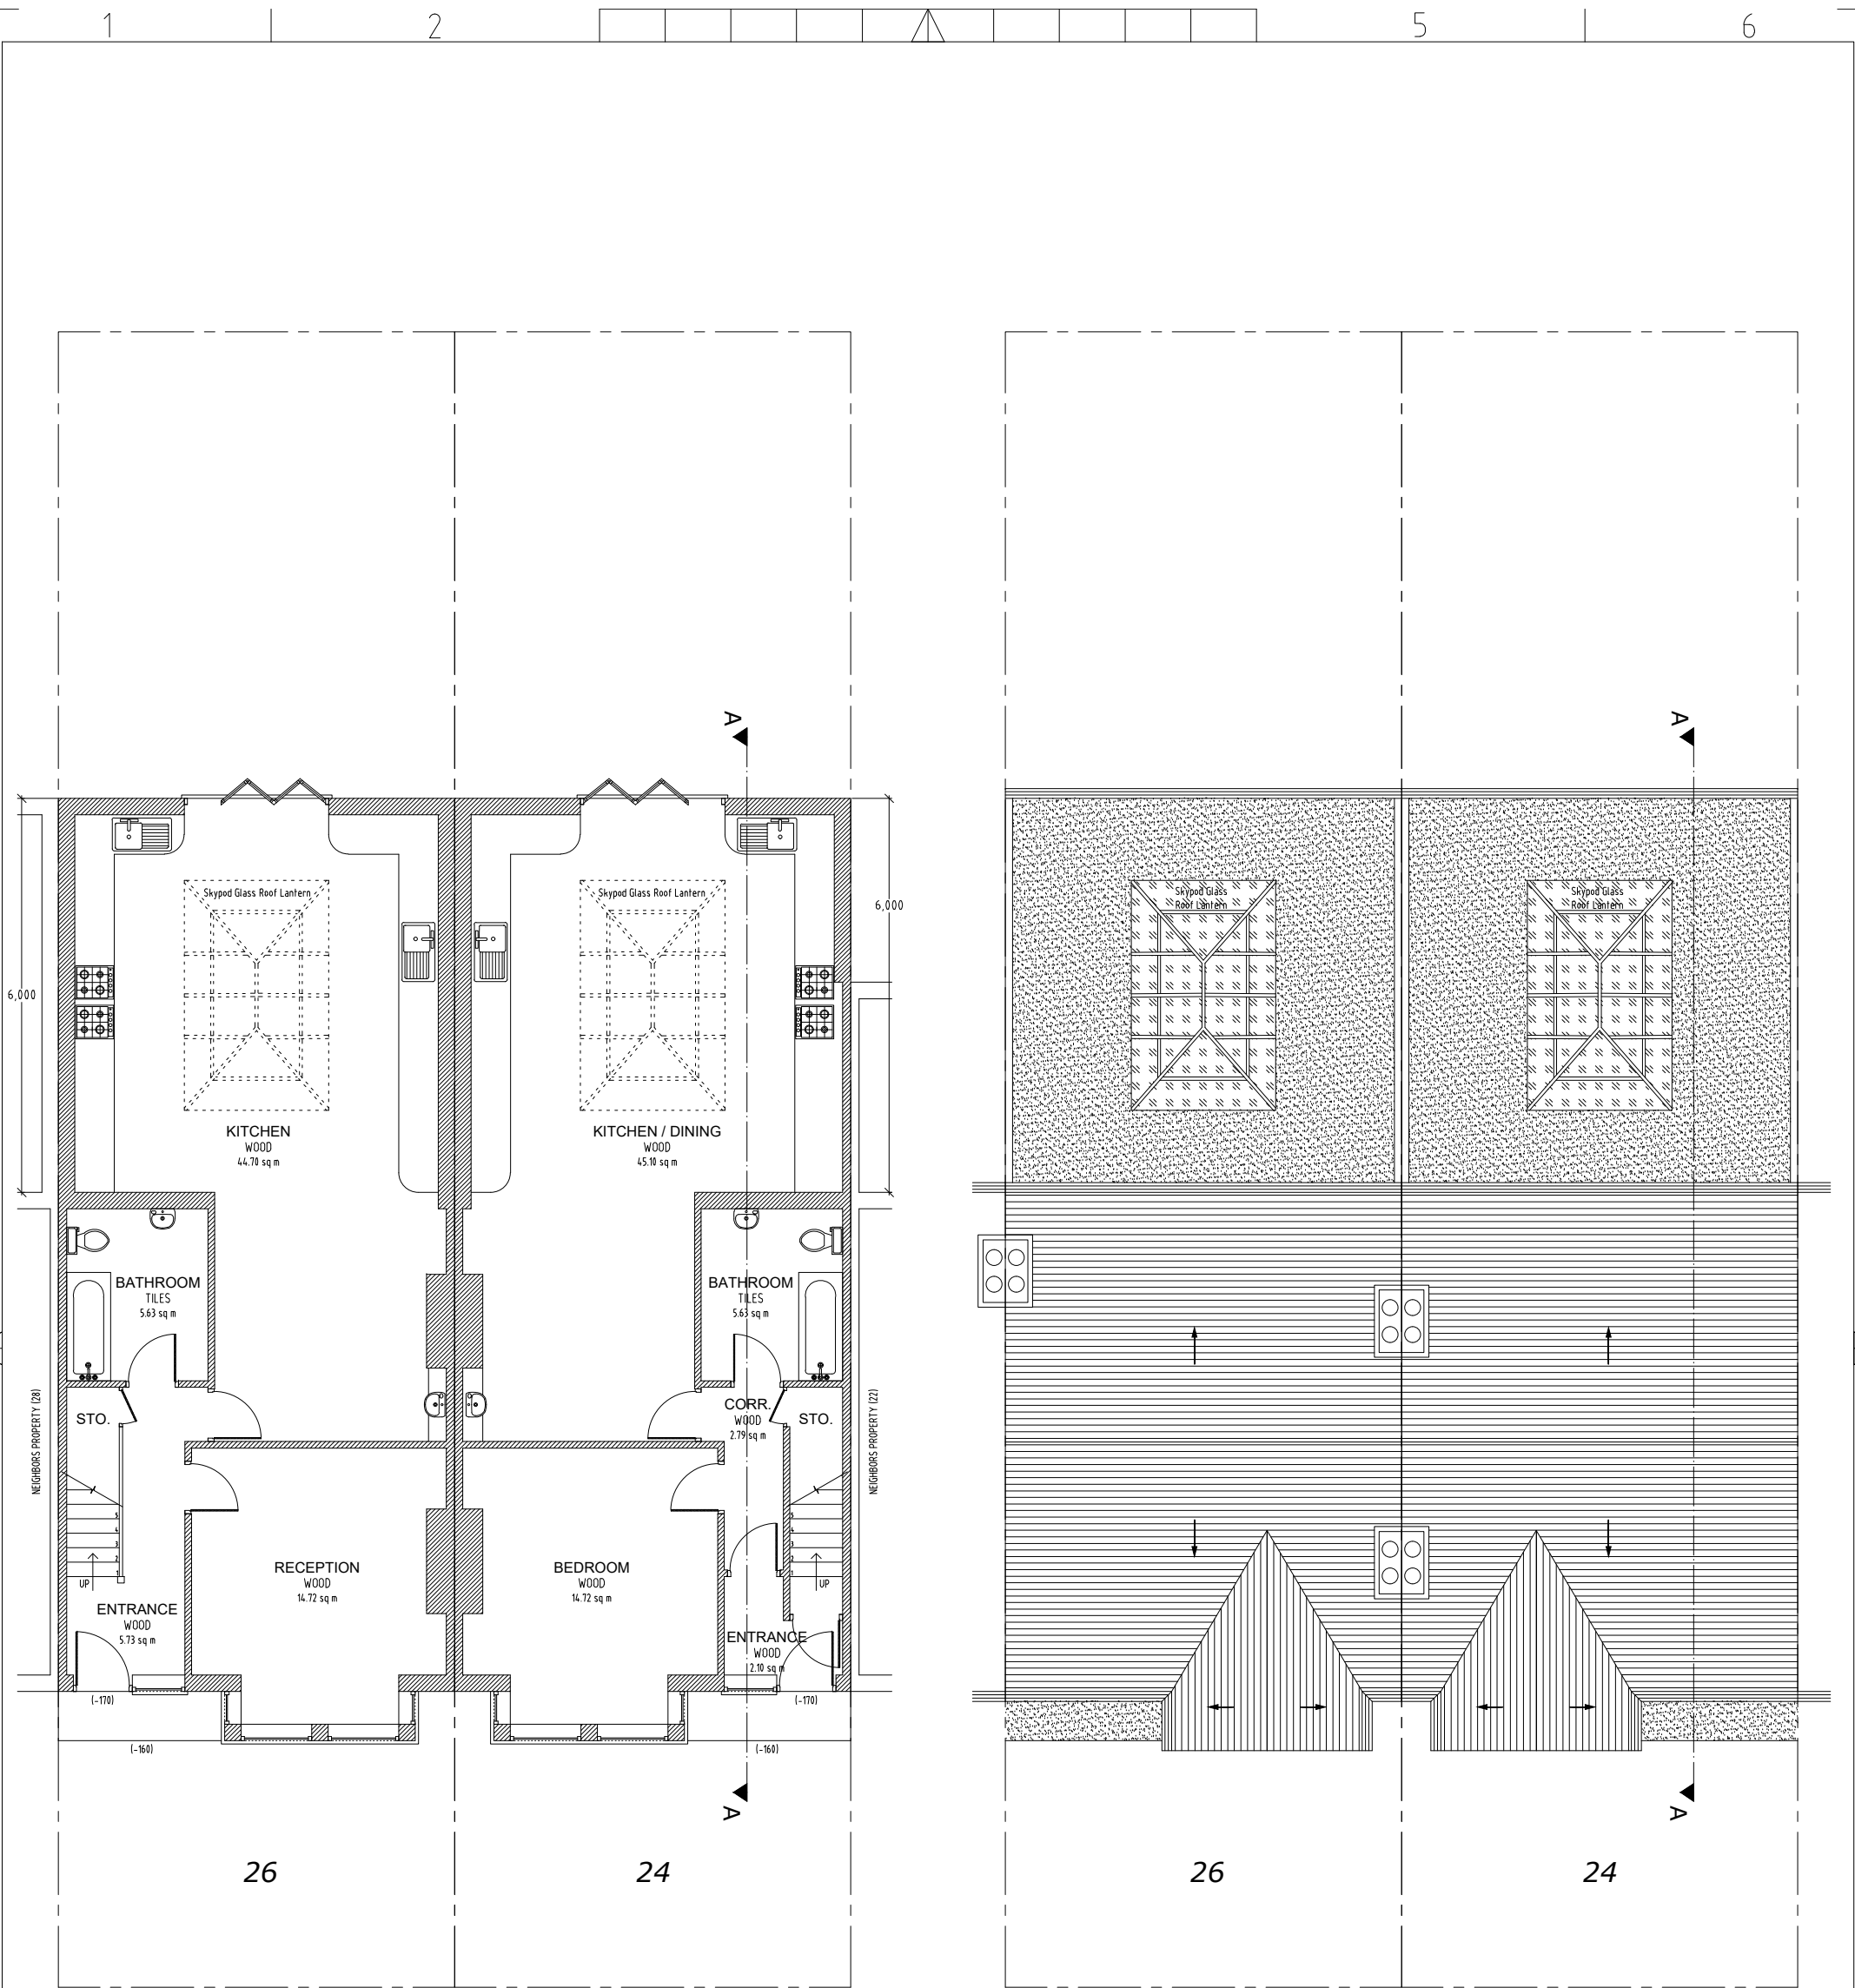

Proposed Ground Floor
Scale 1:100

Proposed Roof Plan
Scale 1:100

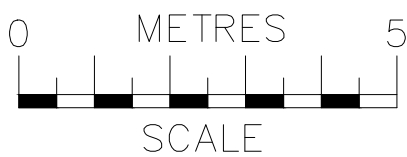

NOTES
The contractors are to check all the dimensions, levels, drain runs and general condition of the site before works commence.

All works are to be carried out in accordance with current Building Regulations, British Standards, Code of Practice and Local Authority Requirements.

Project:
**24-26 Wargrave Avenue,
London N15 6UD**

Title: **Proposed Floor Plans
Ground And Roof**

Date: **29.09.22**

Scale: **1:100 @ A3**

Dwg. No. **WA.24-26.PR.101**


Rev: **0**



Proposed Rear Elevation
Scale 1:100



Proposed Front Elevation
Scale 1:100
(No Change)

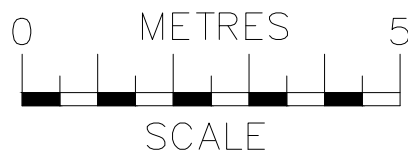




info@ajsplanning.co.uk
020 81501820

NOTES
The contractors are to check all the dimensions, levels, drain runs and general condition of the site before works commence.

All works are to be carried out in accordance with current Building Regulations, British Standards, Code of Practice and Local Authority Requirements.


Project:
**24-26 Wargrave Avenue,
London N15 6UD**

Title: Proposed Front & Rear Elevations	
Date: 29.09.22	Scale: 1:100 @ A3
Dwg. No. WA.24-26.PR.102	Rev: 0

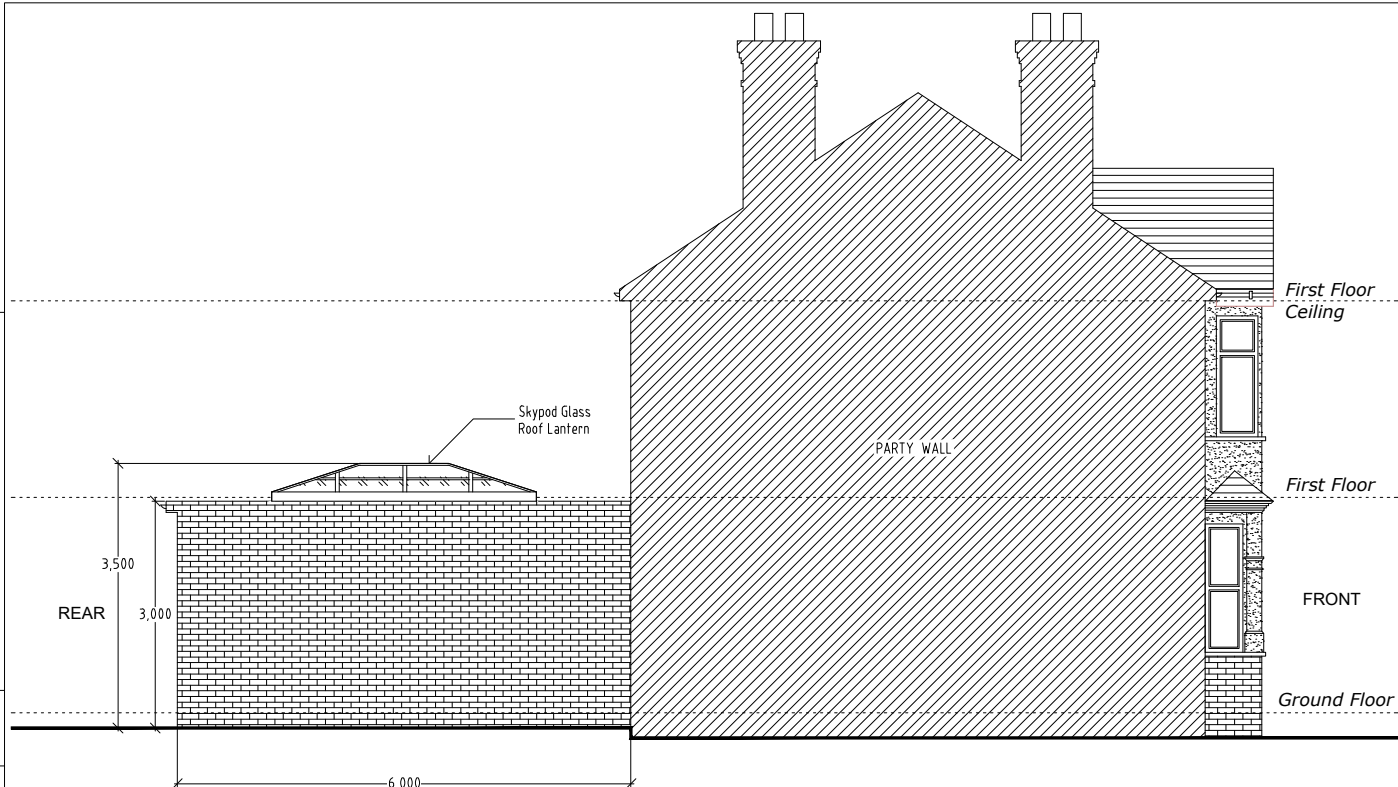


Proposed Side 2 Elevation
Scale 1:100

24

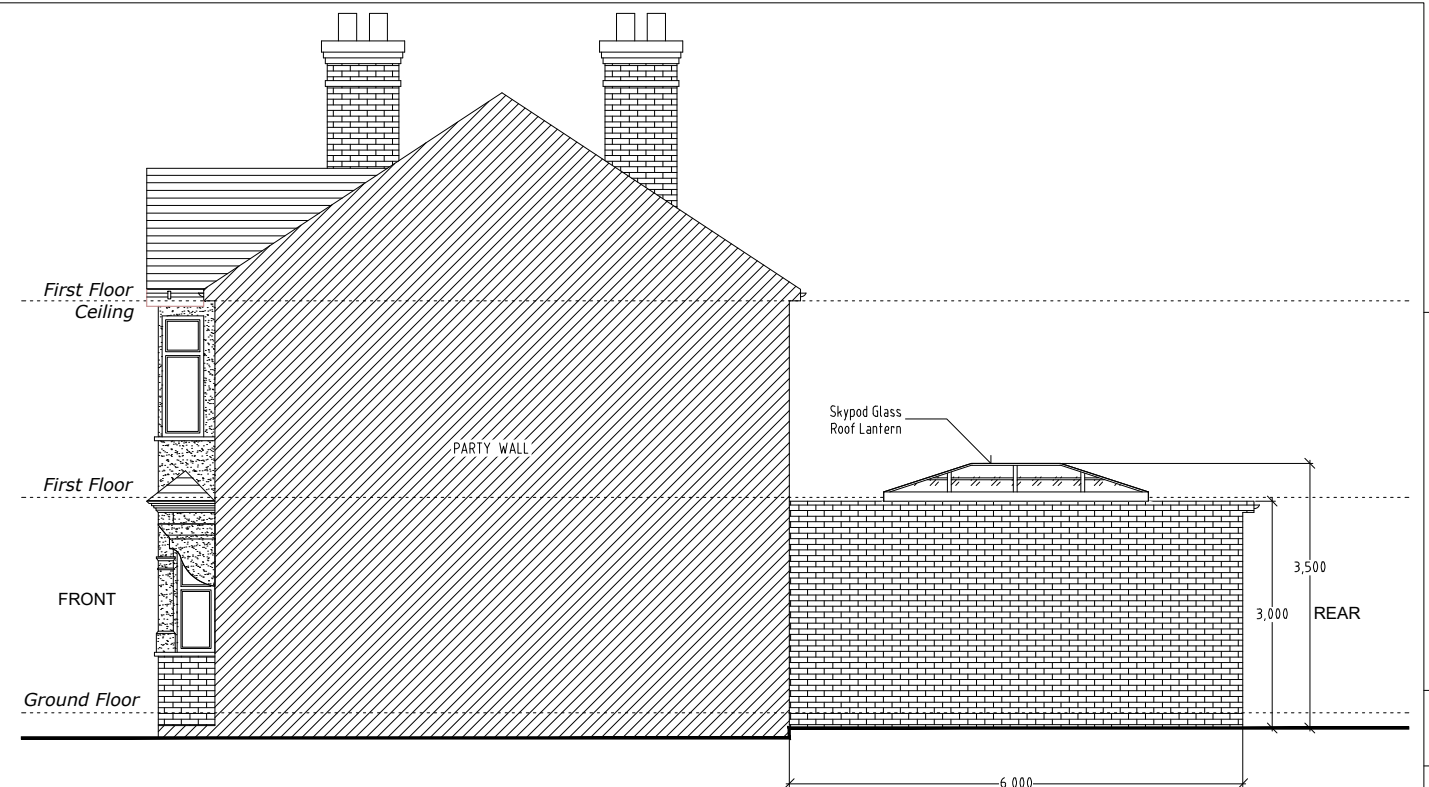


Proposed Side 1 Elevation
Scale 1:100

24

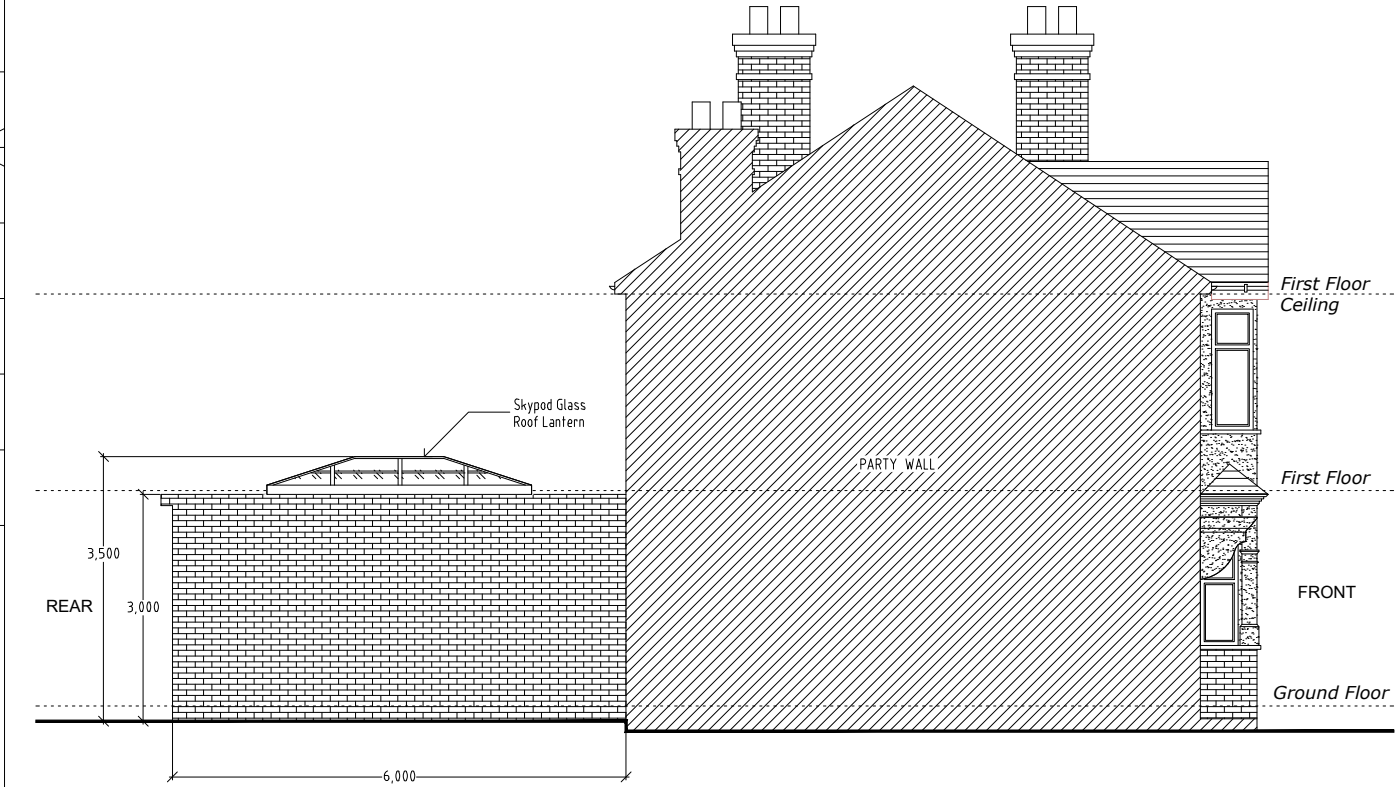


Proposed Side 2 Elevation
Scale 1:100

26

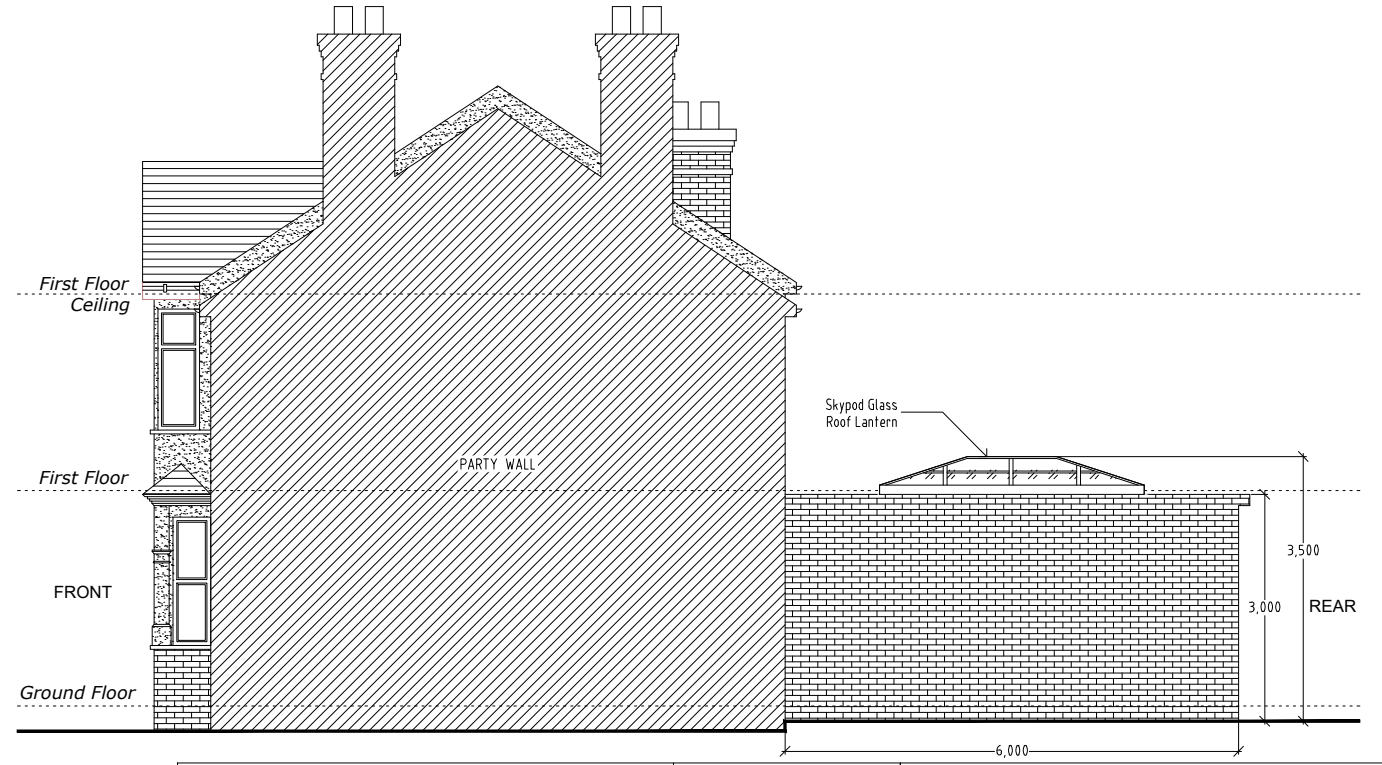

Proposed Side 1 Elevation
Scale 1:100

26

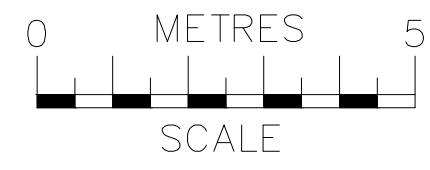




info@ajsplanning.co.uk
020 81501820

NOTES
The contractors are to check all the dimensions, levels, drain runs and general condition of the site before works commence.


All works are to be carried out in accordance with current Building Regulations, British Standards, Code of Practice and Local Authority Requirements.

Project:
**24-26 Wargrave Avenue,
London N15 6UD**

Title: Proposed <i>Side Elevations (1 & 2)</i>		
Date: 29.09.22	Scale: 1:100 @ A3	
Dwg. No. WA.24-26.PR.103	Rev: 0	

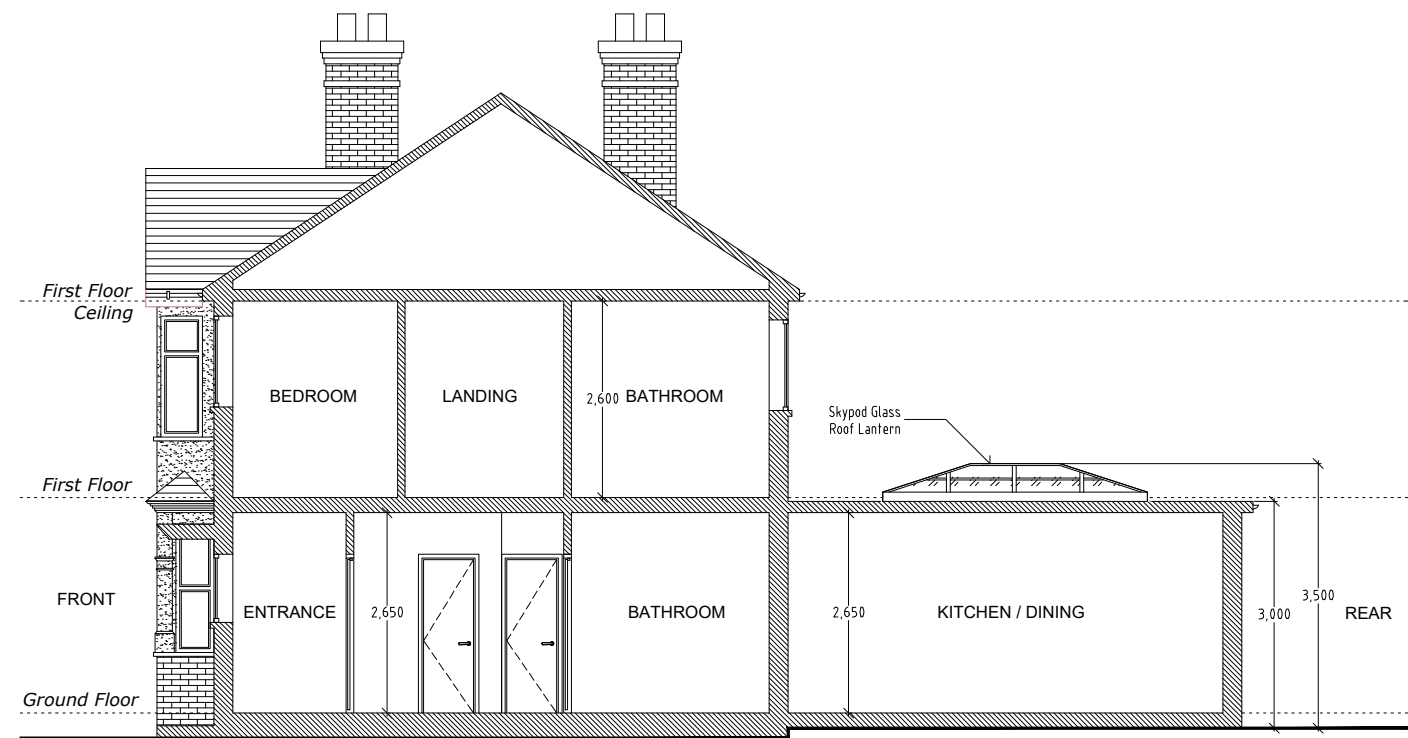

Proposed Section A-A
Scale 1:100

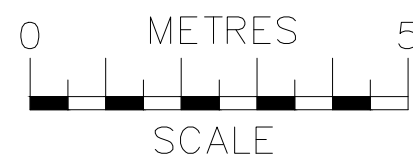

 ajs Planning info@ajsplanning.co.uk 020 81501820	NOTES The contractors are to check all the dimensions, levels, drain runs and general condition of the site before works commence. All works are to be carried out in accordance with current Building Regulations, British Standards, Code of Practice and Local Authority Requirements.	Project: 24-26 Wargrave Avenue, London N15 6UD	
		Title: Proposed Section A-A	
		Date: 29.09.22	Scale: 1:100 @ A3
Dwg. No. WA.24-26.PR.104		Rev: 0	