




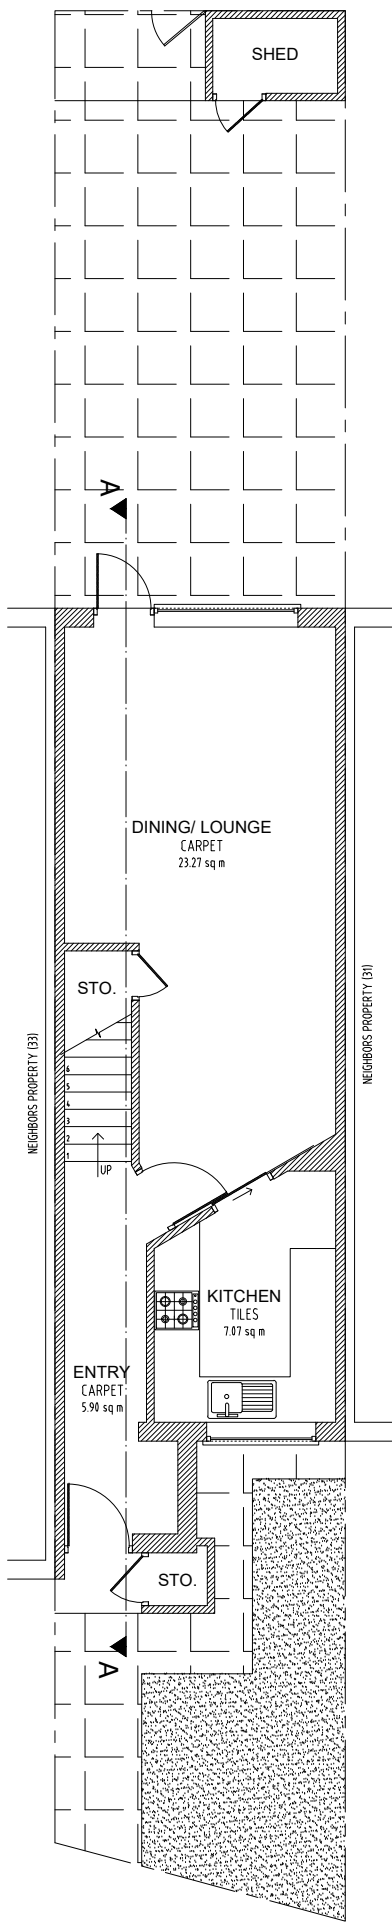


Existing Ground Floor
Scale 1:100

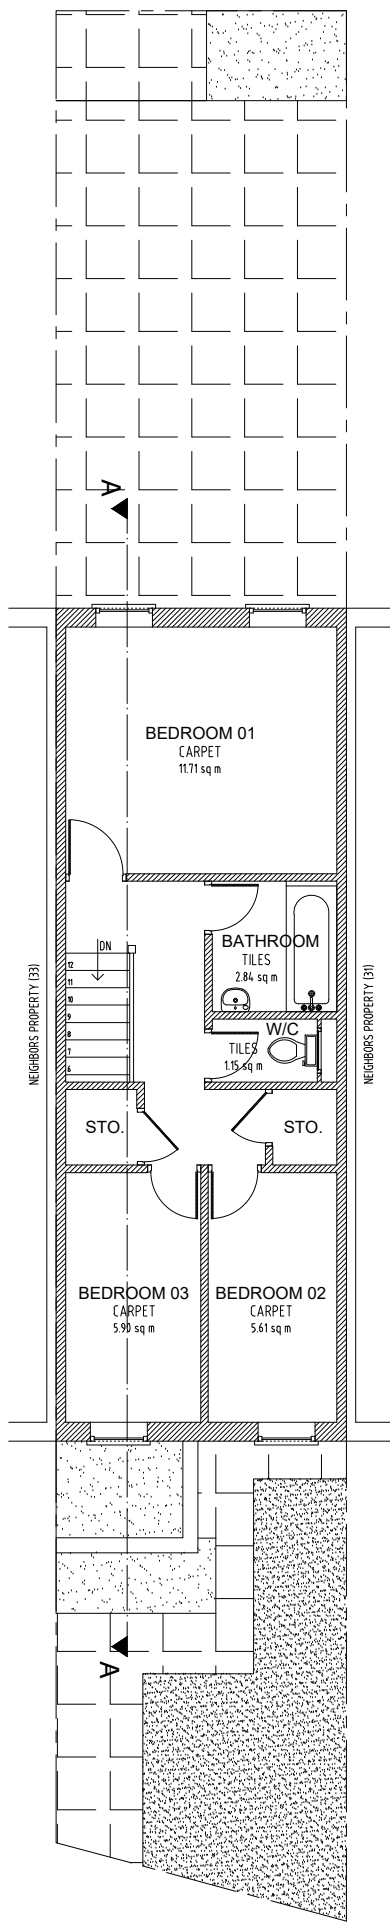

Existing First Floor
Scale 1:100

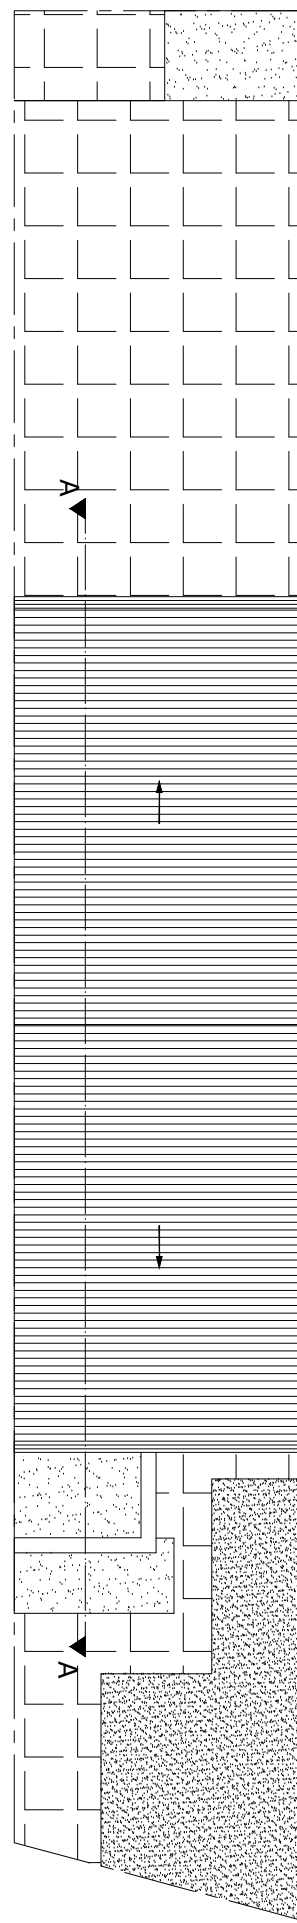

Existing Roof Plan
Scale 1:100

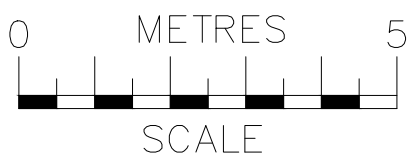

NOTES
The contractors are to check all the dimensions, levels, drain runs and general condition of the site before works commence.

All works are to be carried out in accordance with current Building Regulations, British Standards, Code of Practice and Local Authority Requirements.

Project:
**32 Ermine Road,
London, N15 6DD**




Title: **Existing Floor Plans
Ground; First & Roof**

Date: **04.12.22**

Scale: **1:100 @ A3**

Dwg. No. **ER.32.EX.101**


Rev: **0**

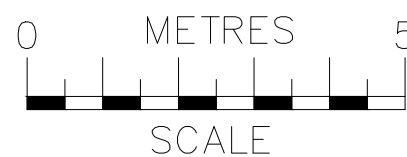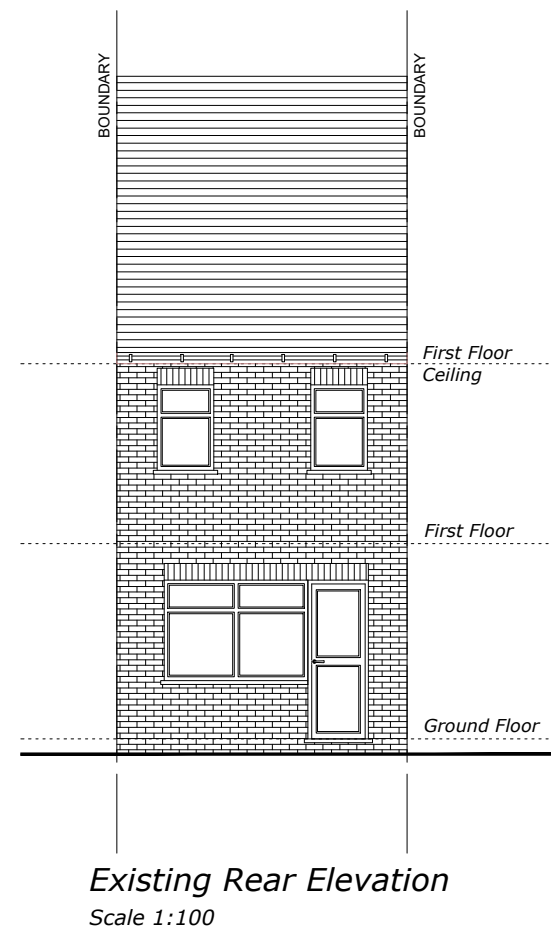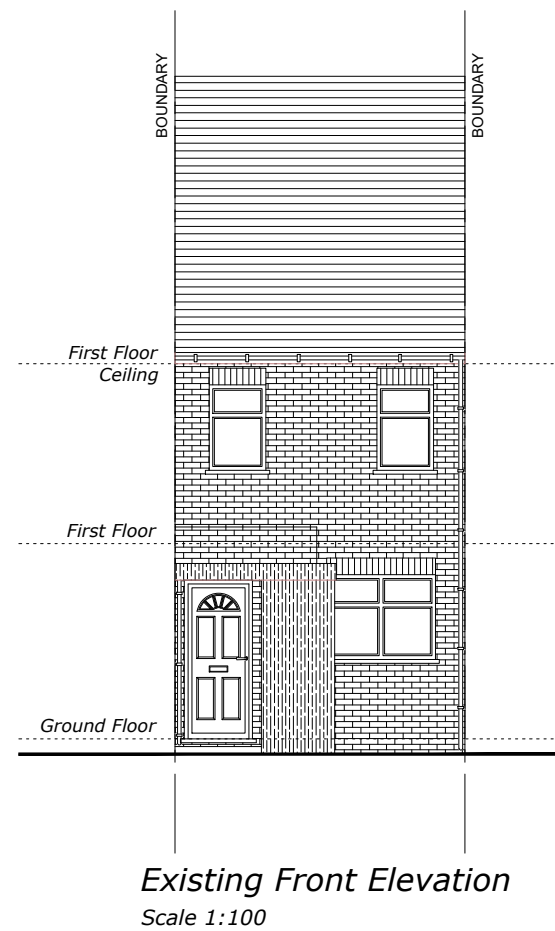


NOTES
The contractors are to check all the dimensions, levels, drain runs and general condition of the site before works commence.

All works are to be carried out in accordance with current Building Regulations, British Standards, Code of Practice and Local Authority Requirements.


Project: 32 Ermine Road, London, N15 6DD		
Title: Existing Front & Rear Elevations		
Date: 04.12.22	Scale: 1:100 @ A3	
Dwg. No. ER.32.EX.102	Rev: 0	

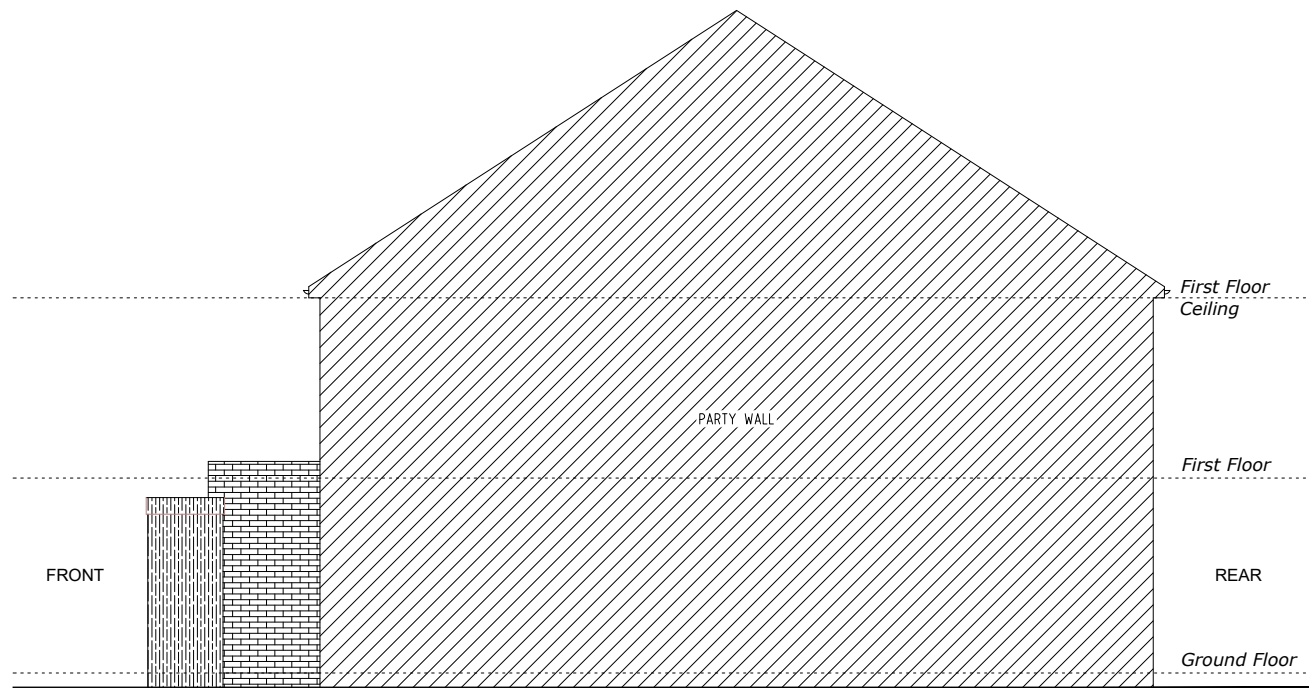


Existing Side 1 Elevation
Scale 1:100

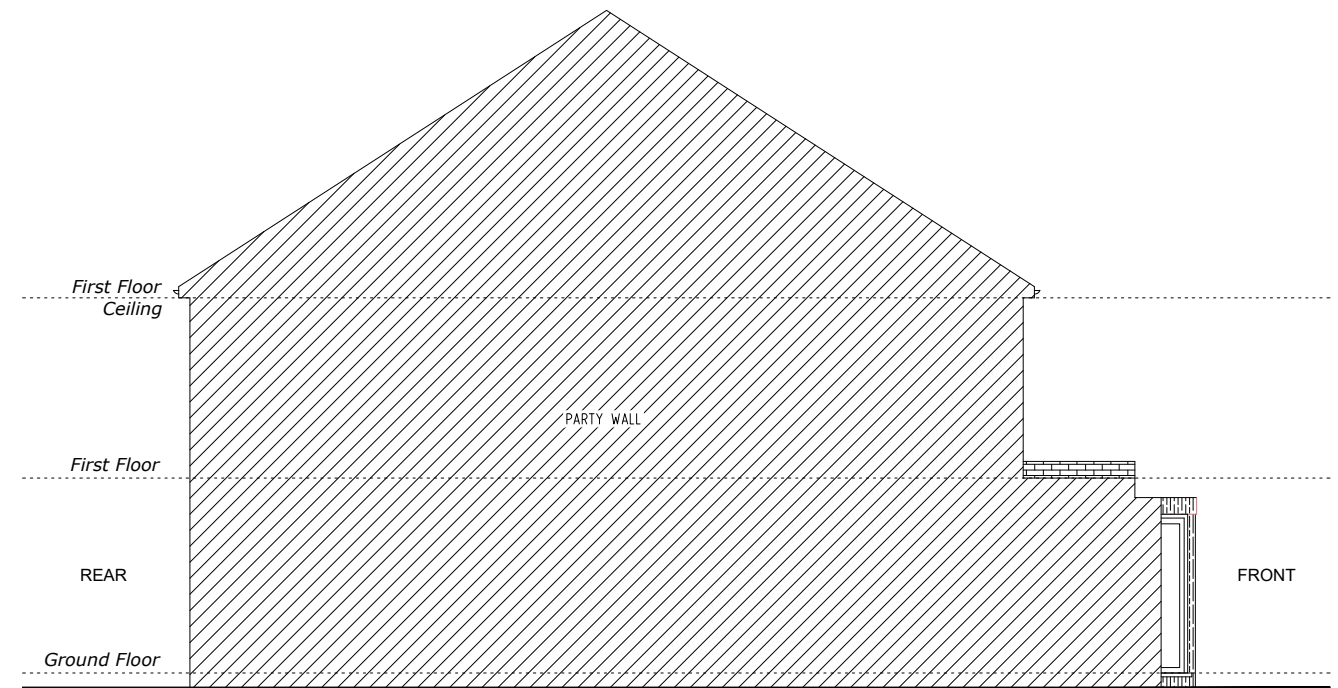

Existing Side 2 Elevation
Scale 1:100

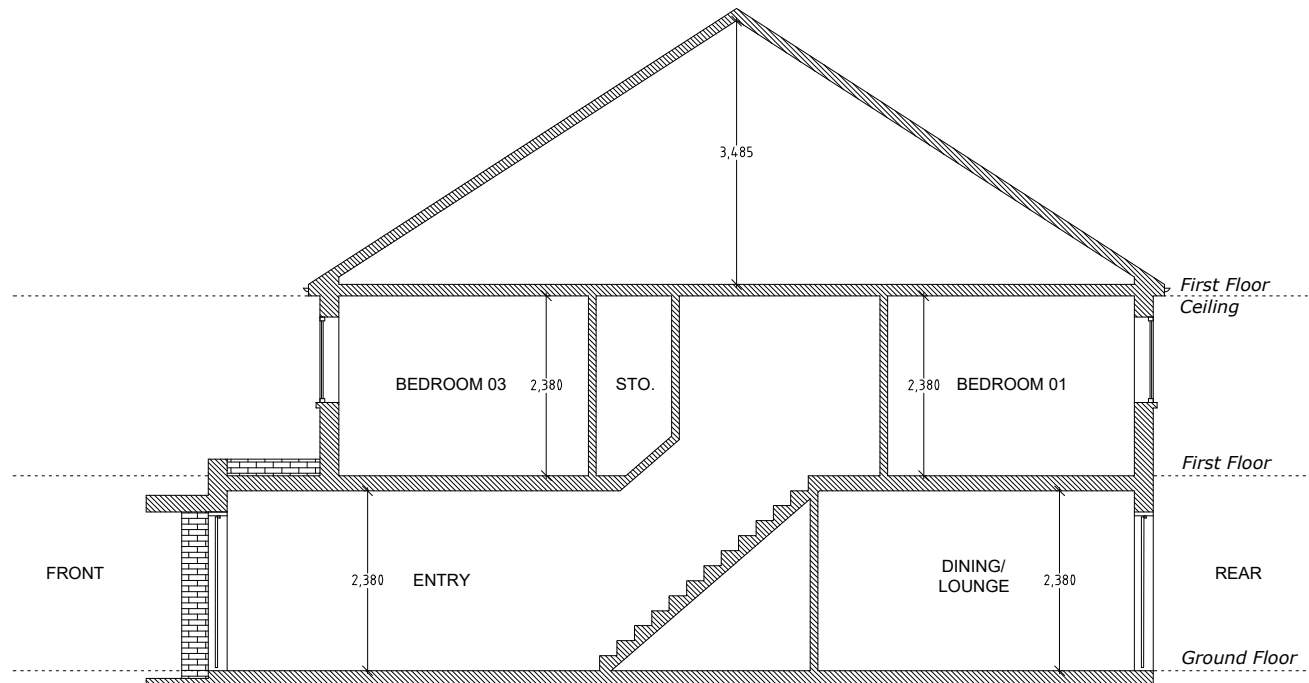

Existing Section A-A
Scale 1:100

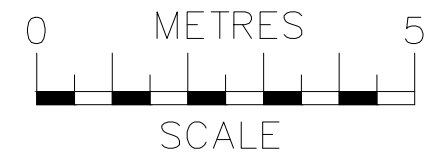

 ajs Planning info@ajsplanning.co.uk 020 81501820	NOTES The contractors are to check all the dimensions, levels, drain runs and general condition of the site before works commence. All works are to be carried out in accordance with current Building Regulations, British Standards, Code of Practice and Local Authority Requirements.	Project: 32 Ermine Road, London, N15 6DD	
		Title: Existing Side Elevations (1 & 2) And Section A-A	
		Date: 04.12.22	Scale: 1:100 @ A3
Dwg. No. ER.32.EX.103		Rev: 0	