



building development
design / specification
planning
construction management
property management

First Floor
9 Belsize Park
London NW3 4ES
T. 020 7349 3349
E. info@william-carter.com



72 Priory Road
London N8

PRIOR NOTIFICATION - DECEMBER 2022

Location Plan	1
Block Plan	2
Historic 1938 OS Plan	3
Original Dwellinghouse 1	4
Original Dwellinghouse 2	5
Floor Plans	6
Front Elevation 1 - Existing	7
Front Elevation 1 - Proposed	8
Rear Elevation 2 - Existing	9
Rear Elevation 1 - Proposed	10
Side Elevation 1 - Existing	11
Side Elevation 2 - Proposed	12

TABLE OF CONTENTS

PRIOR NOTIFICATION - DECEMBER 2022

 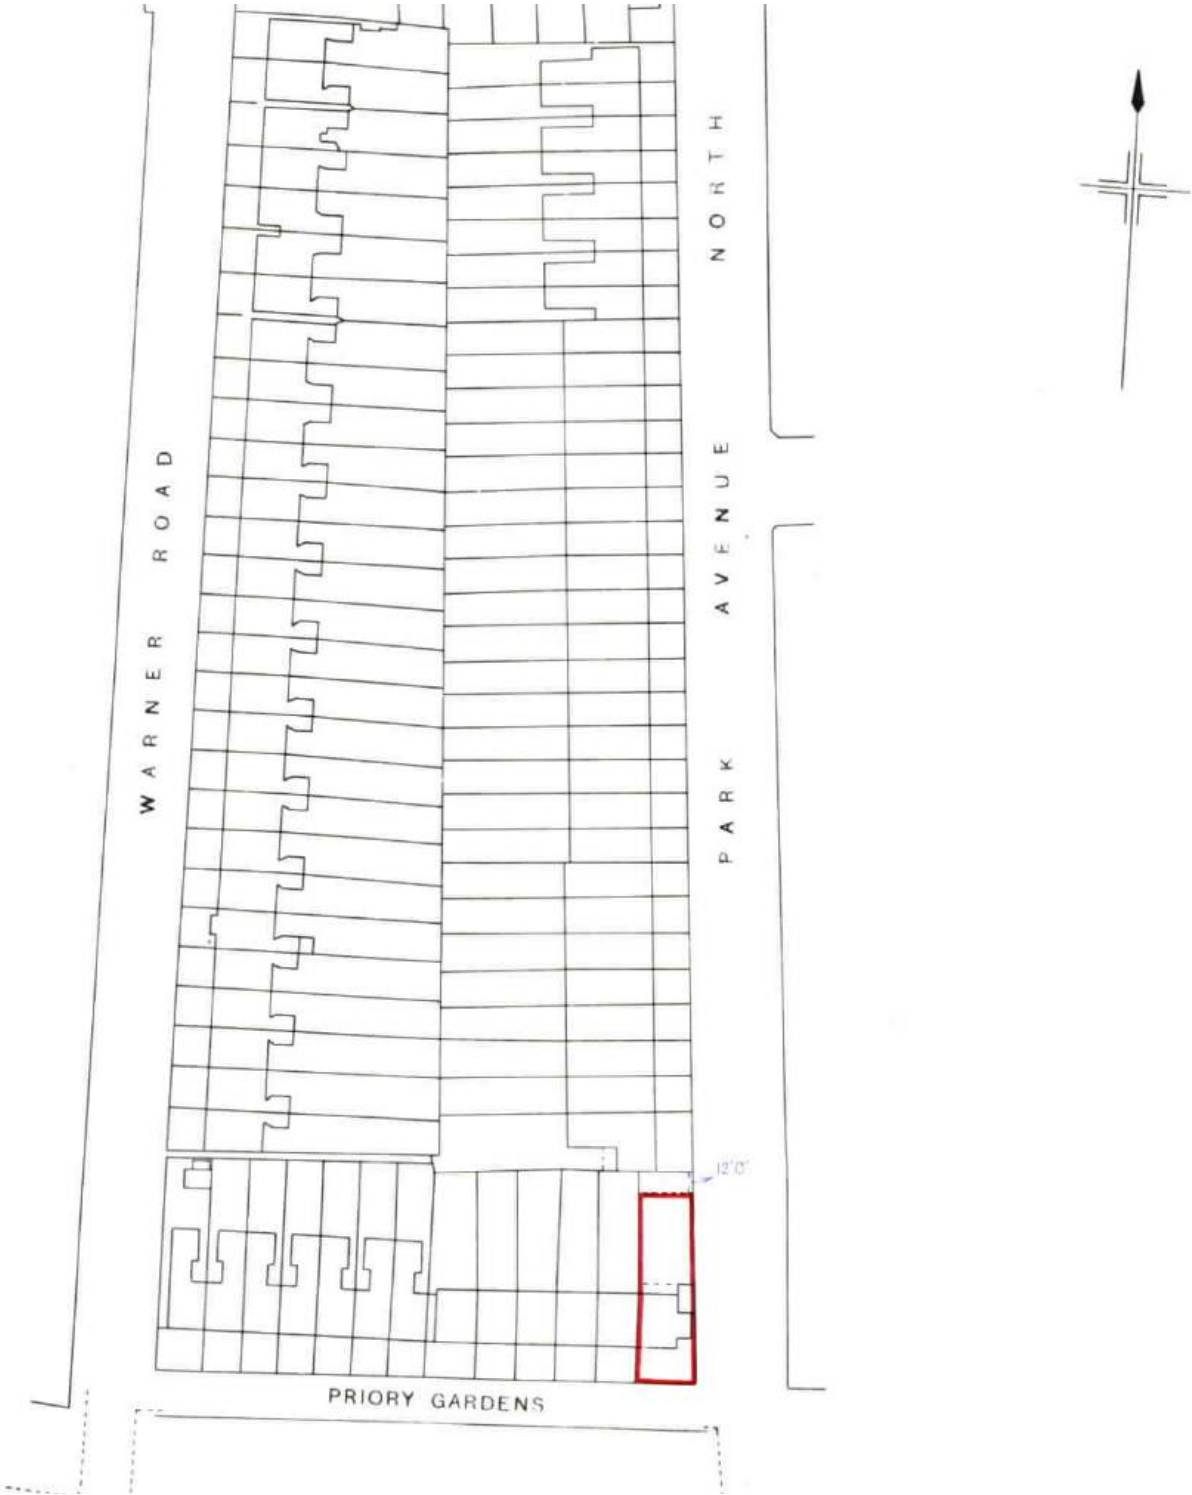

GENERAL NOTES:
Do not scale from drawings.
Errors to be reported immediately to the Architect.
To be read in conjunction with all relevant Architects',
Services and Structural Engineers' drawings.
All Existing site, tree and building information has been compiled from
different sources. All dimensions to be checked on site.

Rev	Date	Description	By	Check	App



williamIcarter^{ltd}

First Floor

9 Belsize Park

London NW3 4ES

T +44 (0)20 7813 3349

F +44 (0)20 7100 8217

E info@william-carter.com


I www.william-carter.com

Client:
Makin Polya

Project:
72 Priory Road
London N8 7EY

Title:
OS Plan

Scale:	1:1250@A3	Date:	Dec 2022
Issue Status:	Prior Notification		
Job No:	Drawing Number:	Rev:	
118MR01	72PR/MP/OS	A	

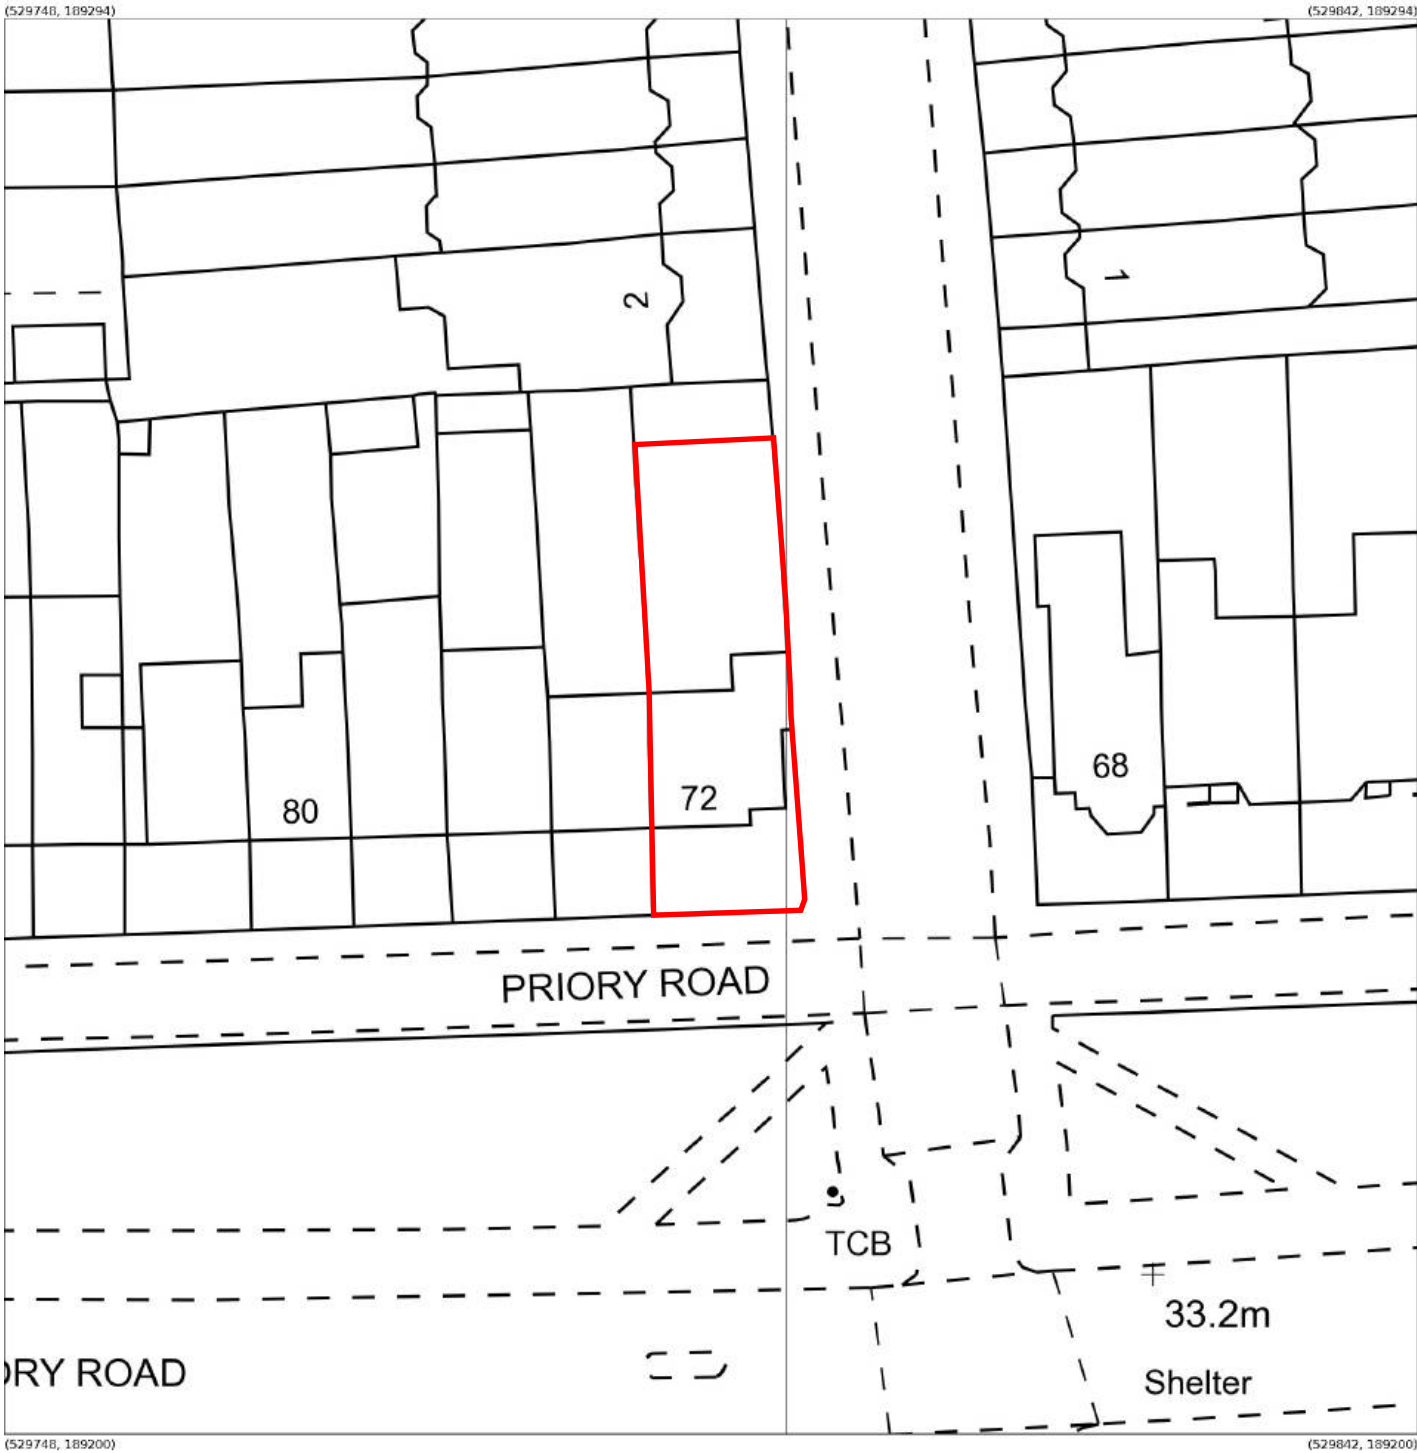

GENERAL NOTES:

Do not scale from drawings.

Errors to be reported immediately to the Architect.

To be read in conjunction with all relevant Architects', Services and Structural Engineers' drawings.

All Existing site, tree and building information has been compiled from different sources. All dimensions to be checked on site.

Rev	Date	Description	By	Check	App



william I carter ^{ltd}

First Floor
9 Belsize Park
London NW3 4ES

T +44 (0)20 7813 3349
F +44 (0)20 7100 8217
E info@william-carter.com
I www.william-carter.com

Client:

Makin Polya


Project:

**72 Priory Road
London N8 7EY**

Title:

Block Plan

Scale:	1:500@A3	Date:	Dec 2022
Issue Status:	Prior Notification		
Job No:	Drawing Number:	Rev:	
118MR01	72PR/MP/BP	A	

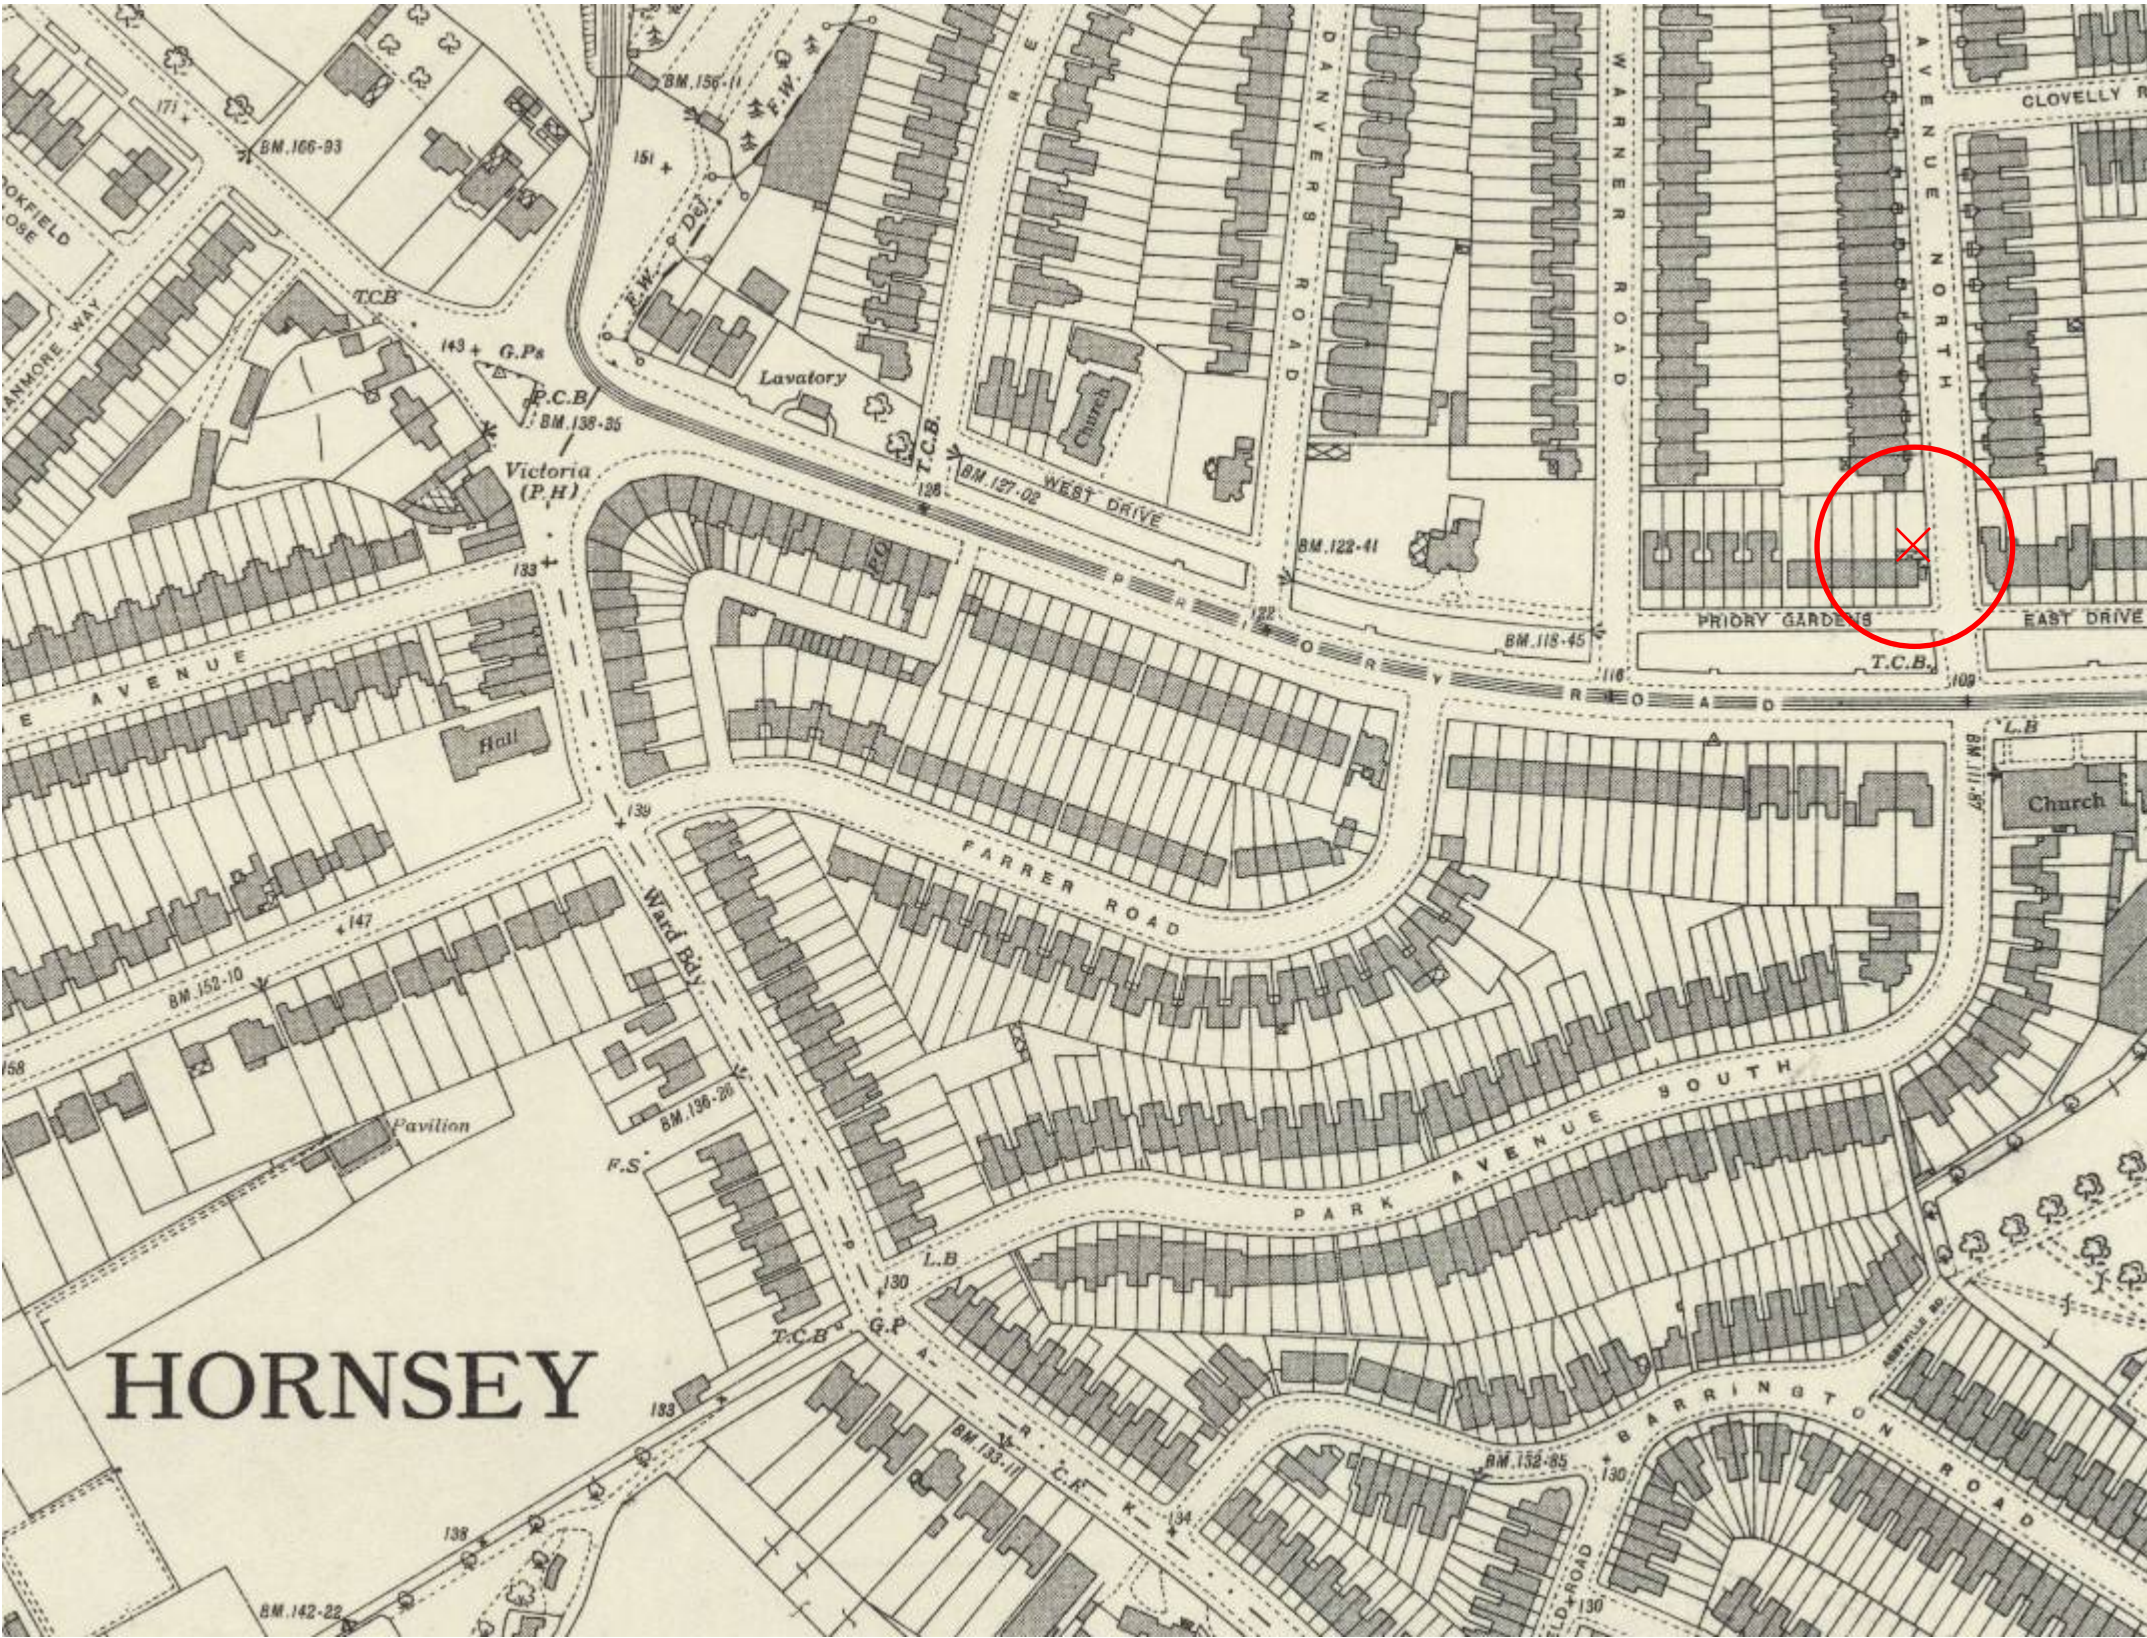

GENERAL NOTES:

Do not scale from drawings.

Errors to be reported immediately to the Architect.

To be read in conjunction with all relevant Architects', Services and Structural Engineers' drawings.

All Existing site, tree and building information has been compiled from different sources. All dimensions to be checked on site.

Rev	Date	Description	By	Check	App



williamIcarter ^{ltd}

First Floor
9 Belsize Park
London NW3 4ES

T +44 (0)20 7813 3349
F +44 (0)20 7100 8217
E info@william-carter.com
I www.william-carter.com

Client:

Makin Polya


Project:

72 Priory Road
London N8 7EY

Title:

Middlesex XII.5 OS Dated 1938

Scale:	Date:	Dec 2022
Issue Status:	Prior Notification	
Job No:	Drawing Number:	Rev:
118MR01	72PR/MP/OS2	A

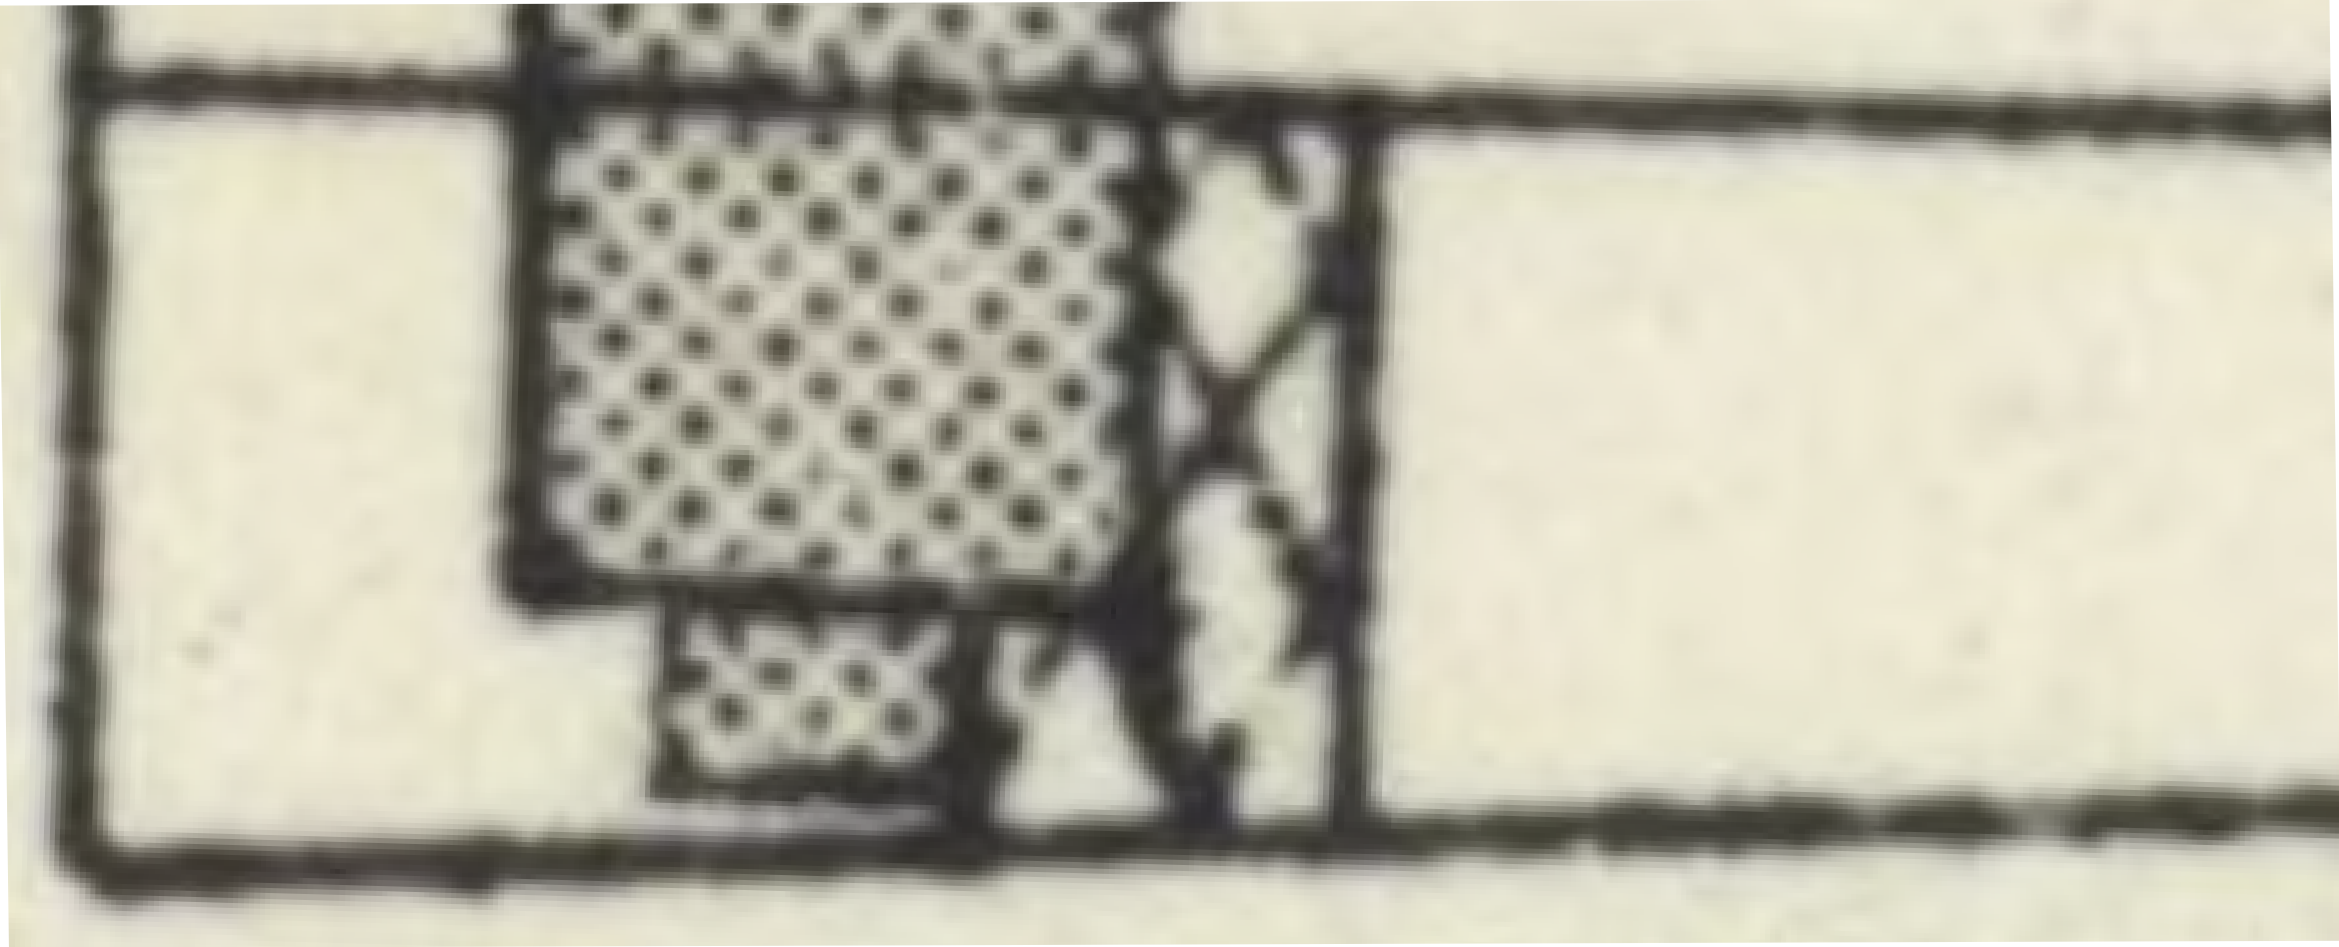

EXTRACT FROM HISTORIC OS MAP (1938) (1:100)



AERIAL PHOTOGRAPH: July 24, 1947: RAF/CPE/UK/2182



AERIAL PHOTOGRAPH: July 24, 1947: RAF/CPE/UK/2182

--

GENERAL NOTES:
Do not scale from drawings.
Errors to be reported immediately to the Architect.
To be read in conjunction with all relevant Architects',
Services and Structural Engineers' drawings.
All Existing site, tree and building information has been compiled from
different sources. All dimensions to be checked on site.

Rev	Date	Description	By	Check	App



william I carter ^{ltd}

First Floor
9 Belsize Park
London NW3 4ES

T +44 (0)20 7813 3349
F +44 (0)20 7100 8217
E info@william-carter.com
I www.william-carter.com

Client:
Makin Polya


Project:
**72 Priory Road
London N8 7EY**

Title:
Original Dwellinghouse 1

Scale:	Date:	Dec 2022
Issue Status:	Prior Notification	
Job No:	Drawing Number:	Rev:
118MR01	72PR/MP/PN1	A



EXISTING GROUND FLOOR OVERLAID WITH HISTORIC OS MAP (1938) (1:100)

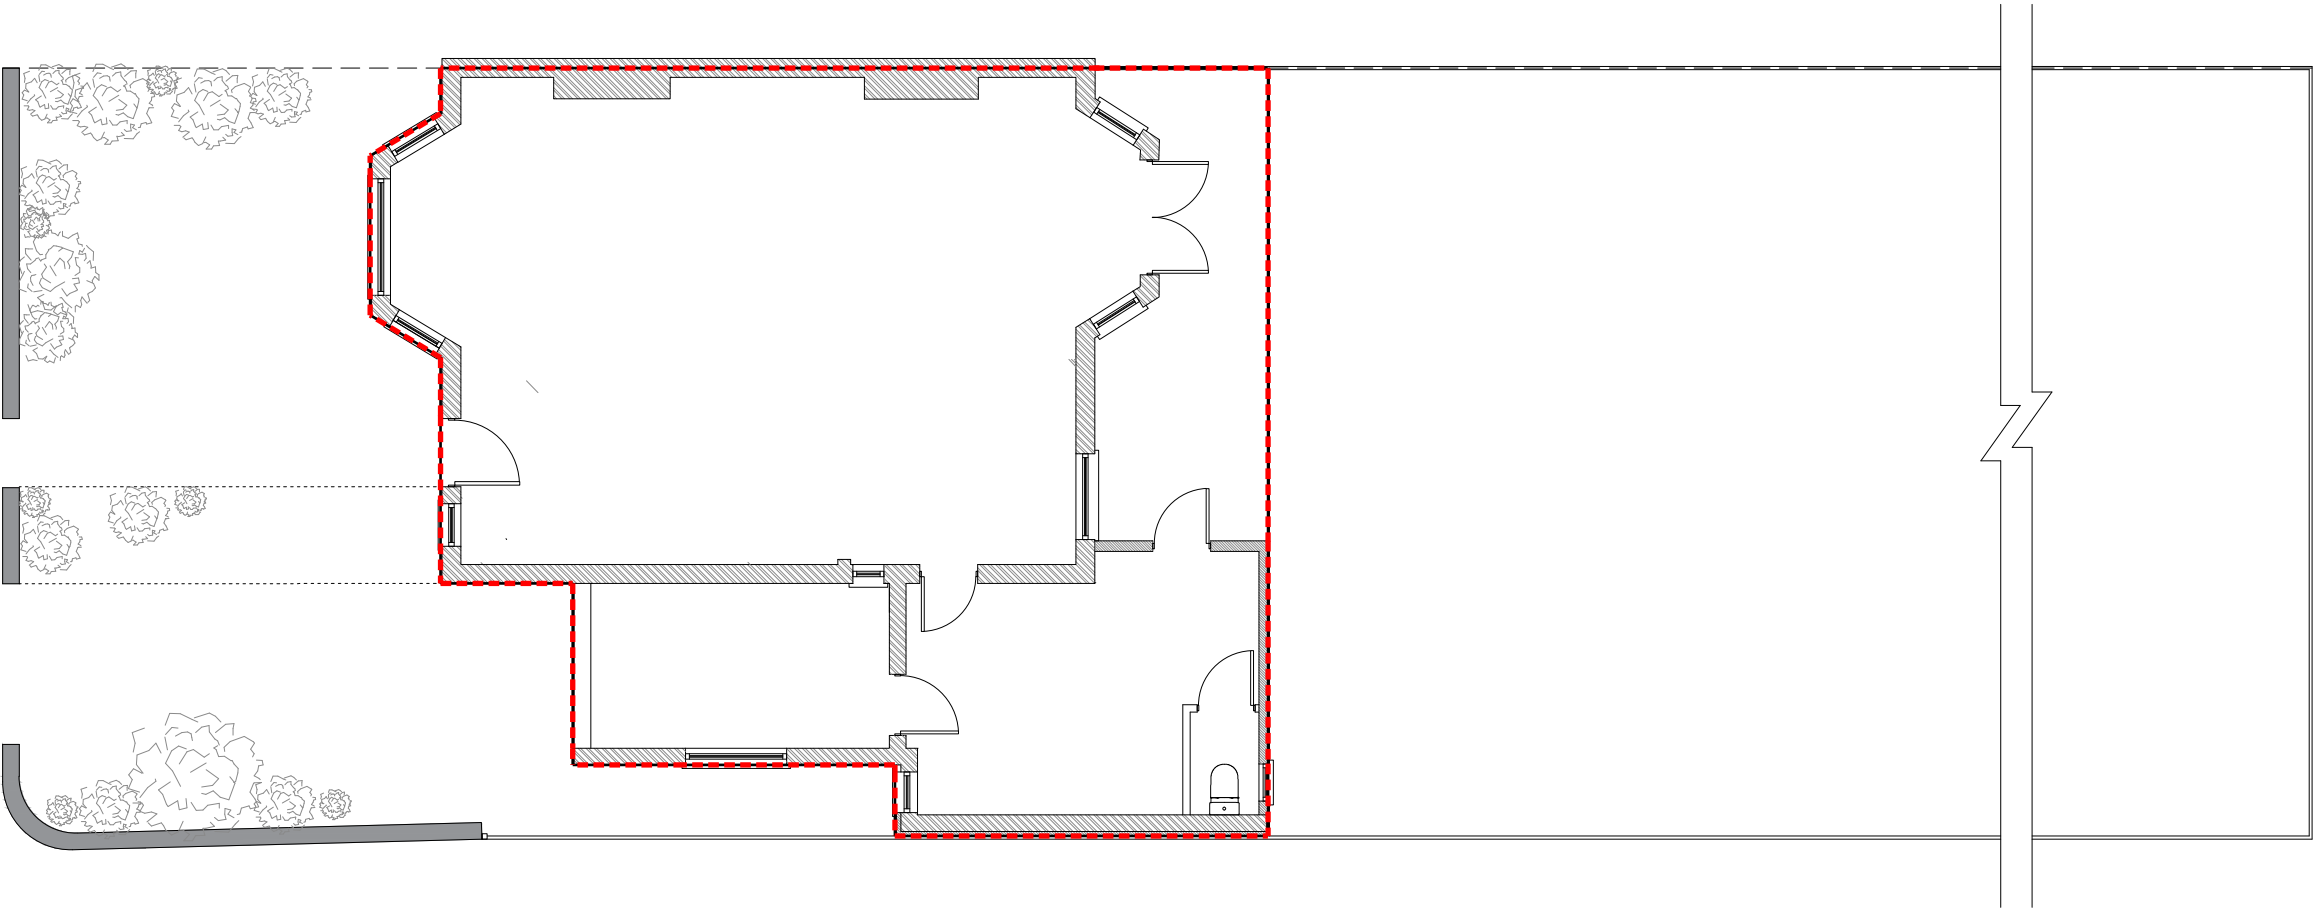

OUTLINE OF ORIGINAL DWELLINGHOUSE (1948) (1:100)

GENERAL NOTES:
Do not scale from drawings.
Errors to be reported immediately to the Architect.
To be read in conjunction with all relevant Architects',
Services and Structural Engineers' drawings.
All Existing site, tree and building information has been compiled from
different sources. All dimensions to be checked on site.

Rev	Date	Description	By	Check	App



william I carter ^{ltd}

First Floor
9 Belsize Park
London NW3 4ES
T +44 (0)20 7813 3349
F +44 (0)20 7100 8217
E info@william-carter.com
I www.william-carter.com

Client:
Makin Polya


Project:
**72 Priory Road
London N8 7EY**

Title:
Original Dwellinghouse 2


Scale: Date: **Dec 2022**

Issue Status: **Prior Notification**

Job No:	Drawing Number:	Rev:
118MR01	72PR/MP/PN2	A

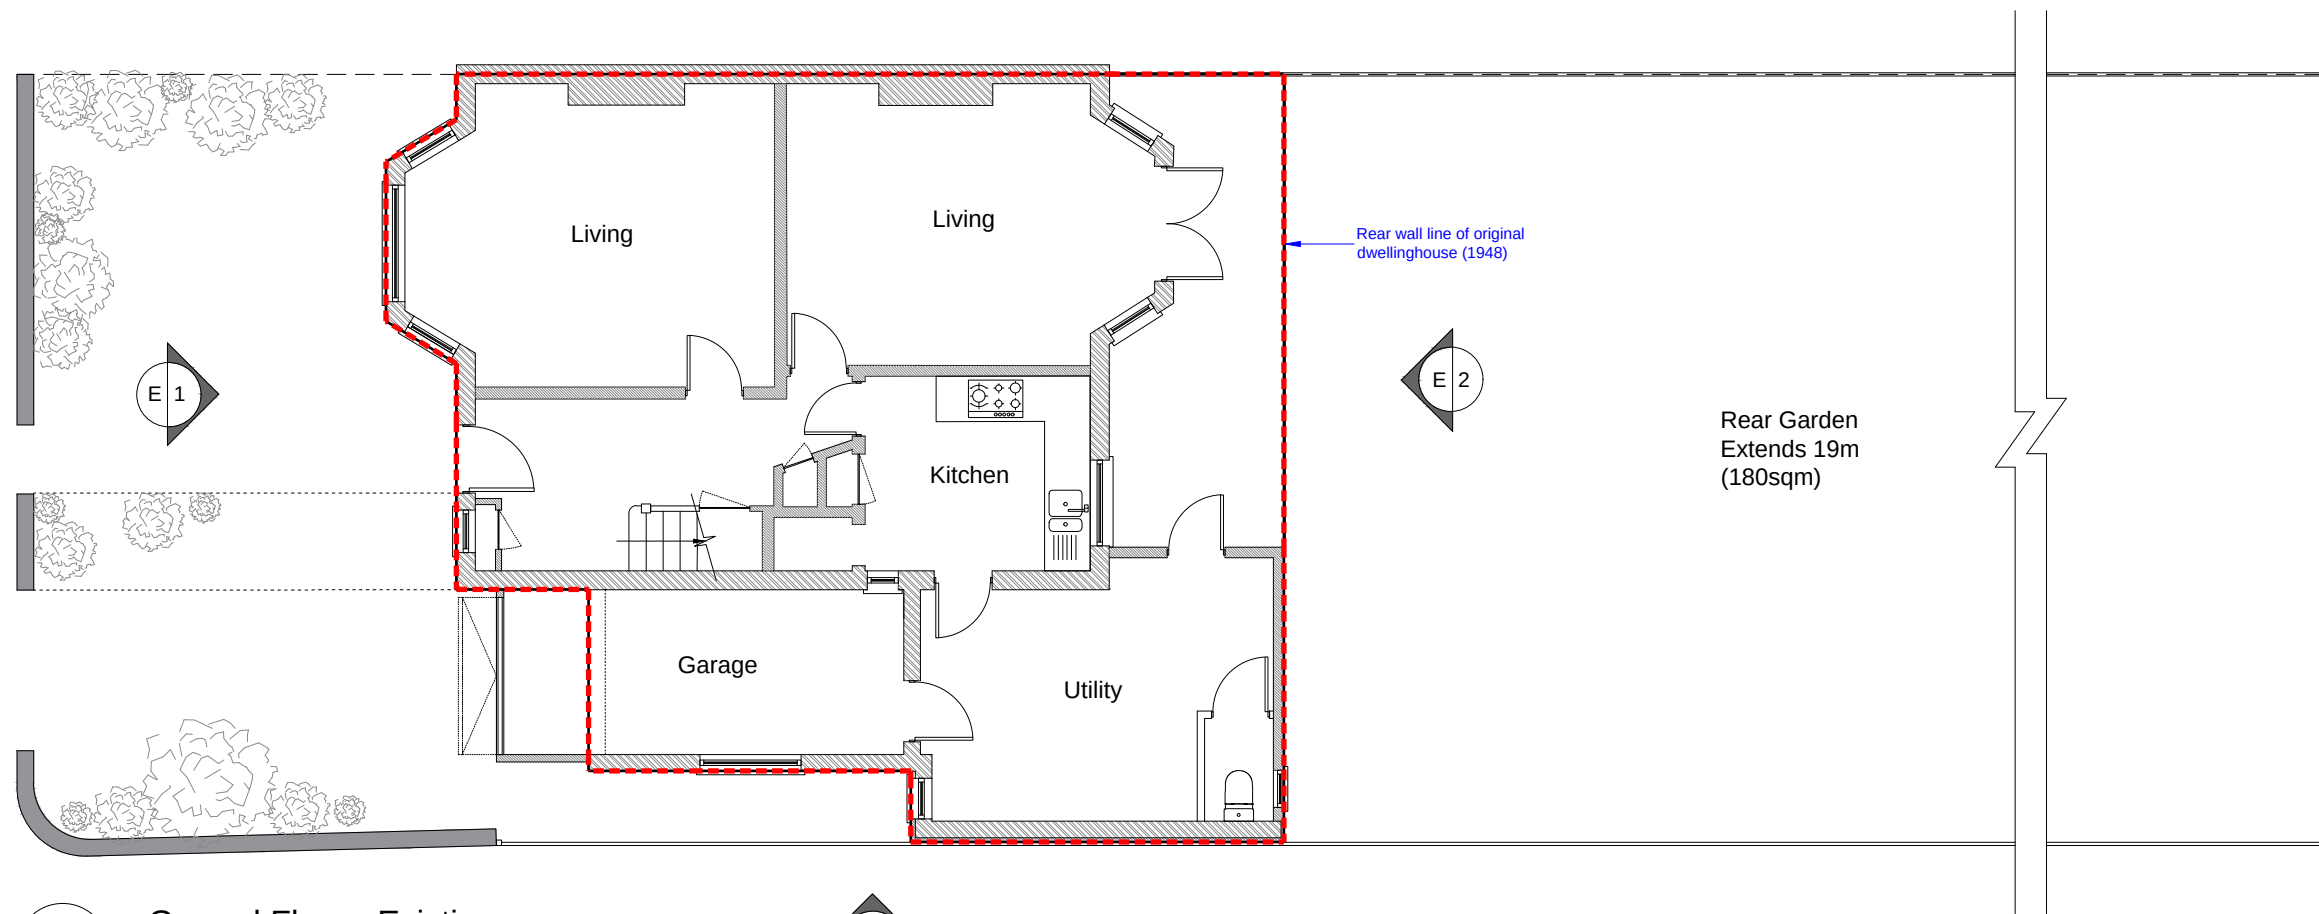

Ground Floor - Existing
1:100 @ A3

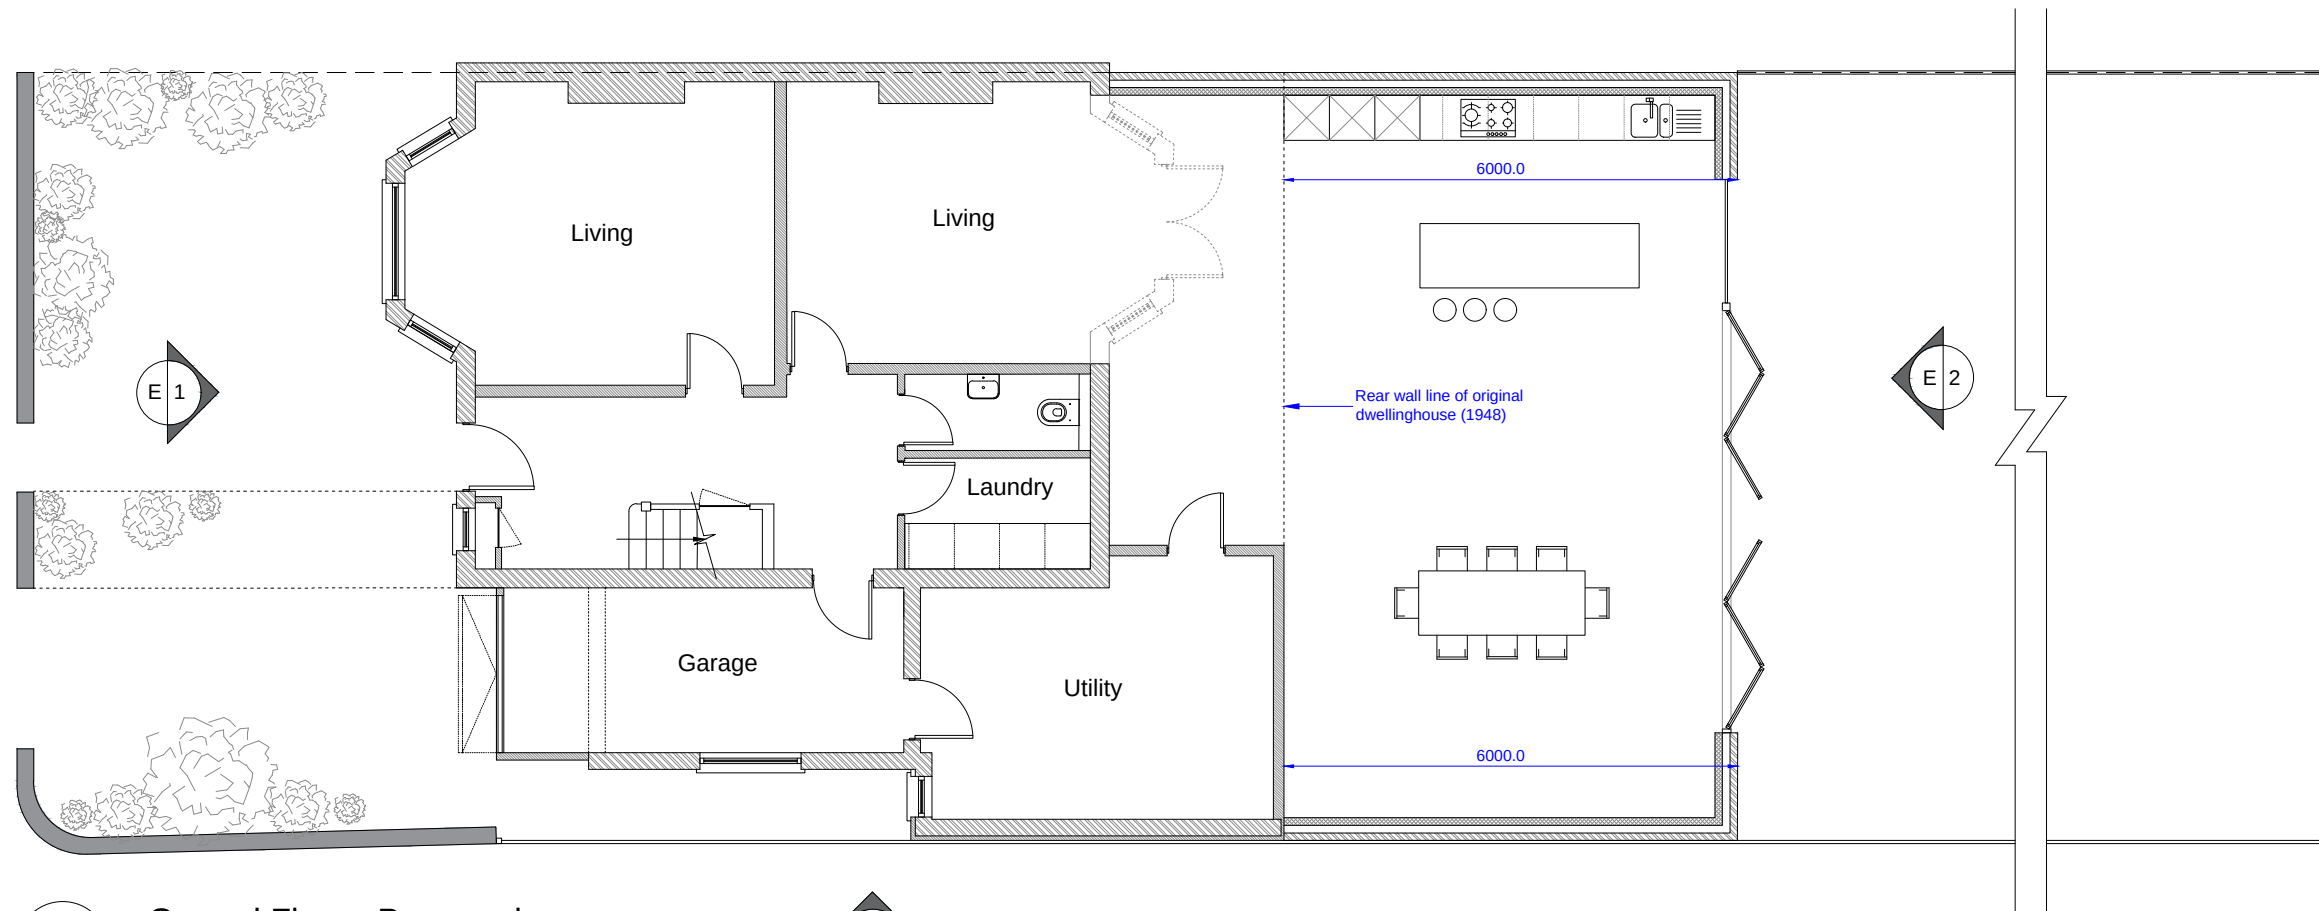

Ground Floor - Proposed
1:100 @ A3

GENERAL NOTES:
Do not scale from drawings.
Errors to be reported immediately to the Architect.
To be read in conjunction with all relevant Architects',
Services and Structural Engineers' drawings.
All Existing site, tree and building information has been compiled from
different sources. All dimensions to be checked on site.

0m 1m 2m 3m 4m

Rev	Date	Description	By	Check	App


william I carter ^{ltd}
First Floor
9 Belsize Park
London NW3 4ES
T +44 (0)20 7813 3349
F +44 (0)20 7100 8217
E info@william-carter.com
I www.william-carter.com

Client:
Makin Polya

Project:
**72 Priory Road
London N8 7EY**

Title:
Floor Plans

Scale: **1:100@A3** Date: **Dec 2022**

Issue Status: **Prior Notification**

Job No:	Drawing Number:	Rev:
118MR01	72PR/MP/PN3	A



E
1 **Front Elevation - Existing**
1:100 @ A3

GENERAL NOTES:
Do not scale from drawings.
Errors to be reported immediately to the Architect.
To be read in conjunction with all relevant Architects',
Services and Structural Engineers' drawings.
All Existing site, tree and building information has been compiled from
different sources. All dimensions to be checked on site.

0m 1m 2m 3m 4m

Rev	Date	Description	By	Check App



william I carter ^{ltd}

First Floor
9 Belsize Park
London NW3 4ES
T +44 (0)20 7813 3349
F +44 (0)20 7100 8217
E info@william-carter.com
I www.william-carter.com

Client:
Makin Polya

Project:
**72 Priory Road
London N8 7EY**

Title:
Front Elevation - Existing

Scale: **1:100@A3** Date: **Dec 2022**

Issue Status: **Prior Notification**

Job No:	Drawing Number:	Rev:
118MR01	72PR/MP/PN4	A




E
1

Front Elevation - Proposed
1:100 @ A3

GENERAL NOTES:
Do not scale from drawings.
Errors to be reported immediately to the Architect.
To be read in conjunction with all relevant Architects',
Services and Structural Engineers' drawings.
All Existing site, tree and building information has been compiled from
different sources. All dimensions to be checked on site.

As Existing

 

Rev	Date	Description	By	Check App



williamIcarter^{ltd}

First Floor
9 Belsize Park
London NW3 4ES
T +44 (0)20 7813 3349
F +44 (0)20 7100 8217
E info@william-carter.com
I www.william-carter.com

Client:

Makin Polya

Project:

72 Priory Road
London N8 7EY

Title:

Front Elevation - Proposed

Scale: 1:100@A3 Date: Dec 2022

Issue Status: Prior Notification

Job No:	Drawing Number:	Rev:
118MR01	72PR/MP/PN5	A




Job No:	Drawing Number:	Rev:
118MR01	72PR/MP/PN7	A



E
3

Side Elevation - Existing
1:100 @ A3

GENERAL NOTES:
Do not scale from drawings.
Errors to be reported immediately to the Architect.
To be read in conjunction with all relevant Architects',
Services and Structural Engineers' drawings.
All Existing site, tree and building information has been compiled from
different sources. All dimensions to be checked on site.

 

Rev	Date	Description	By	Check	App



william I carter ^{ltd}

First Floor
9 Belsize Park
London NW3 4ES

T +44 (0)20 7813 3349
F +44 (0)20 7100 8217
E info@william-carter.com
I www.william-carter.com

Client:
Makin Polya


Project:
**72 Priory Road
London N8 7EY**

Title:
Side Elevation - Existing

Scale: **1:100@A3** Date: **Dec 2022**

Issue Status: **Prior Notification**

Job No:	Drawing Number:	Rev:
118MR01	72PR/MP/PN8	A

 

Job No:	Drawing Number:	Rev:
118MR01	72PR/MP/PN9	A