

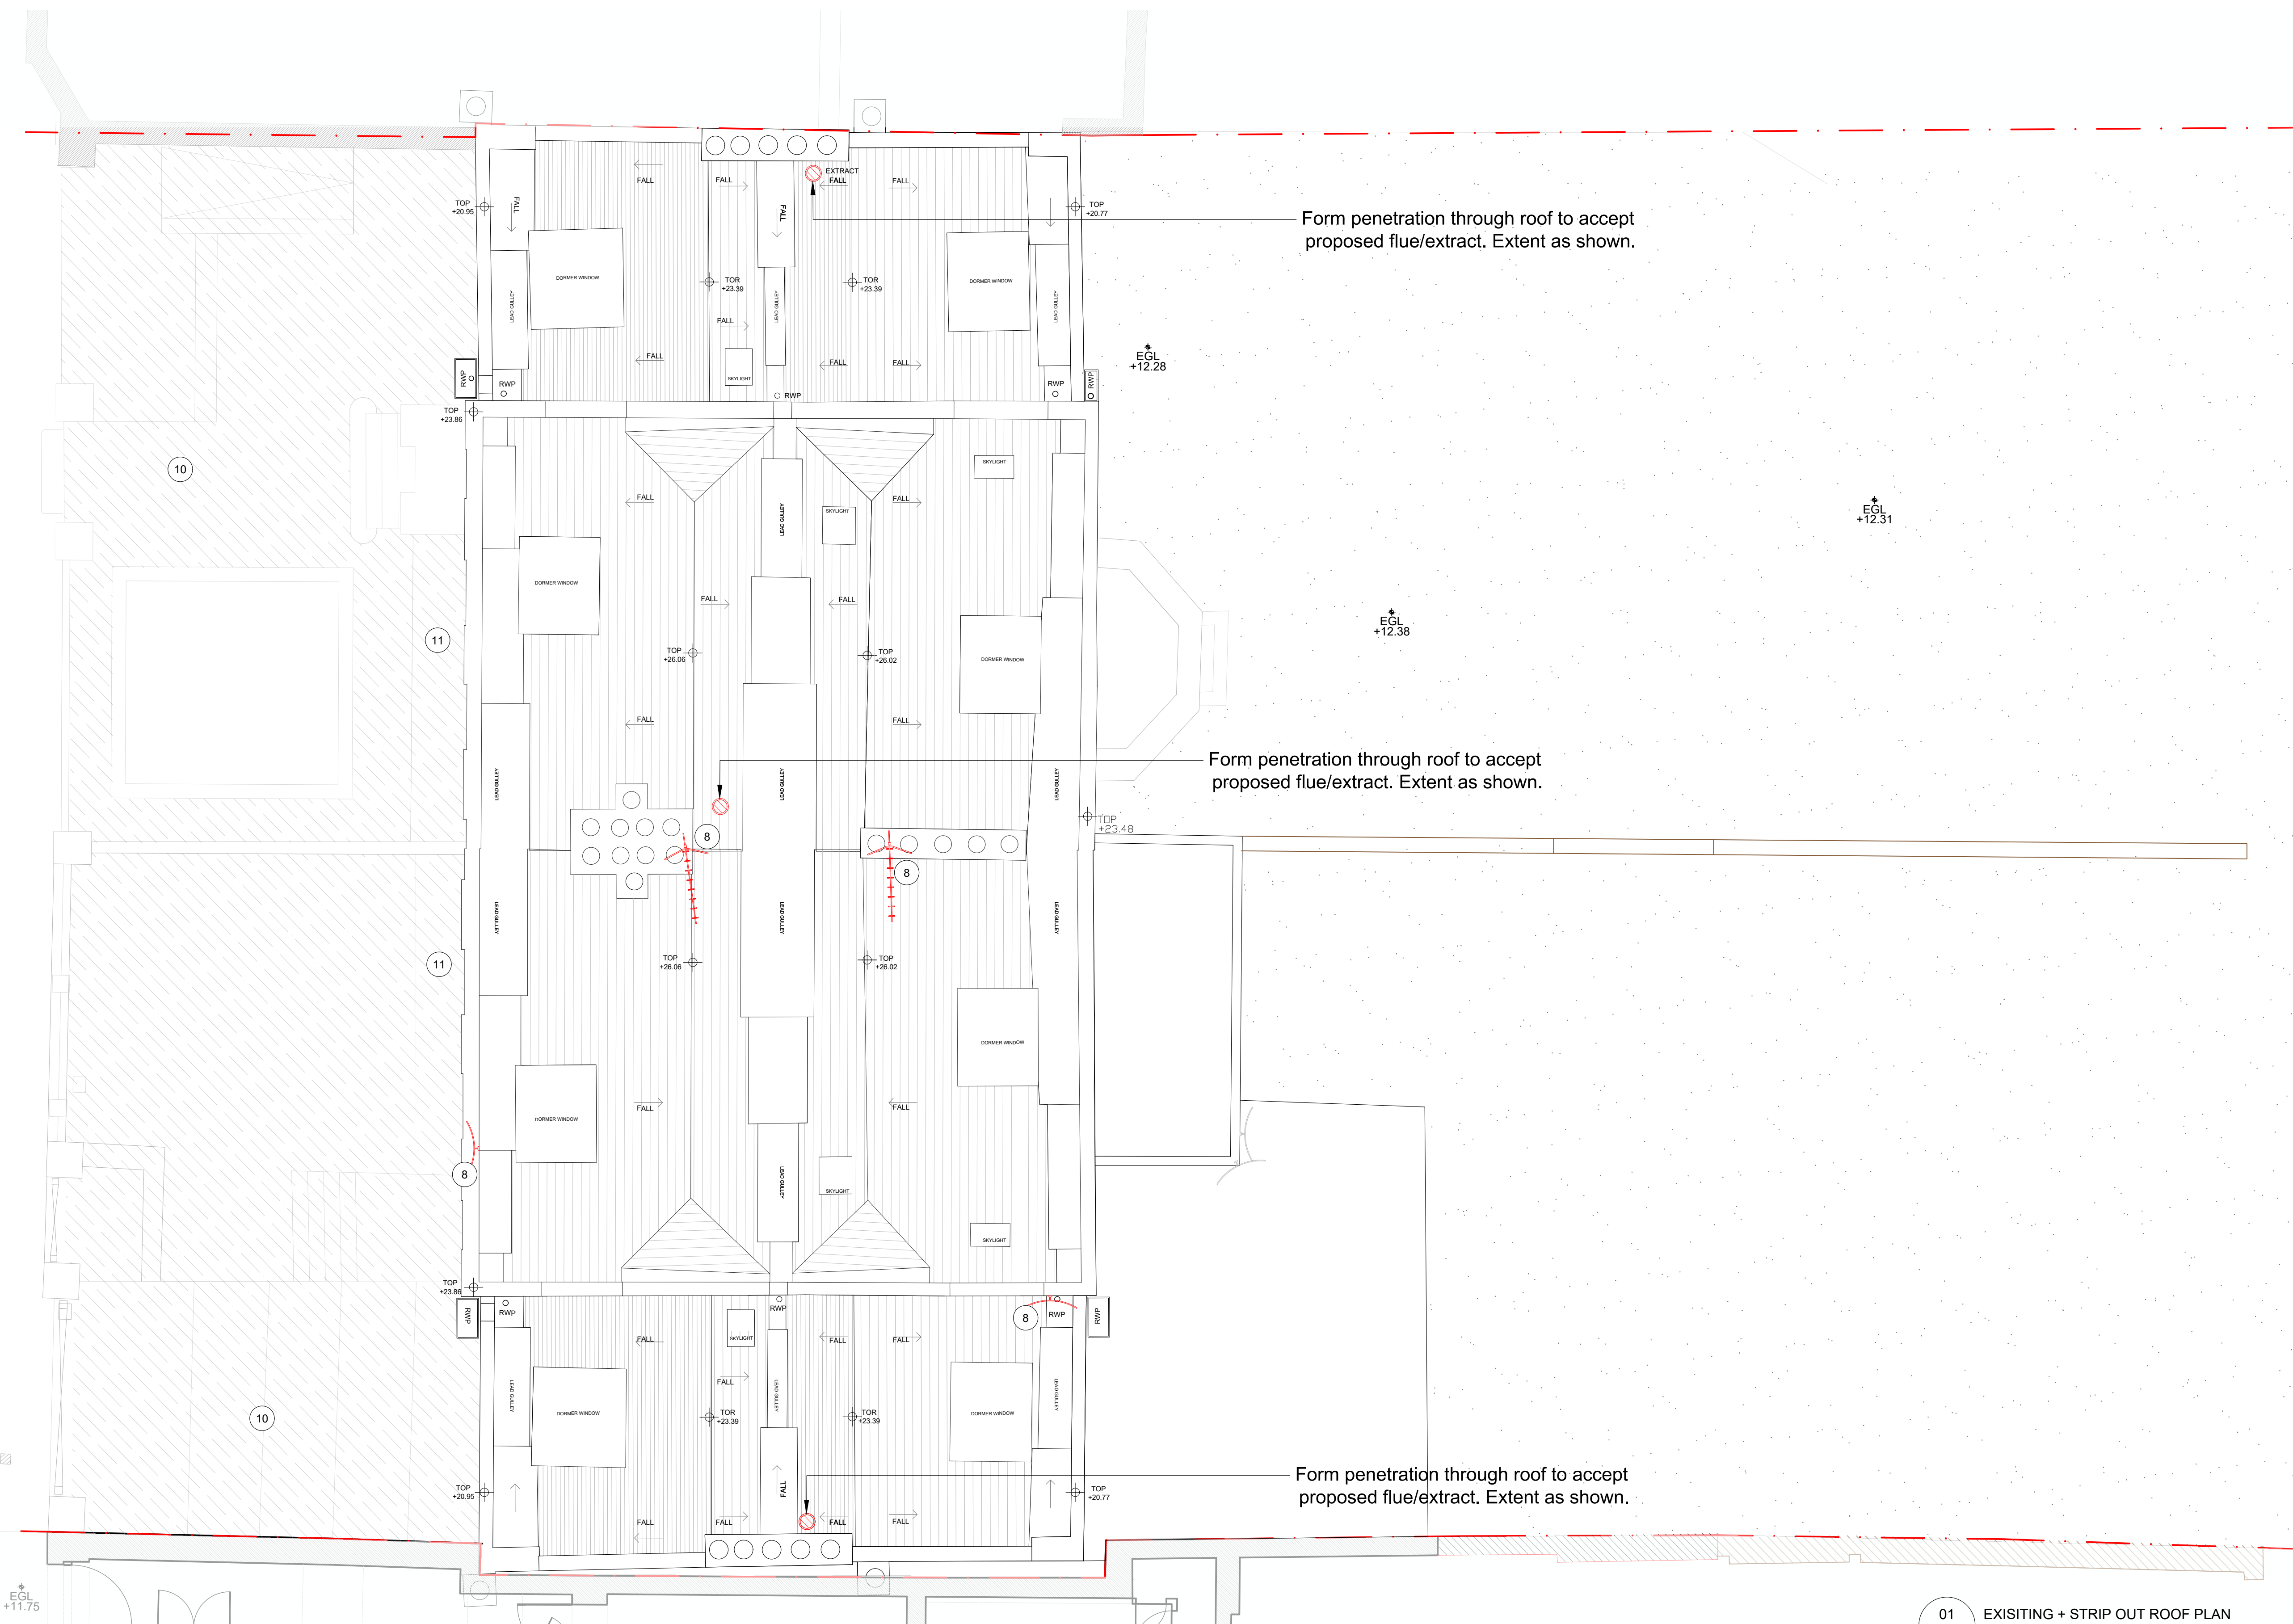


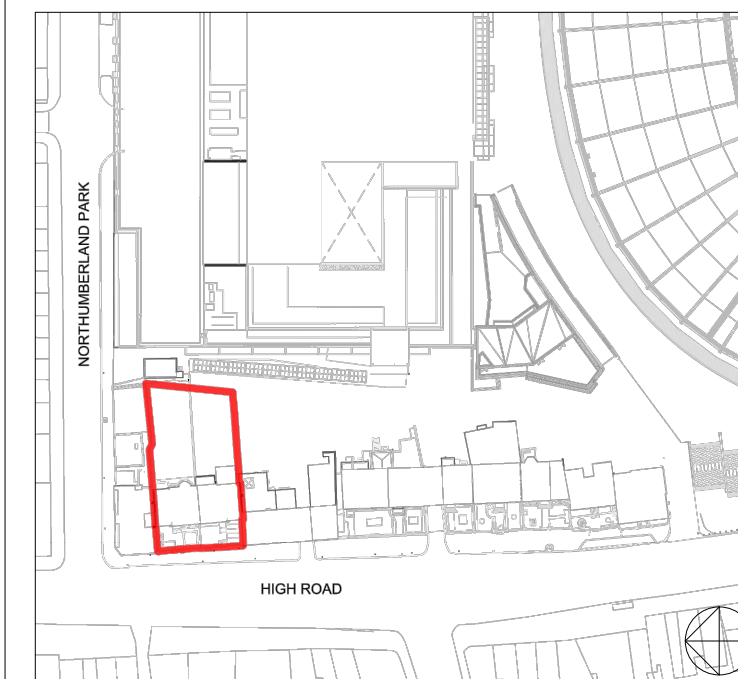

11. Carefully remove existing gravel to lightwell including substrate. Depth to suit proposed design.
12. Allow to remove late 20th Century single storey extension, including windows, doors, downpipes and roof.
13. Carefully remove all cement/concrete and tiles to steps back to the primary structure.
14. Allow to strip out existing modern floor to suit proposed design.
15. Part of garden wall is in poor condition. Allow to make good like for like
16. Remove temporary timber steps to the rear to allow for further development.
17. Allow to remove modern railing to suit proposed design.

Form penetration through roof to accept proposed flue/extract. Extent as shown.

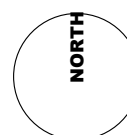

It is assumed that all works on this drawing will be carried out by a competent contractor, working where appropriate to an approved method statement.

[illegible]

A: 5 Rochester Mews - London - NW1 9JB  
T: 020 7267 8332  
W: f3architects.com  
E: info@f3architects.com

Refer to relevant Construction (Design and Management) documentation where applicable. The Contractor shall plan, manage and monitor the works inclusive of temporary erection stability. All works that are found to be unstable in the temporary state are to be reported directly to the structural engineer and Main Contractor/ Package Manager in order to provide safe temporary support. Check on site prior to commencement of works/fabrication etc.

|         |   |
|---------|---|
| Project | <p><b>SARABANDE NLHF ROUND II BID</b></p> <p>NOS. 808-810/812 HIGH ROAD</p> <p>LONDON</p> <p>N17 0BX</p> |
|---------|---|

Title  
NOS. 808 - 810/812 HIGH ROAD  
Existing and Strip Out GA Roof Plan

|          |        |       |             |
|----------|--------|-------|-------------|
| Drawn By | Scale  | Paper | Project No. |
| AB       | 1 : 50 | A1    | 220627      |

|                          |         |
|--------------------------|---------|
| Status                   | Revised |
| STAGE 3 - PLANNING + IBC | \$2.5   |

Drawing no  
SBND-1000-ZZ-LRF-GA-A-92816