
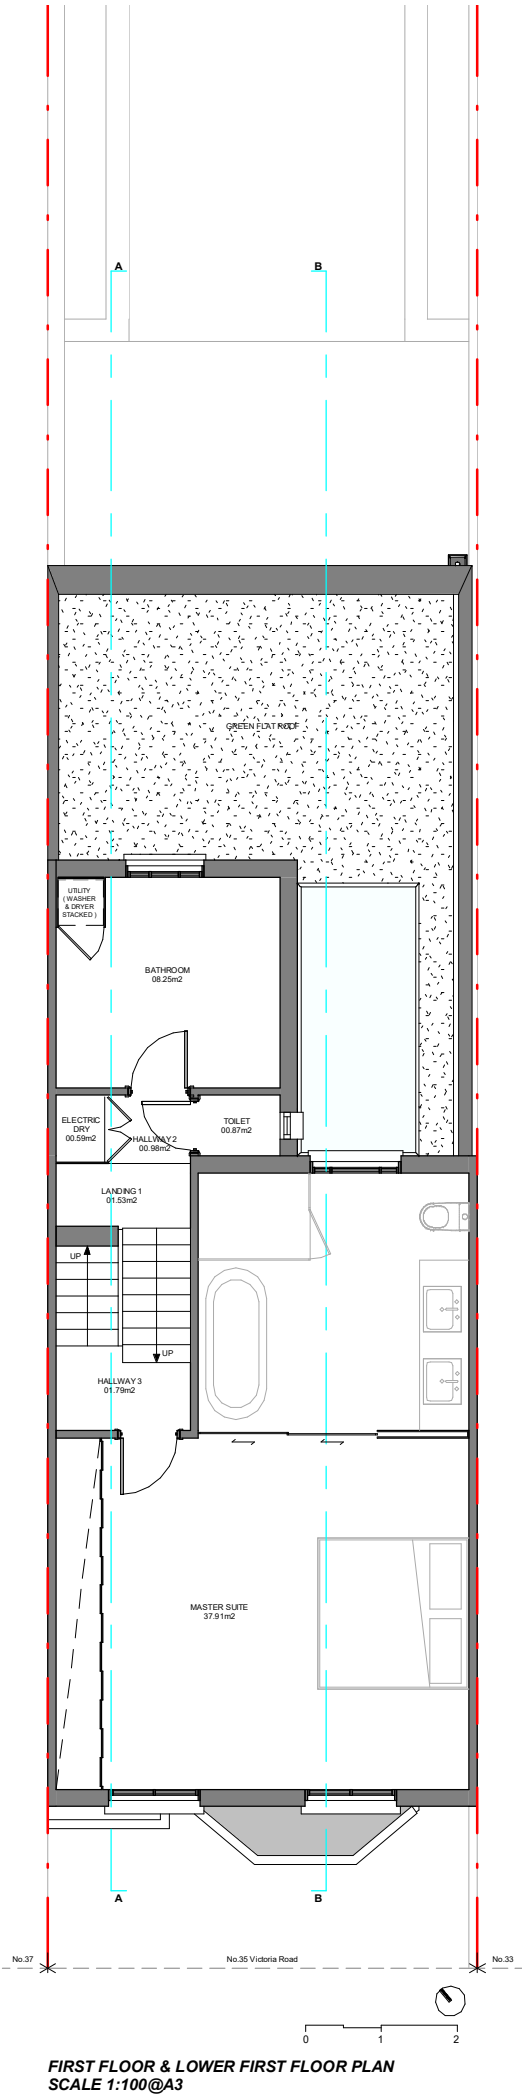


PROPOSED PLANS

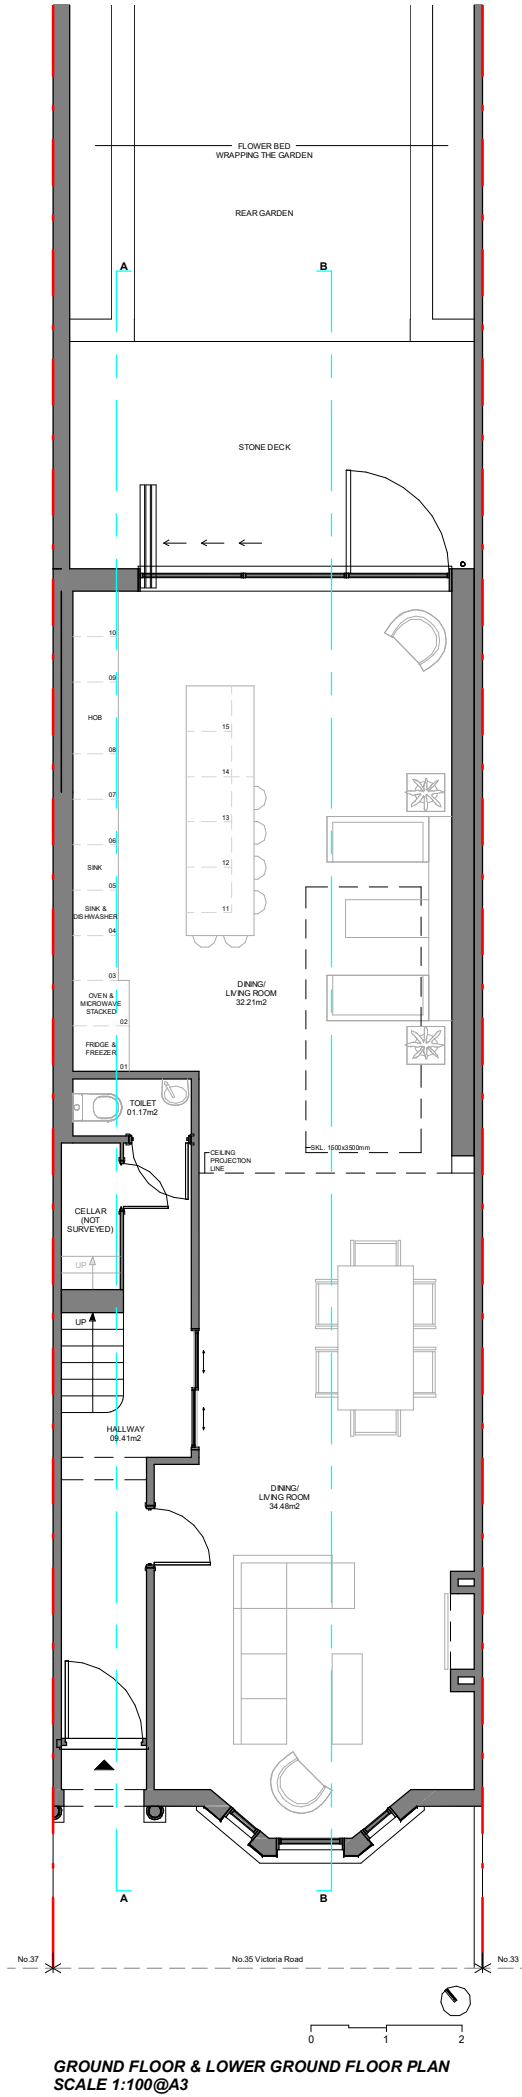

NOTE:
- Design subject to SE specification.
- Design subject to investigation.
- Demolitions omitted for clarity.

Proficiency

Design & Build

31 - 35 FORTUNE GREEN ROAD,
LONDON, NW6 1DU

TEL.02074356231
PROFICIENCYARCHITECT@GMAIL.COM
WWW.PROFICIENCYLTD.CO.UK

RIBA 
Royal Institute of
British Architects


Architects Registration Board

PLEASE NOTE

1. All dimensions to be verified on site.
2. All dimensions are in millimeters.
3. No work shall commence until all approvals and agreements have been obtained. These include, Planning, Building Regulations, Thames Water and party Wall.
4. The Copyright of this drawing belongs to Proficiency Design & Build.

CLIENT:

Sophie & Niv Shalgi

PROJECT:

GF Side & Rear
wrap around extension
+ Loft conversion
with Dormer Window

ADDRESS:

35 Victoria Road,
London, N4 3SJ

TITLE:

**PROPOSED
PLANS**

DATE:
07/12/2022

PROJECT NUM:
P-068


SCALE:
1/100 (@ A3)

DRAWING NUM:


REV:

STATUS:


PR-01

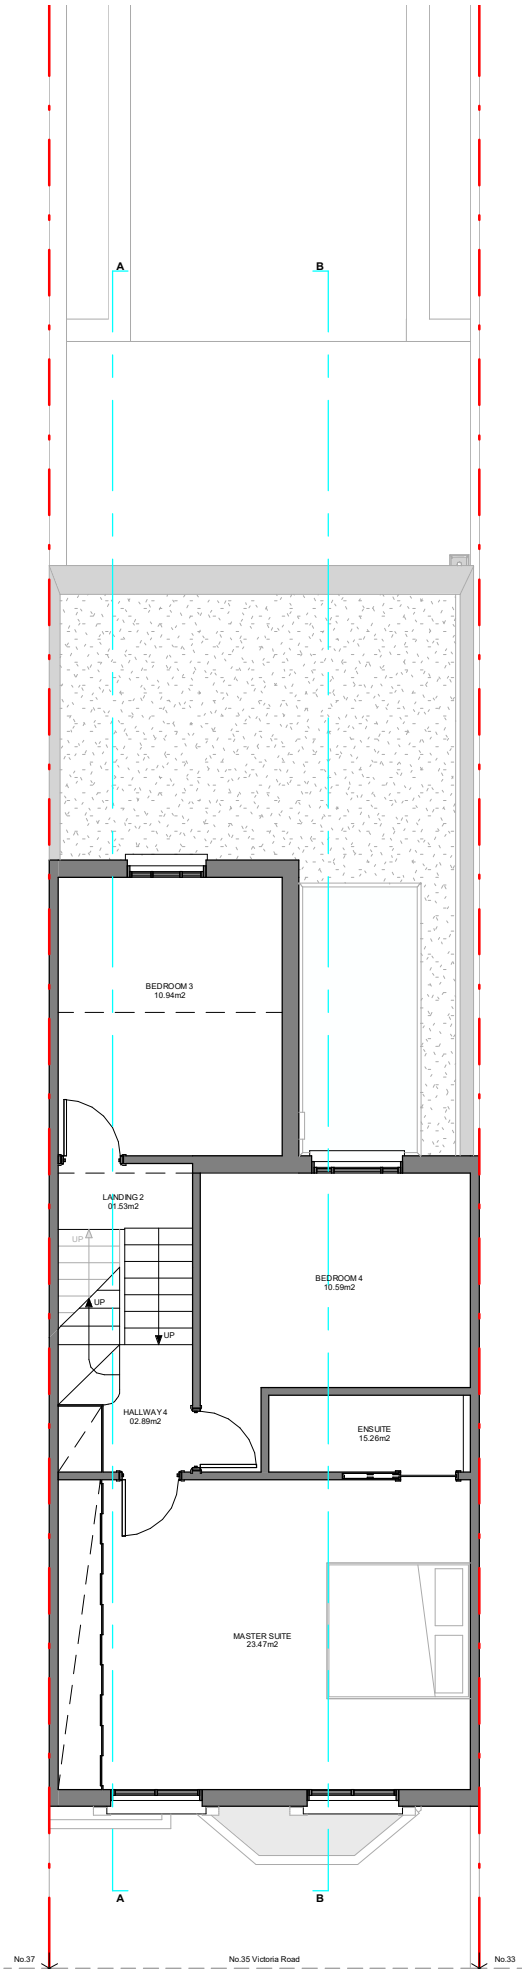

SECON FLOOR & LOWER SECOND FLOOR PLAN
SCALE 1:100@A3

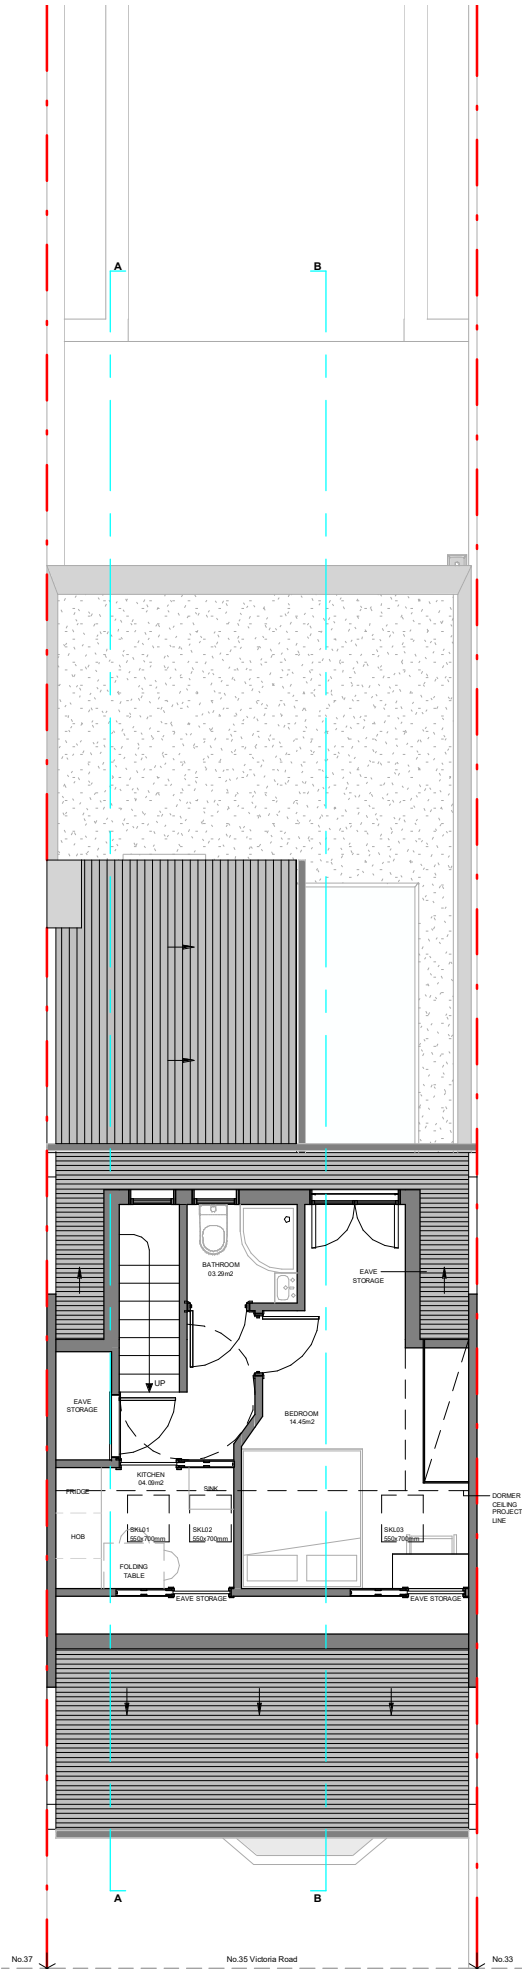

LOFT PLAN
SCALE 1:100@A3

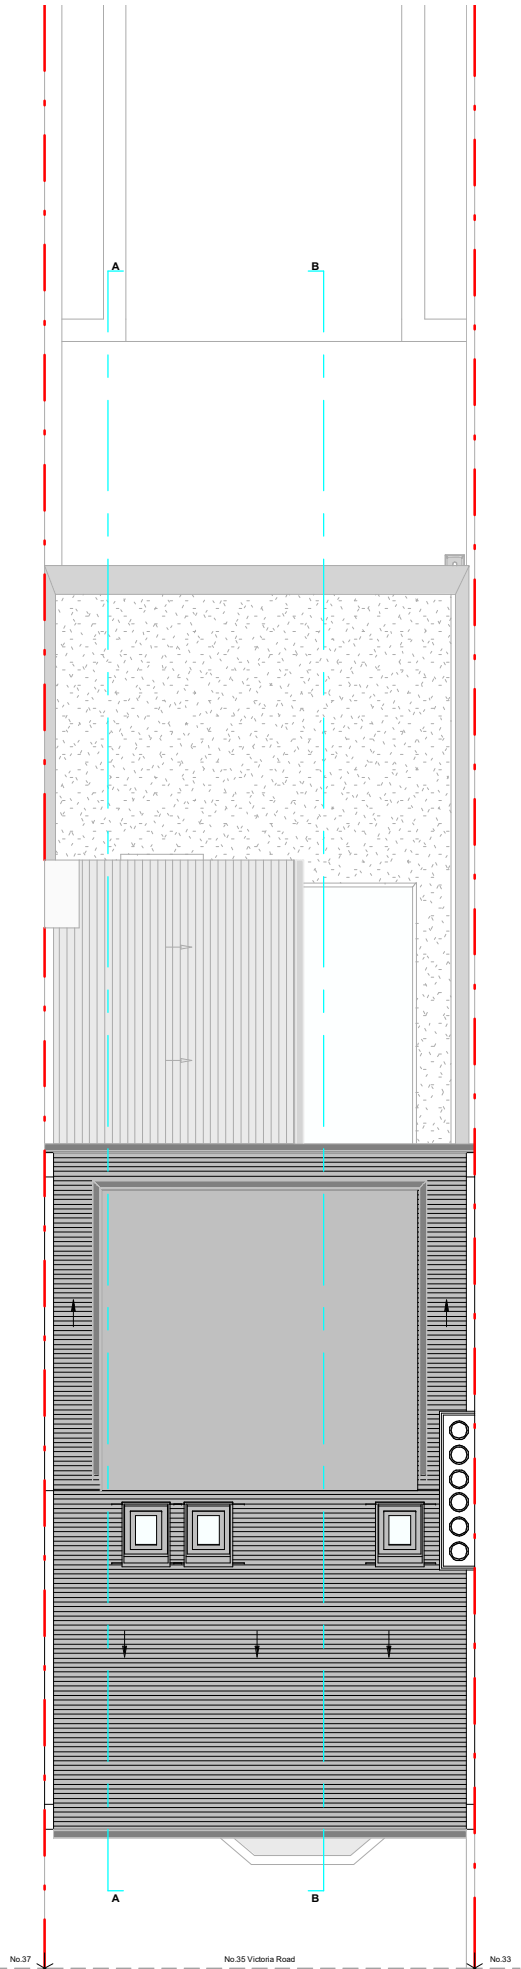

ROOF PLAN
SCALE 1:100@A3

Proficiency

Design & Build

31 - 35 FORTUNE GREEN ROAD,
LONDON, NW6 1DU

TEL.02074356231
PROFICIENCYARCHITECT@GMAIL.COM
WWW.PROFICIENCYLTD.CO.UK

RIBA 
Royal Institute of
British Architects


Architects Registration Board

PLEASE NOTE

1. All dimensions to be verified on site.
2. All dimensions are in milimeters.
3. No work shall commence until all approvals and agreements have been obtained. These include, Planning, Building Regulations, Thames Water and party Wall.
4. The Copyright of this drawing belongs to Proficiency Design & Build.

CLIENT:

Sophie & Niv Shalgi

PROJECT:

GF Side & Rear
wrap around extension
+ Loft conversion
with Dormer Window

ADDRESS:

35 Victoria Road,
London, N4 3SJ

TITLE:

**PROPOSED
PLANS**

DATE:

07/12/2022

PROJECT NUM:

P-068

SCALE:

1/100 (@ A3)


DRAWING NUM:

PR-02


REV:

STATUS:


PROPOSED ELEVATIONS

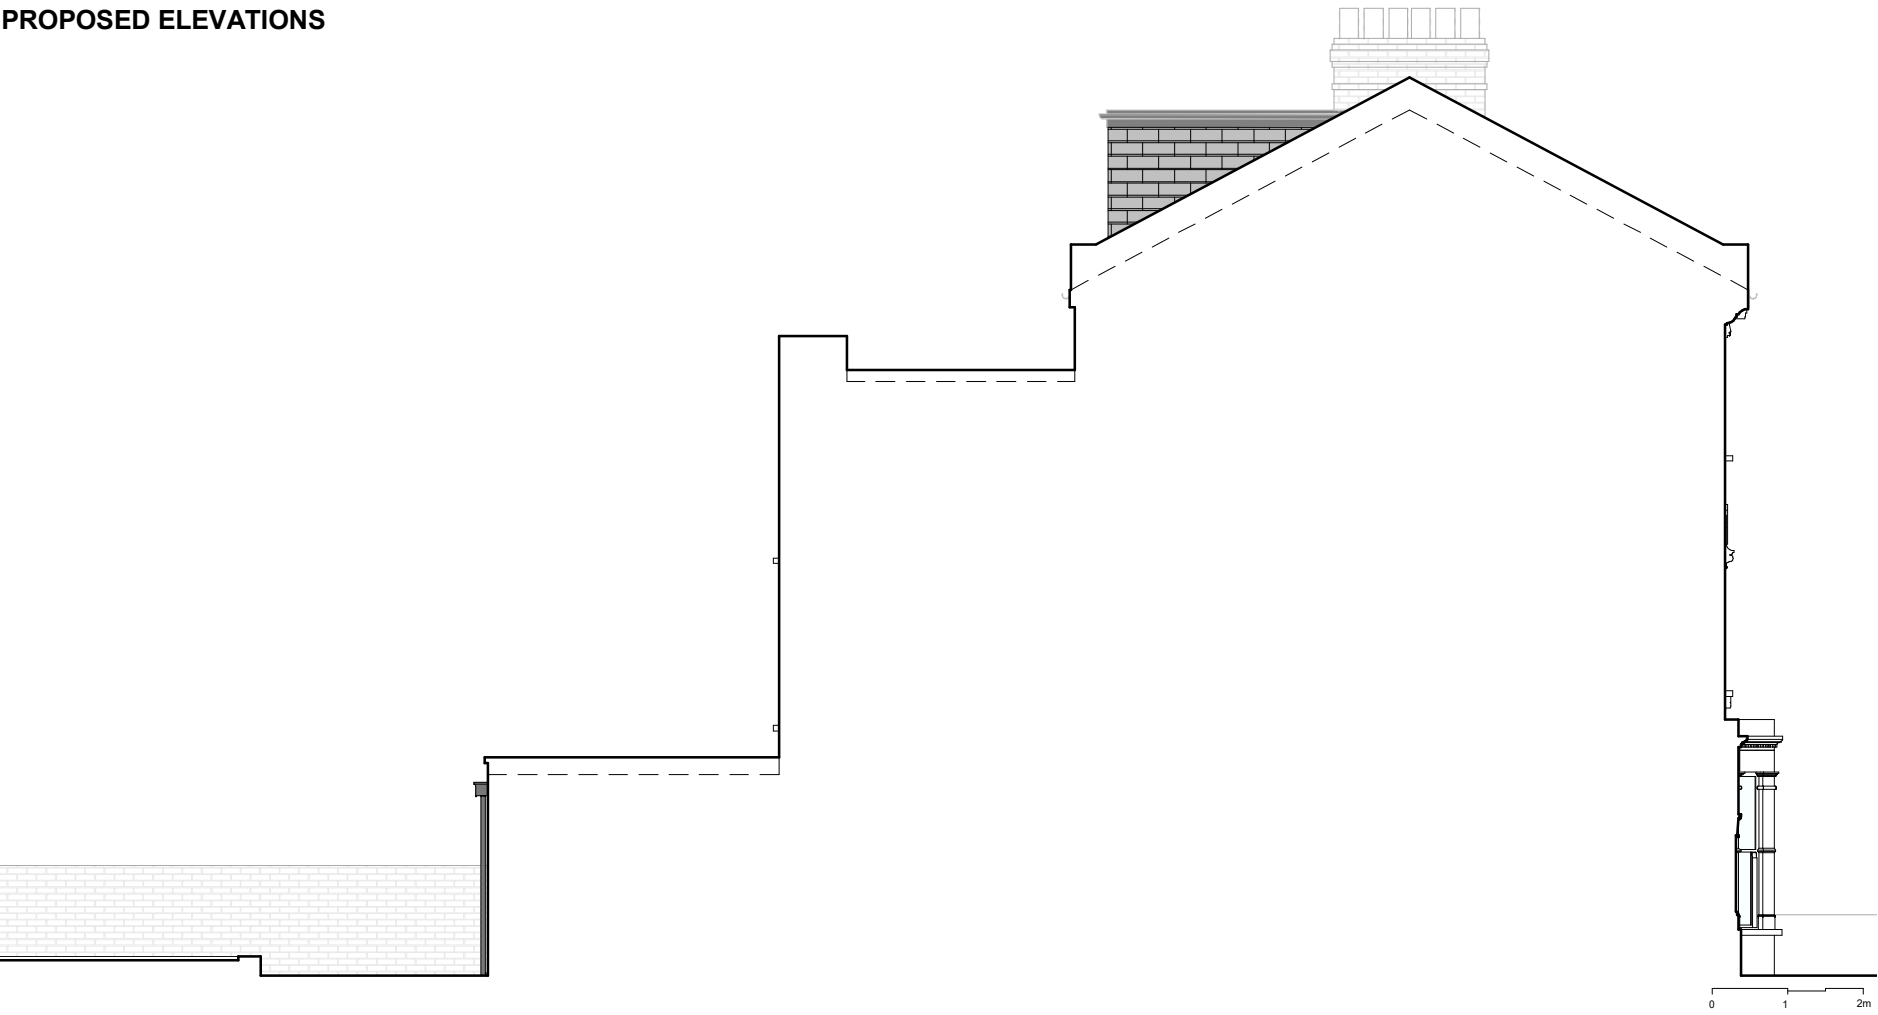


LEFT HAND SIDE ELEVATION
SCALE 1:100 @A3

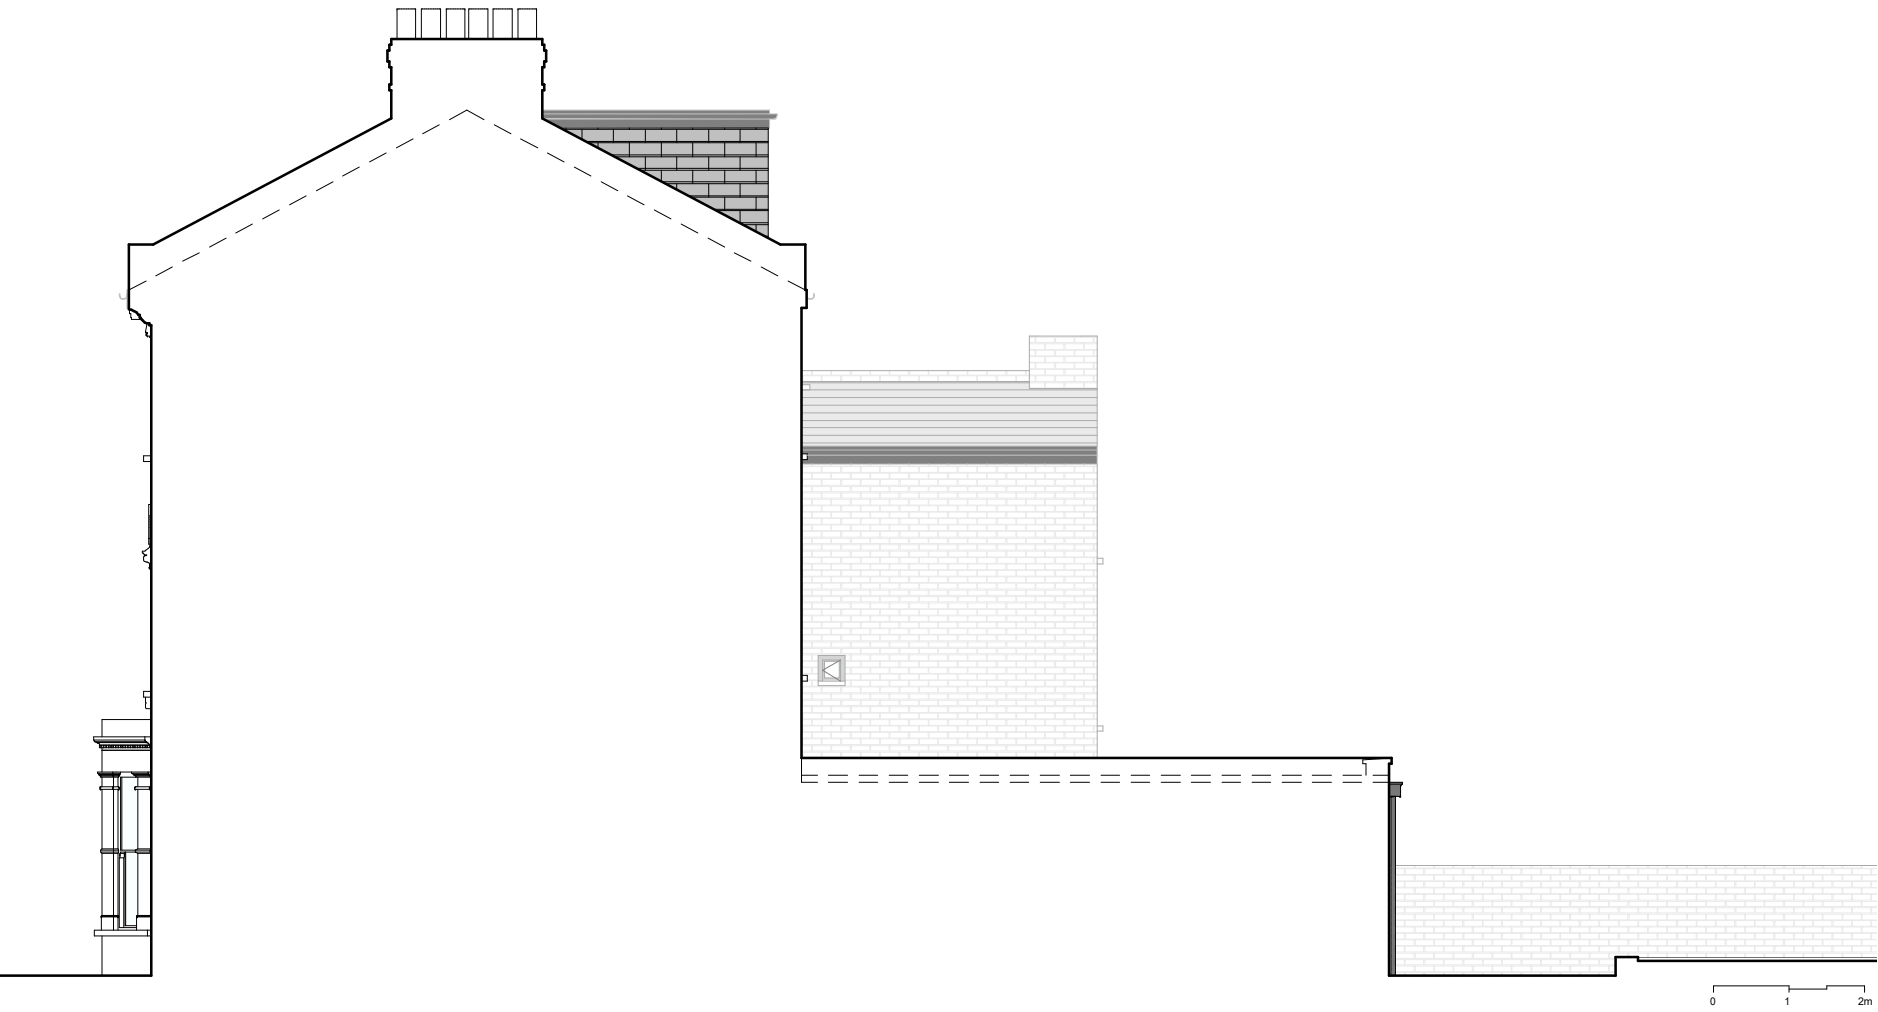

RIGHT HAND SIDE ELEVATION
SCALE 1:100 @A3

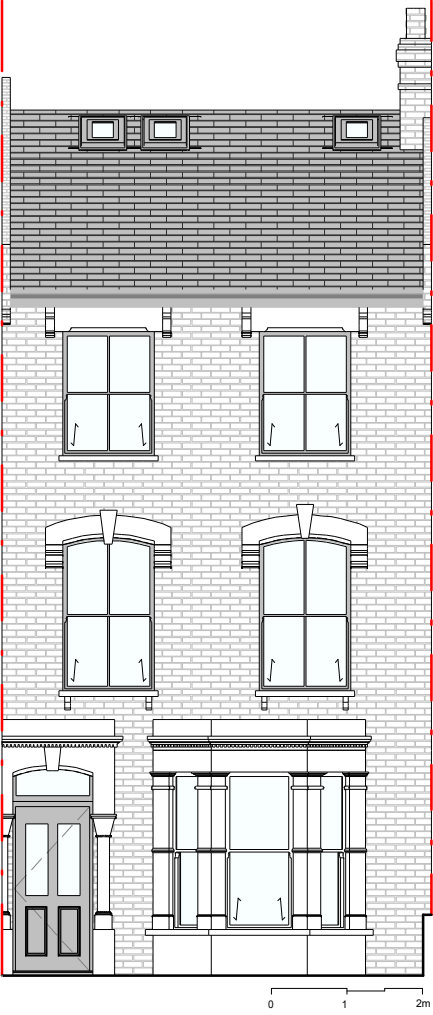

FRONT ELEVATION
SCALE 1:100 @A3

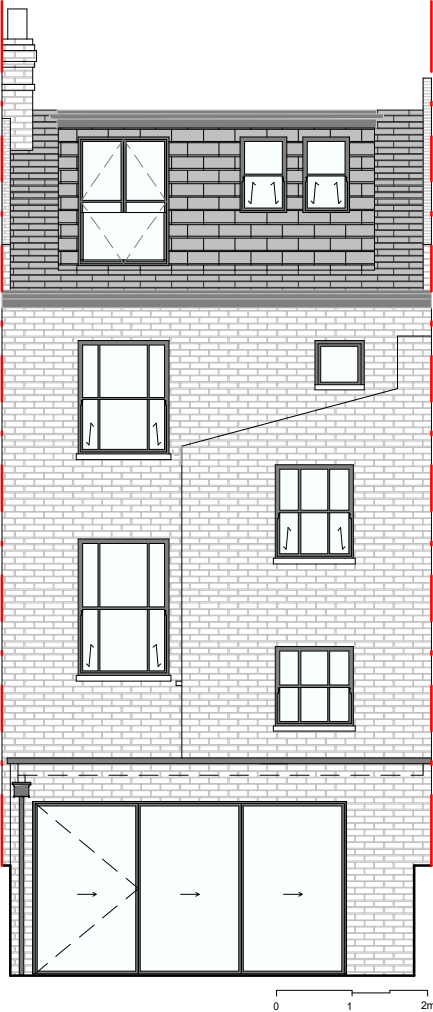

REAR ELEVATION
SCALE 1:100 @A3

Proficiency

Design & Build

31 - 35 FORTUNE GREEN ROAD,
LONDON, NW6 1DU

TEL.02074356231
PROFICIENCYARCHITECT@GMAIL.COM
WWW.PROFICIENCYLTD.CO.UK

RIBA 
Royal Institute of
British Architects


Architects Registration Board

PLEASE NOTE

1. All dimensions to be verified on site.
2. All dimensions are in milimeters.
3. No work shall commence until all approvals and agreements have been obtained. These include, Planning, Building Regulations, Thames Water and party Wall.
4. The Copyright of this drawing belongs to Proficiency Design & Build.

CLIENT:

Sophie & Niv Shalgi

PROJECT:

GF Side & Rear
wrap around extension
+ Loft conversion
with Dormer Window

ADDRESS:

35 Victoria Road,
London, N4 3SJ

TITLE:

**PROPOSED
ELEVATIONS**

DATE:	PROJECT NUM:
07/12/2022	P-068

SCALE:	DRAWING NUM:
1/100 (@ A3)	PR-03

REV:	STATUS:
------	---------



Proficiency

Design & Build

31 - 35 FORTUNE GREEN ROAD,
LONDON, NW6 1DU

TEL.02074356231
PROFICIENCYARCHITECT@GMAIL.COM
WWW.PROFICIENCYLTD.CO.UK

RIBA 
Royal Institute of
British Architects


Architects Registration Board

PLEASE NOTE

1. All dimensions to be verified on site.
2. All dimensions are in millimeters.
3. No work shall commence until all approvals and agreements have been obtained. These include, Planning, Building Regulations, Thames Water and party Wall.
4. The Copyright of this drawing belongs to Proficiency Design & Build.

CLIENT:

Sophie & Niv Shalgi

PROJECT:

GF Side & Rear
wrap around extension
+ Loft conversion
with Dormer Window

ADDRESS:

35 Victoria Road,
London, N4 3SJ


TITLE:

PROPOSED
REAR ELEVATION CONTEXT


DATE:	PROJECT NUM:
07/12/2022	P-068

SCALE:	DRAWING NUM:
1/100 (@ A3)	PR-04

REV:	STATUS:
------	---------

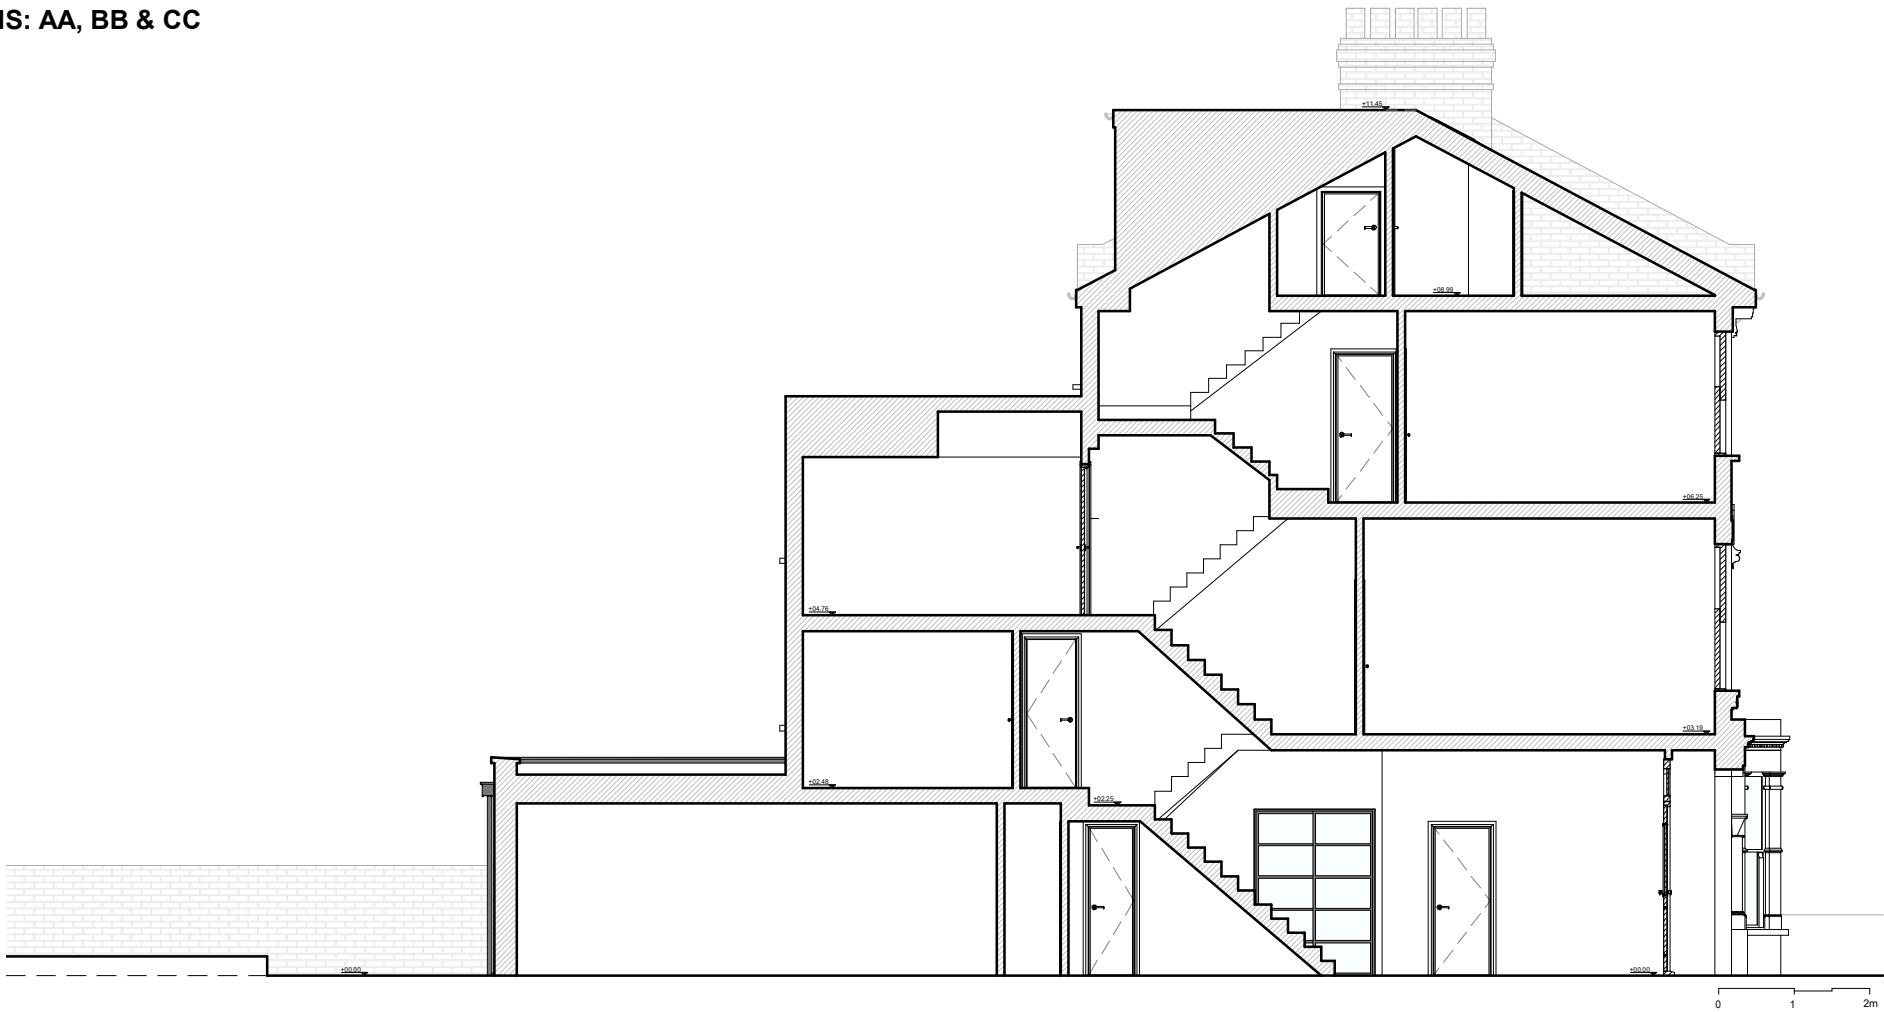

SECTION - AA
SCALE 1:100 @A3

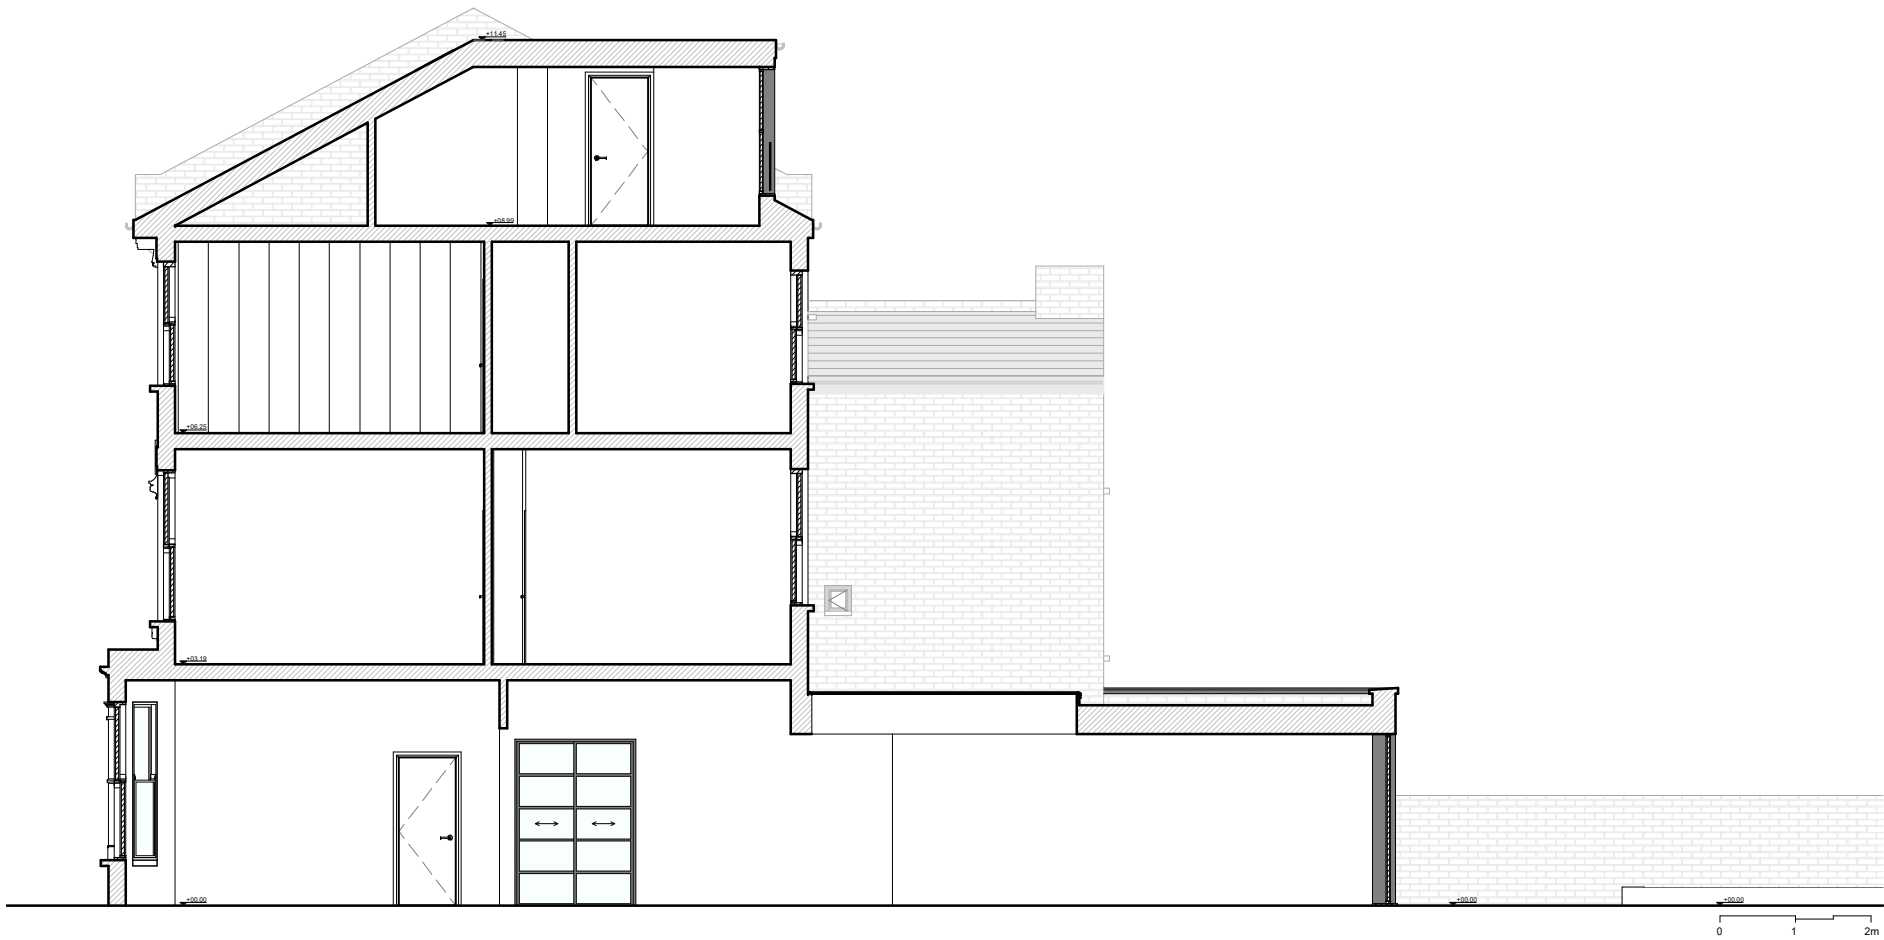

SECTION - BB
SCALE 1:100 @A3

Proficiency

Design & Build

31 - 35 FORTUNE GREEN ROAD,
LONDON, NW6 1DU

TEL.02074356231
PROFICIENCYARCHITECT@GMAIL.COM
WWW.PROFICIENCYLTD.CO.UK

RIBA 
Royal Institute of
British Architects


Architects Registration Board

PLEASE NOTE

1. All dimensions to be verified on site.
2. All dimensions are in milimeters.
3. No work shall commence until all approvals and agreements have been obtained. These include, Planning, Building Regulations, Thames Water and party Wall.
4. The Copyright of this drawing belongs to Proficiency Design & Build.

CLIENT:

Sophie & Niv Shalgi

PROJECT:

GF Side & Rear
wrap around extension
+ Loft conversion
with Dormer Window

ADDRESS:

35 Victoria Road,
London, N4 3SJ

TITLE:

PROPOSED
SECTIONS: AA, BB & CC

DATE:	PROJECT NUM:
07/12/2022	P-068

SCALE:	DRAWING NUM:
1/100 (@ A3)	PR-05

REV:	STATUS:
------	---------