


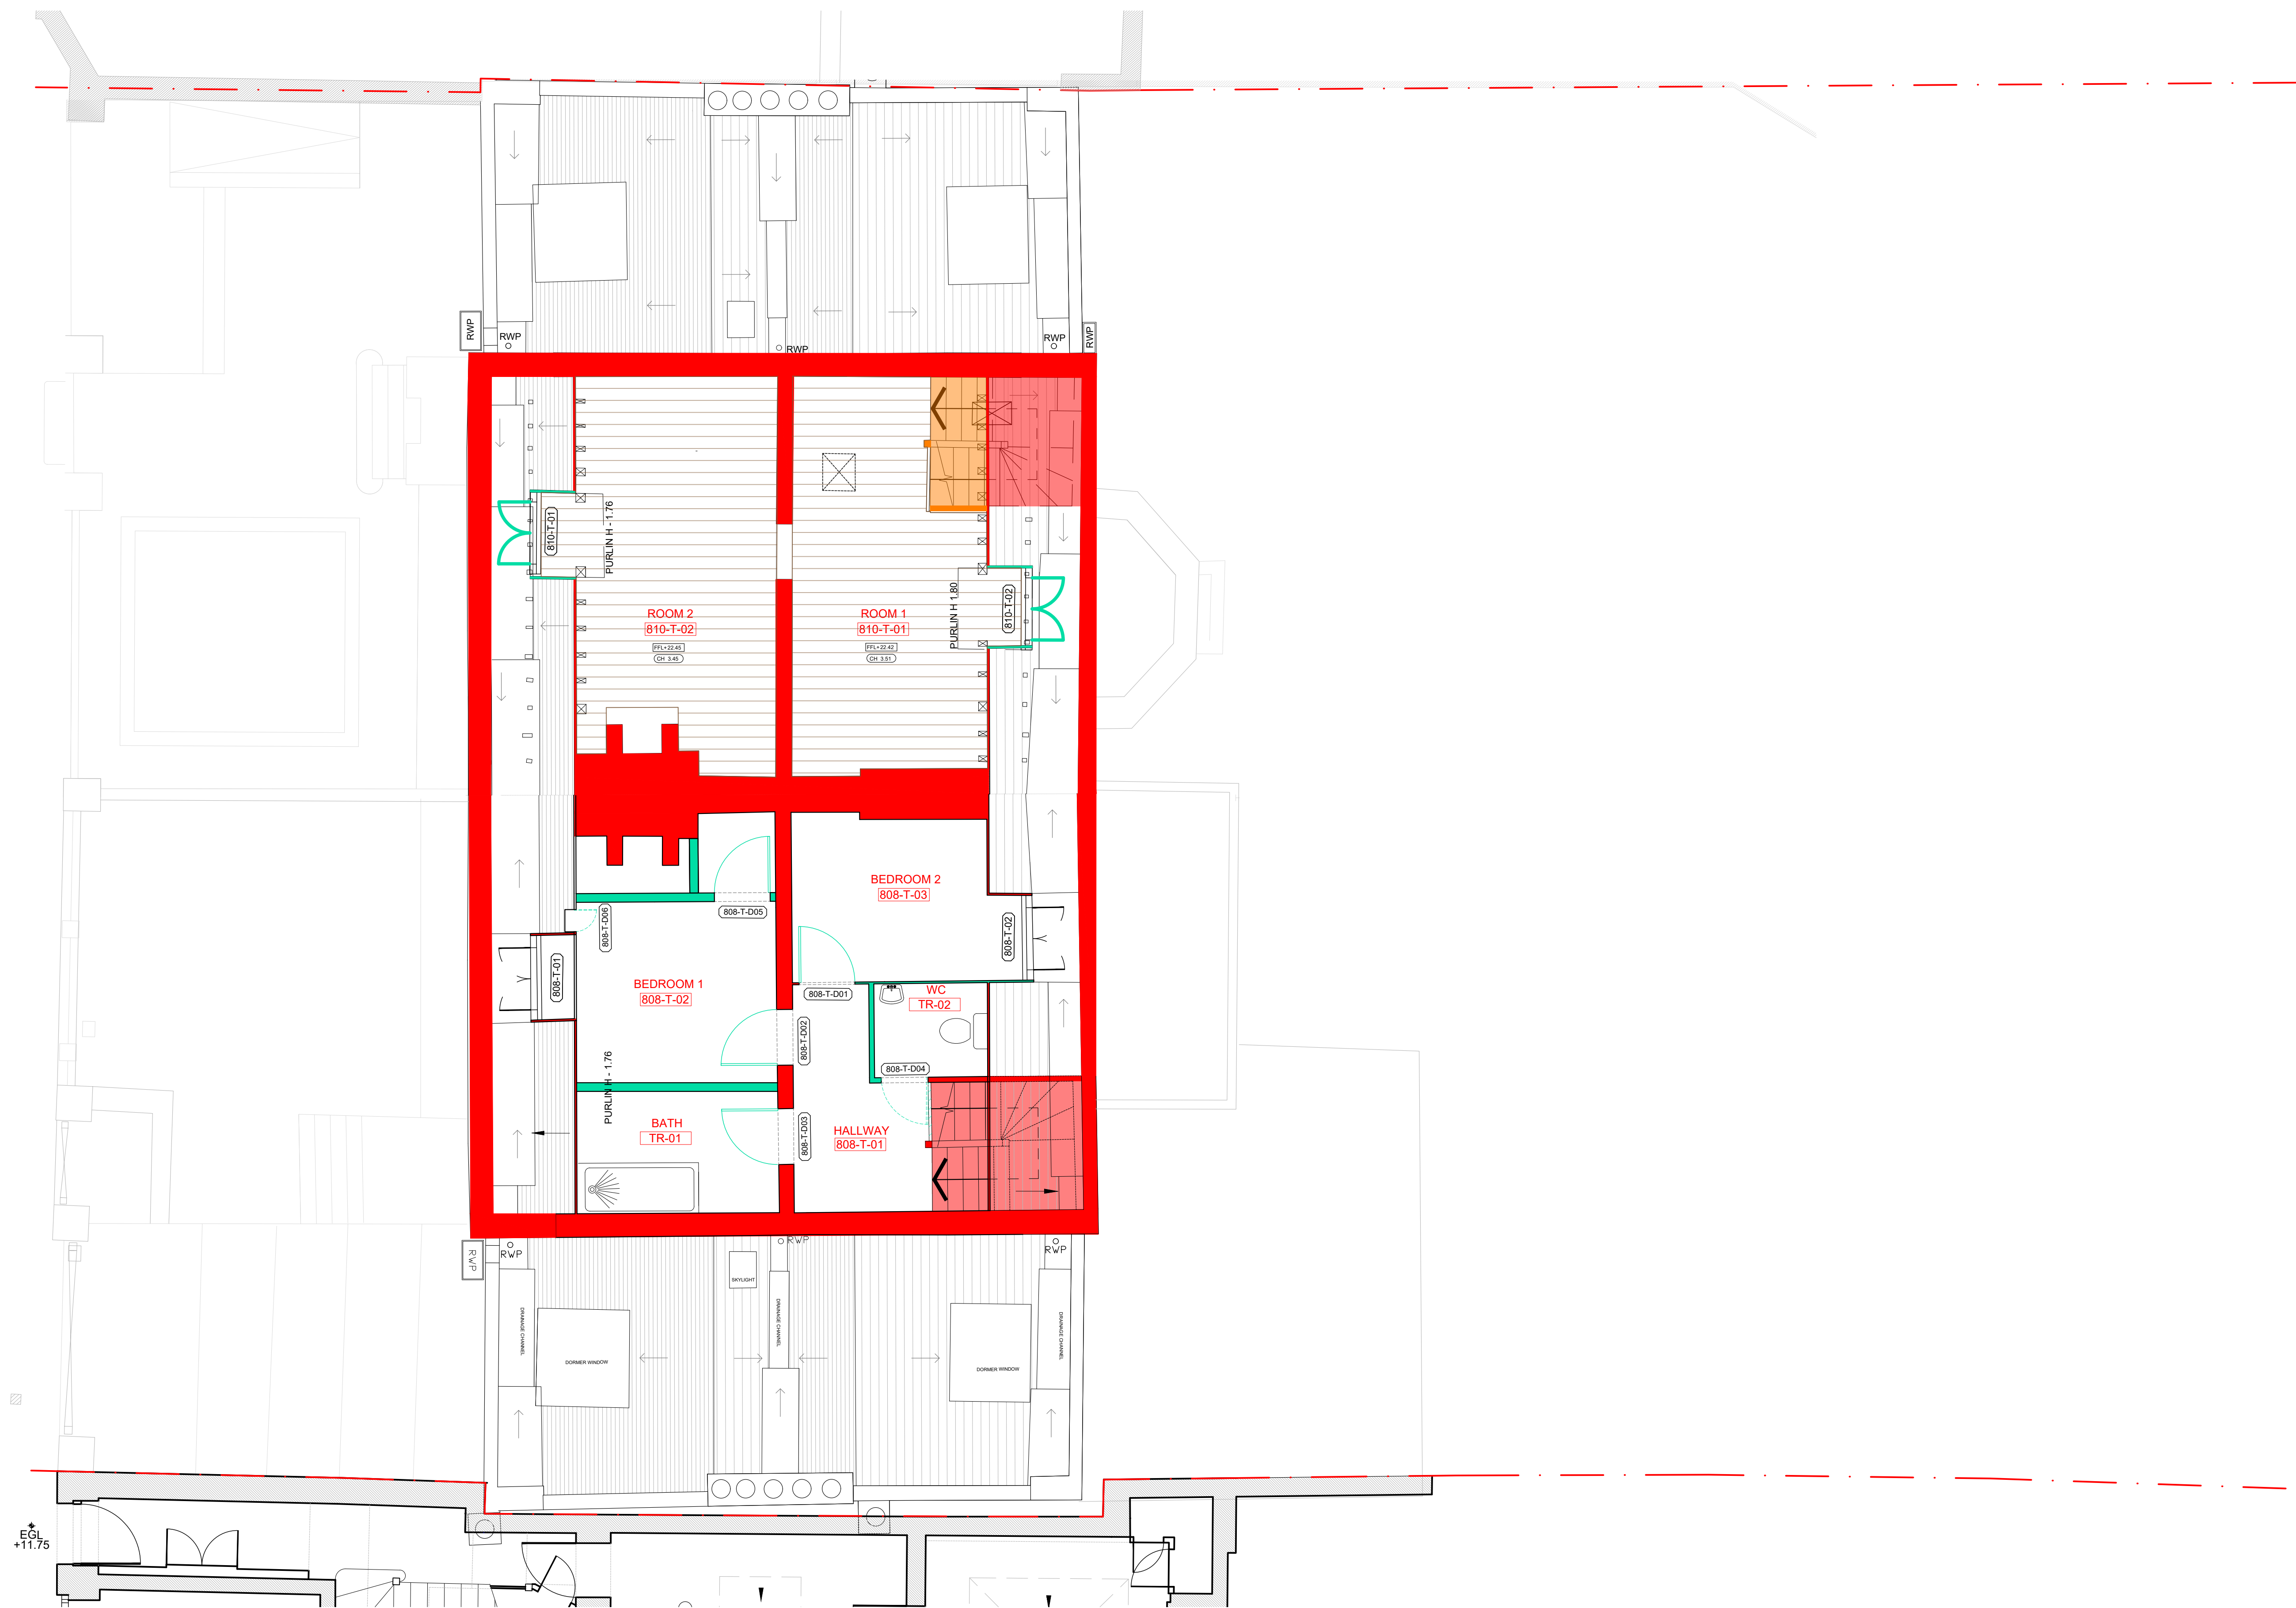


01
91804

HERITAGE SIGNIFICANCE THIRD FLOOR PLAN

Scale 1:50

- KEY
- Circa 1715 Original Fabric of High Significance
 - Circa 19th Century extension and refurbishment of Medium Significance
 - Late 19th Century of Medium Significance
 - C2000 reconstruction of Low Significance
 - Late 20th Century and Early 21st Century of No significance
 - Circa 2000/Restoration
 - Modern fabric of Neutral No Significance
 - Property boundary line

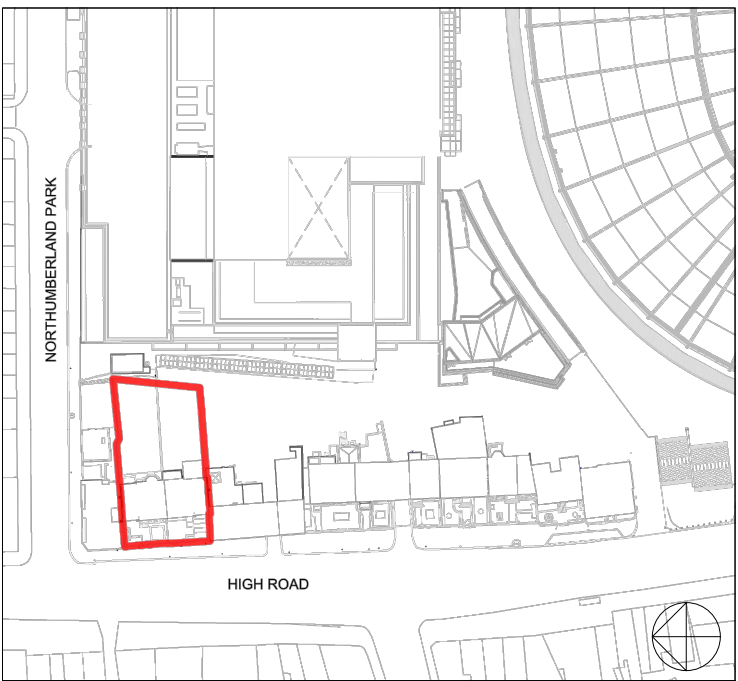

KEY PLAN

NOTES:

This drawing is copyright and owned by Fichtelsberg LLP and is for use on this site only unless otherwise indicated.

All other design team elements, where indicated have been imported from the consultant's drawings and reference should be made to the individual consultant's drawings for exact setting out, size and type of component.

Discrepancies and/or ambiguities within this drawing, between it and information given elsewhere, shall be resolved immediately to the architect for clarification before proceeding.

All works are to be carried out in accordance with the latest British Standards and Codes of Practice unless specifically directed in the specification.

Responsibility for the reproduction of this drawing in any format, lies with the recipient to ensure that the reproduction is an accurate copy of the original.

It is acknowledged that all information has been replicated in full and is correct compared to the original information provided. The recipient agrees to accept full responsibility for any errors or omissions or approximations only. Please refer to specifications and/or details for actual sizes and/or specific contractor construction information.

This original document is issued for the purpose indicated in the title block and contains information that is confidential and/or proprietary. Further copies and circulation will be strictly in accordance with the confidentiality agreement under contract. This original must be destroyed or returned to the originator if it is not required.

Levels shown have been interpolated from drawn information received from a third party and Fichtelsberg do not warrant the accuracy of that information. It is the responsibility of the Main Contractor to ensure that the levels are correct and to ensure that the levels are correct.

Any discrepancies or ambiguities within this drawing, between it and the existing site, must be reported immediately to the Design Team before proceeding. The boundary routine shown is indicative.

The information on this drawing is based on a third party measured survey.

SAFETY, HEALTH AND ENVIRONMENTAL INFORMATION

It is assumed that all works on this drawing will be carried out by a competent contractor, working where appropriate to an approved method statement.

Except for Planning purposes, figured dimensions only are to be taken from this drawing.
All dimensions are in millimetres unless otherwise stated.
All dimensions shall be checked on site prior to works commencing.
Any discrepancies shall be reported to the Architect.
© Copyright F3 Architects. All rights reserved.

[illegible]

REVISION HISTORY



A: 5 Rochester Mews - London - NW1 9JB
T: 020 7267 8332
W: f3architects.com
E: info@f3architects.com

Health and Safety

Refer to relevant Construction (Design and Management) documentation where applicable. The Contractor shall plan, manage and monitor the works inclusive of temporary erection stability. Any works that are found to be unstable in the temporary state are to be reported directly to the structural engineer and Main Contractor/ Package Manager in order to provide safe temporary support. Check on site prior to commencement of works/fabrication etc.

Project

SARABANDE NLHF ROUND II BID

NOS. 808-810/812 HIGH ROAD
LONDON
N17 0BX

Title
NOS. 808 - 810/812 HIGH ROAD
Heritage Significance Third Floor Plan

Drawn By	Scale	Paper	Project No.
AH	1 : 50	A1	220627

Status	Revision
STAGE 3 - PLANNING + LBC	S2.P1

Drawing no
SBND-1000-ZZ-L03-GA-A-91804