


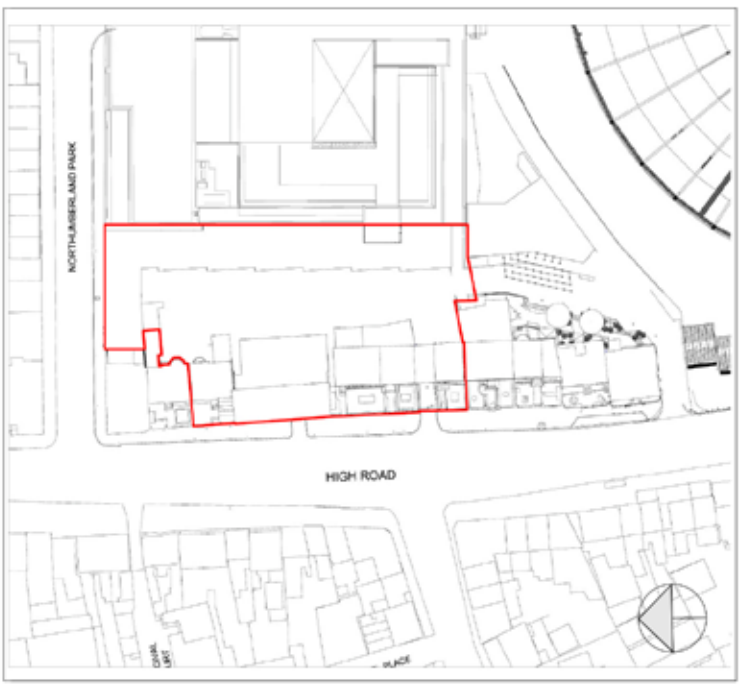

It is assumed that all works on this drawing will be carried out by a competent contractor, working where appropriate to an approved method statement.

NO. 808 HIGH ROAD
SOUTH FLANK WALL

TOP = 20.729

TOP = 18.691

TOP = 19.371

TOP = 13.871

TOP = 12.685

FSL = 11.806

1 10 12 4 11

NORTH ELEVATION B


Heritage stock brick, matching existing

- 10 FENCE / GATE FINISH
Steel fencing / gates. Colour to match metal wall cladding.
- 11 PLINTH & TERRACE FINISH - BRICK WORK
Grey Engineering Brick.
- 12 JUNCTION DETAIL - EXISTING AND NEW EXTENSION
Soft joint between existing house and new extension to maintain minimal intrusion to the rear facade.

GENERAL NOTE:

WINDOW FINISH - REPLACEMENT HERITAGE WINDOWS
To match existing.

WINDOW FINISH - REPLACEMENT HERITAGE WINDOWS
To match existing.

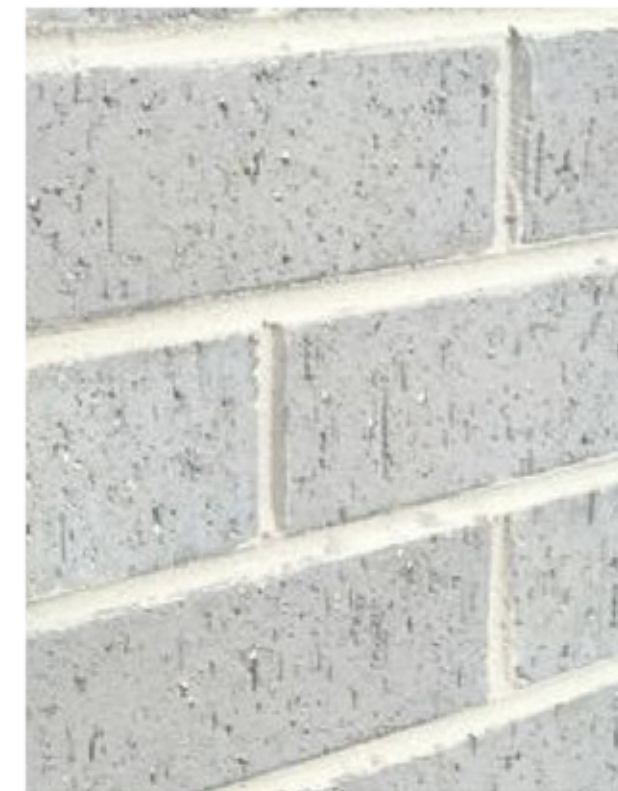

A close-up photograph of a brick building's exterior. The wall is made of light-colored bricks with some darker bricks interspersed. A dark blue metal roofline or fascia runs horizontally across the top. Below it, a white door is visible, partially obscured by a dark blue metal frame. The image is part of a collage of architectural details.

Standing seam metal roof

Except for Planning purposes, figured dimensions only are to be taken from this drawing.
All dimensions are in millimetres unless otherwise stated.
All dimensions shall be checked on site prior to works commencing.
Any discrepancies shall be reported to the Architect.
© Copyright F3 Architects. All rights reserved.

[illegible]

A: 5 Rochester Mews - London - NW1 9JB
T: 020 7267 8332
W: f3architects.com
E: info@f3architects.com

Refer to relevant Construction (Design and Management) documentation where applicable. The Contractor shall plan, manage and monitor the works inclusive of temporary erection stability. Any works that are found to be unstable in the temporary state are to be reported directly to the structural engineer and Main Contractor/ Package Manager in order to provide safe temporary support. Check on site prior to commencement of works/fabrication etc.

Project

SARABANDE NLHF ROUND II BID

NOS. 808-810/812 HIGH ROAD
LONDON
N17 0BX

TITLE NO. 808 HIGH ROAD - PROPOSED ILLUSTRATIVE ELEVATIONS & MATERIAL PALETTE			
Drawn By AH	Scale 1 : 50	Paper A1	Project No. 220627
Status STAGE 3 - PLANNING + LBC			Revision S2.P1
Drawing no SBND-1000-ZZ-ZZ-DE-A-33410			