


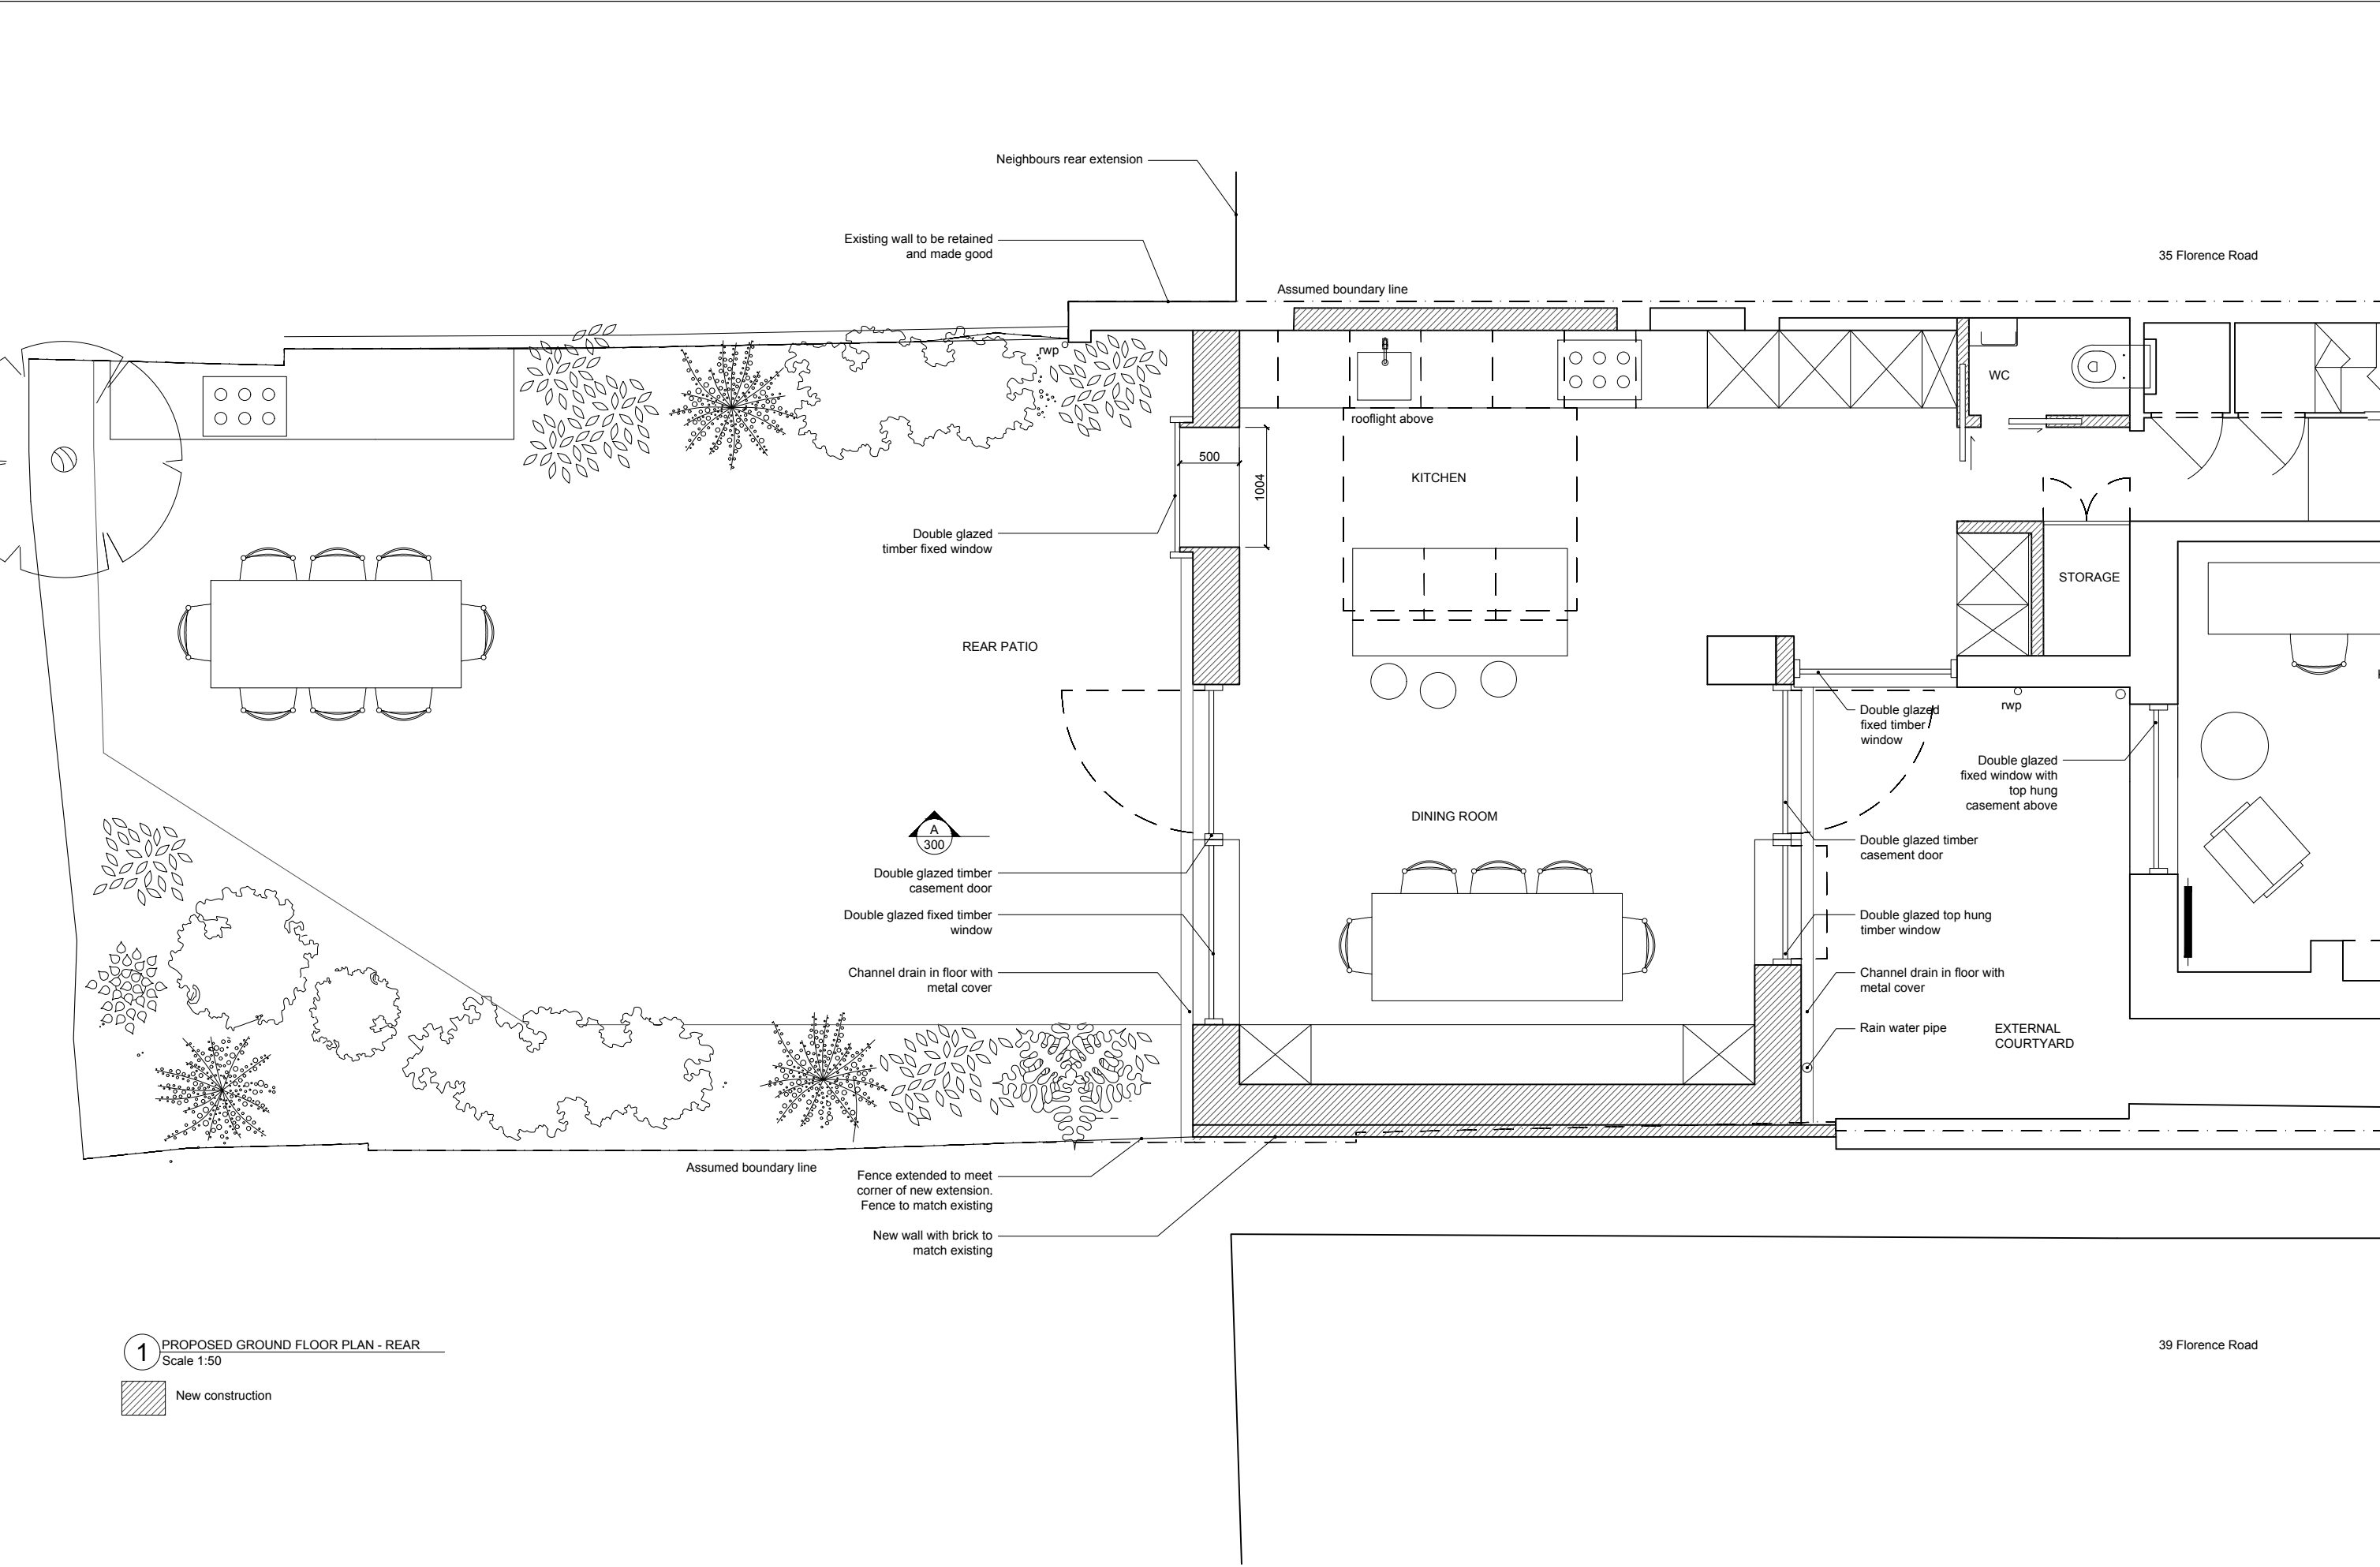

1 PROPOSED GROUND FLOOR PLAN - REAR
Scale 1:50

New construction