



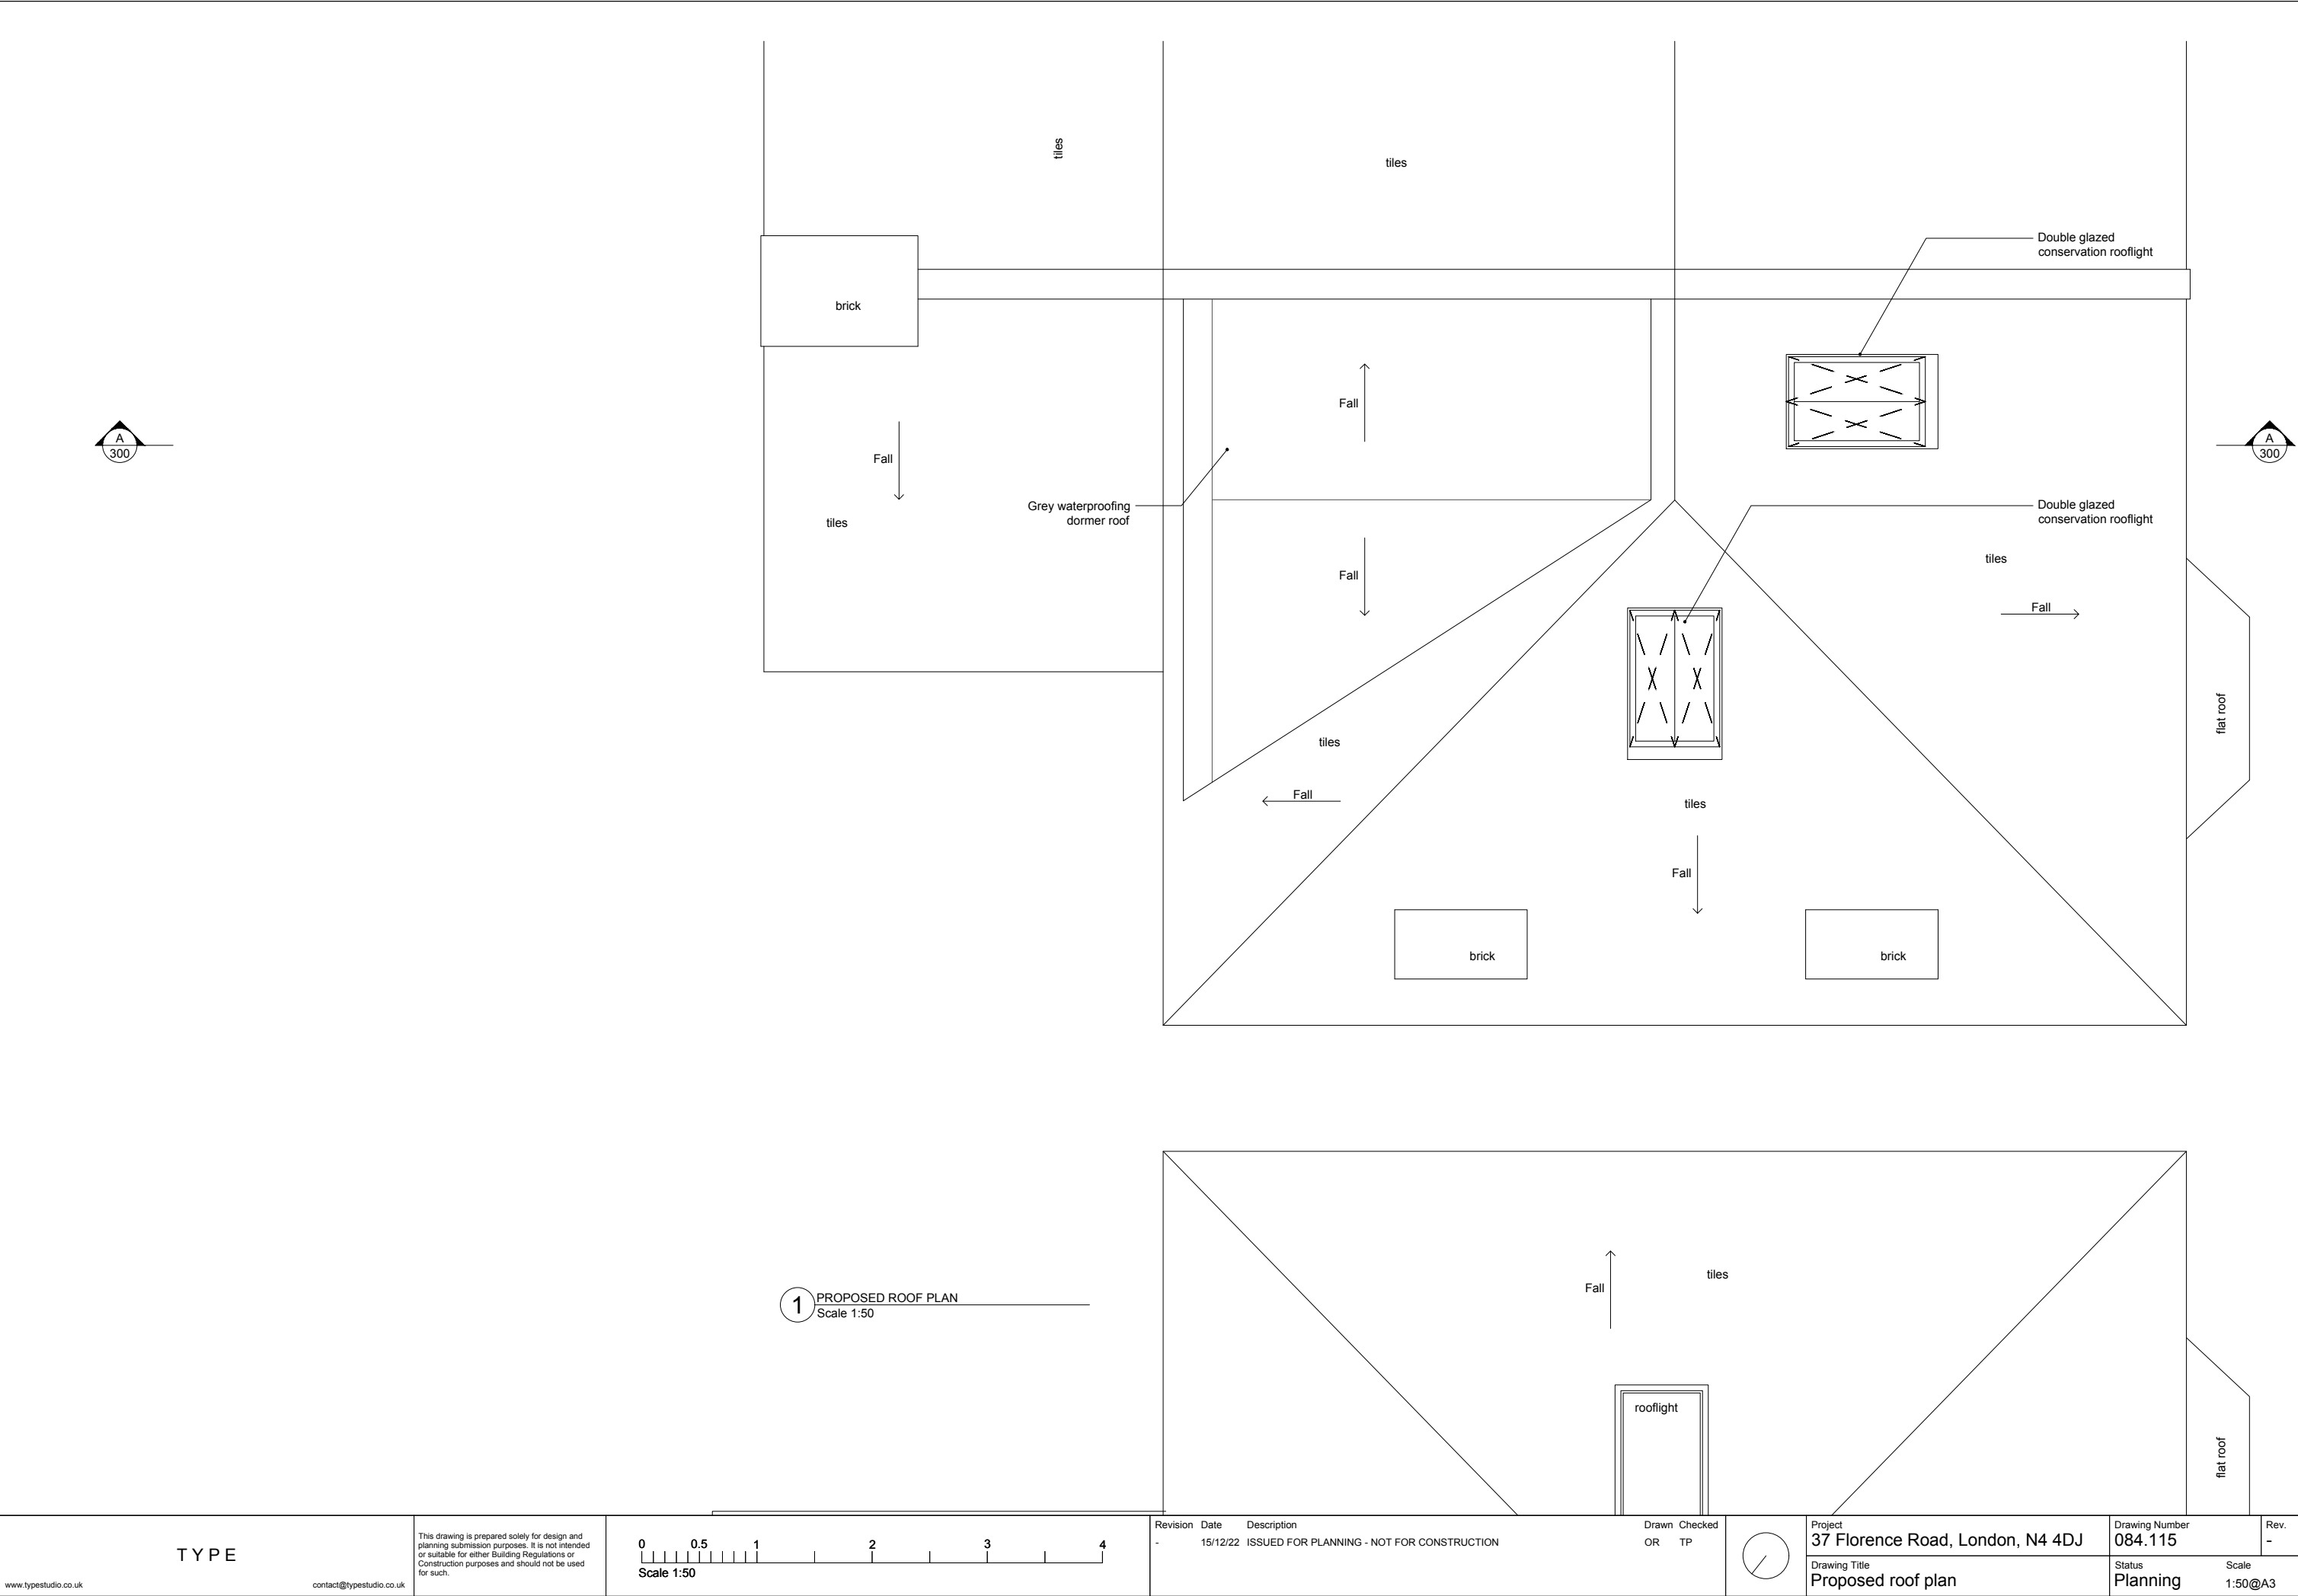

TYPE

This drawing is prepared solely for design and planning submission purposes. It is not intended or suitable for either Building Regulations or Construction purposes and should not be used for such.

 

Revision Date Description
- 15/12/22 ISSUED FOR PLANNING - NOT FOR CONSTRUCTION

Drawn OR
Checked TP



Project
37 Florence Road, London, N4 4DJ
Drawing Title
Proposed roof plan

Drawing Number
084.115
Status
Planning

Rev.
-
Scale
1:50@A3