




1 Site Location Plan
1:1250 @ A3

0 5 15 25 M

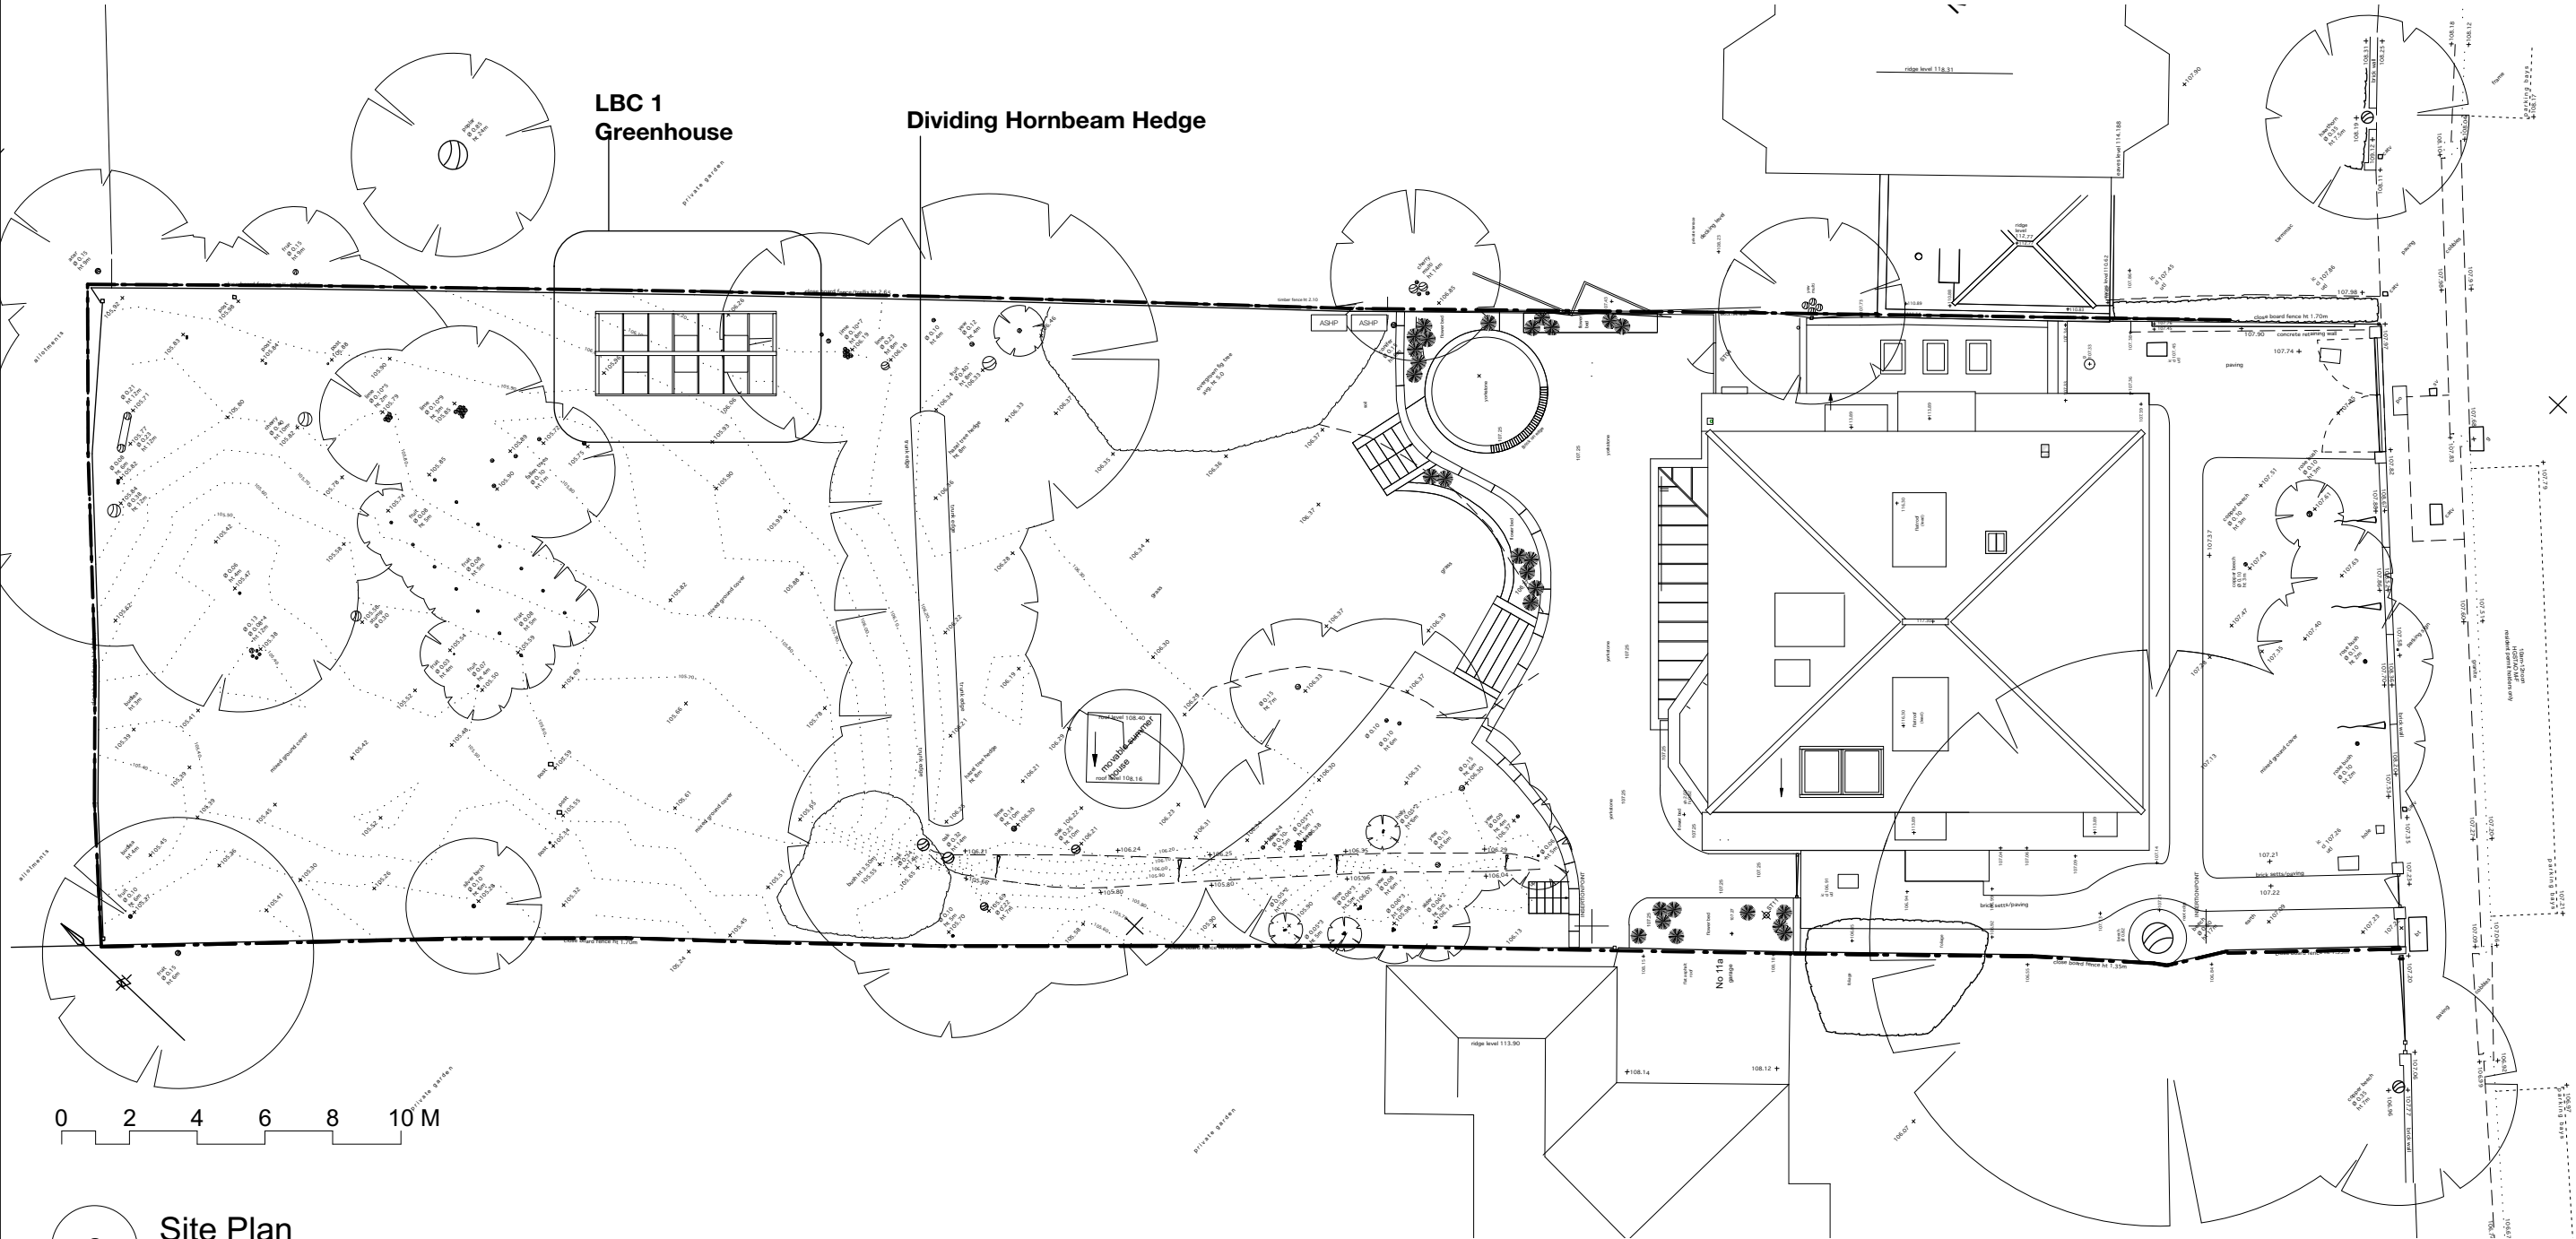

0 2 4 6 8 10 M

2 Site Plan
1:200 @ A3

TITLE: Location Plan & Site Plan (existing)				NO: E000		REV: PL6	
PROJECT: 9 View Road, London N6 4DJ		SCALE: 1:200 1:1250		PAPER: A3		DATE: 05 October 2022	
				SANYA POLESCUK ARCHITECTS 8a BELSIZE COURT GARAGES LONDON NW3 5AJ T:0207 431 8580 e-mail:enquiries@polescukarchitects.com			