




1 Site Location Plan
1:1250 @ A3

0 5 15 25 M

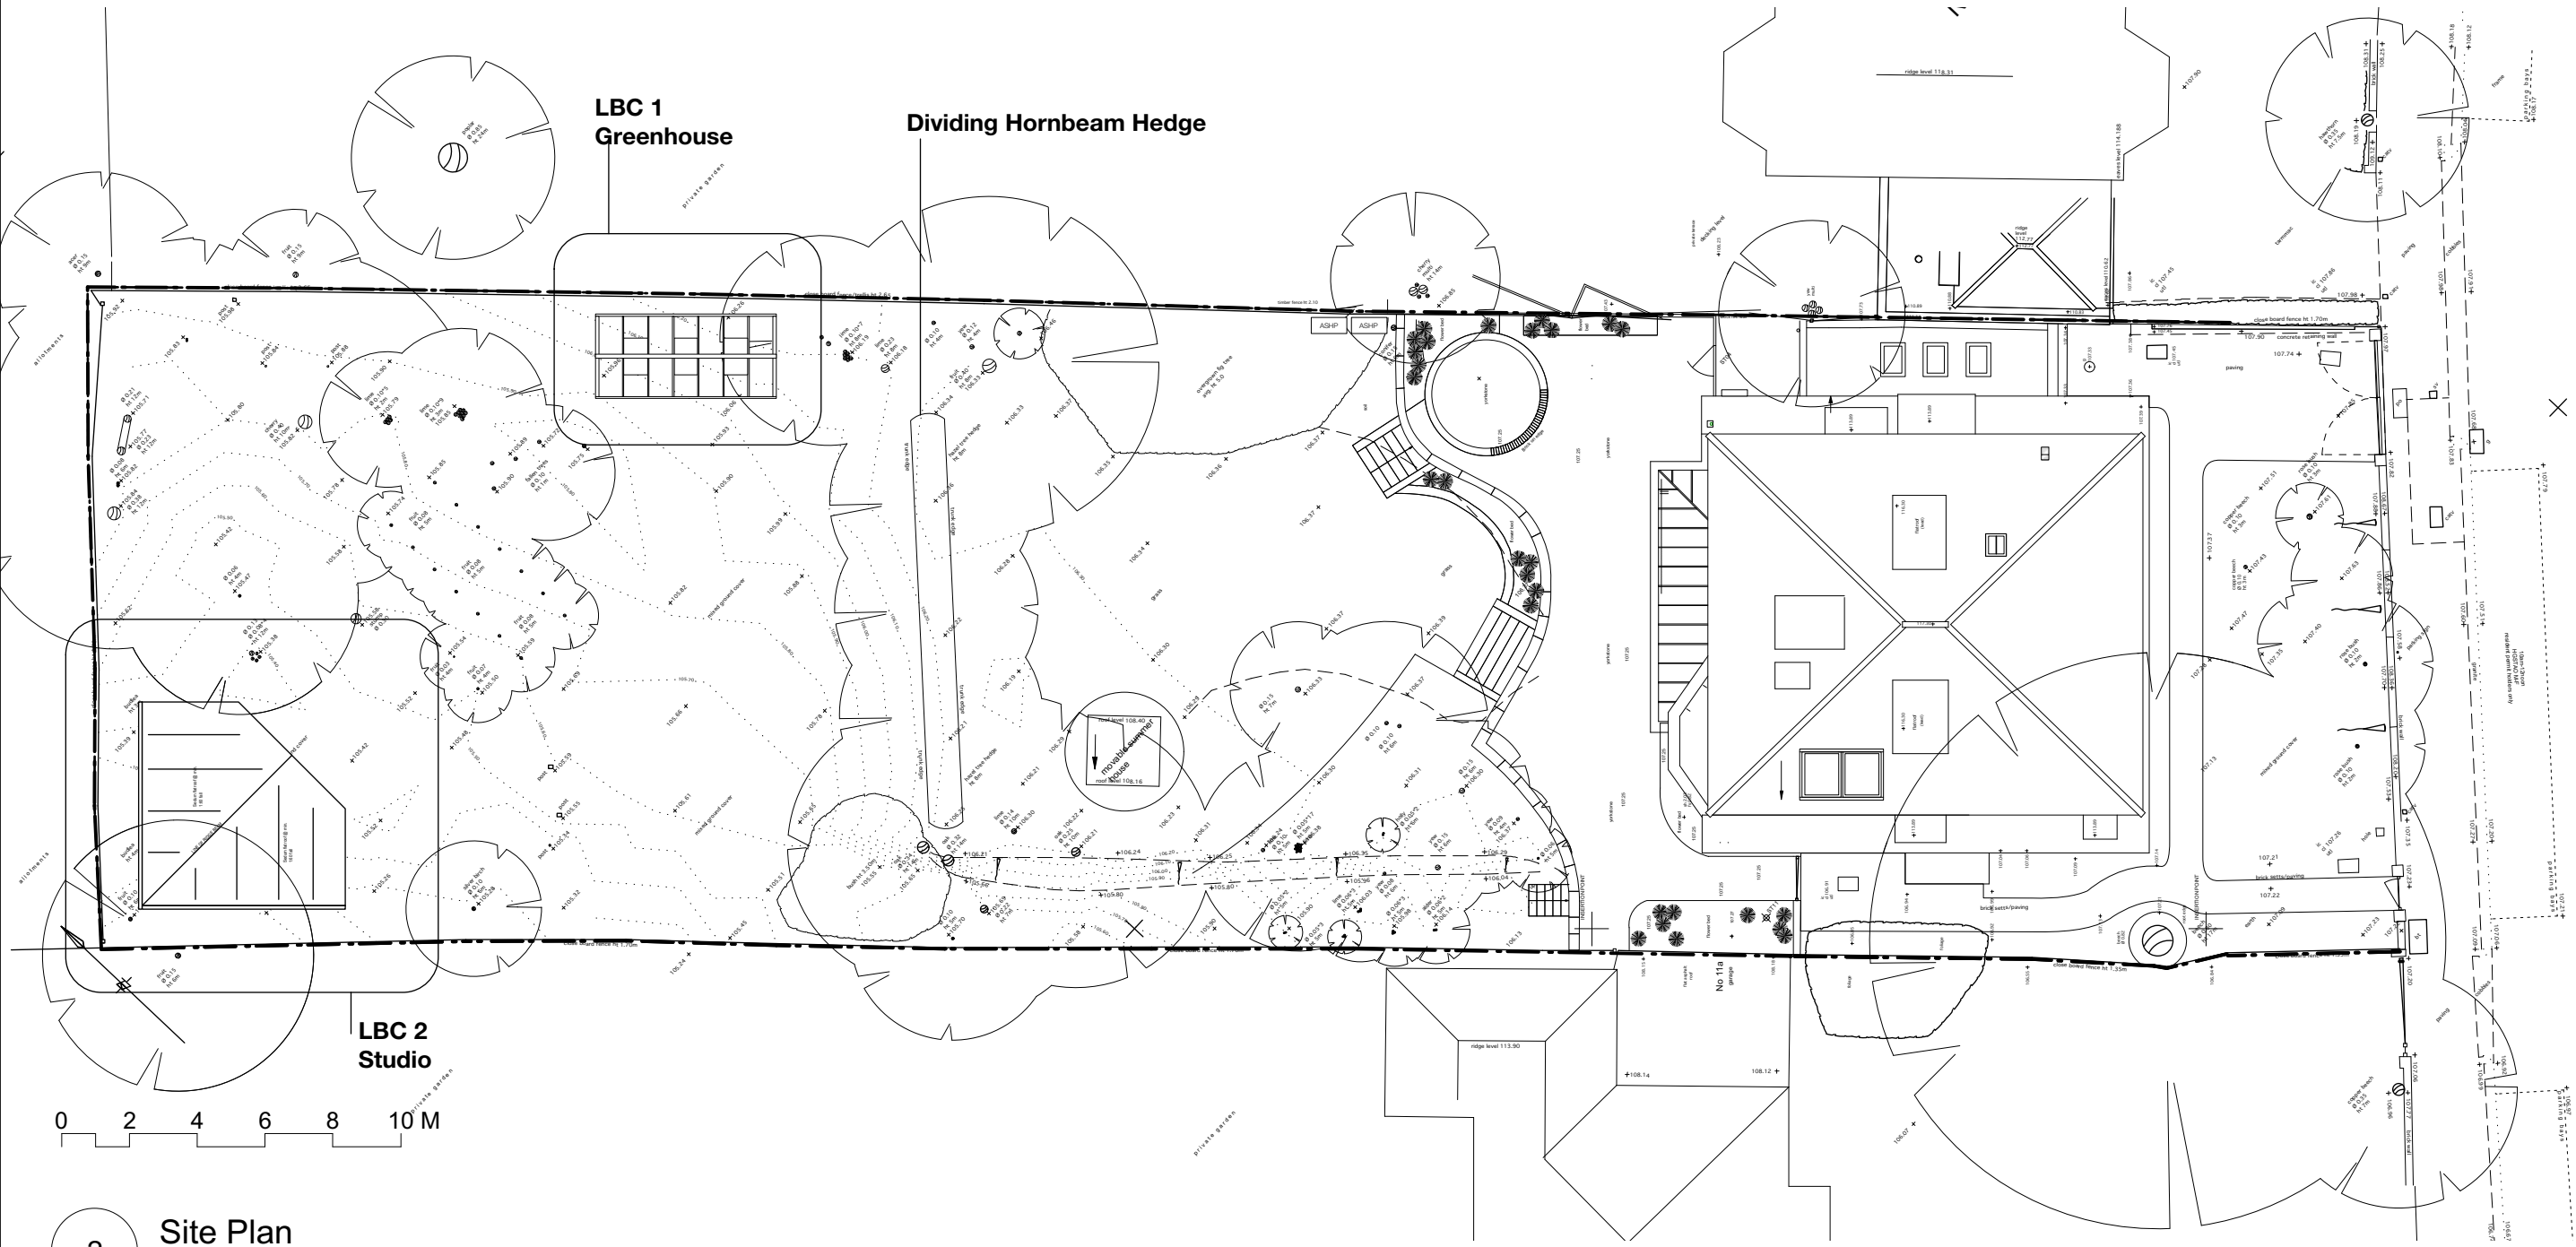

0 2 4 6 8 10 M

2 Site Plan
1:200 @ A3

TITLE: Location Plan & Site Plan (proposed)		NO: P000		REV: PL6	
PROJECT: 9 View Road, London N6 4DJ		SCALE: 1:200 1:1250		PAPER: A3	