


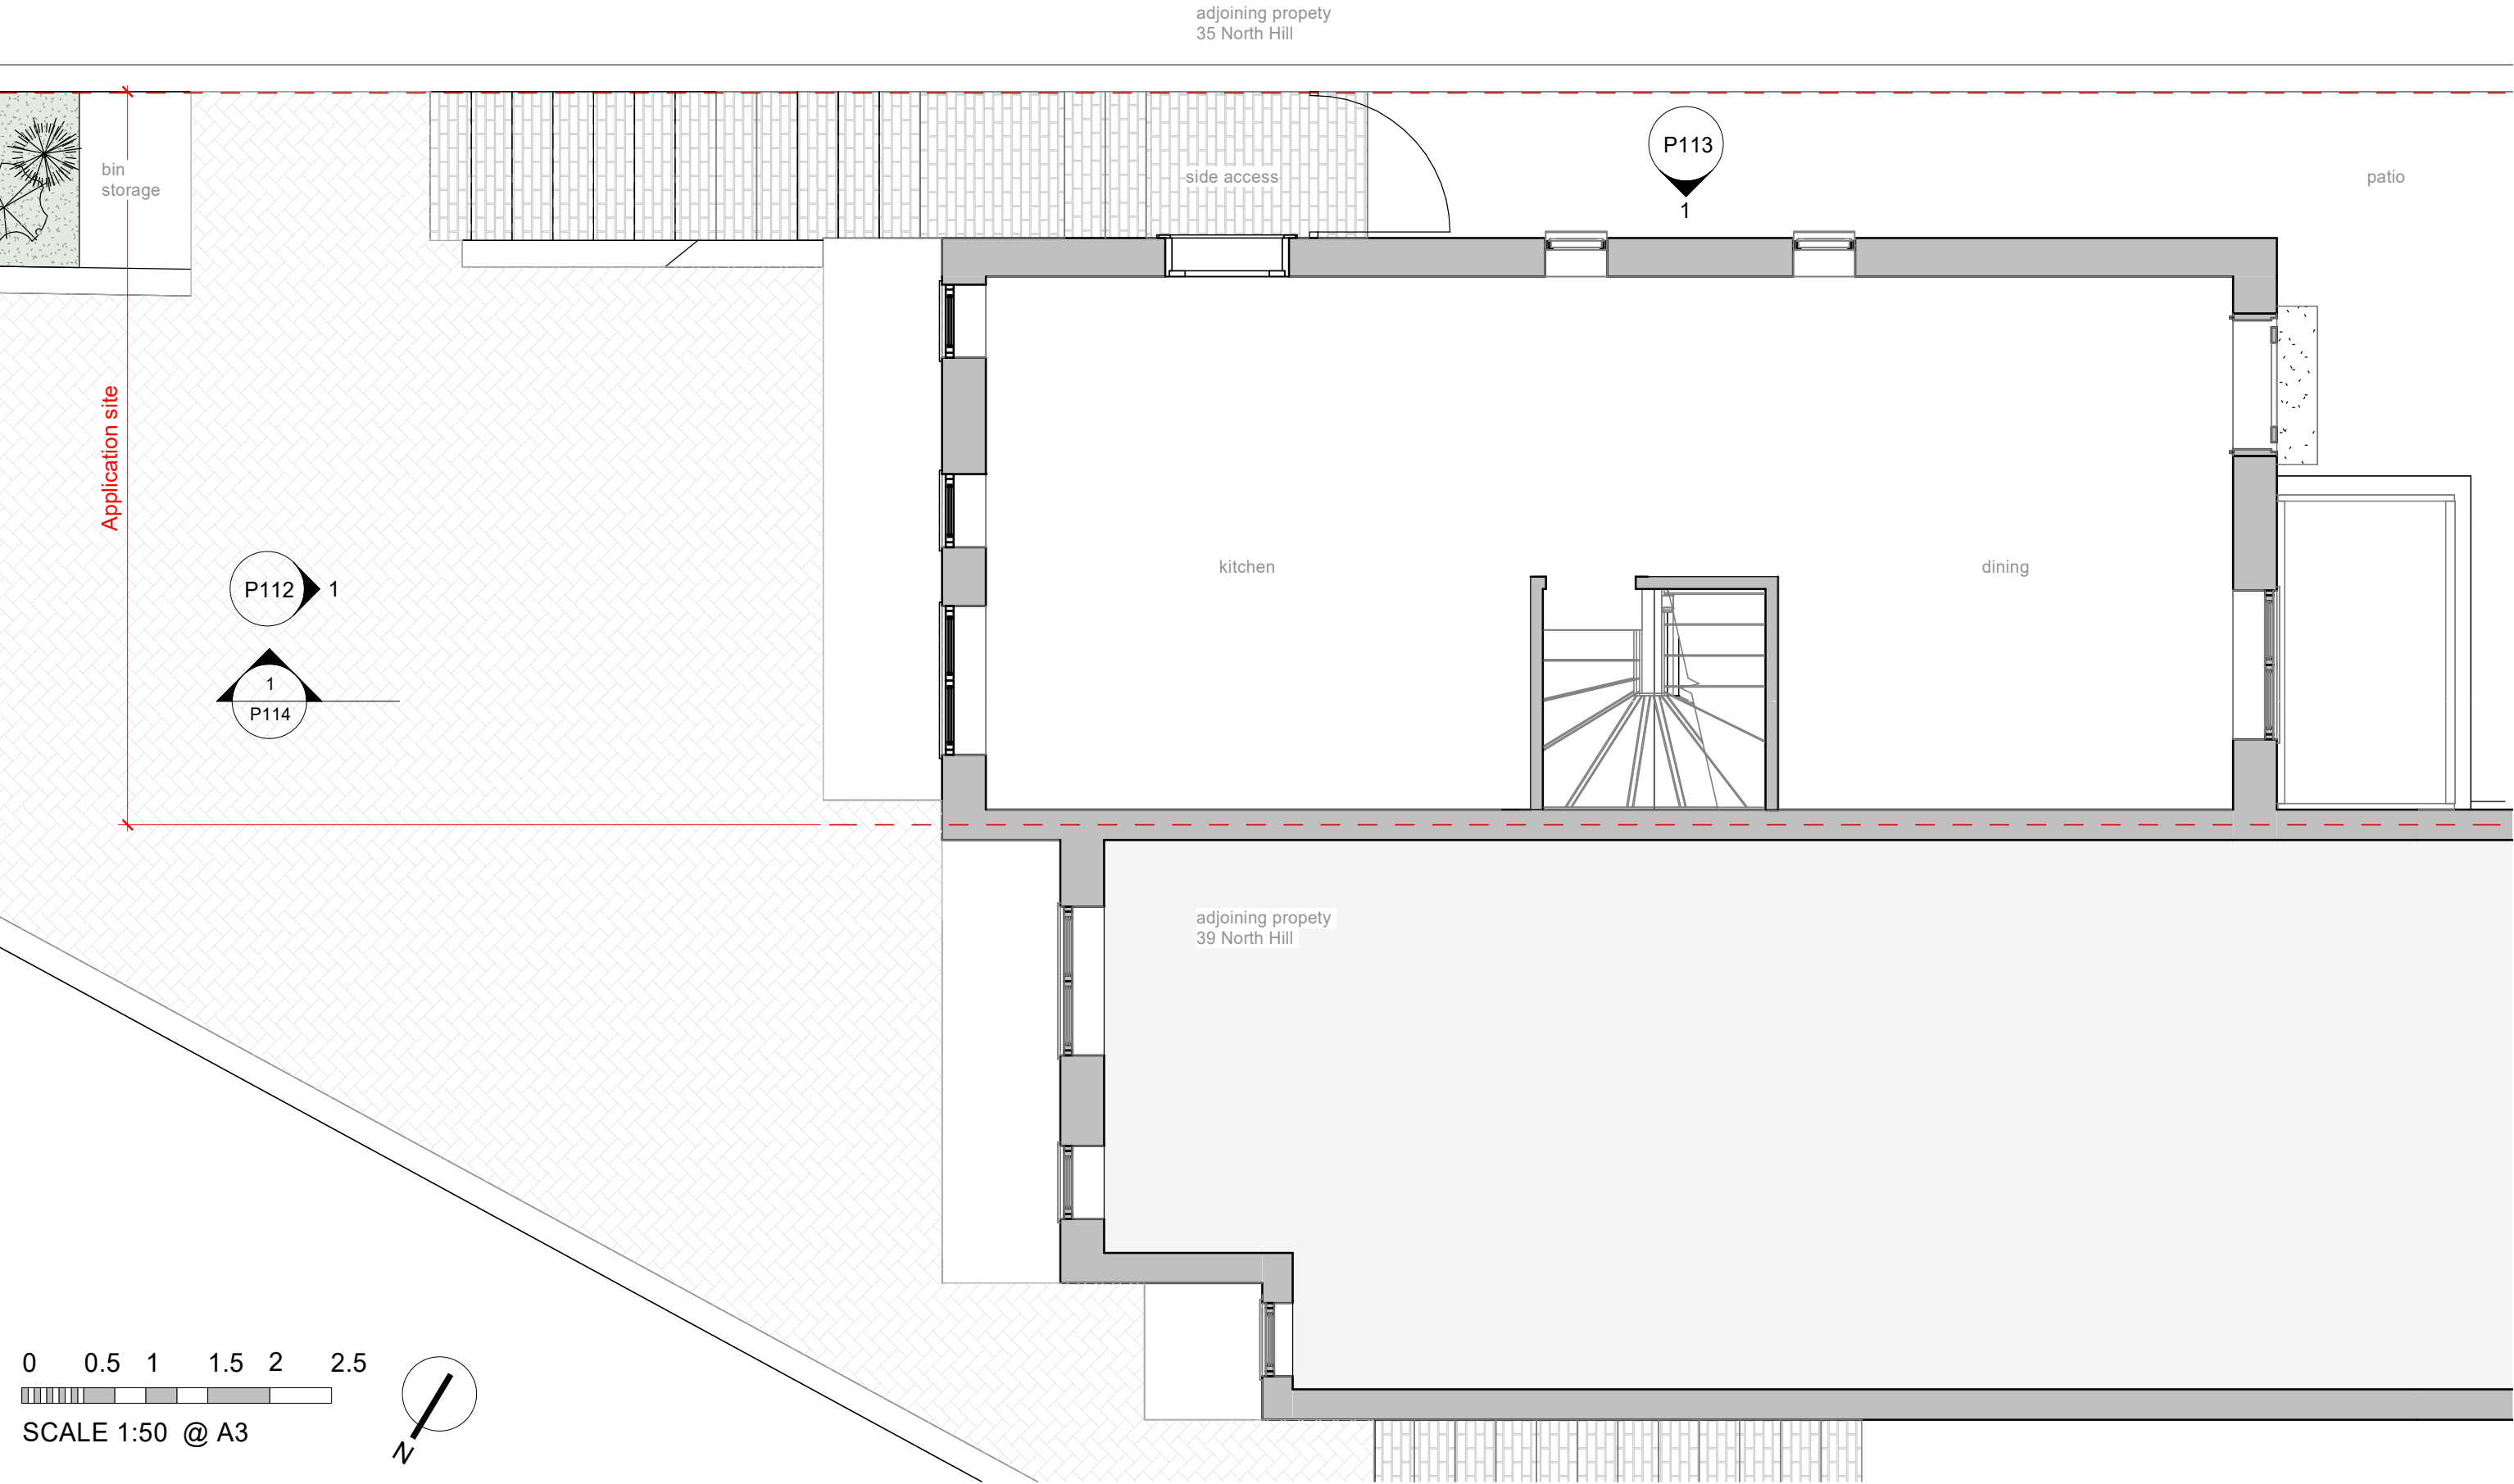

Rev No P0	Description Planning Application	Date 02/12/2022	TITLE Proposed - 1F Floor Plan		SCALE (@ A3) 1 : 50		PROJECT NUMBER 2208		fabricspace t: +44 20 3432 1341 e: studio@fabric-space.com www.fabric-space.com 01/12/2022 15:51:58
			CLIENT Mr and Mrs Everitt	PROJECT 37 North Hill	DRAWN BY NM	CHECKED BY AN	DATE 02/12/2022		
			STATUS	PURPOSE OF ISSUE Planning	DRAWING NUMBER 2208_ FS_P111		REV P0		