


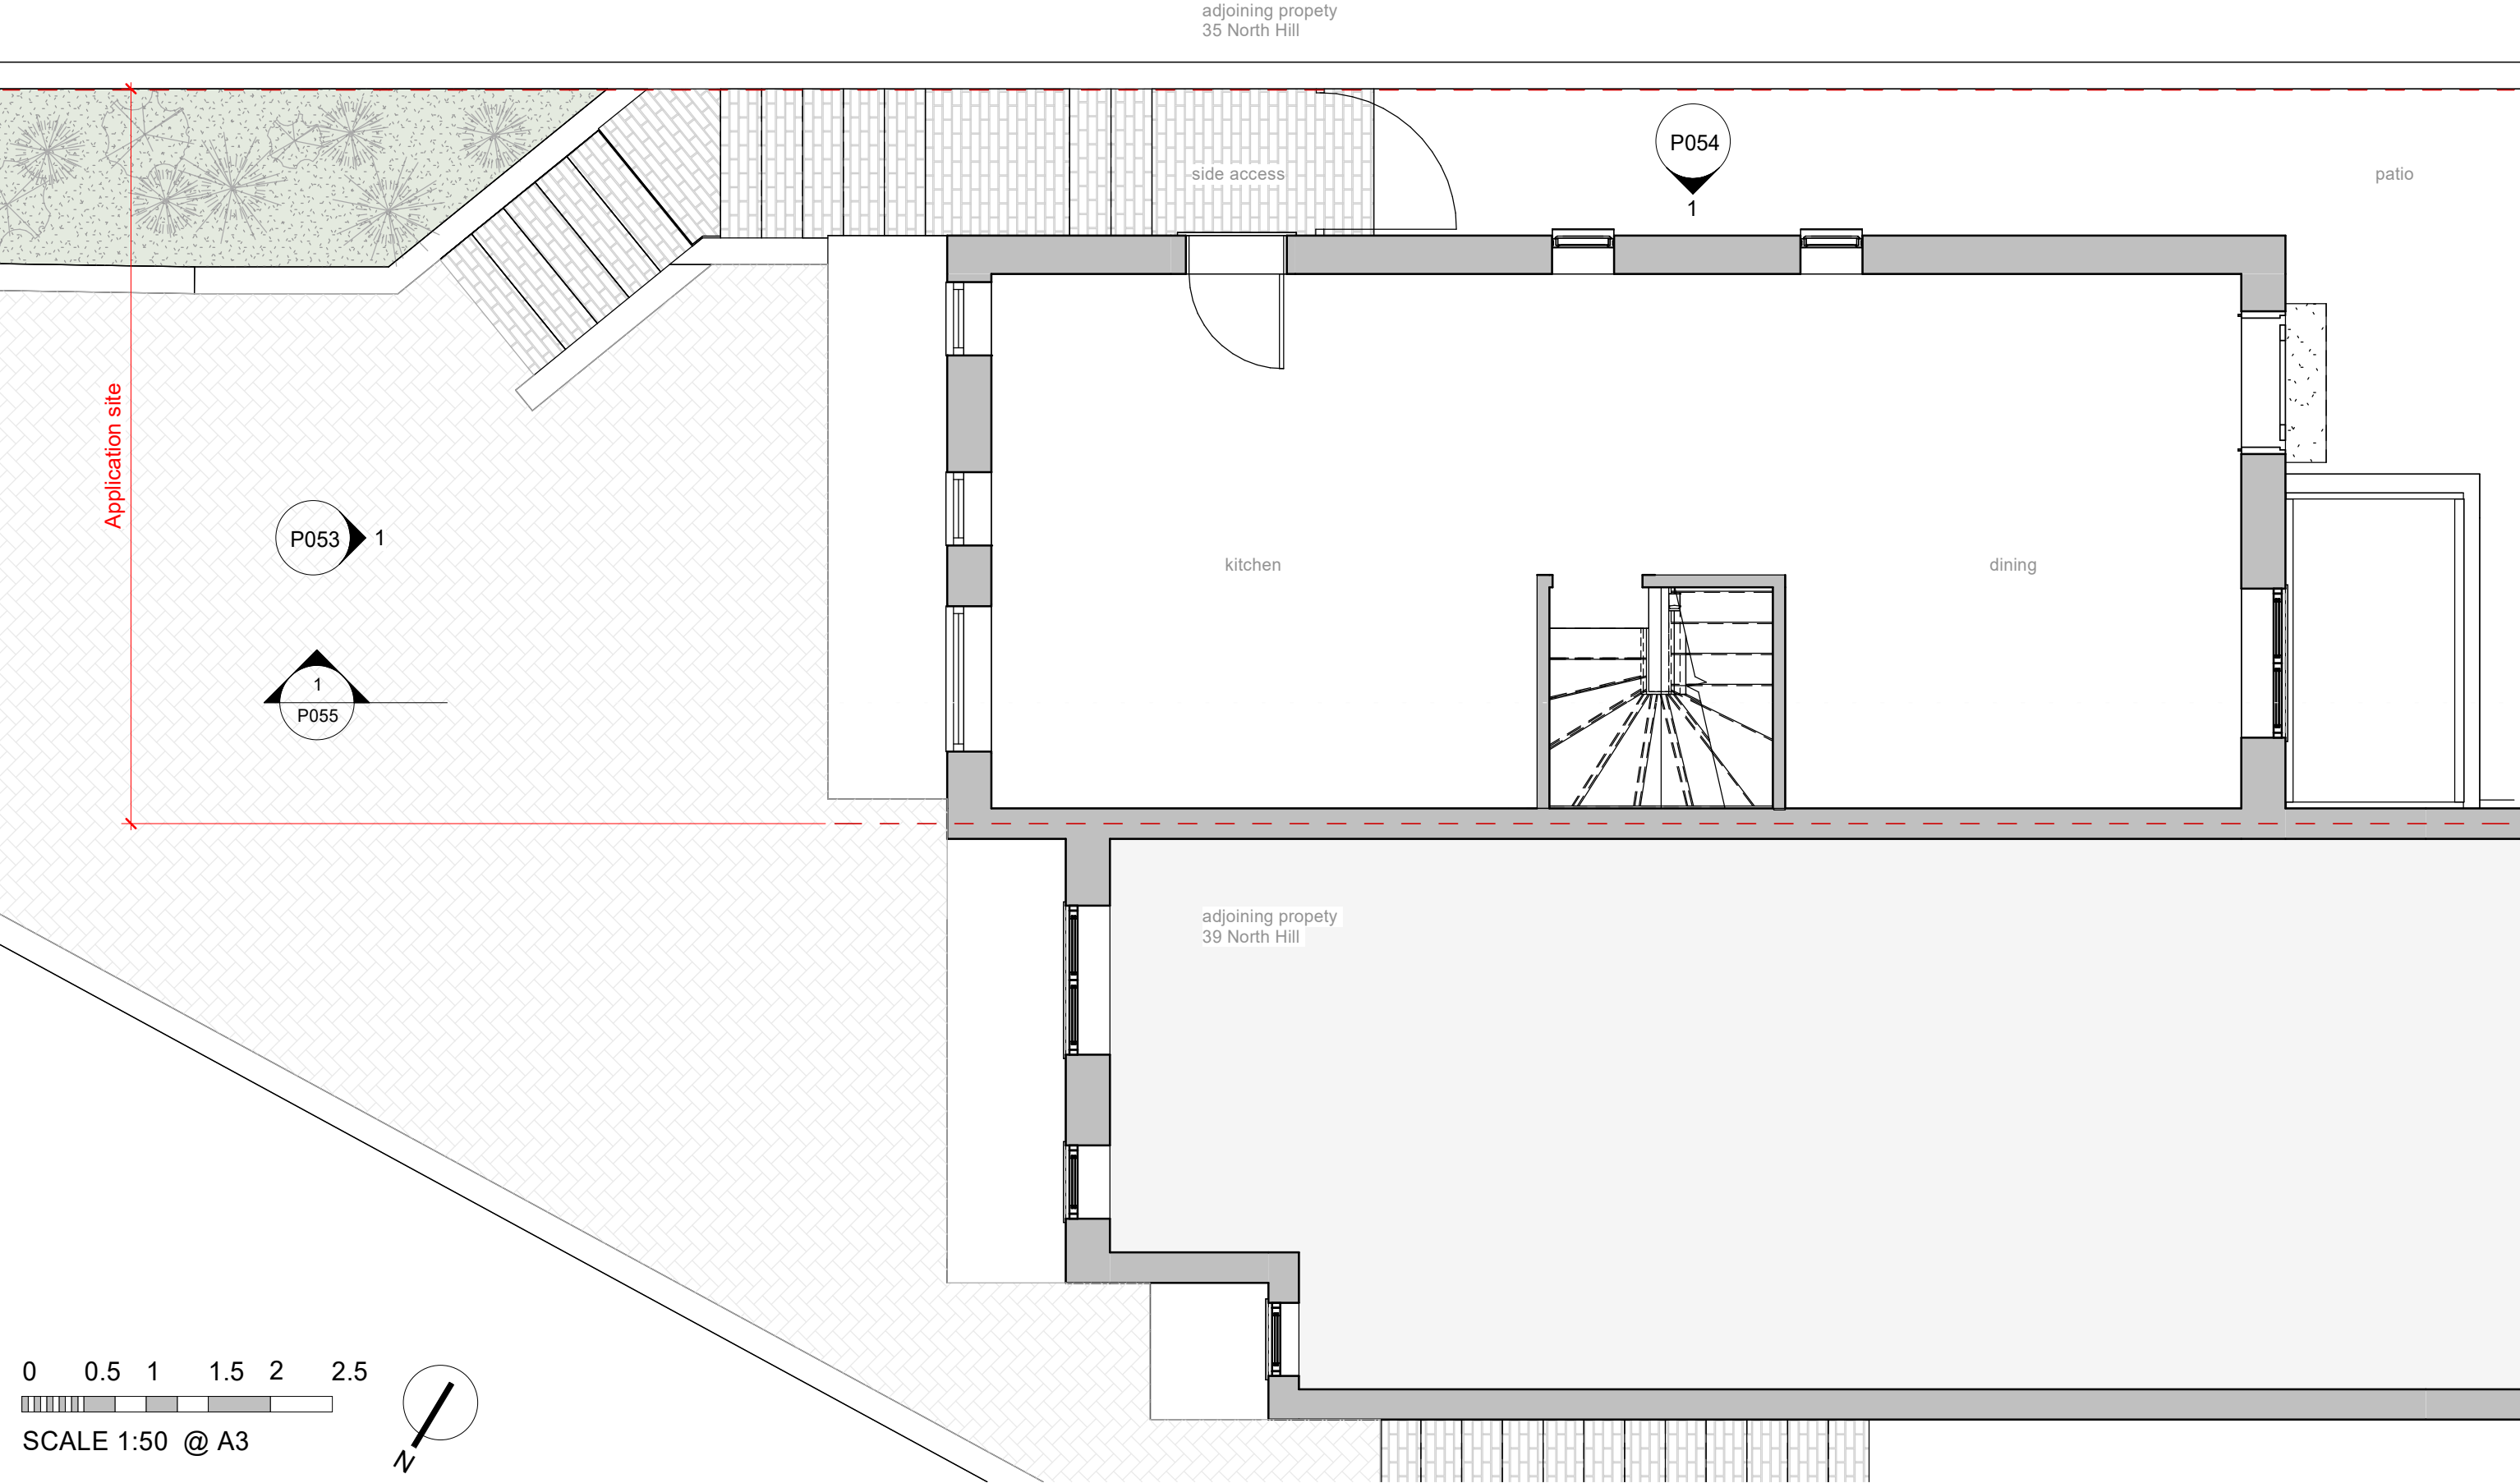

Rev No	Description	Date	TITLE		SCALE (@ A3)		PROJECT NUMBER		fabricspace t: +44 20 3432 1341 e: studio@fabric-space.com www.fabric-space.com
P0	Planning Application	02/12/2022	Existing - 1F Floor Plan		1 : 50		2208		
			CLIENT	PROJECT	DRAWN BY	CHECKED BY	DATE		
			Mr and Mrs Everitt	37 North Hill	NM	AN	02/12/2022		
			STATUS		DRAWING NUMBER		REV		
			Planning		2208_FS_P052		P0		

01/12/2022 15:47:45