


8 Creighton Avenue

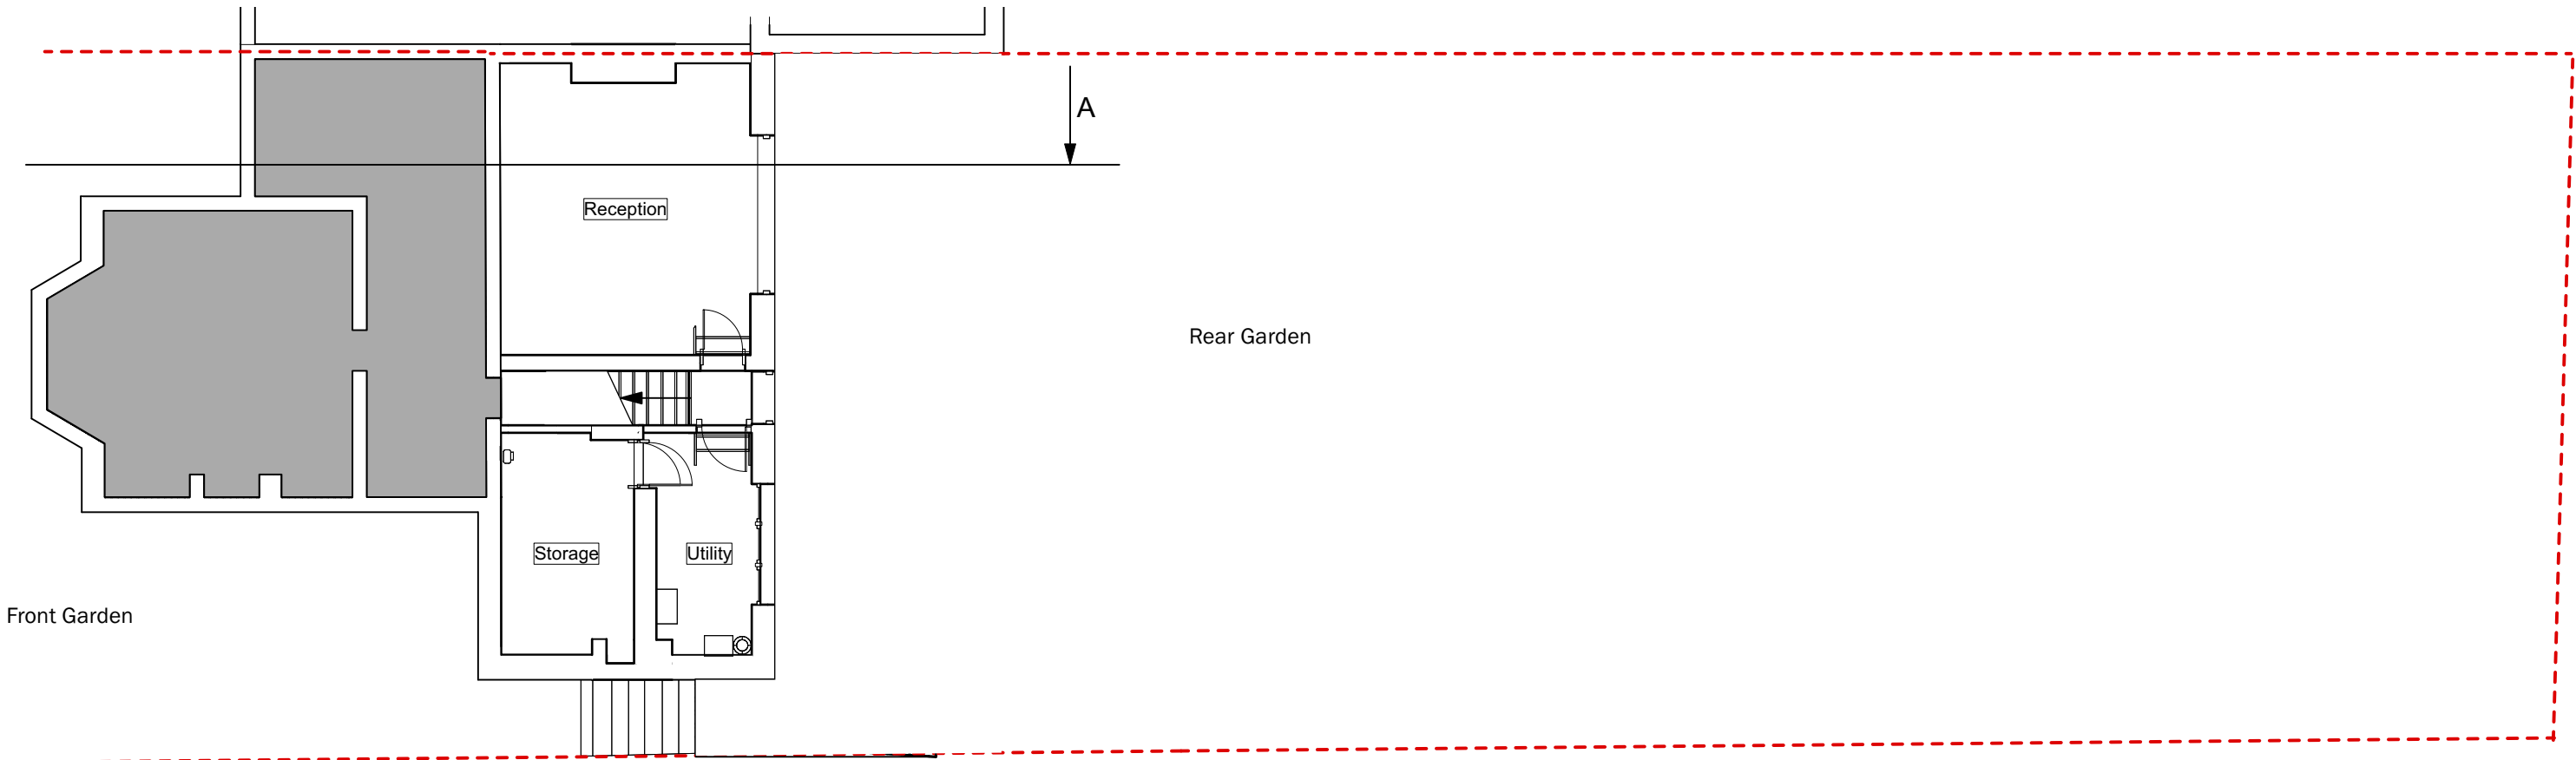


Front Garden

Rear Garden

4 Creighton Avenue

LOWER GROUND FLOOR PLAN - EXISTING

revisions		
P1	13/12/2022	PLANNING ISSUE

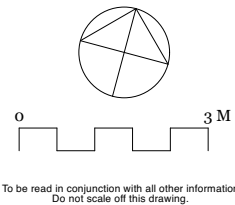

Mulroy

020 7267 5123
www.mulroyarchitects.com

project 6 Creighton Avenue, London, N10 1NU			
for Hannah & Chris Halton			
title Existing lower ground floor			
status RIBA Stage 3			
scale 1:100	size A3	drawing number 22023-A-3-009	P1