



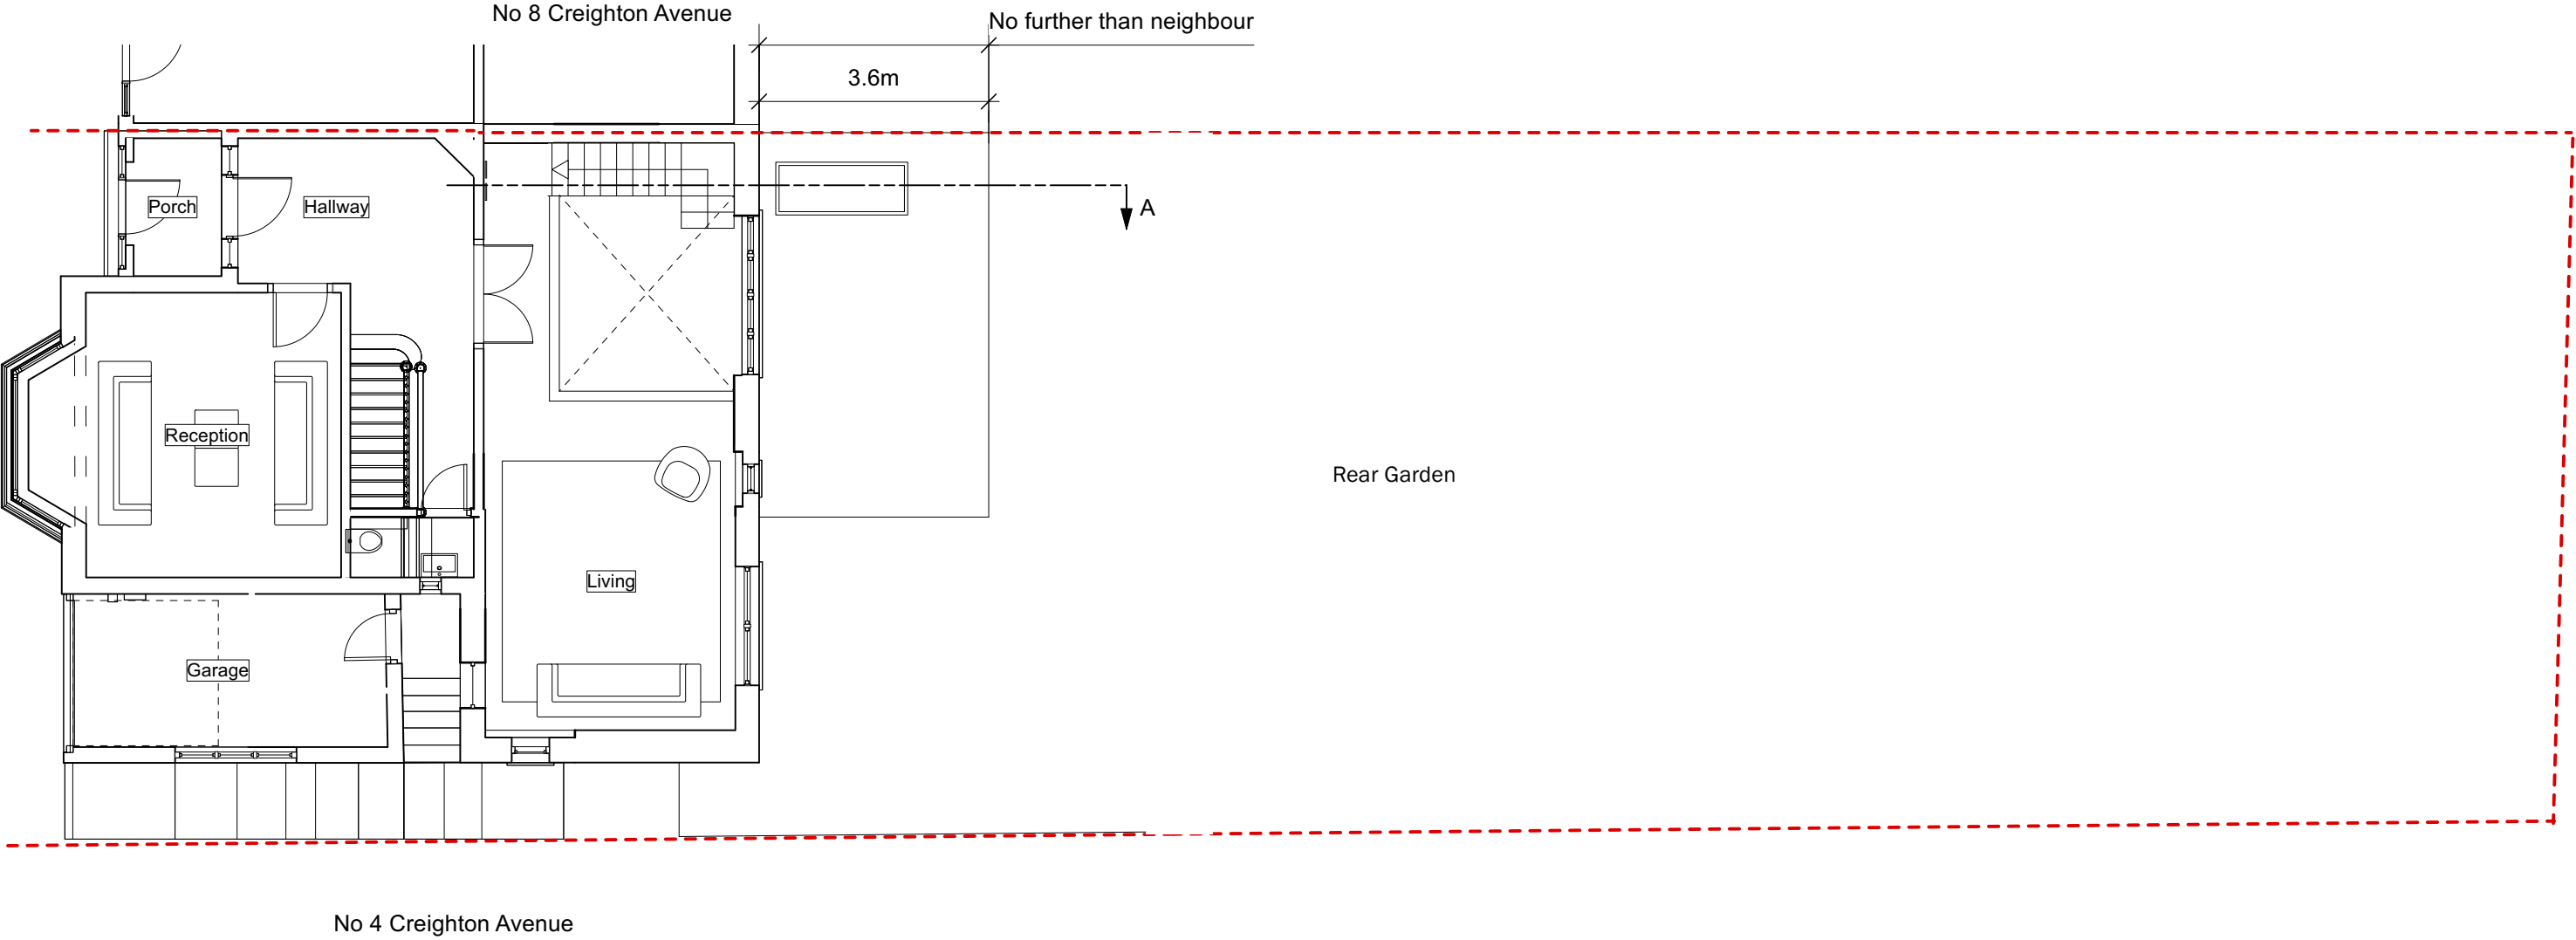

revisions  
P1 13/12/2022 PLANNING ISSUE

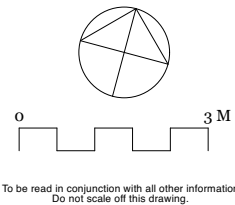

**Mulroy**

020 7267 5123  
www.mulroyarchitects.com

|                                             |            |                                 |    |
|---------------------------------------------|------------|---------------------------------|----|
| project 6 Creighton Avenue, London, N10 1NU |            |                                 |    |
| for Hannah & Chris Halton                   |            |                                 |    |
| title Proposed ground floor plan            |            |                                 |    |
| status RIBA Stage 3                         |            |                                 |    |
| scale<br>1:100                              | size<br>A3 | drawing number<br>22023-A-3-110 | P1 |