



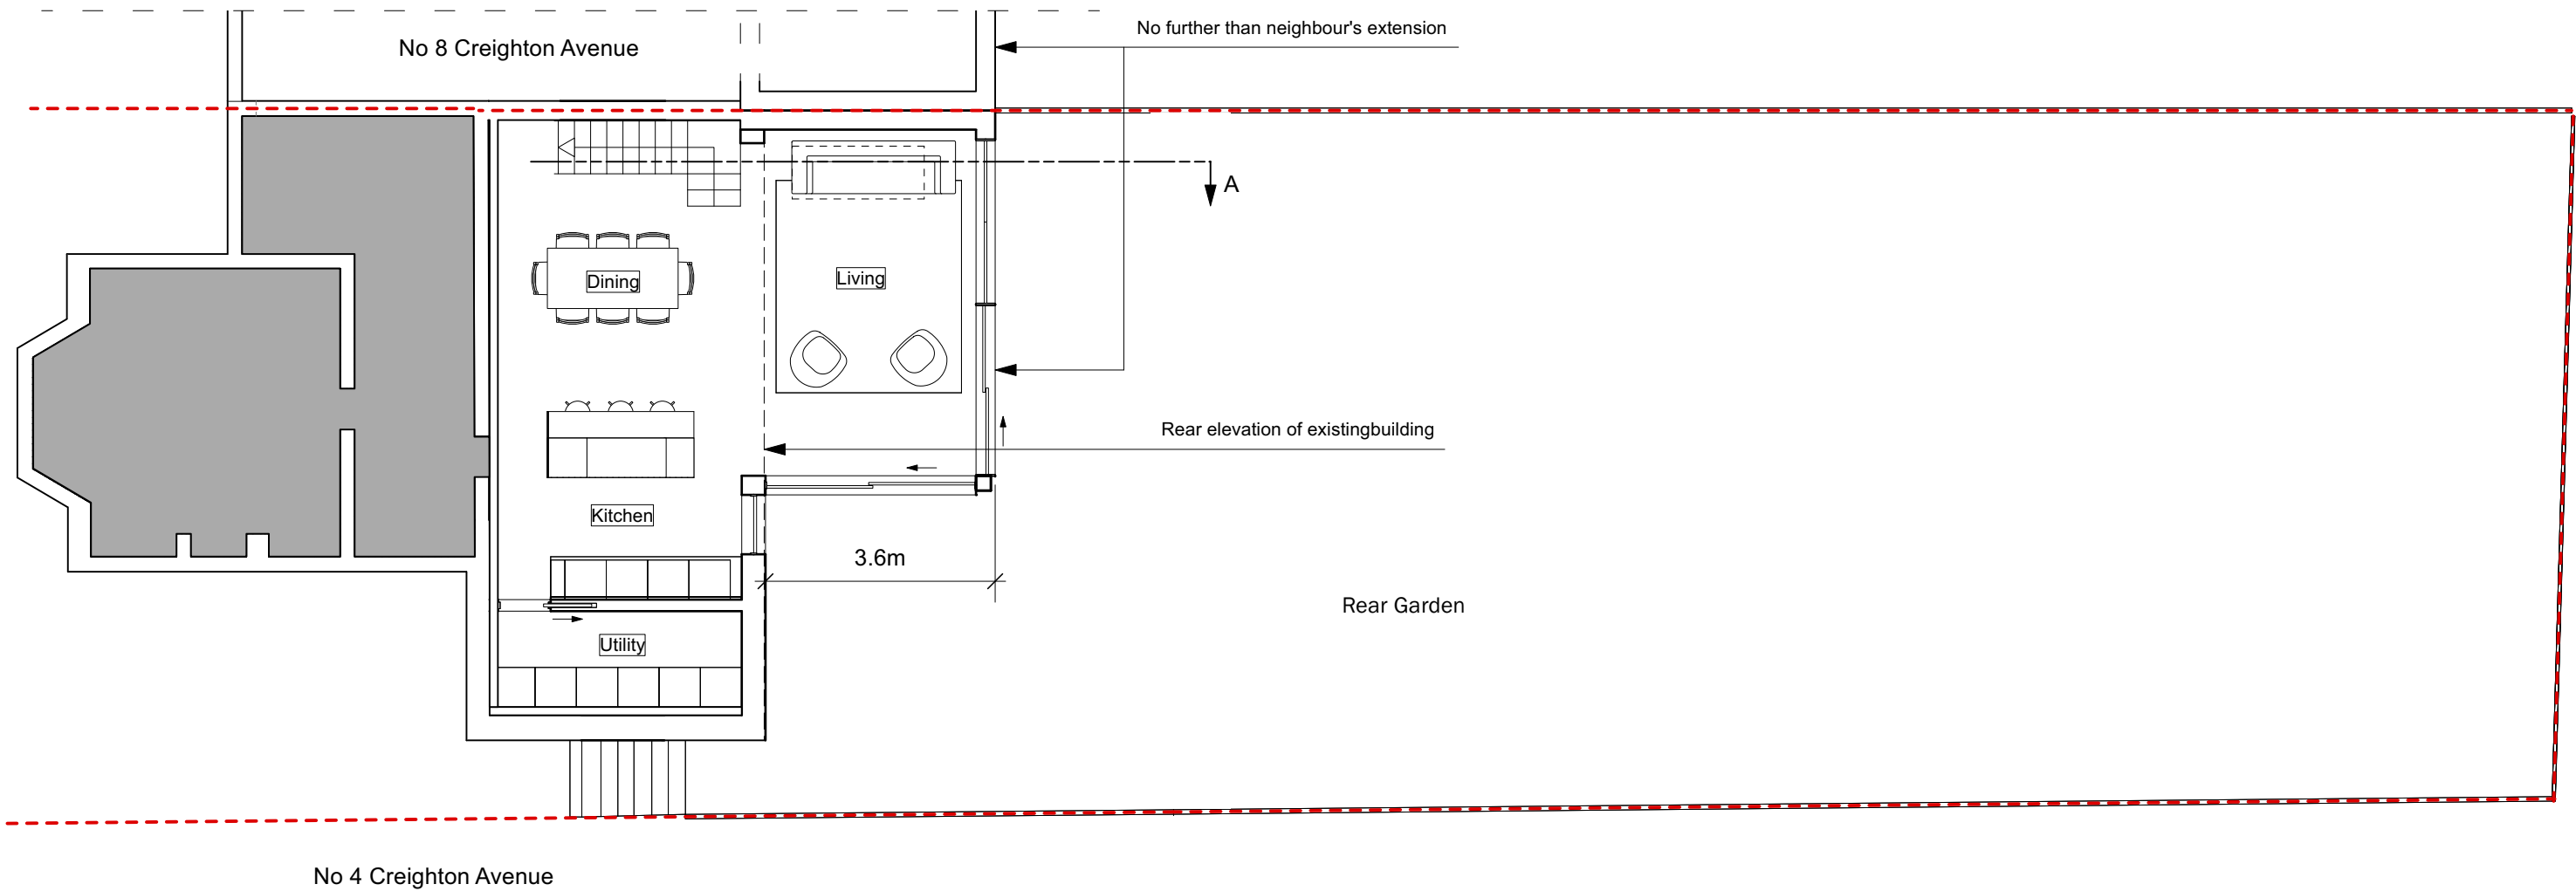

LOWER GROUND FLOOR PLAN - PROPOSED

revisions
P1 13/12/2022 PLANNING ISSUE

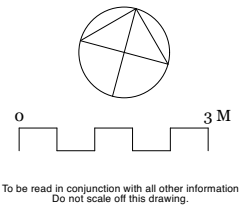

To be read in conjunction with all other information
Do not scale off this drawing.

Mulroy
020 7267 5123
www.mulroyarchitects.com

project 6 Creighton Avenue, London, N10 1NU
for Hannah & Chris Halton
title Proposed lower ground floor

status RIBA Stage 3

scale 1:100	size A3	drawing number 22023-A-3-109	P1
----------------	------------	---------------------------------	----