


notes:


Do not scale from this drawing

All dimensions to be checked on site and any discrepancies reported to the Architect/Contract Administrator before proceeding with the works on site, or off-site fabrication
Subject to site survey and inspection

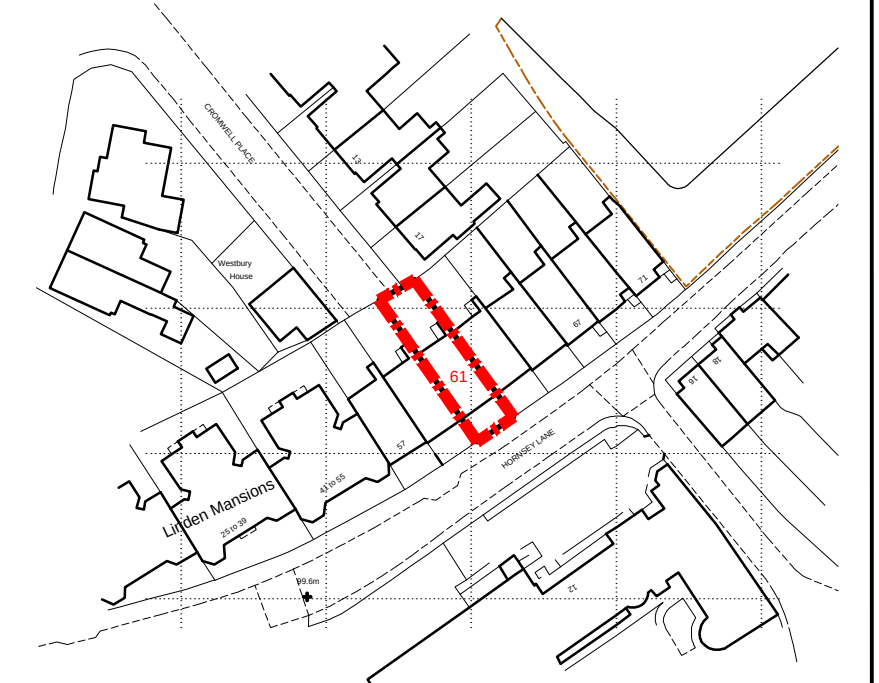


Site Plan 1:1250

SCALE 1:100@A1

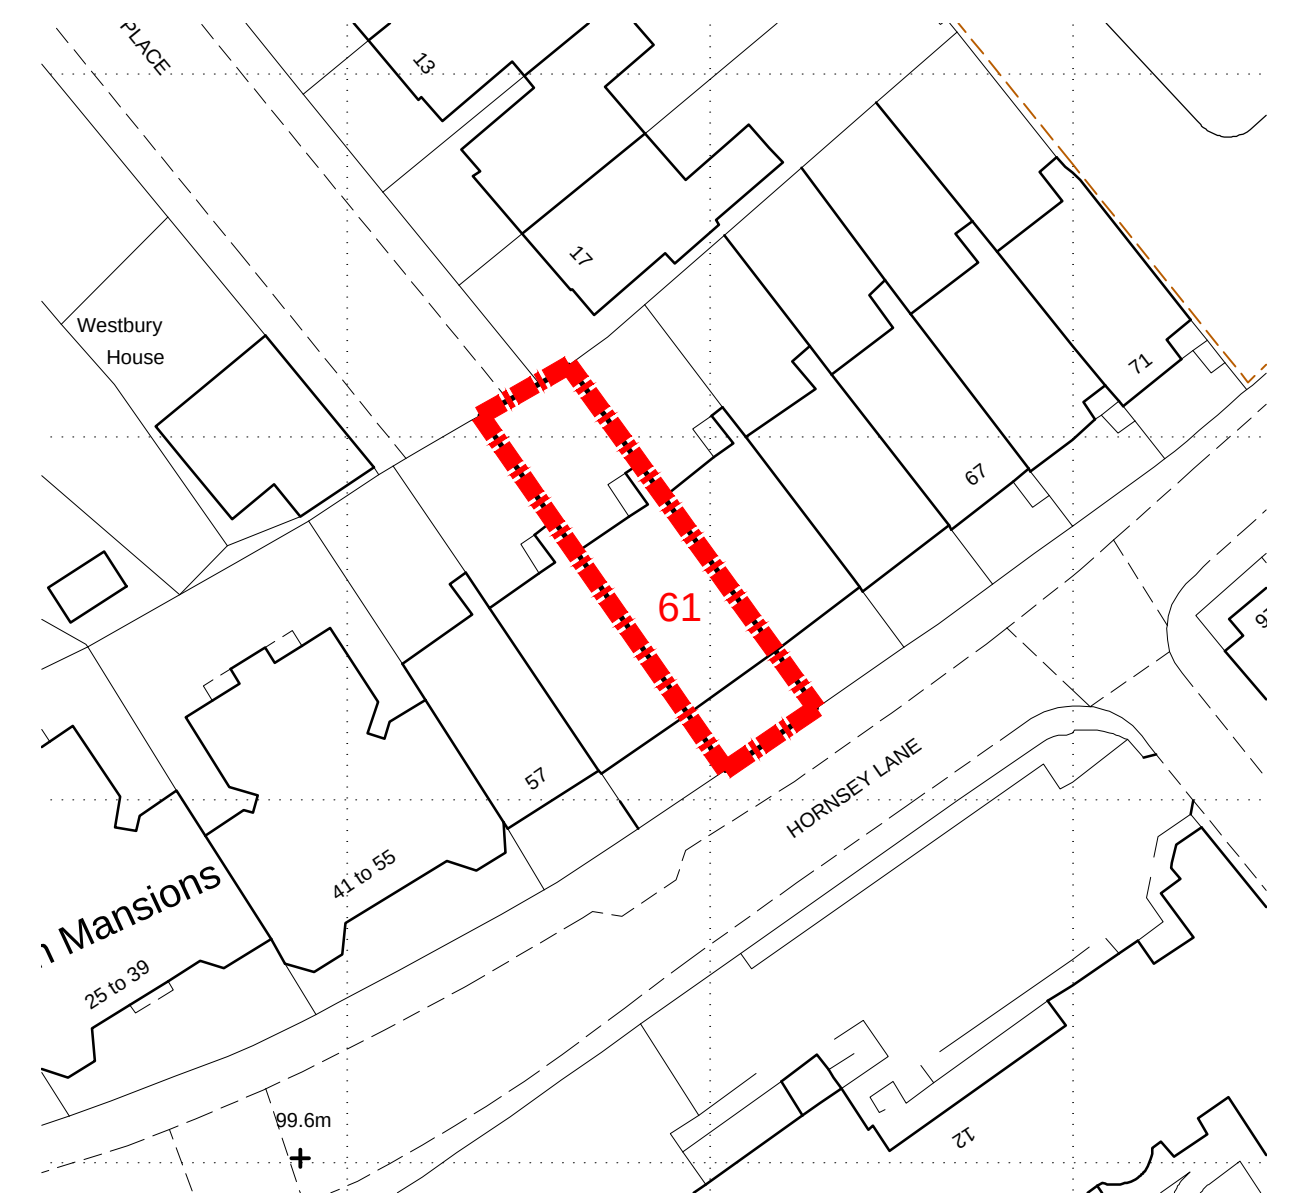



Block Plan 1:500

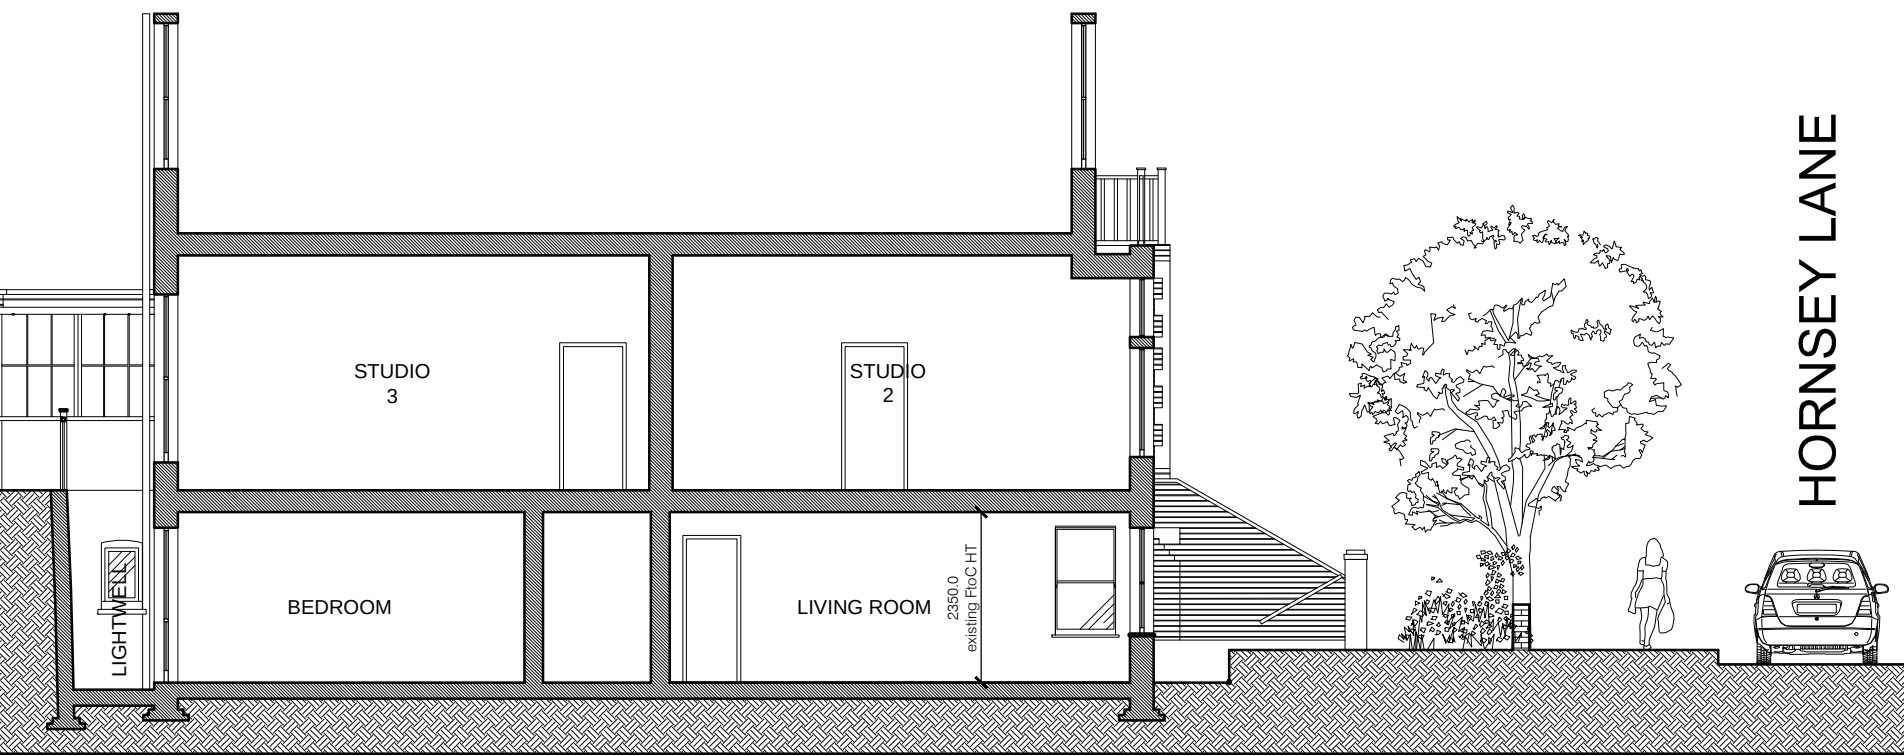


EXISTING SECTION A-A 1:100@A1



EXISTING REAR ELEVATION 1:100@A1

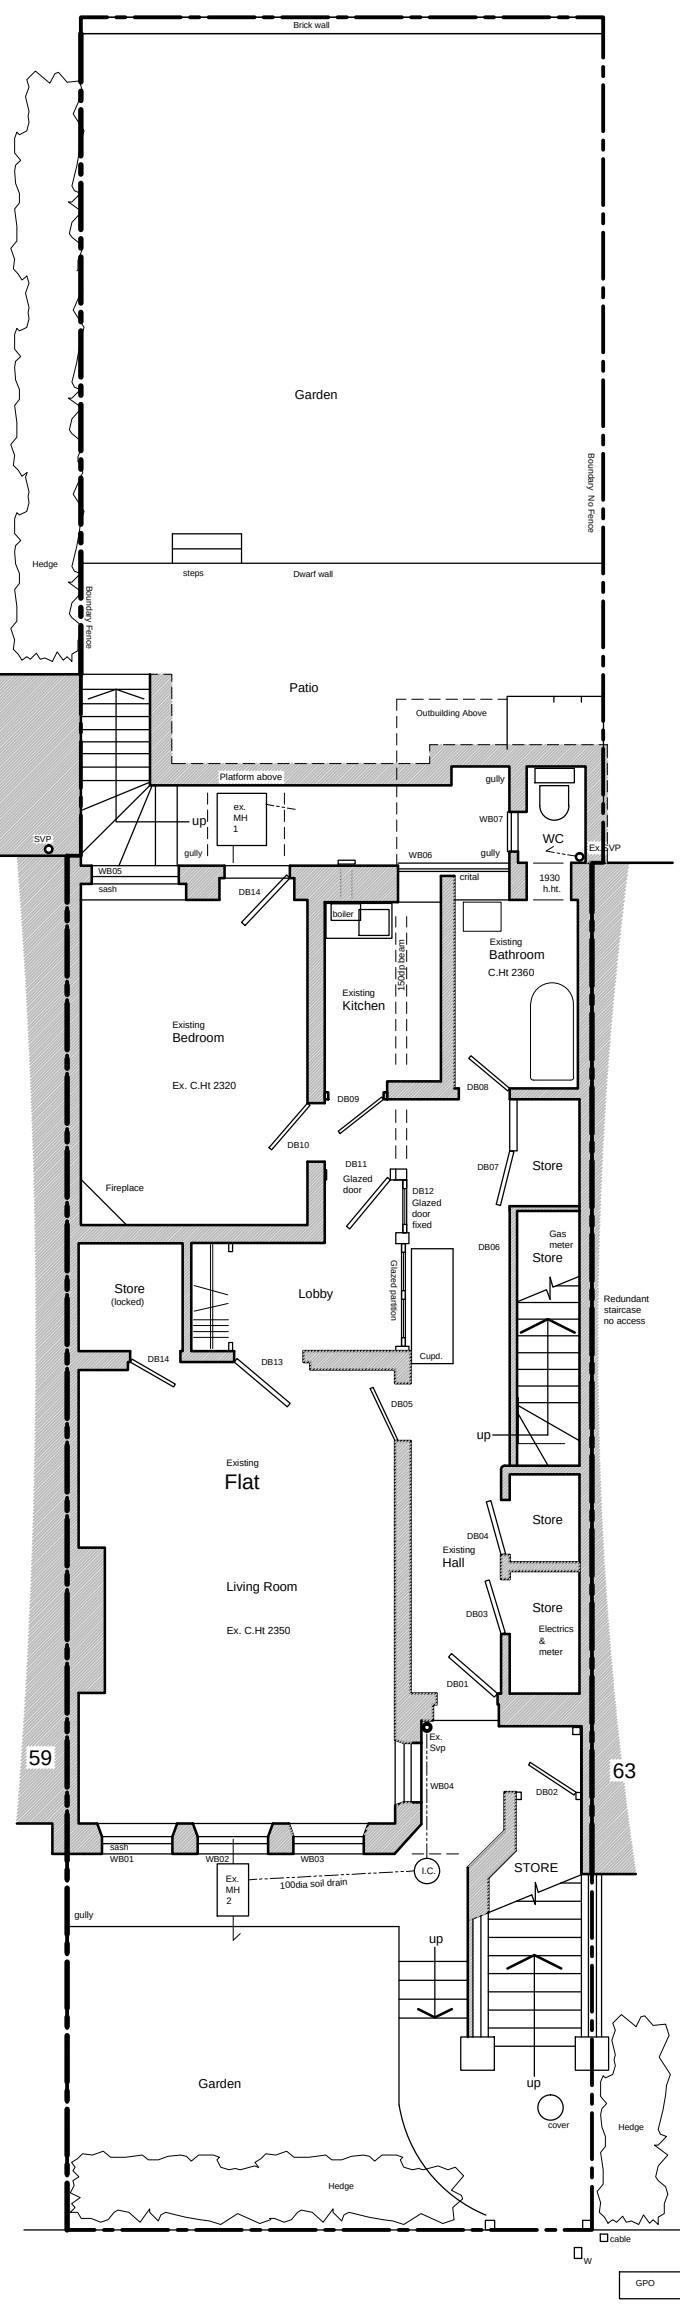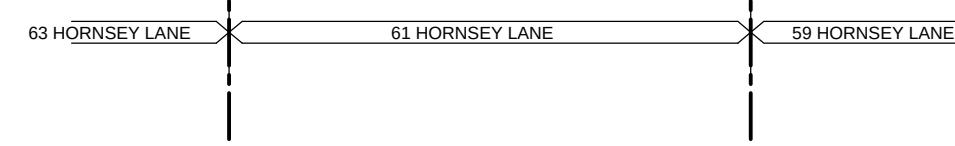

EXISTING LOWER GROUND FLOOR PLAN 1:100@A1

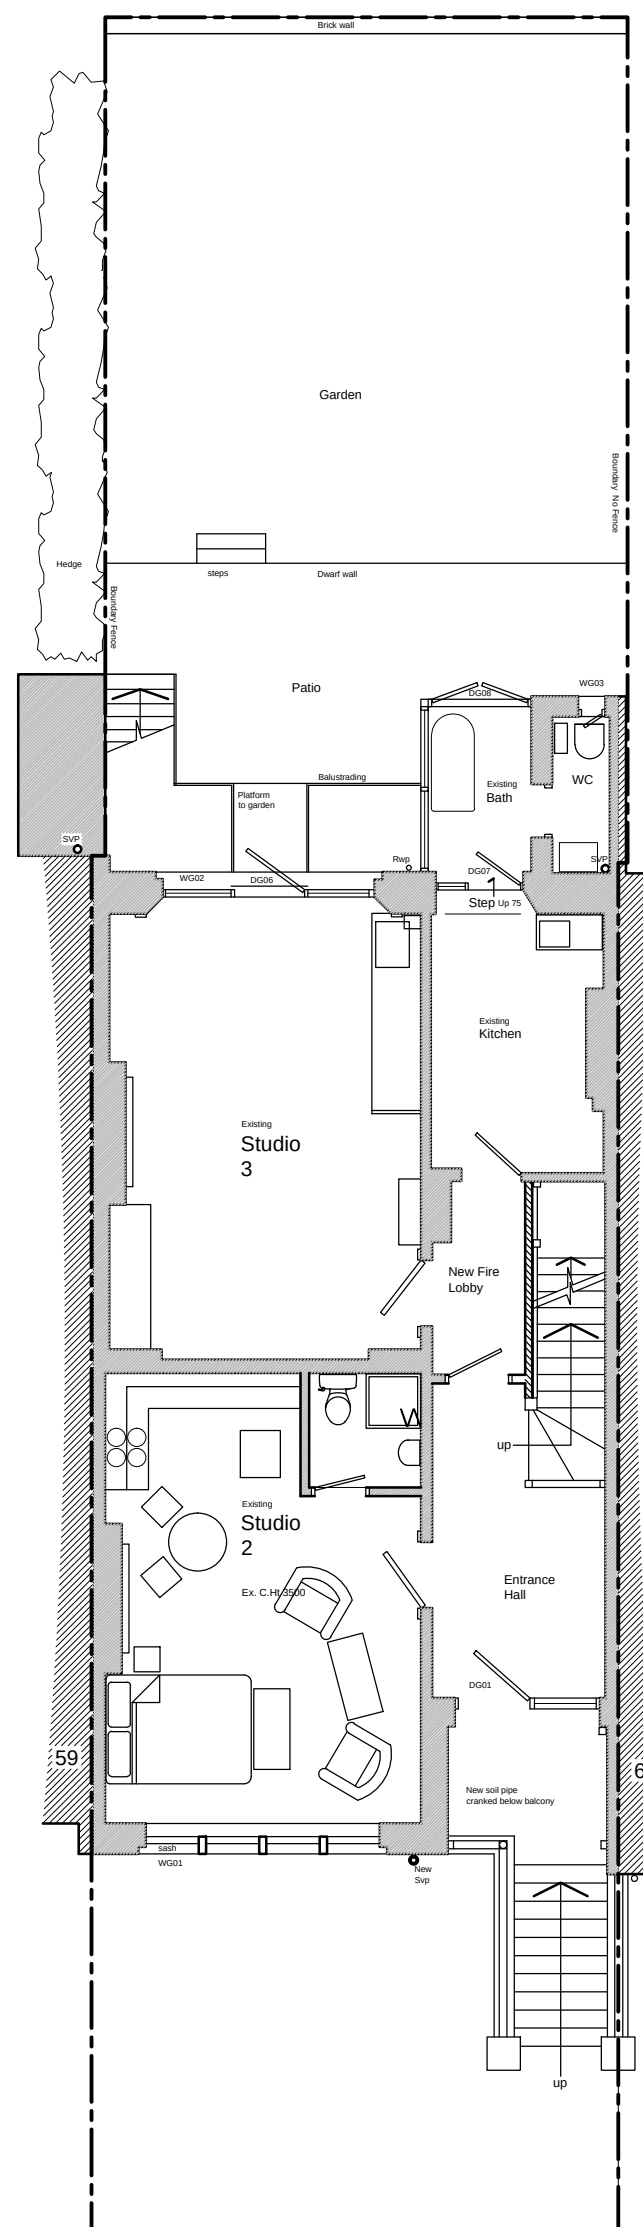

EXISTING GROUND FLOOR PLAN 1:100@A1