


notes:

Do not scale from this drawing

All dimensions to be checked on site and any discrepancies reported to the Architect/Contract Administrator before proceeding with the works on site, or off-site fabrication

Subject to site survey and inspection

 

SCALE 1:100@A1



PROPOSED LOWER GROUND FLOOR PLAN 1:100@A1


PROPOSED GROUND FLOOR PLAN 1:100@A1

SCHEDULE OF ACCOMMODATION

RESIDENTIAL
LOWER GROUND FLOOR
1 x 2 BED 4P FLAT - 100 SQM
PLUS REAR GARDEN

GROUND FLOOR
EXISTING UNITS PLUS REAR
TERRACE

SITE AREA 212 SQM

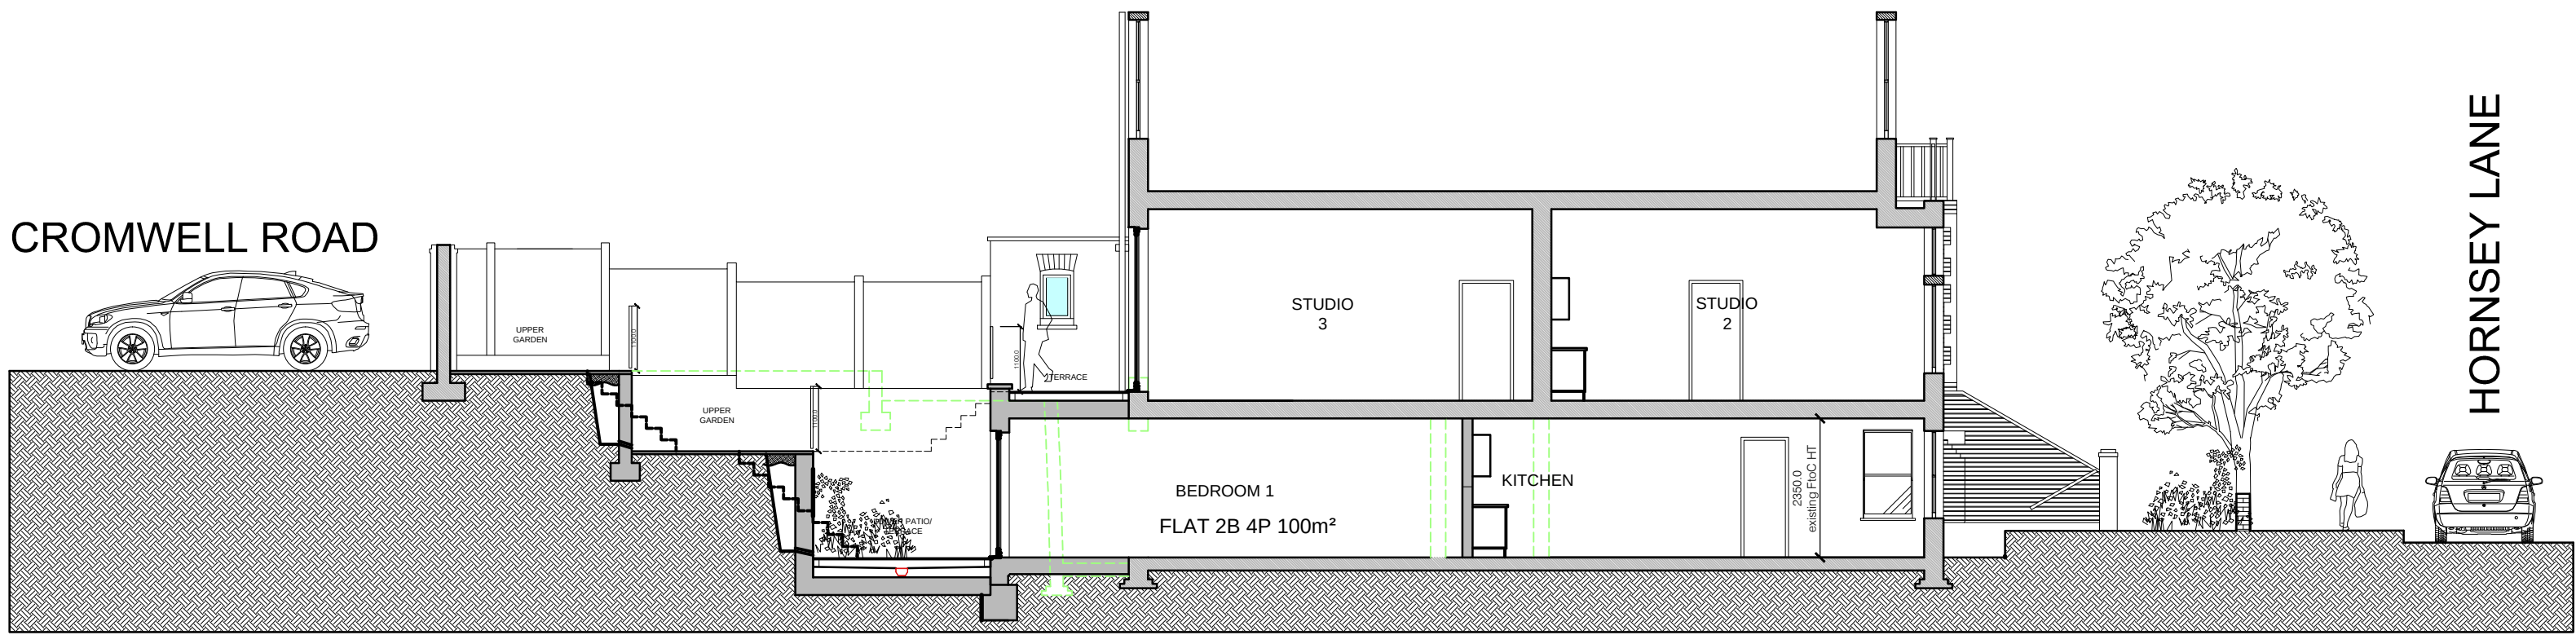

PROPOSED SECTION A-A 1:100@A1



For Approval

revision	description	date
ga lim GENESIS ARCHITECTS LTD 7 St Margarets Road, Stanstead Abbots Ware Hertfordshire, SG12 8EP T : 01920 877998 F : 01920 877998 E: genesisarchitects@btconnect.com W: www.genesisarchitects.ltd.uk		
001	MR D FLUSS	
002	RESIDENTIAL DEVELOPMENT AT 61 HORNSEY LANE, LONDON N6 5LE	
003	PROPOSED PLANS, SECTION AND ELEVATION	
004	OCT 22	scale AS SHOWN drawn IRMB
005	GAL 325 (PC) 002	revision