


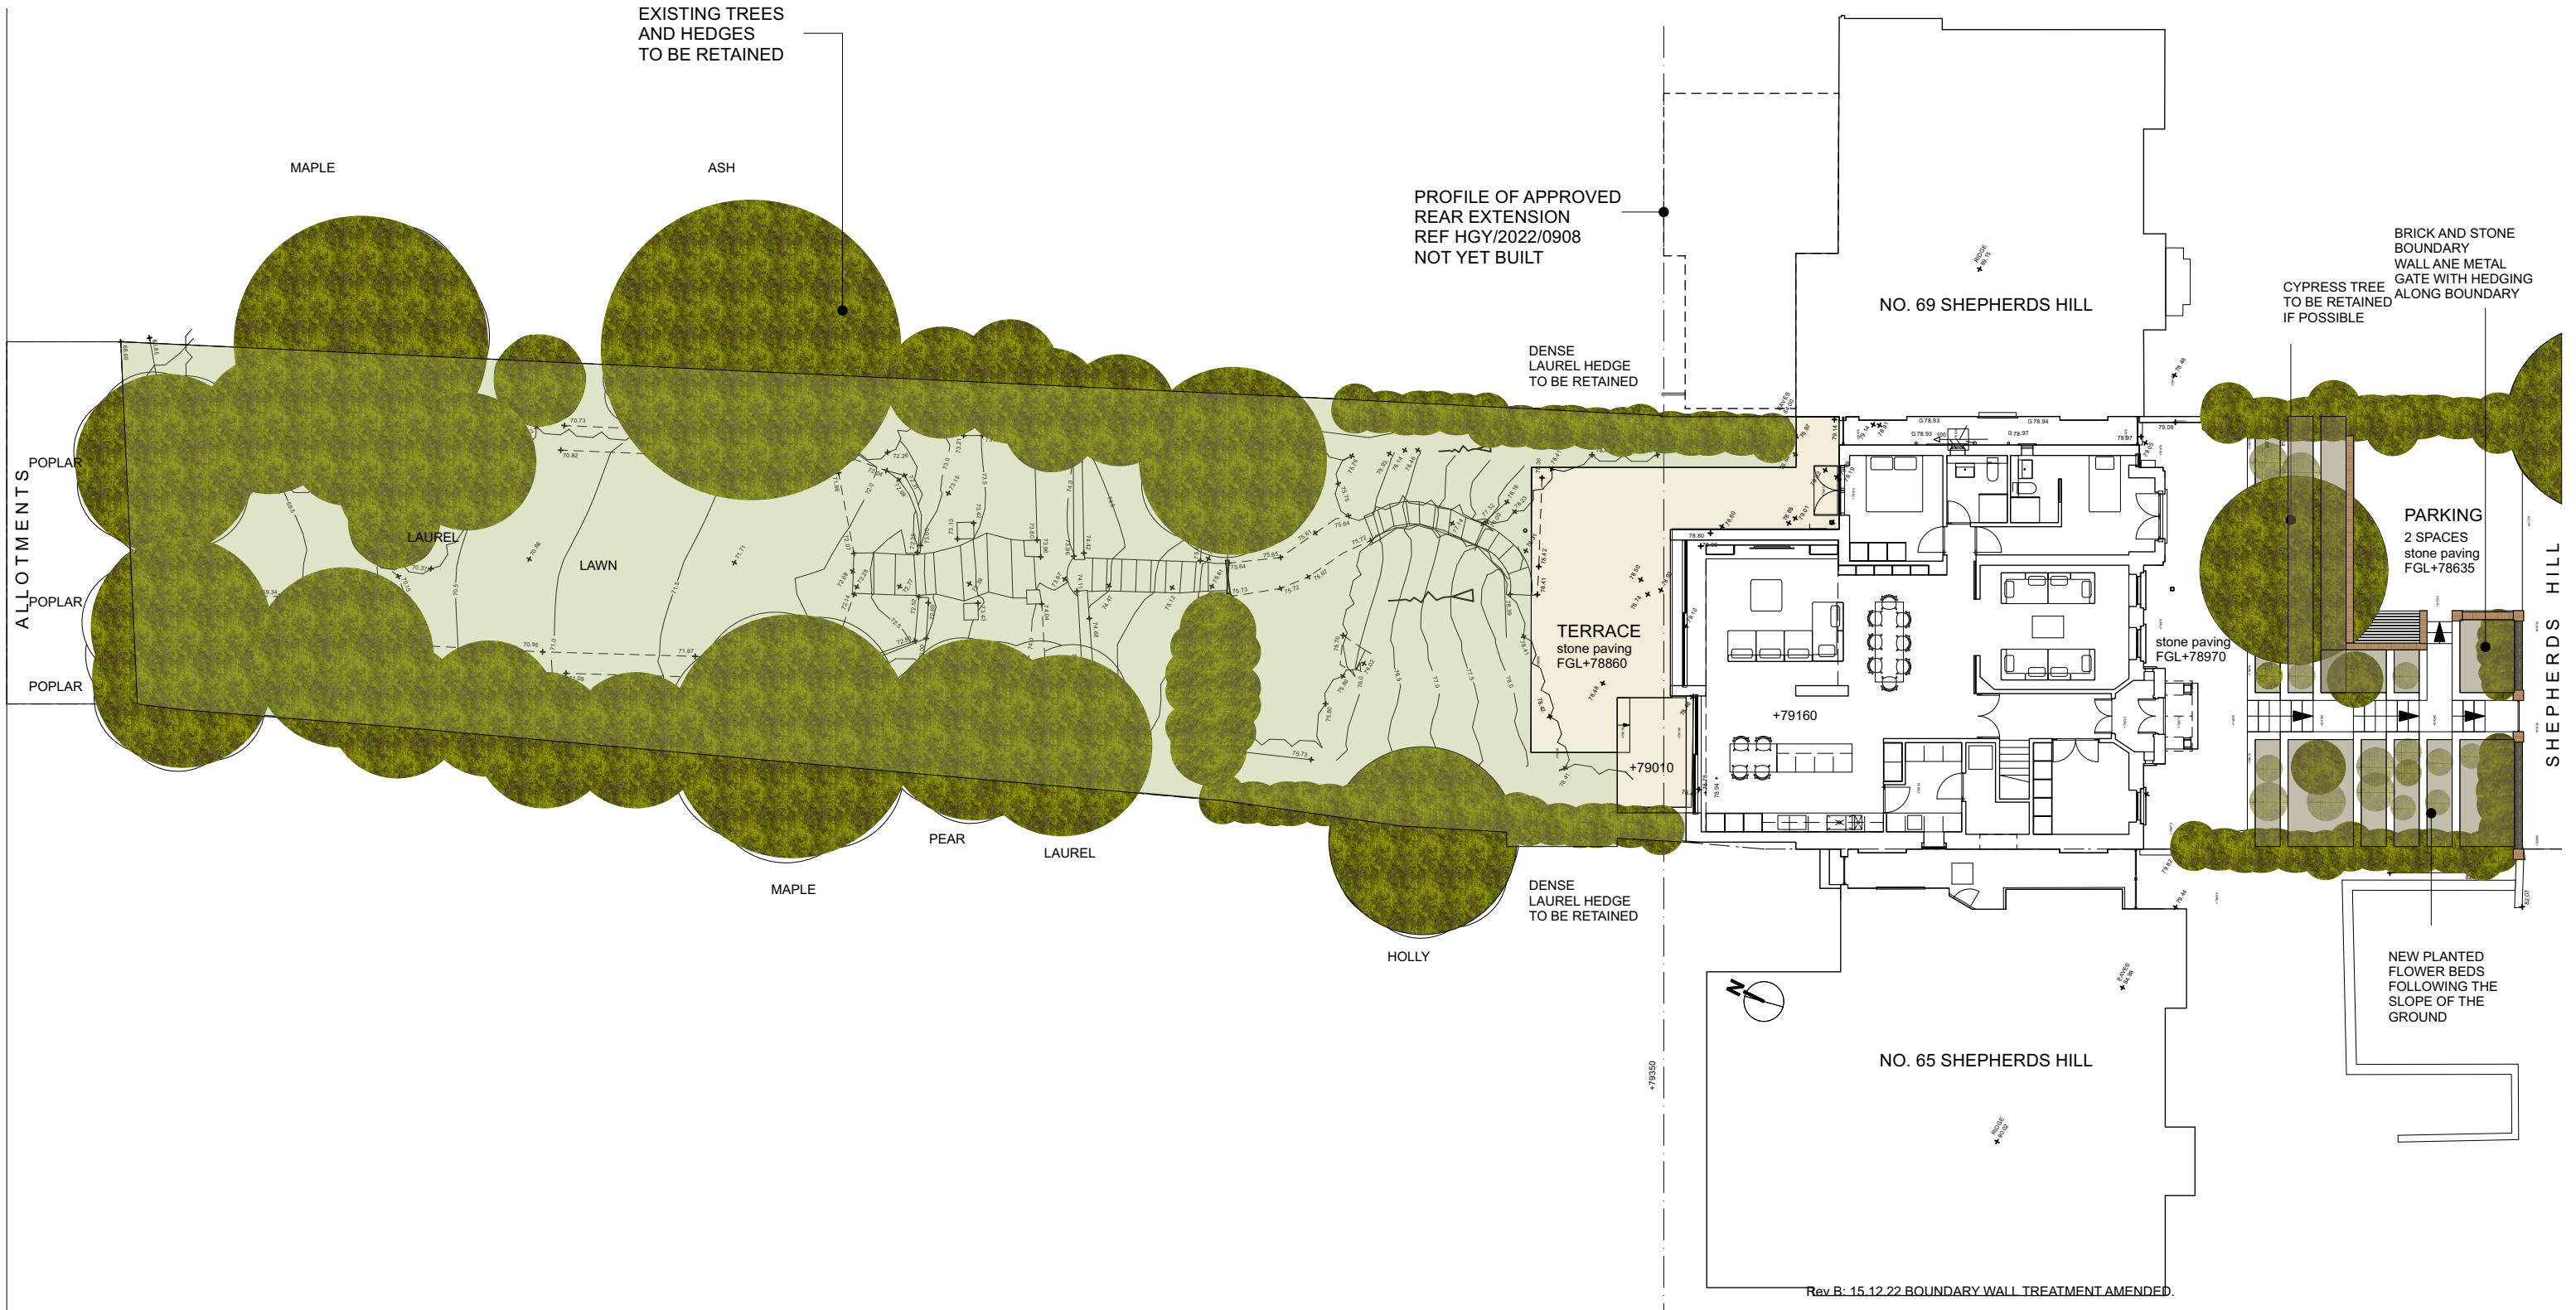

0 1 2 3 4 5 M

1 **Proposed Site Plan**
Scale: 1:200

0 10 20 30 40 50 mm
Paper Scale

Rev B: 15.12.22 BOUNDARY WALL TREATMENT AMENDED.

Rev A: 16.11.22 INTERNAL FLOOR LEVEL AND TERRACE LEVEL AMENDED, SIDE DOOR OMITTED, FRENCH DOORS ADDED.		Revision	Date
DAVID RUSSELL ARCHITECT 94 Revelon Road, London, SE4 2PR, UK M: +44 (0) 774 884 7288 E: info@davidrussellarchitect.com			25.09.2022
Project			Scale
67 Shepherd's Hill			1:200@A3
Drawing Title			Job No./ Stage/ Drawing No.
Proposed Site Plan			016_PL_013
0mm	50mm	100mm	Revision
DO NOT SCALE FROM THIS DRAWING ALL DISCREPANCIES TO BE REPORTED ©2021 David Russell			

B