


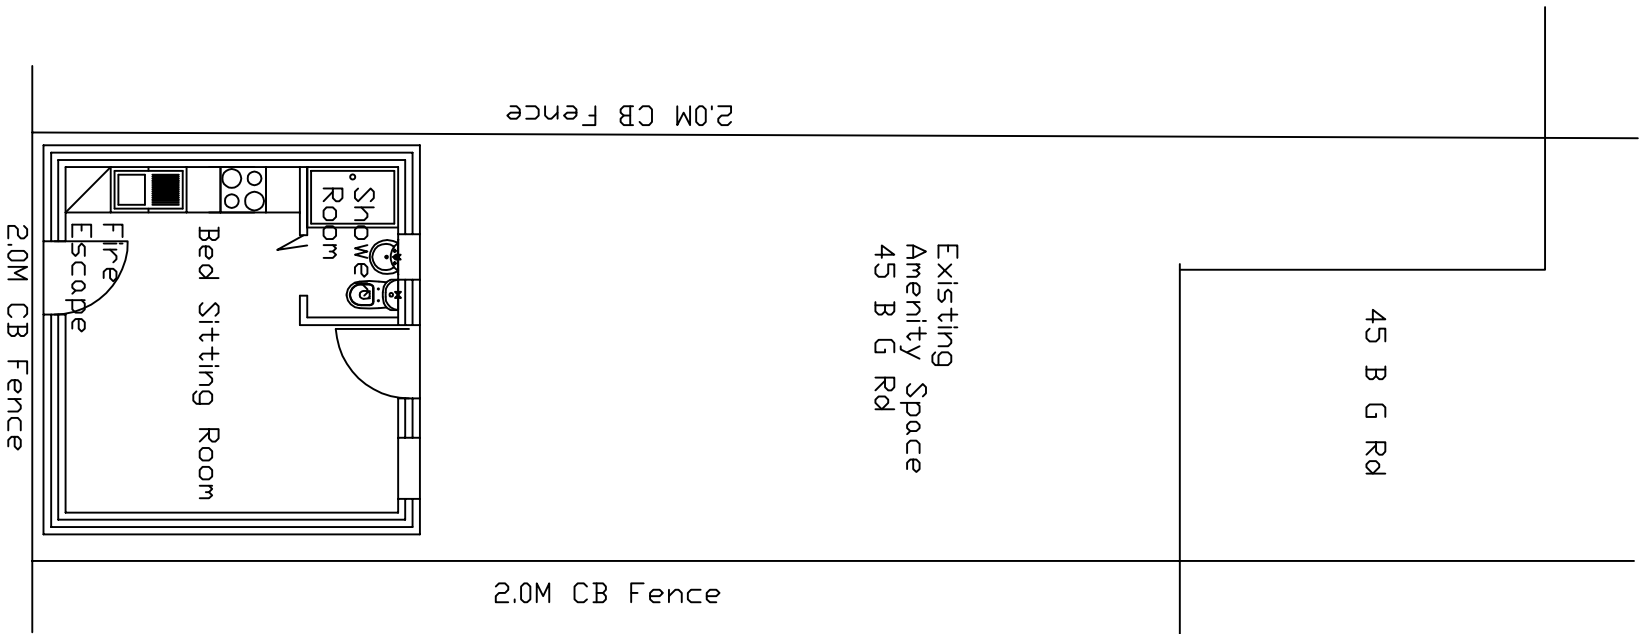

Existing
Amenity Space
45 B G Rd


45 B G Rd

2.0M CB Fence


2.0M CB Fence

2.0M CB Fence


Proposed Layout 1:100

 


Proposed Side Elevation 1:100

 

Proposed Side Elevation 1:100

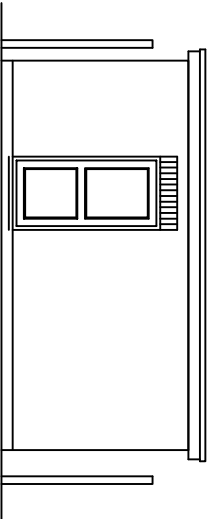


Proposed Rear Elevation 1:100

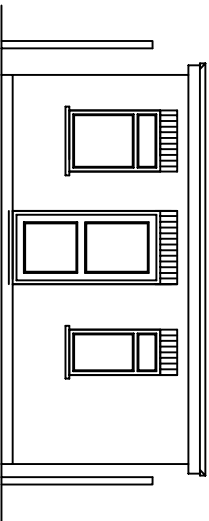

Proposed Front Elevation 1:100

SCALE BAR METRES

 

JOB TITLE

Proposed Layout & Elevations
45 Bounds Green Road
London N22 8HB

SCALE

1:100 on A3

DATE

Oct 2022

NOTES

Design & Management.co.uk

7 West Fen
Frithville
Boston
Lincs
PE22 7EX

Tel 01205 750775

DESIGNED & DRAWN BY Design and Management.co.uk which is a trading name of Planning and Property Consultants.com which is a trading name of Planning and Property Consultants.com. ALL DRAWINGS ARE SUPPLIED SUBJECT TO THE STANDARD CONDITIONS, WHICH, ARE AVAILABLE ON REQUEST.
© COPYRIGHT KEITH BAKER 10/22