




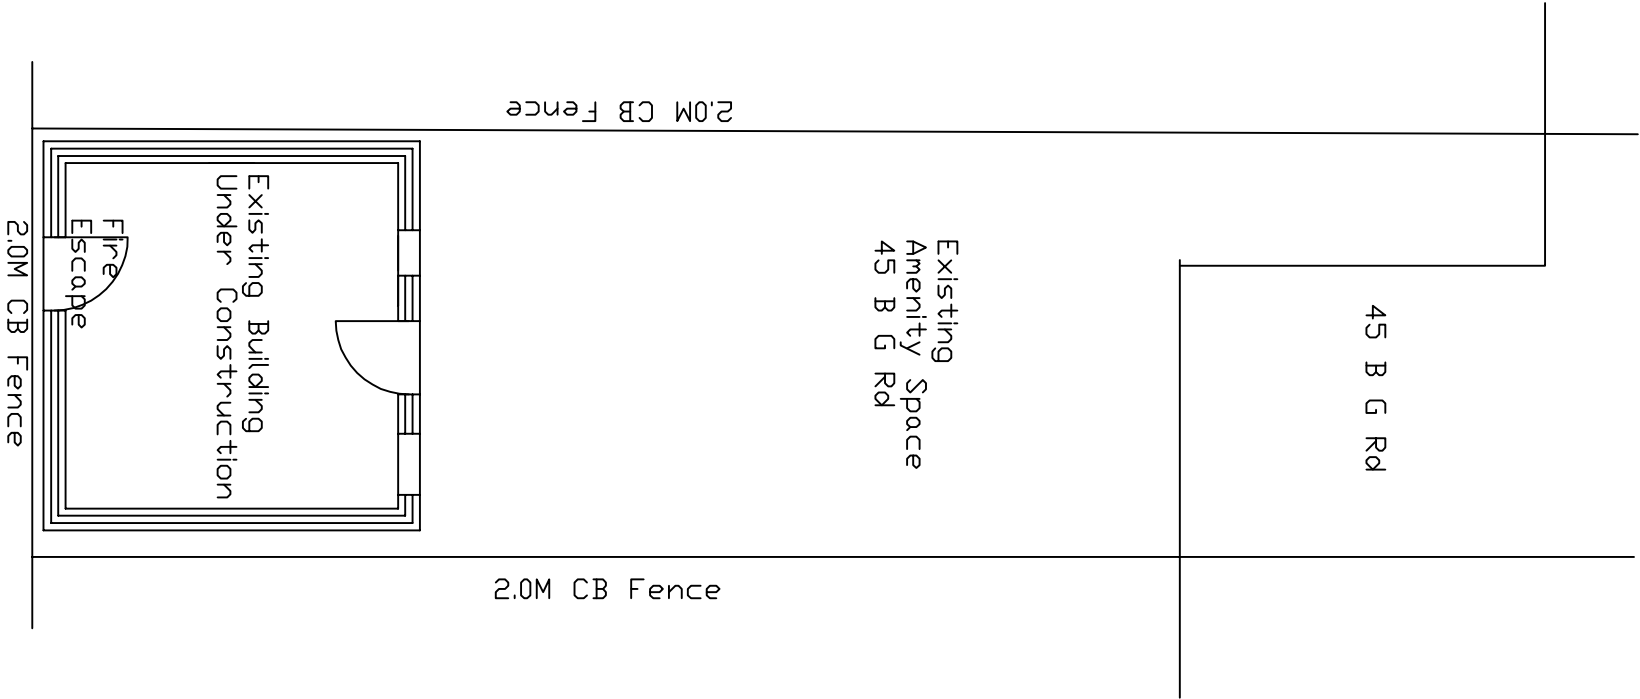


Proposed Layout 1:100

 


Proposed Side Elevation 1:100

 

Proposed Side Elevation 1:100

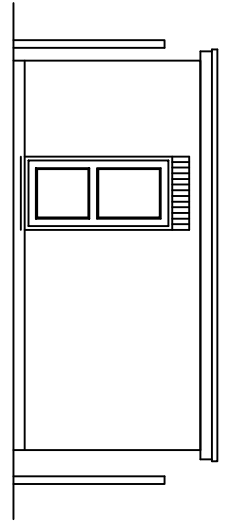

Proposed Rear Elevation 1:100

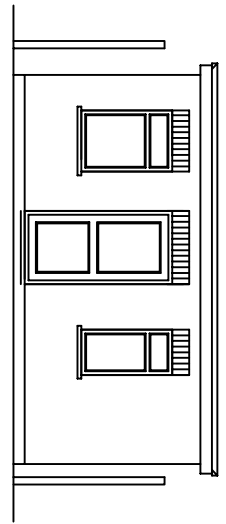

Proposed Front Elevation 1:100

Design & Management.co.uk

7 West Fen
Frithville
Boston
Lincs
PE22 7EX Tel 01205 750775

SCALE BAR METRES

0 1 2 3 4 5

JOB TITLE

Existing Layout & Elevations
45 Bounds Green Road
London N22 8HB

SCALE

1:100 on A3

DATE

Oct 2022

DESIGNED & DRAWN BY Design and Management .co.uk which is a trading name of Planning and Property Consultants .com which is a trading name of Planning and Property Consultants .com. All drawings are supplied subject to the conditions which are available on request.
© COPYRIGHT KEITH BAKER 10/22

NOTES