



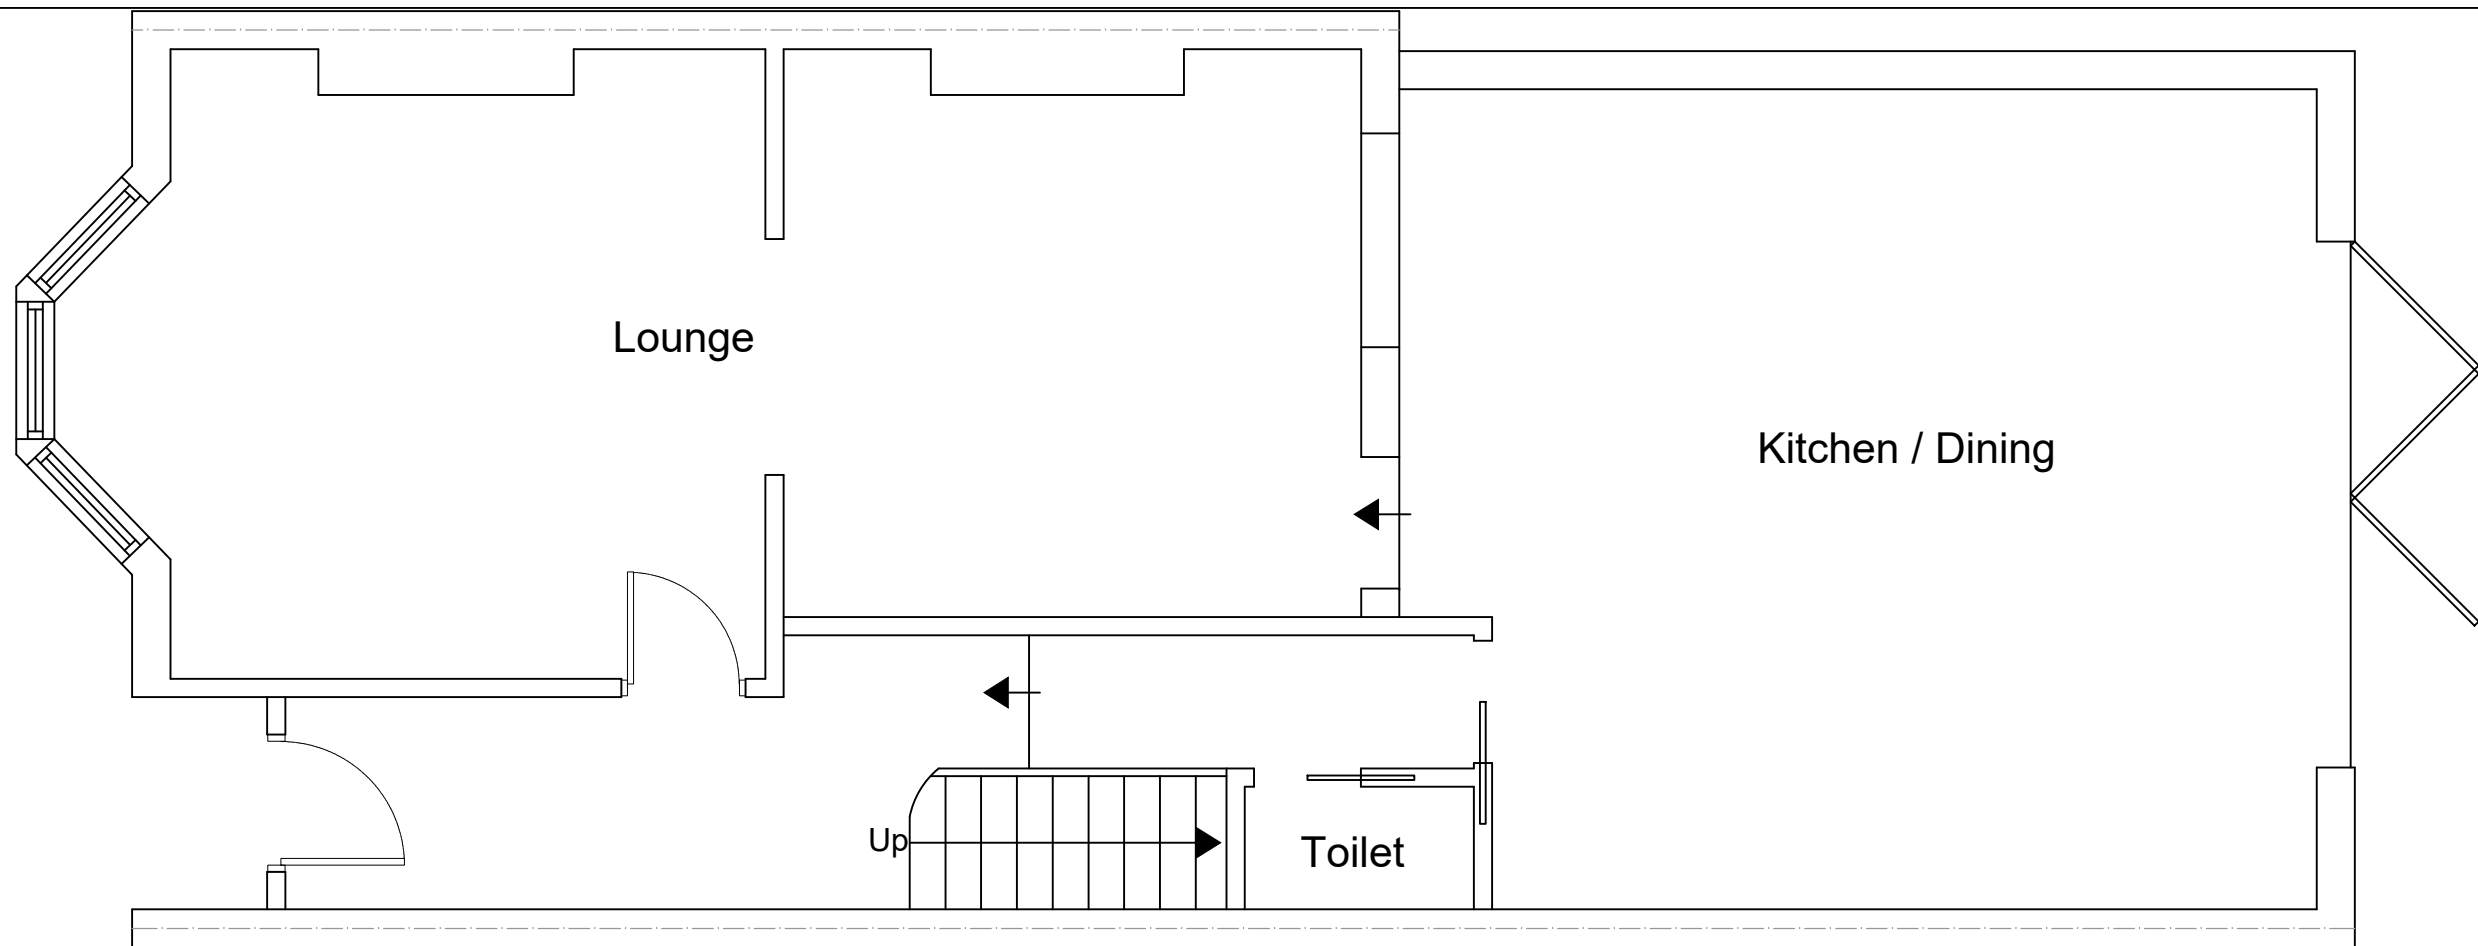

EXISTING GROUND FLOOR PLAN

SCALE 1:50

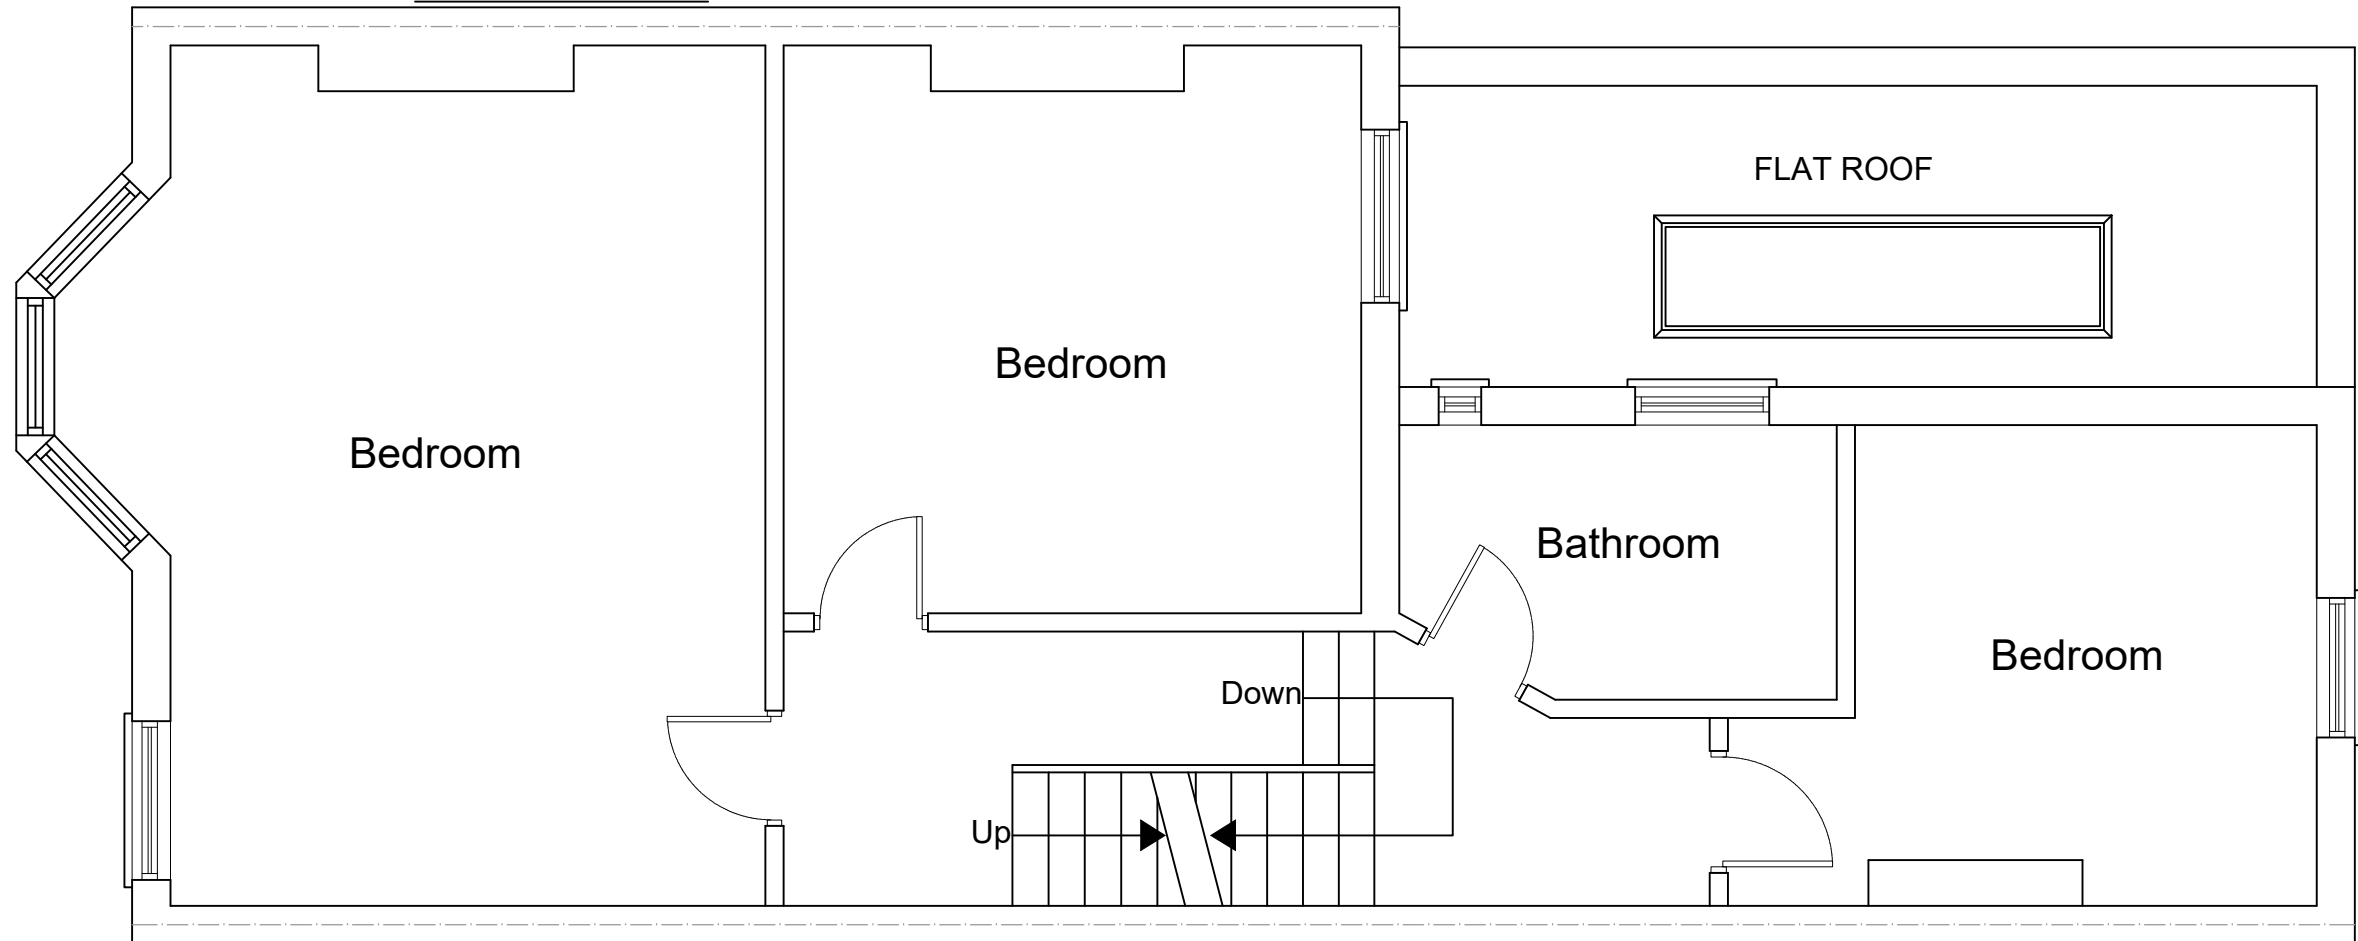

EXISTING FIRST FLOOR PLAN

SCALE 1:50



www.FastPlansUK.co.uk

Project: Loft Conversion with Dormer to Rear.


Address: 29 INDERWICK RD N8 9LB

Scale: 1:50 @ A3 Dwg. no: A01


Drawn by: O.B.S Date Drawn: 13-DEC-2022

For Drawings Tel: 020 3542 1777

E-mail: plans@FastPlansUK.co.uk

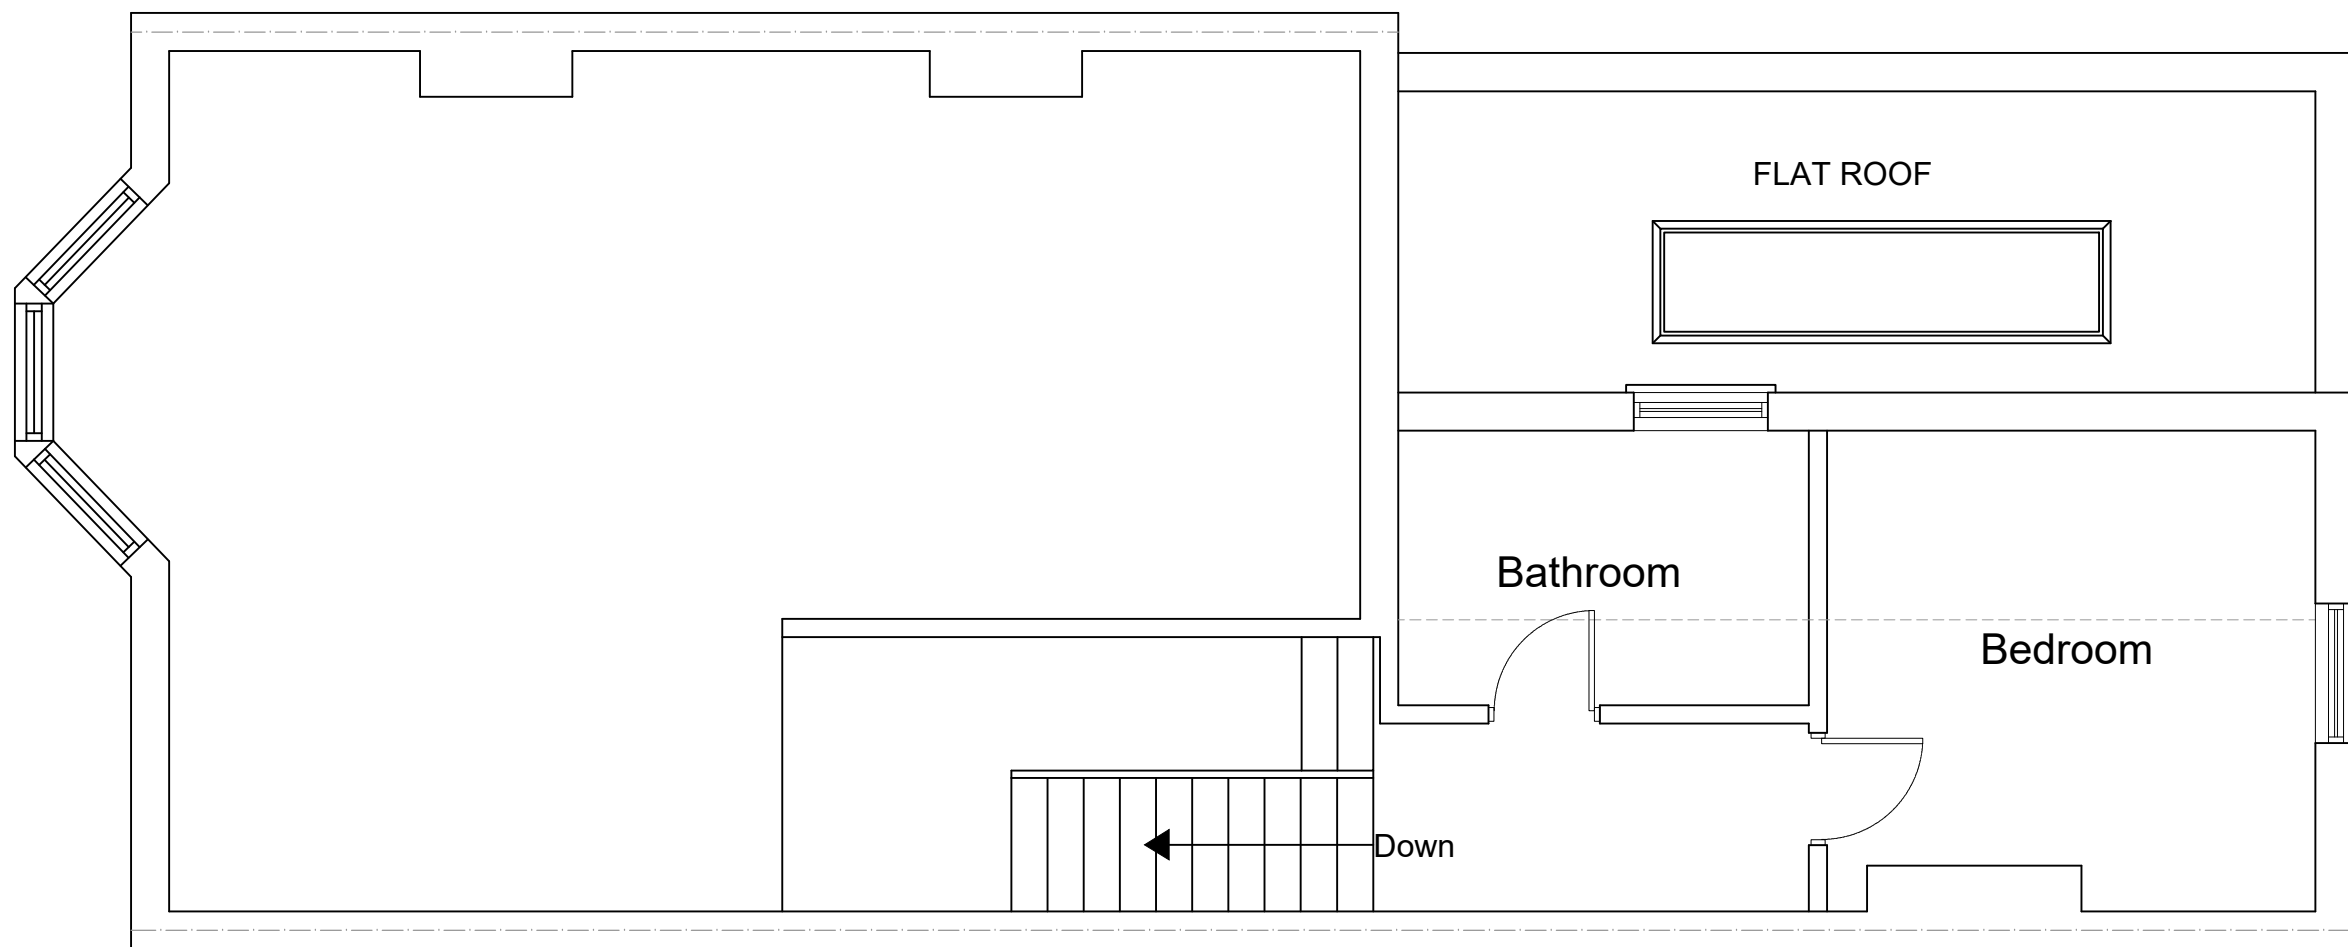

EXISTING SECOND FLOOR PLAN
SCALE 1:50

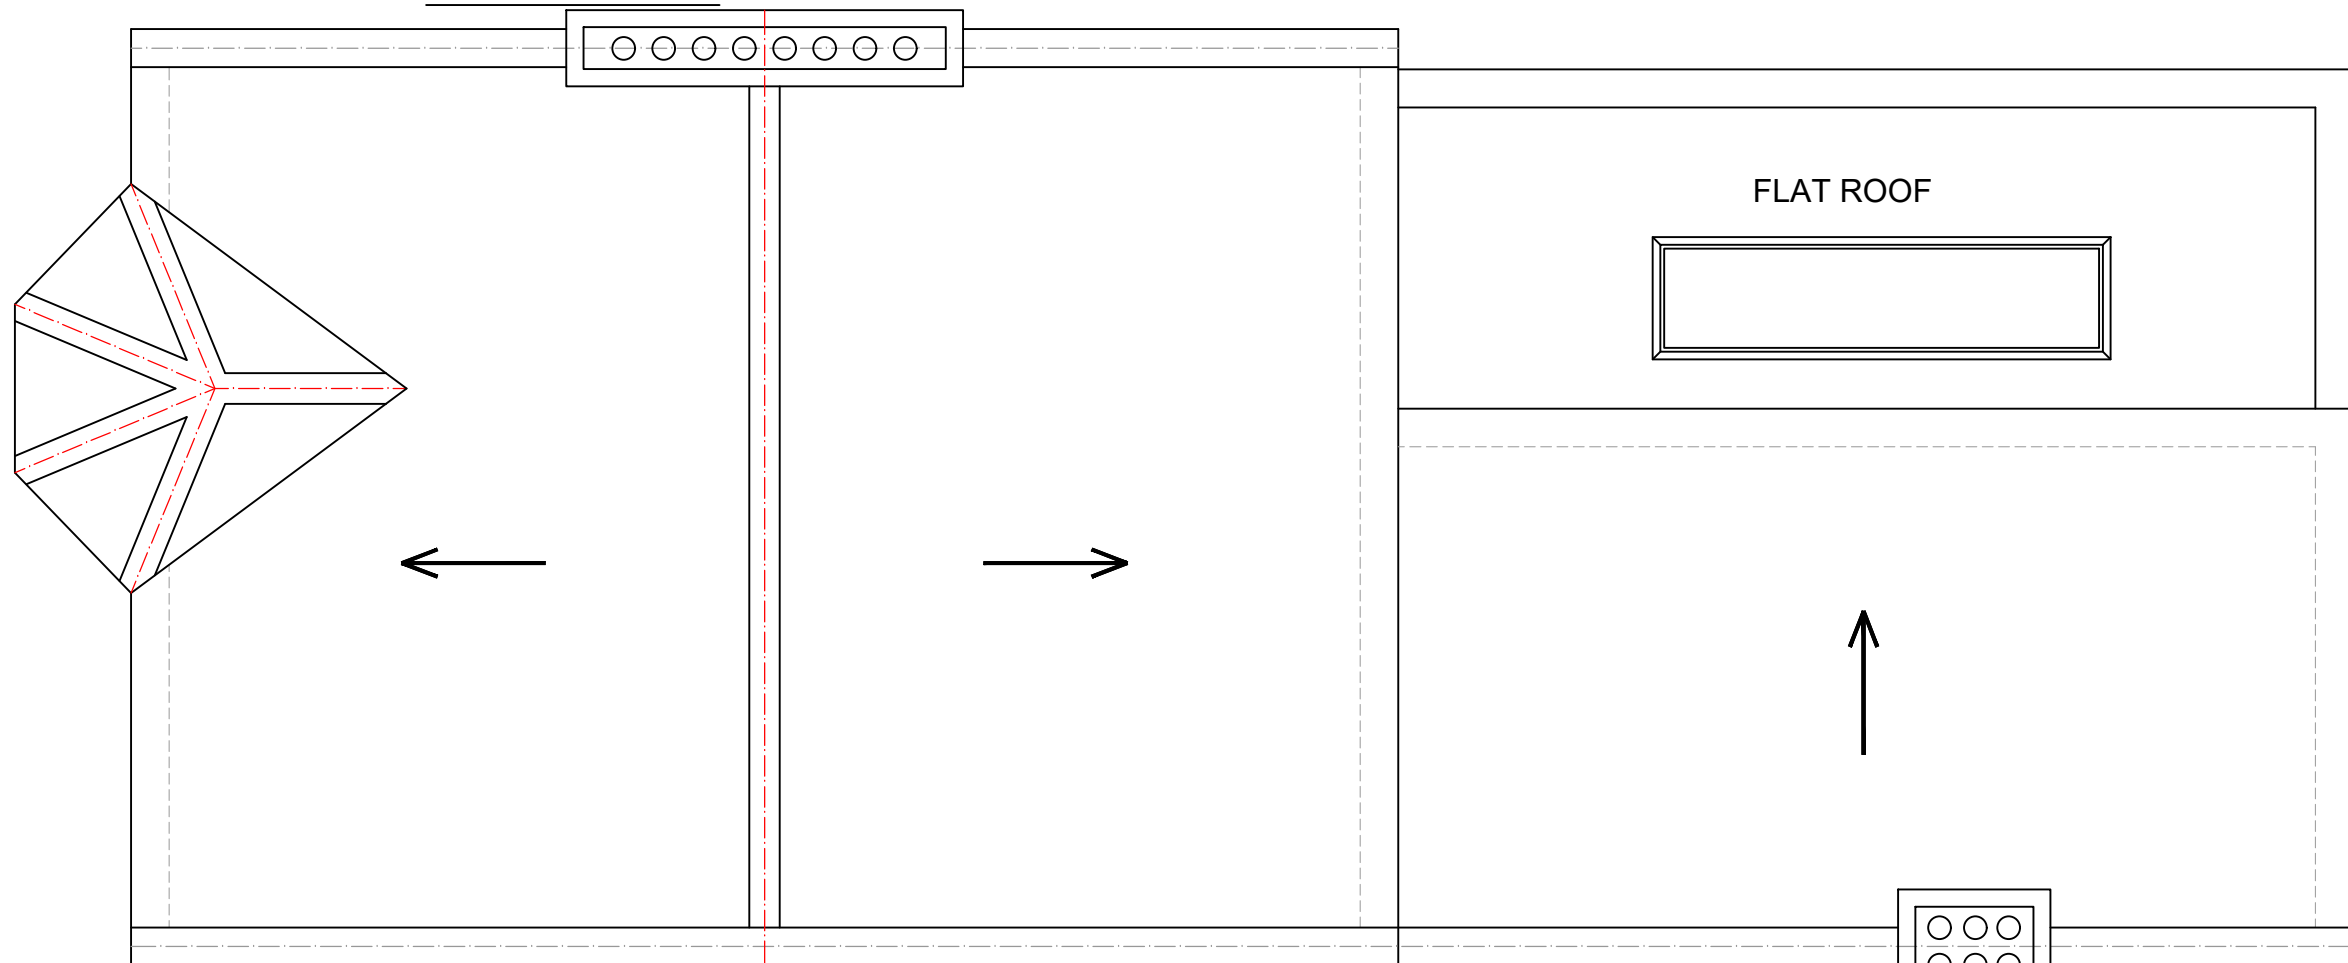

EXISTING ROOF PLAN
SCALE 1:50



www.FastPlansUK.co.uk


Project: Loft Conversion with
Dormer to Rear.

Address: 29 INDERWICK RD N8 9LB


Scale: 1:50 @ A3	Dwg. no: A02
Drawn by: O.B.S	Date Drawn: 13-DEC-2022

For Drawings Tel: 020 3542 1777

E-mail: plans@FastPlansUK.co.uk

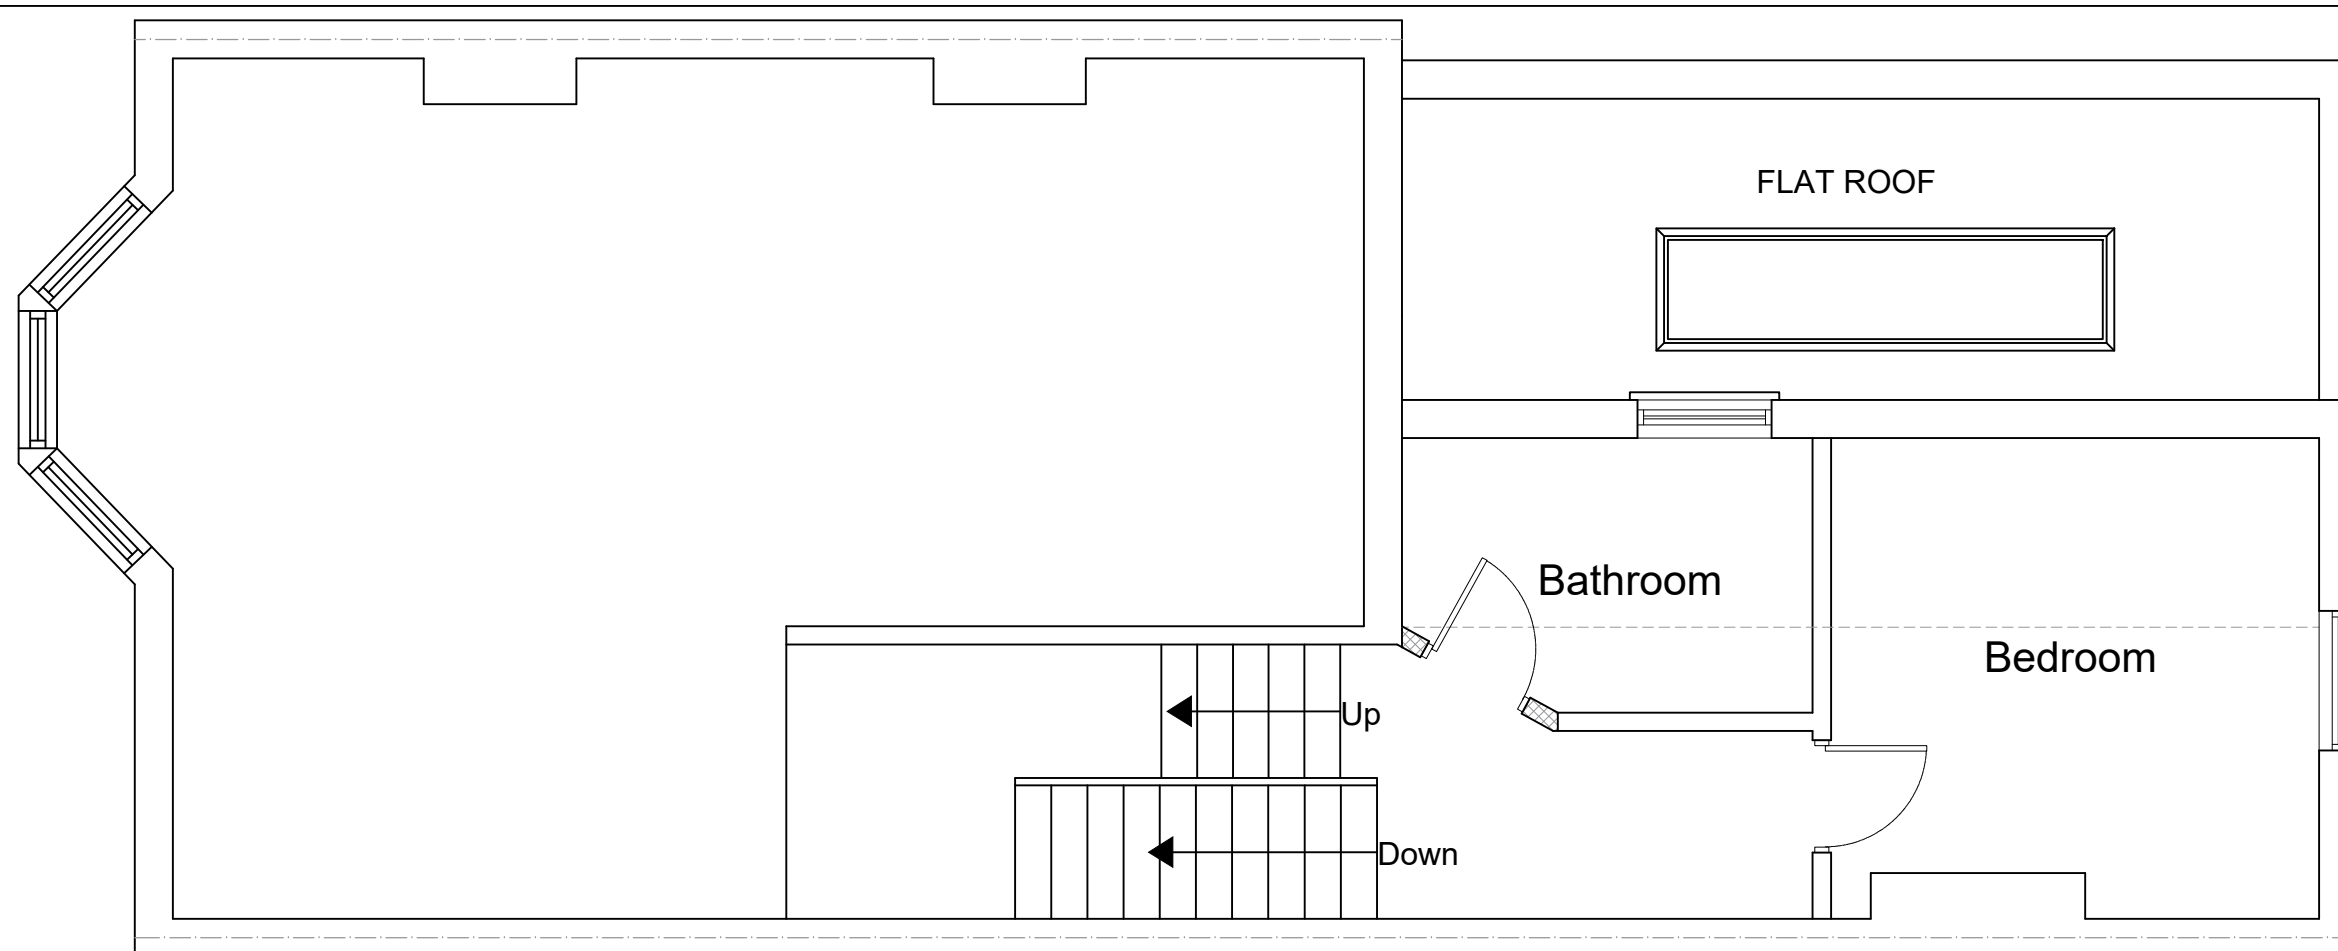

PROPOSED SECOND FLOOR PLAN
SCALE 1:50

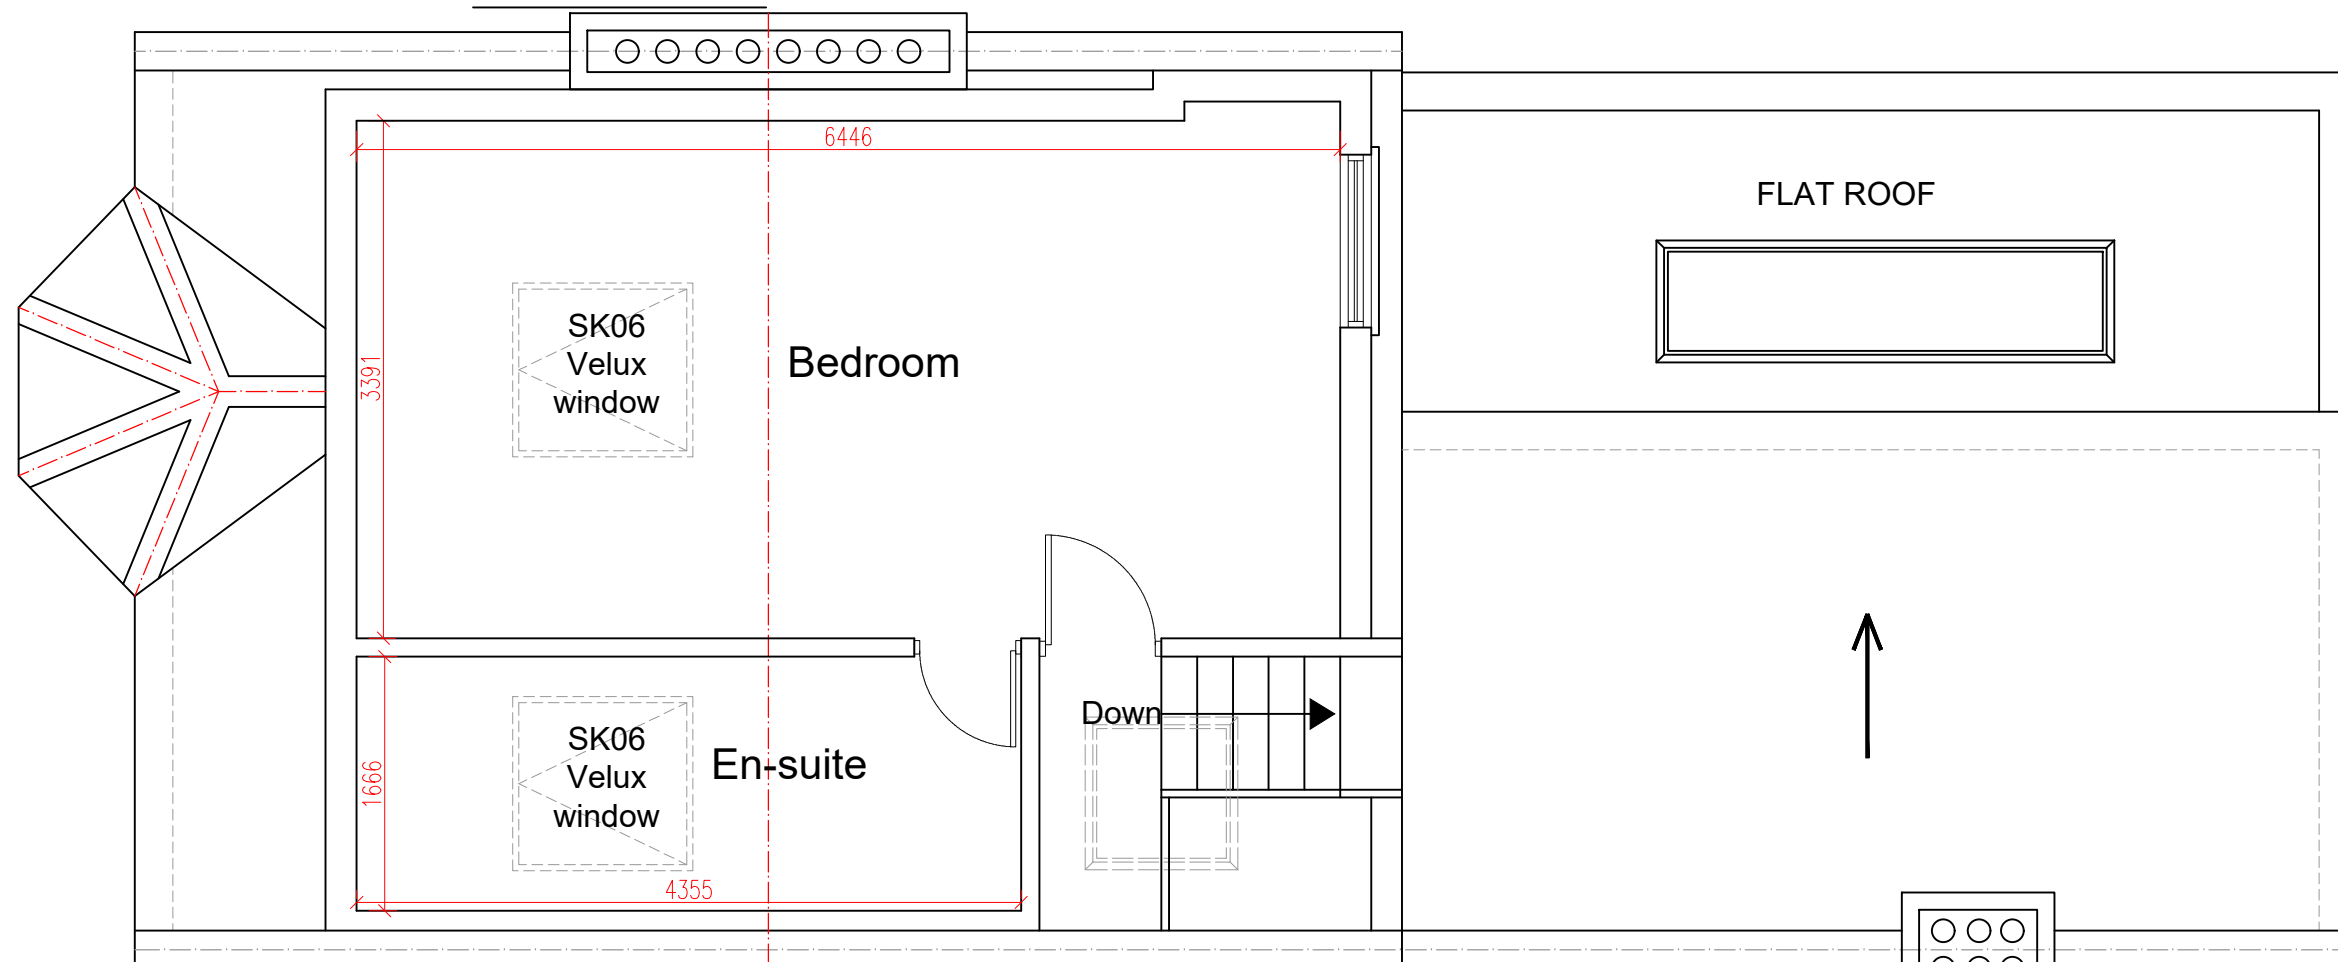

PROPOSED LOFT PLAN
SCALE 1:50



www.FastPlansUK.co.uk


Project: Loft Conversion with
Dormer to Rear.

Address: 29 INDERWICK RD N8 9LB

Scale: 1:50 @ A3	Dwg. no: A03
Drawn by: O.B.S	Date Drawn: 13-DEC-2022

For Drawings Tel: 020 3542 1777

E-mail: plans@FastPlansUK.co.uk

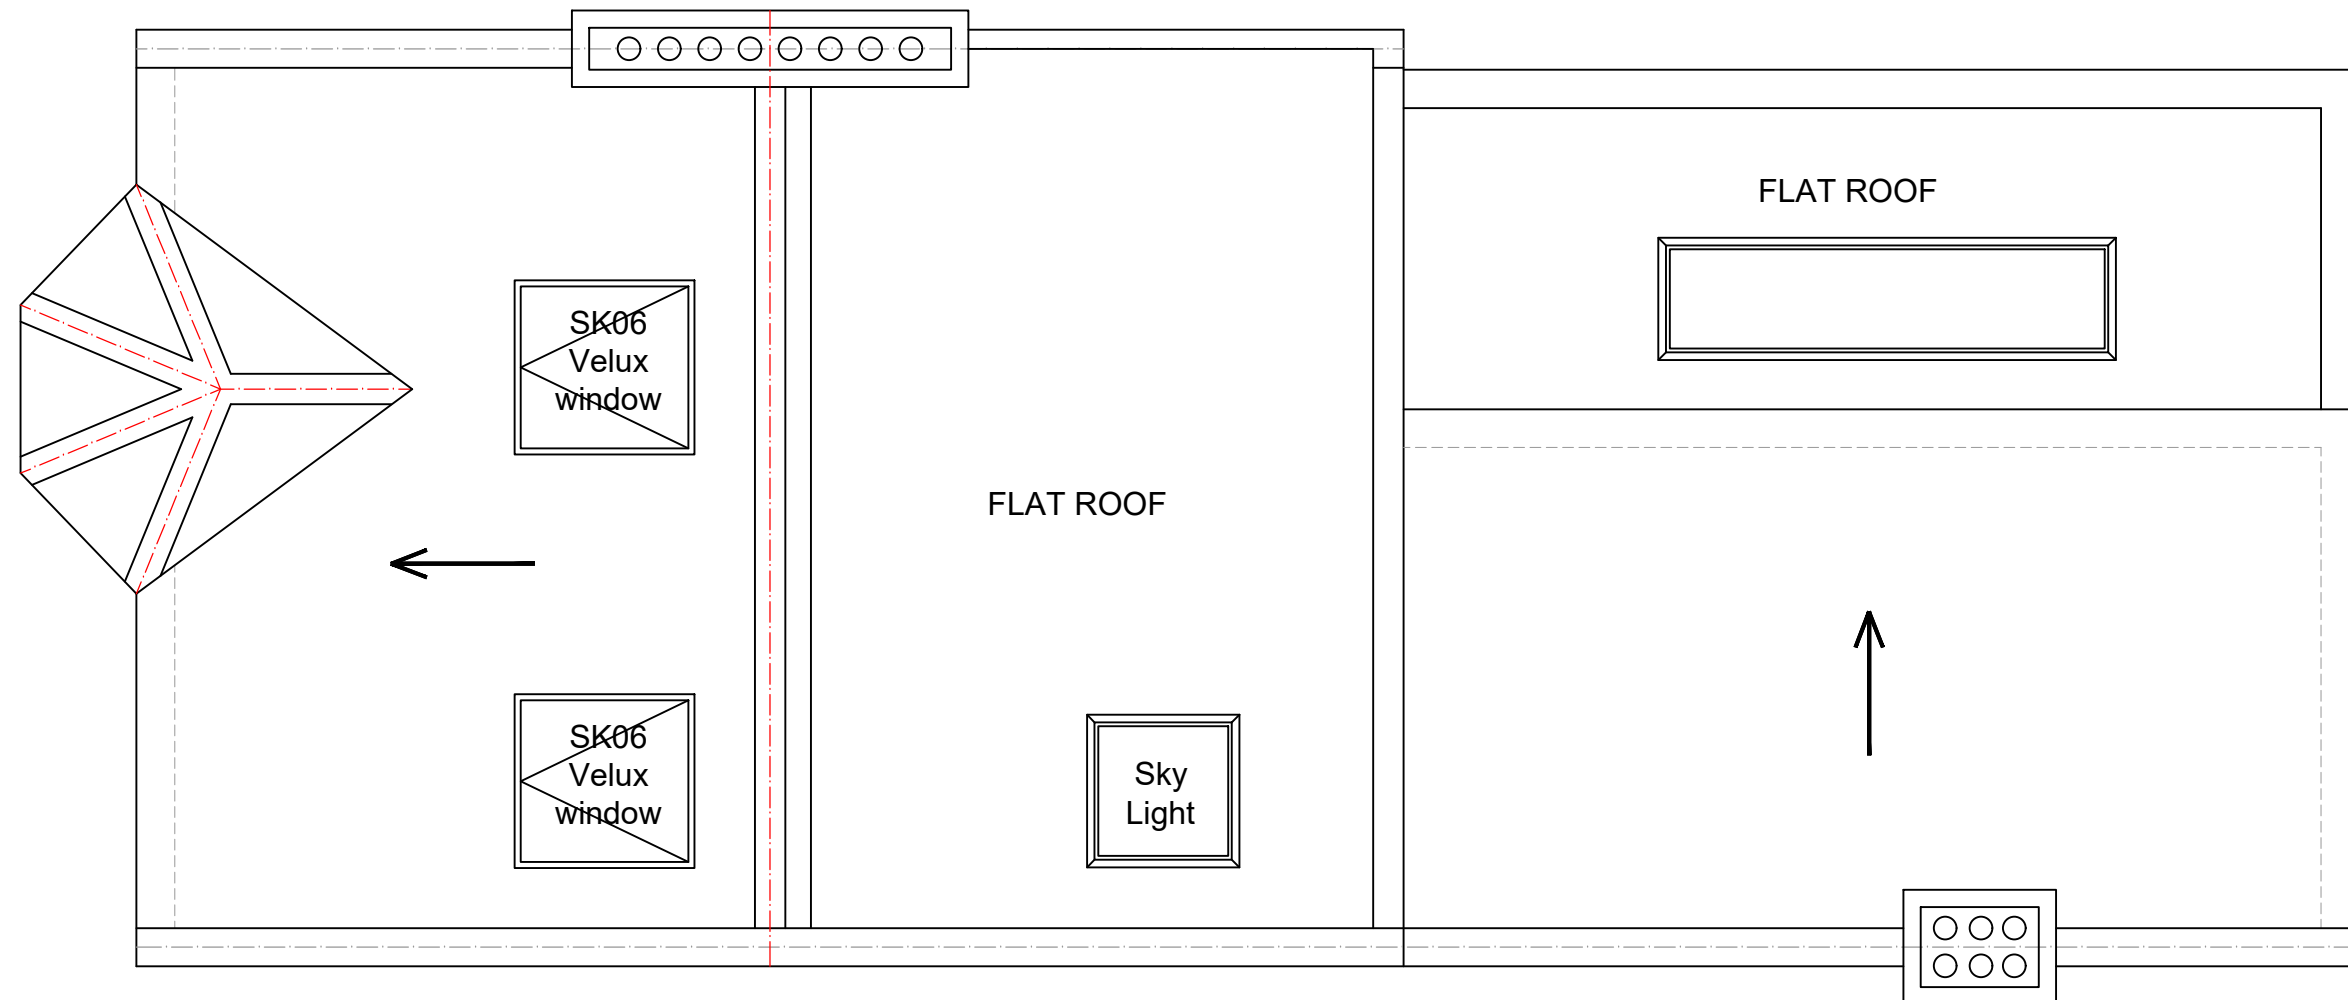

PROPOSED ROOF PLAN
SCALE 1:50



www.FastPlansUK.co.uk


Project: Loft Conversion with
Dormer to Rear.

Address: 29 INDERWICK RD N8 9LB


Scale: 1:50 @ A3	Dwg. no: A04
Drawn by: O.B.S	Date Drawn: 13-DEC-2022

For Drawings Tel: 020 3542 1777


E-mail: plans@FastPlansUK.co.uk

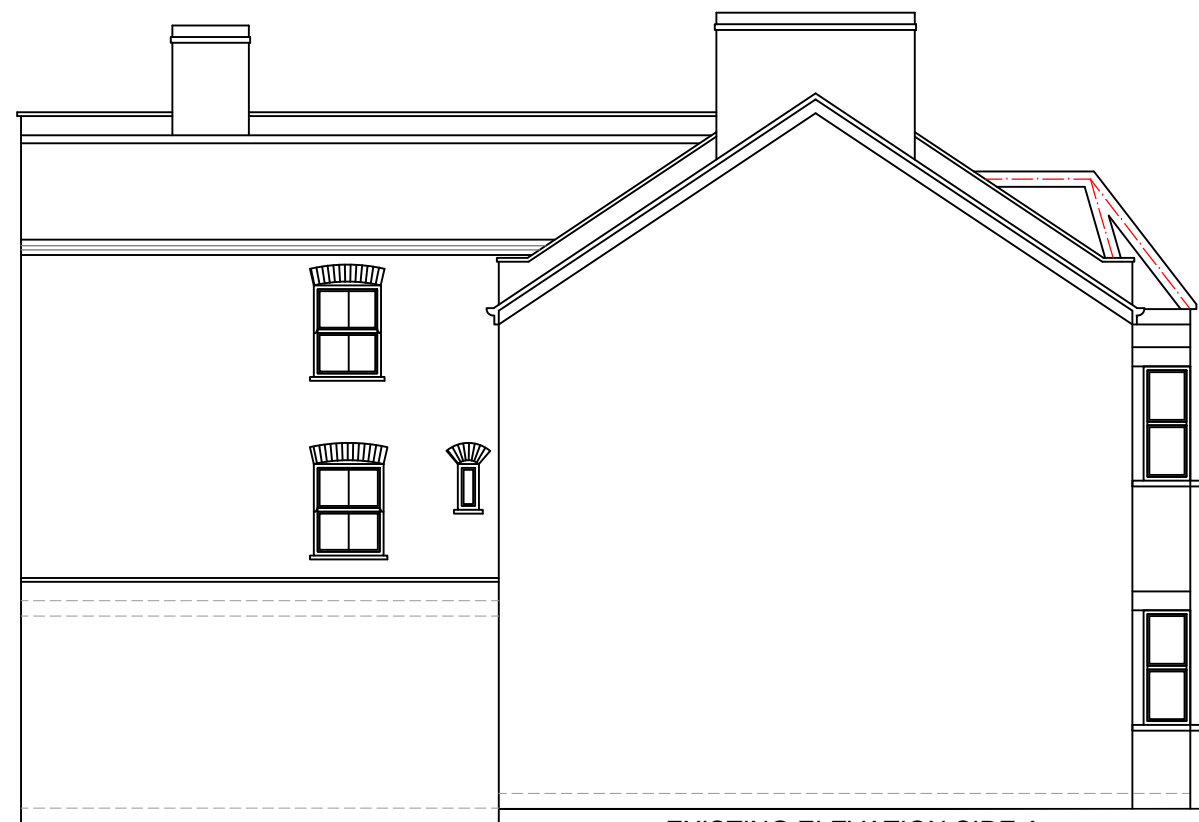


EXISTING ELEVATION SIDE A
SCALE 1:100

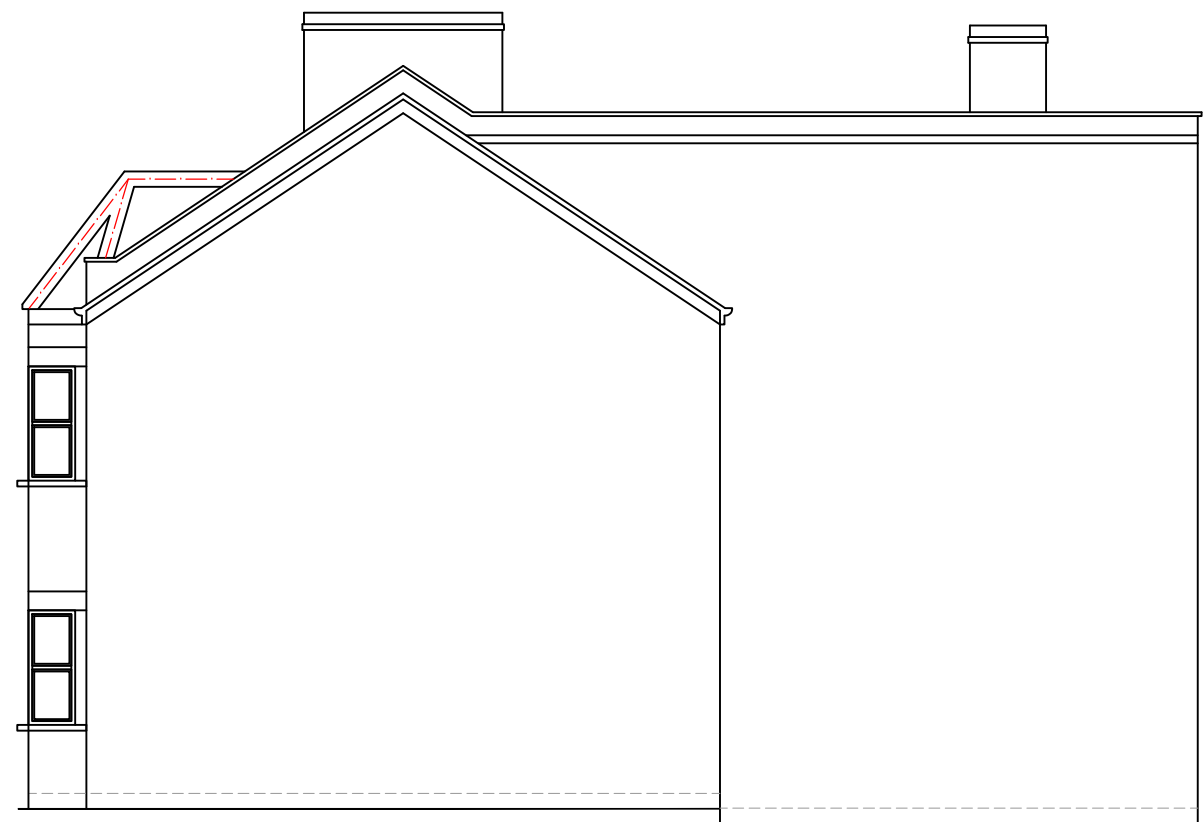


EXISTING ELEVATION SIDE B
SCALE 1:100

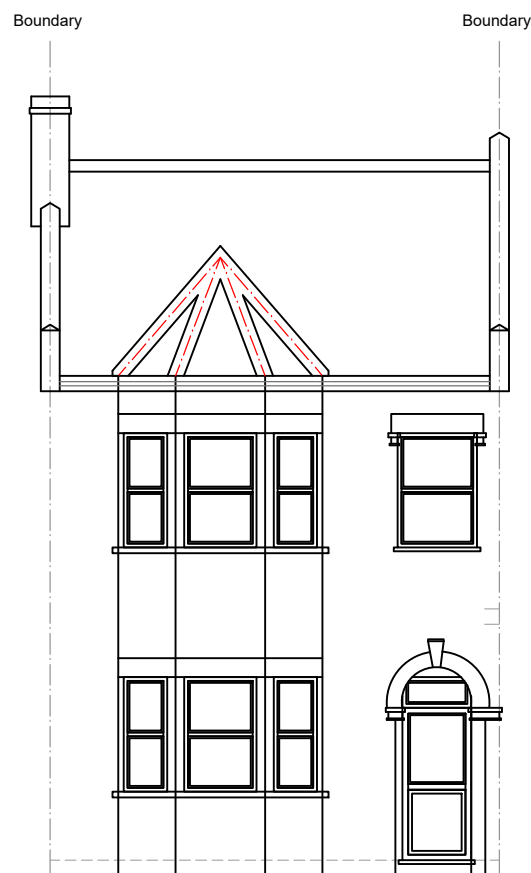

EXISTING FRONT ELEVATION
SCALE 1:100

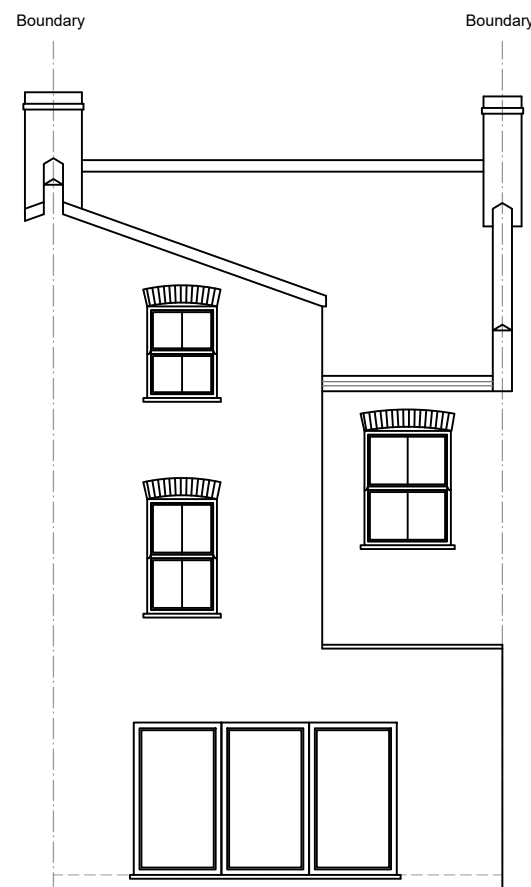

EXISTING REAR ELEVATION
SCALE 1:100

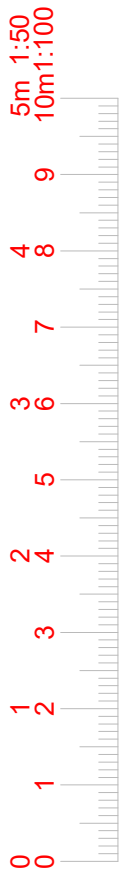

www.FastPlansUK.co.uk

Project: Loft Conversion with
Dormer to Rear.


Address: 29 INDERWICK RD N8 9LB

Scale: 1:100 @ A3 Dwg. no: A05


Drawn by: O.B.S Date Drawn: 13-DEC-2022

For Drawings Tel: 020 3542 1777


E-mail: plans@FastPlansUK.co.uk

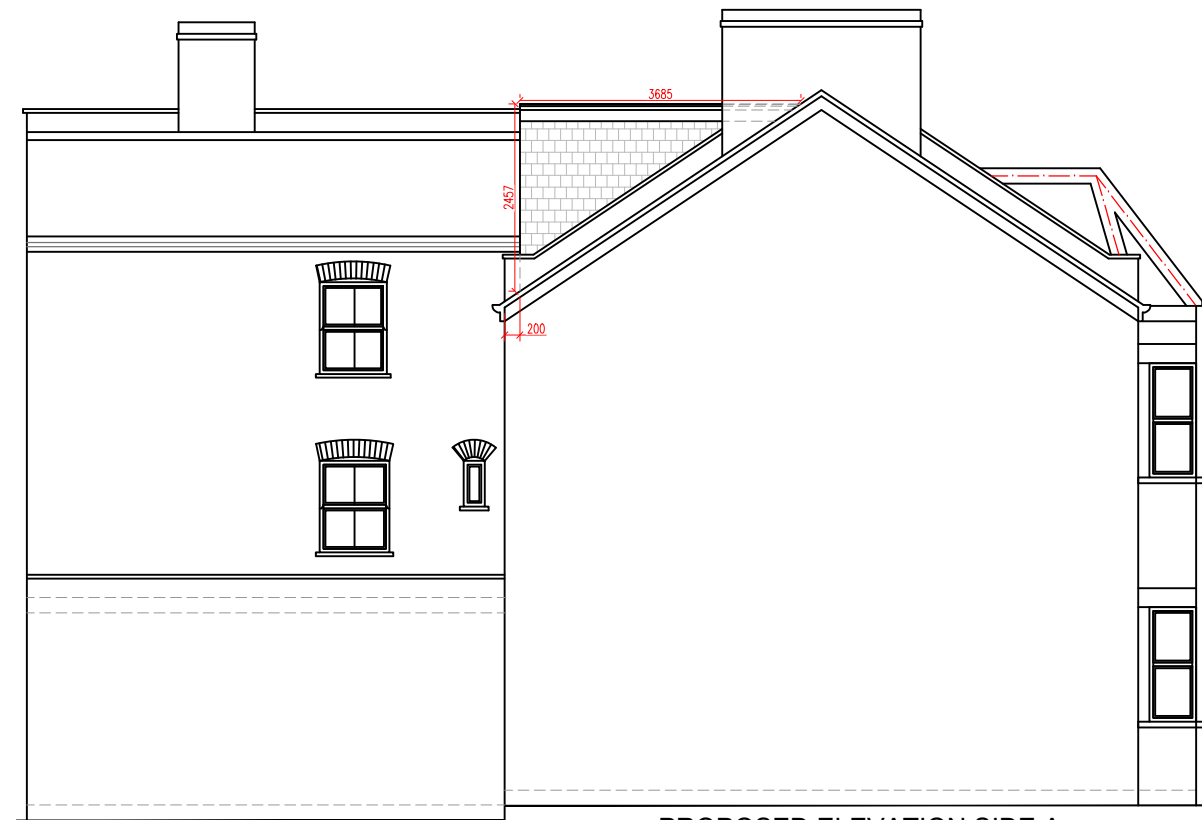


PROPOSED ELEVATION SIDE A
SCALE 1:100

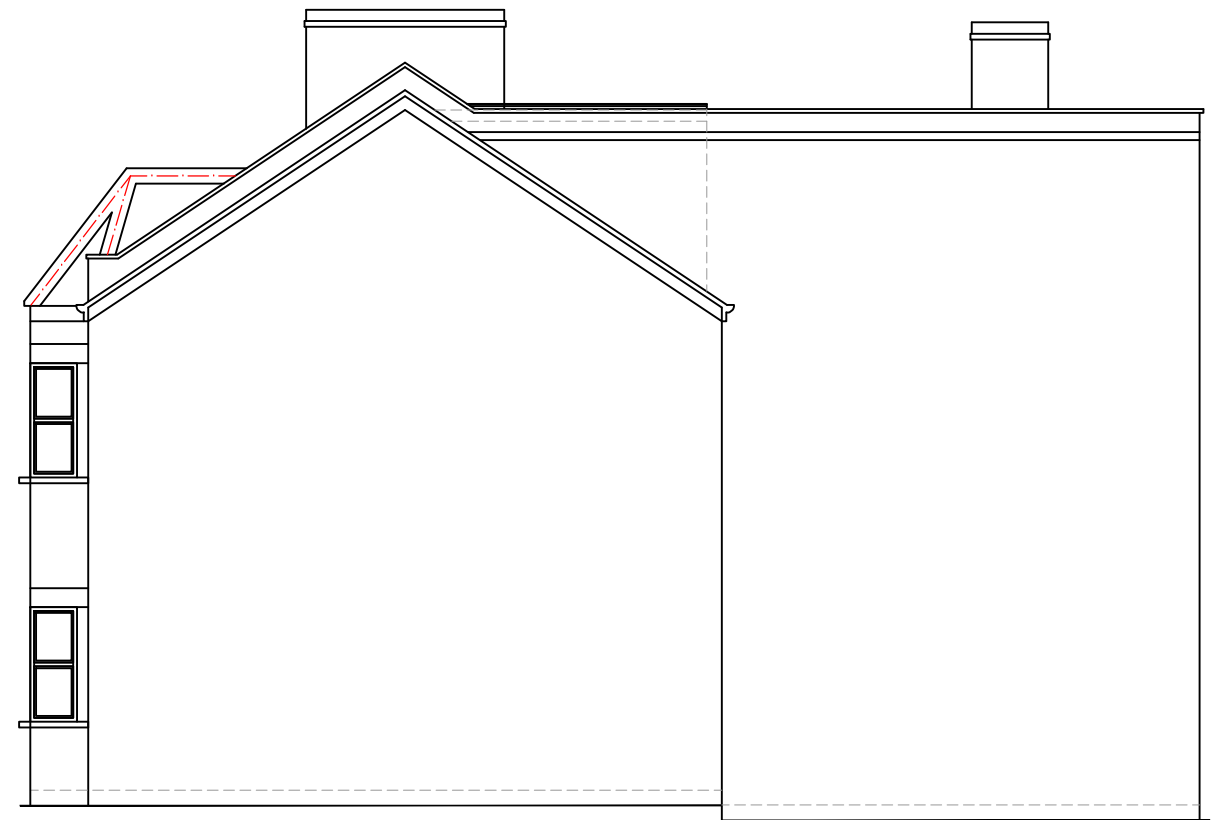

PROPOSED ELEVATION SIDE B
SCALE 1:100

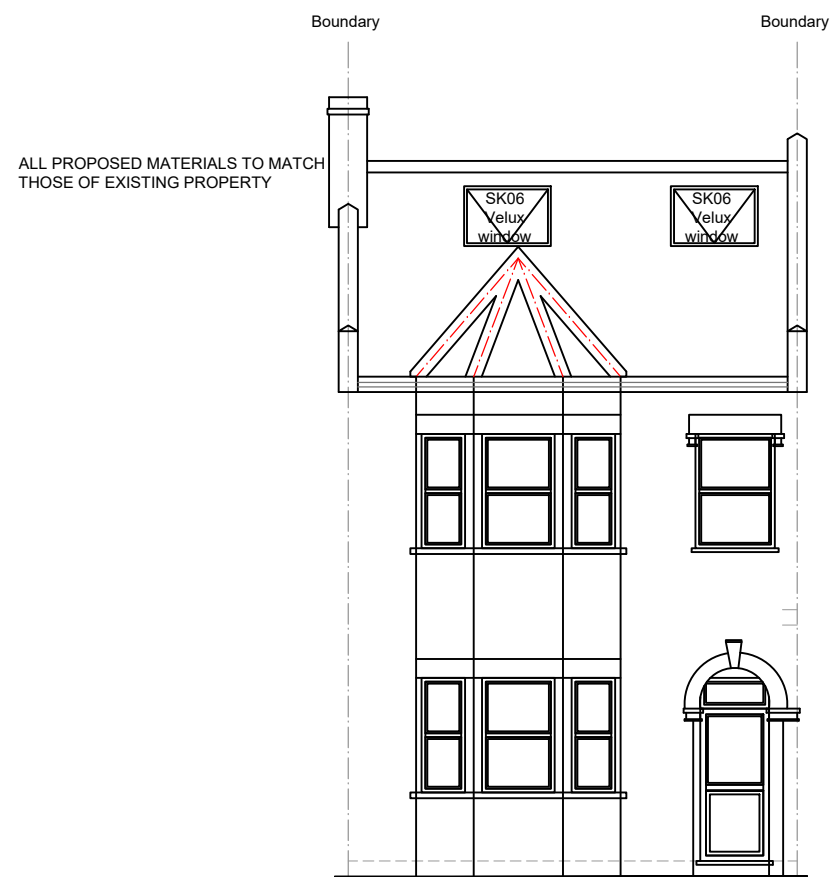


PROPOSED FRONT ELEVATION
SCALE 1:100

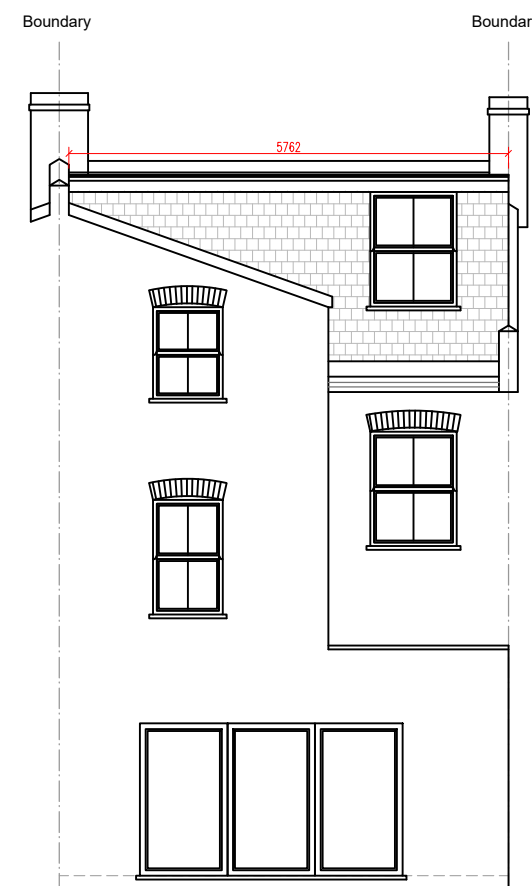

PROPOSED REAR ELEVATION
SCALE 1:100

VOLUME

$$\begin{aligned} & \textcircled{A} \quad \textcircled{B} \quad \textcircled{C} \\ & 3.68 \times 2.45 \times 5.76 \\ & \quad \quad \quad 2 \\ & = \frac{51.93}{2} = 25.96\text{m}^3 \\ & 25.96 \text{ m}^3 < 40 \text{ m}^3 \end{aligned}$$

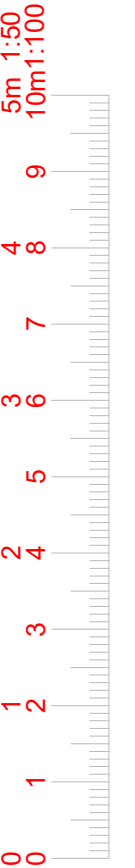

www.FastPlansUK.co.uk

Project: Loft Conversion with
Dormer to Rear.


Address: 29 INDERWICK RD N8 9LB

Scale: 1:100 @ A3 Dwg. no: A06

Drawn by: O.B.S Date Drawn: 13-DEC-2022

For Drawings Tel: 020 3542 1777

E-mail: plans@FastPlansUK.co.uk

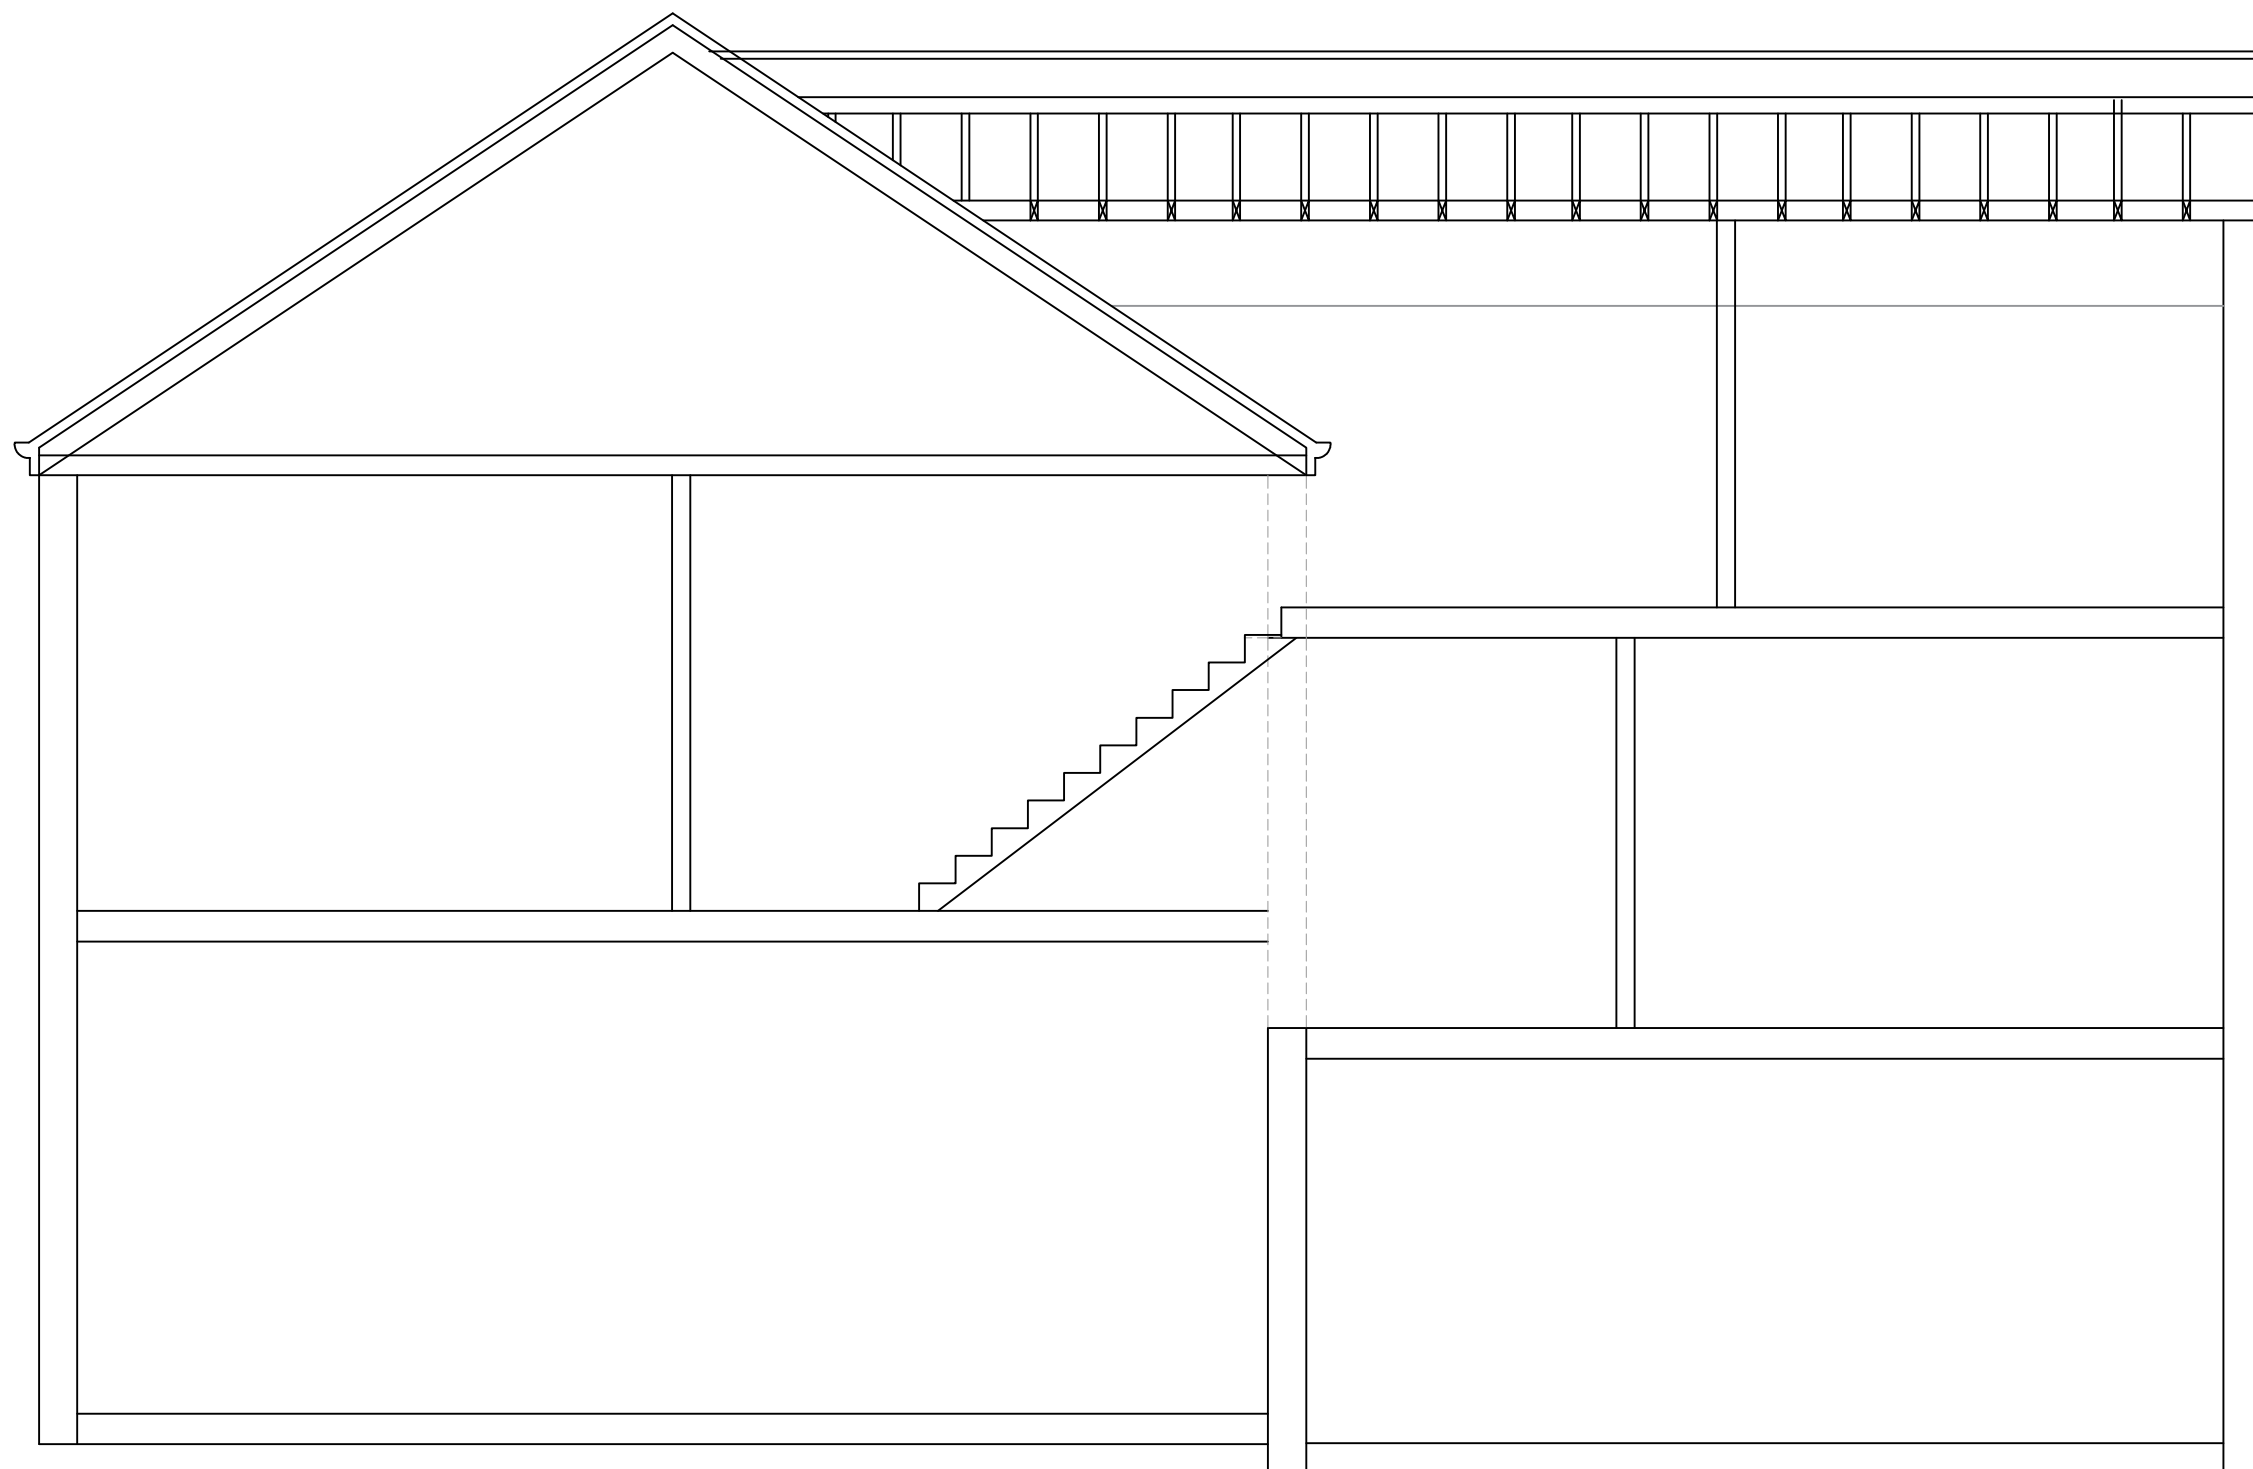

EXISTING SECTION AA
SCALE 1:50



www.FastPlansUK.co.uk


Project: Loft Conversion with
Dormer to Rear.

Address: 29 INDERWICK RD N8 9LB

Scale: 1:50 @ A3	Dwg. no: A07
Drawn by: O.B.S	Date Drawn: 13-DEC-2022

For Drawings Tel: 020 3542 1777

E-mail: plans@FastPlansUK.co.uk

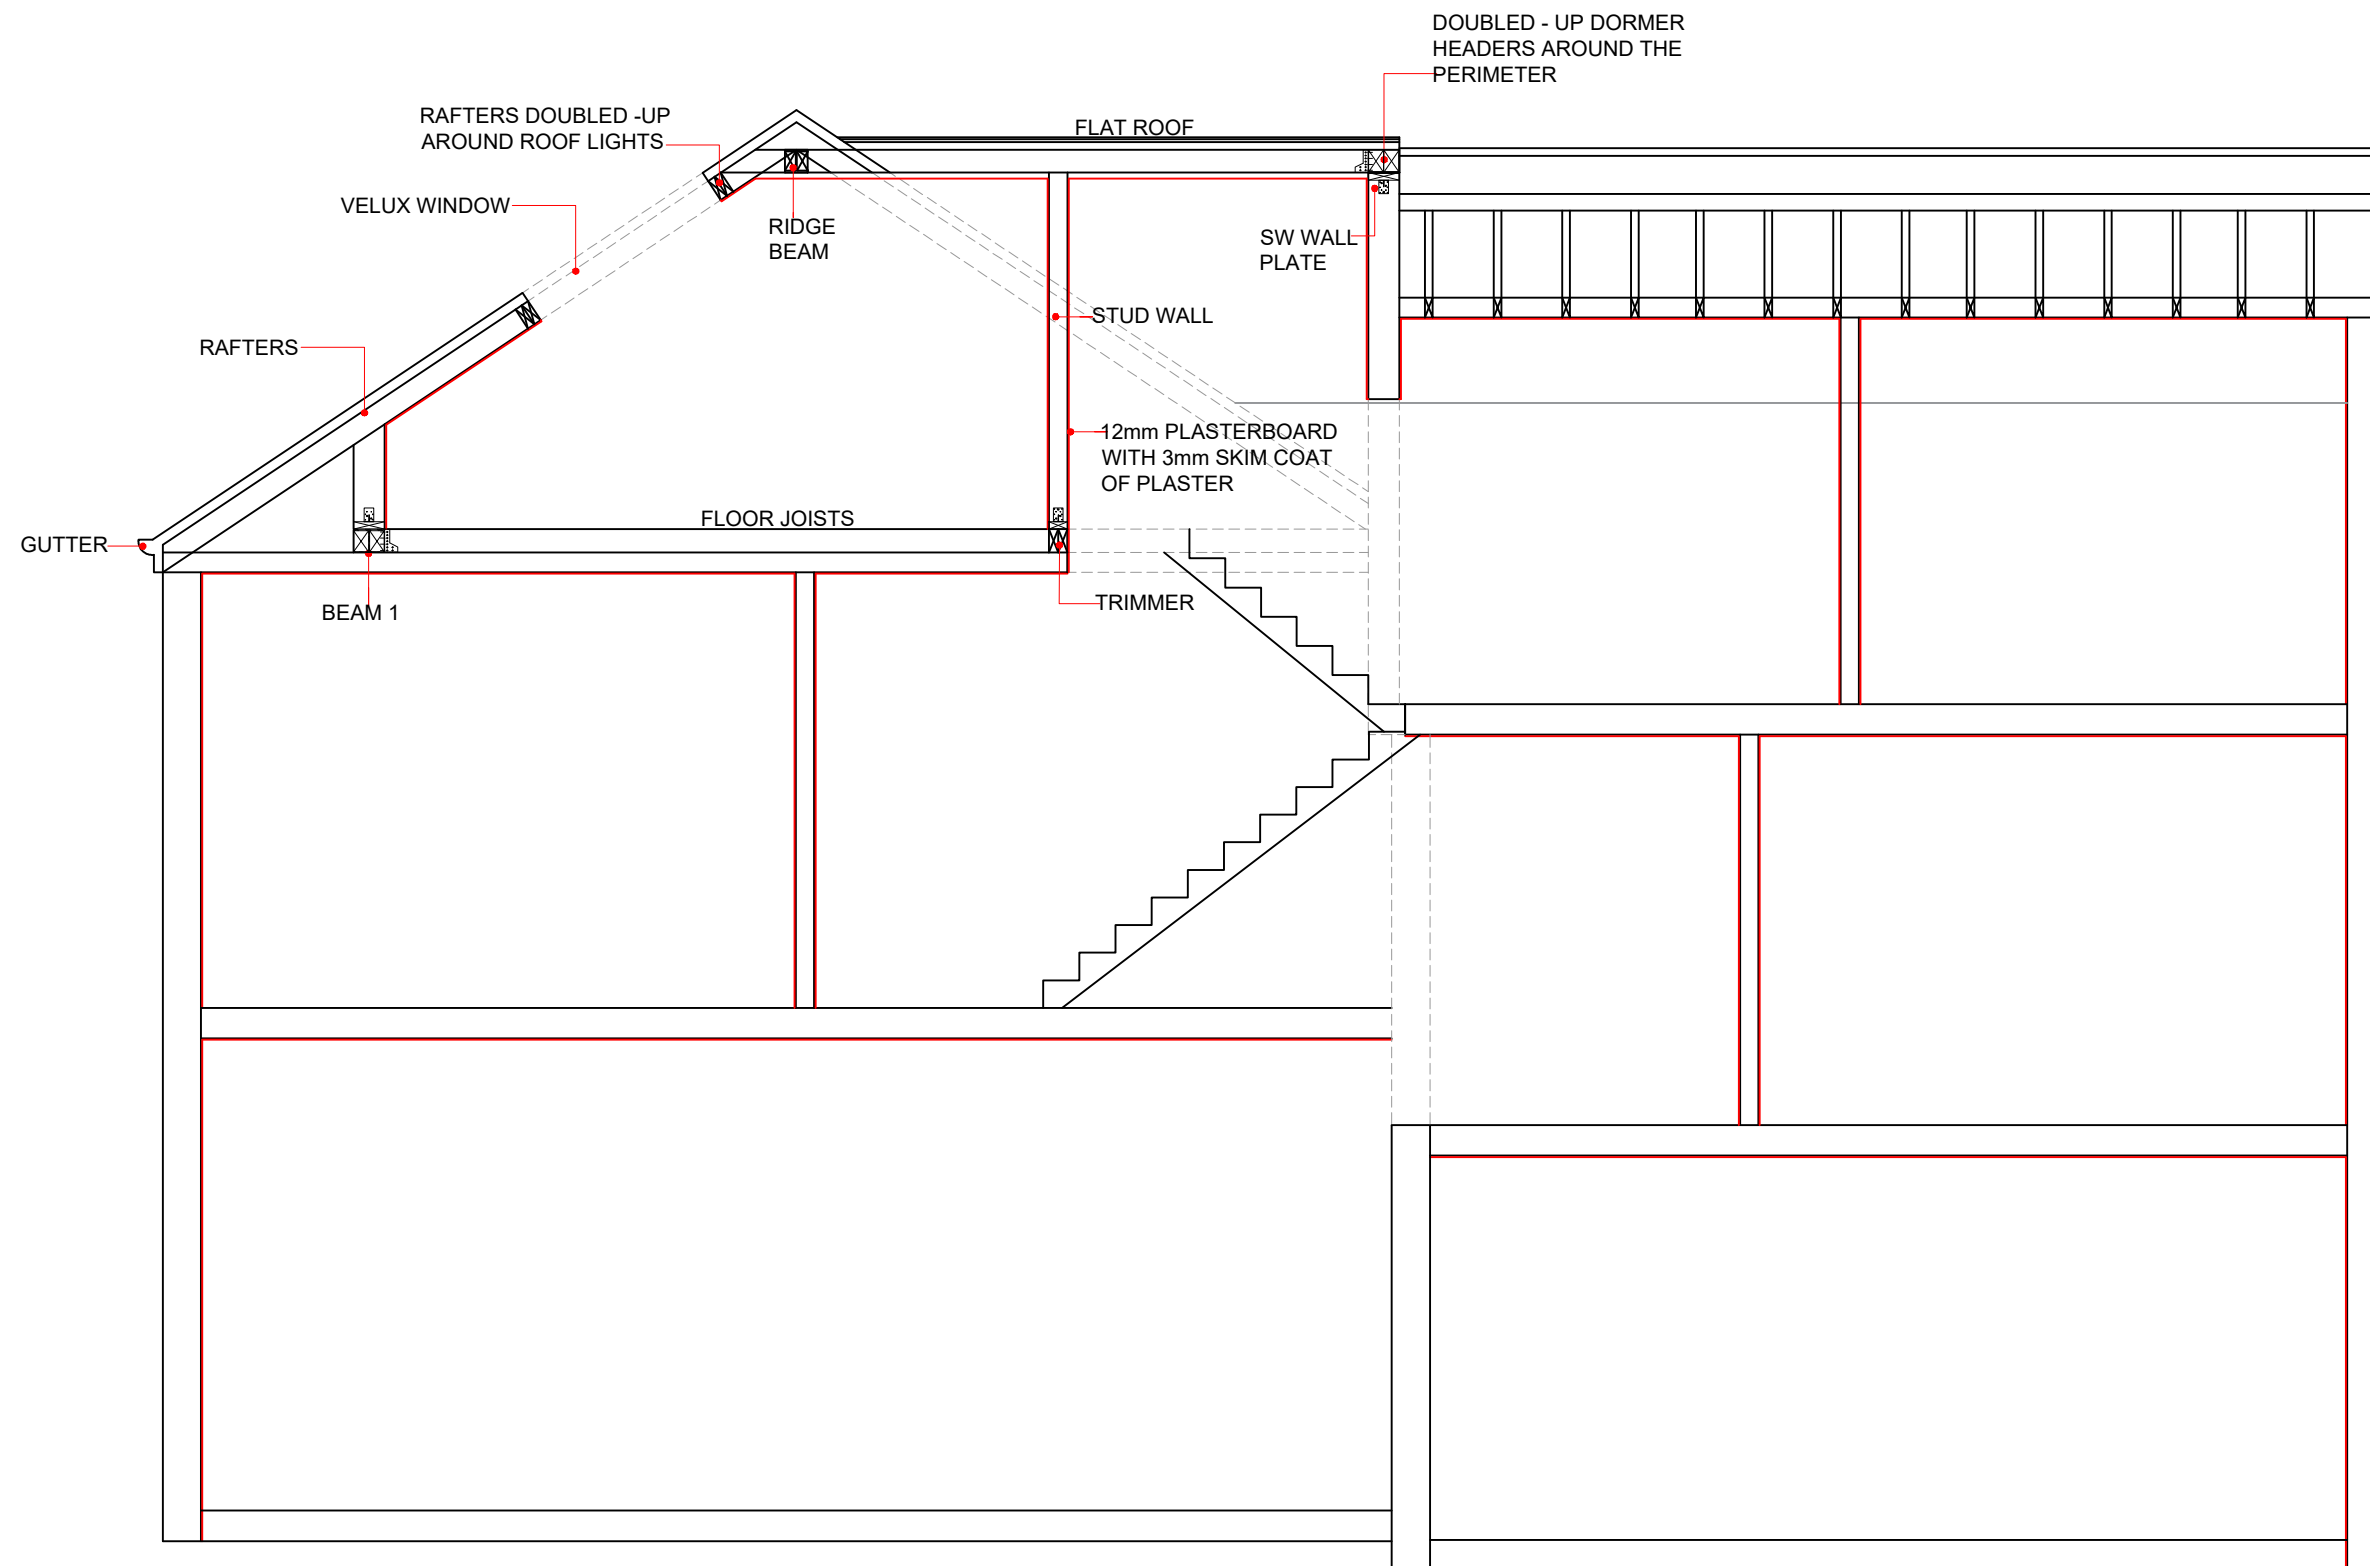

PROPOSED SECTION AA
SCALE 1:50



www.FastPlansUK.co.uk

Project: Loft Conversion with
Dormer to Rear.

Address: 29 INDERWICK RD N8 9LB

Scale: 1:50 @ A3	Dwg. no: A08
Drawn by: O.B.S	Date Drawn: 13-DEC-2022

For Drawings Tel: 020 3542 1777



E-mail: plans@FastPlansUK.co.uk



BLOCK PLAN
SCALE 1:500



LOCATION PLAN
SCALE 1:1250

 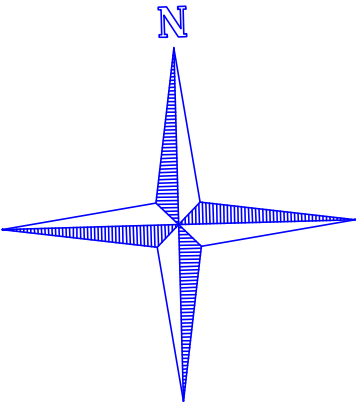

	
www.FastPlansUK.co.uk	
Project:	Loft Conversion with Dormer to Rear.
Address:	29 Inderwick RD N8 9LB
Scale:	Dwg. no:
1:500 @ A3	A09
Drawn by:	Date Drawn:
O.B.S	13-DEC-2022
For Drawings Tel: 020 3542 1777	
E-mail: plans@FastPlansUK.co.uk	