


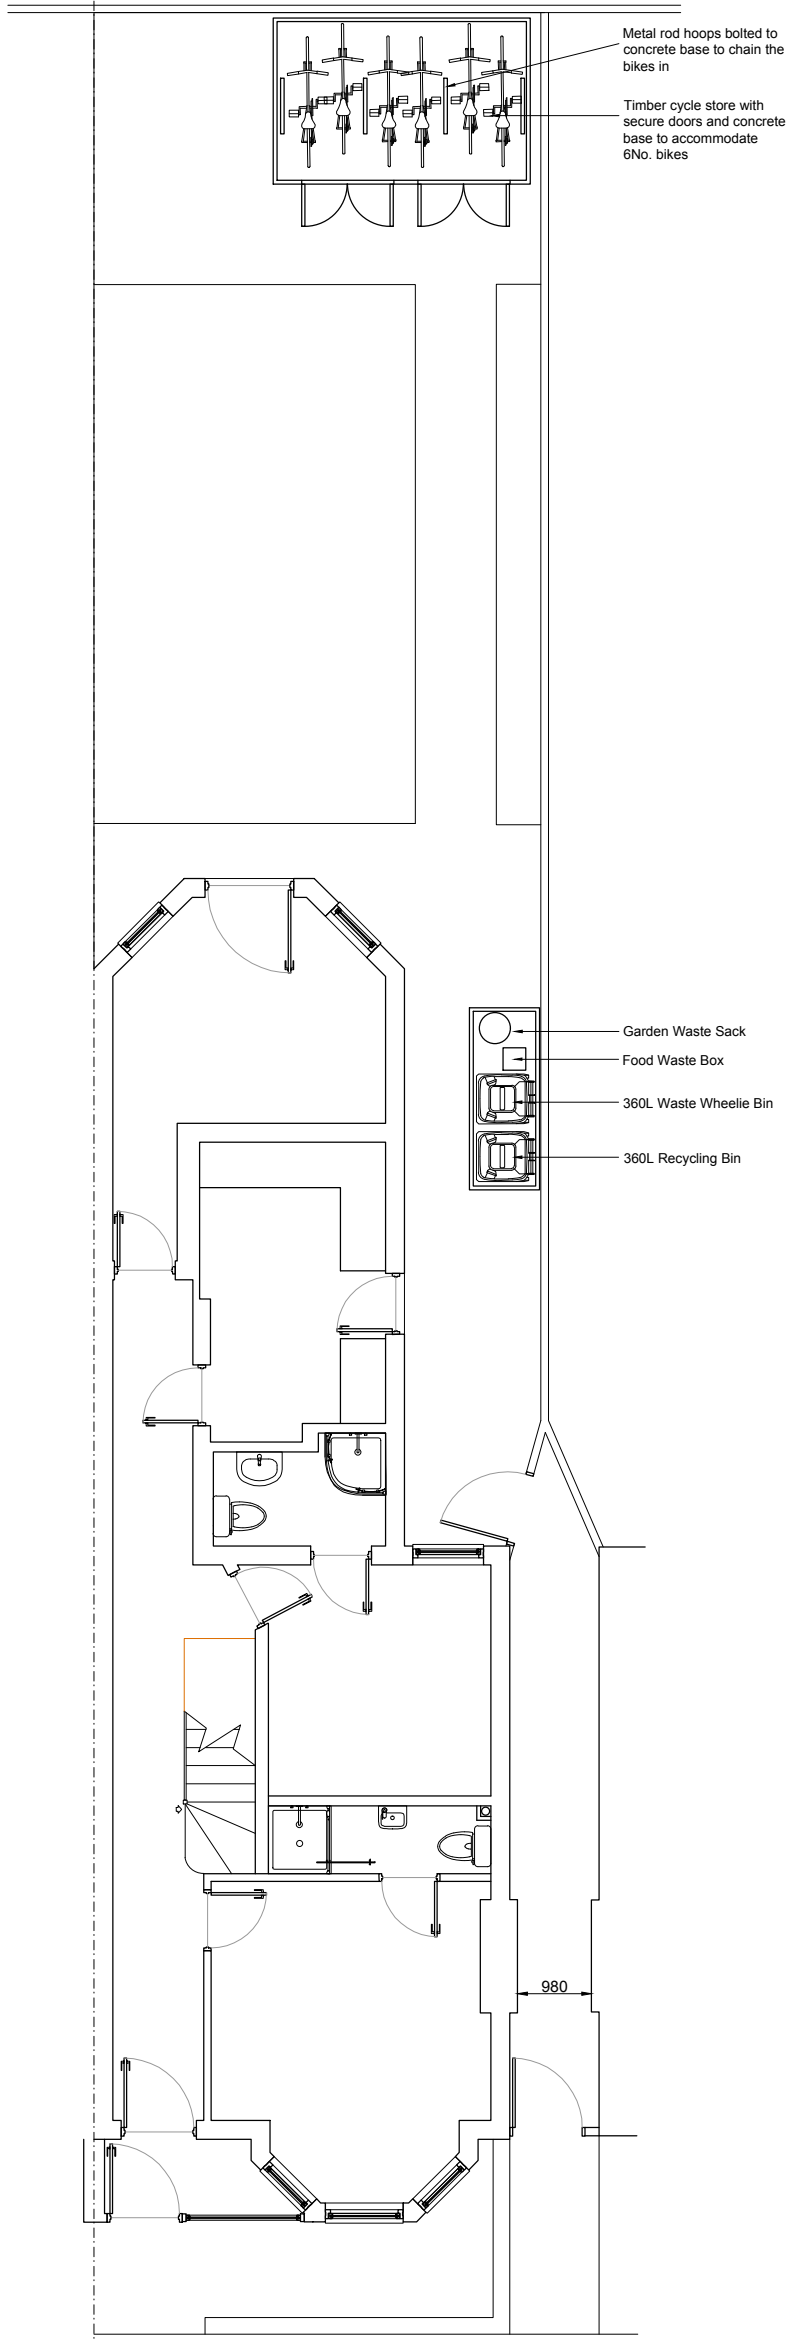


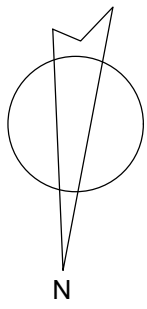

PROPOSED GROUND
FLOOR PLAN AND SITE
PLAN

 

CYCLE STORE ELEVATIONS

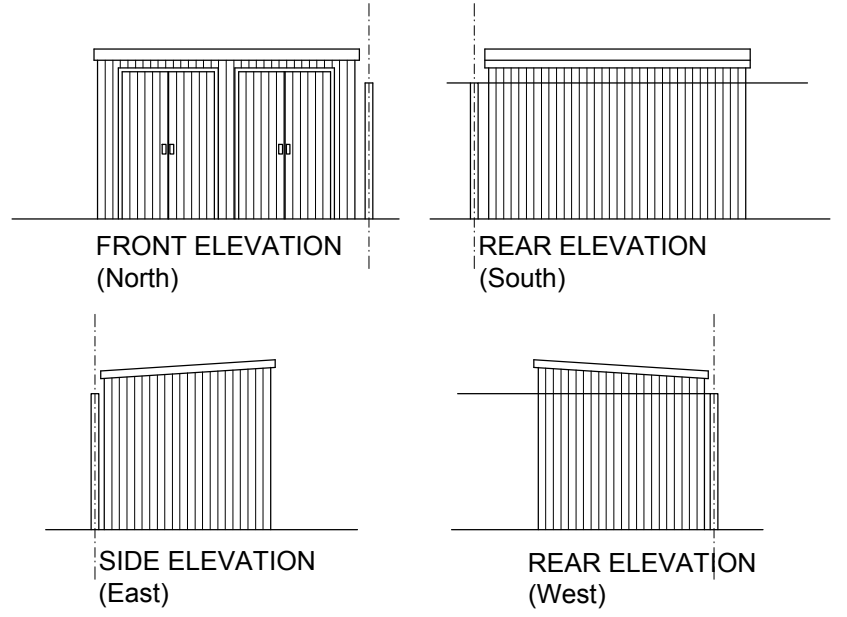

Rowlinson 8 x 3ft Large Timber Triple Wheelie Bin Storage

Client

Mrs M Larijani

Scale 1 : 100@A3

Date Dec 2022

Drawn N P

Title

Cycle Store and Bin Store

Project

62 Arcadian Gardens, London N22 5AD

ArcadianGdns62

10