

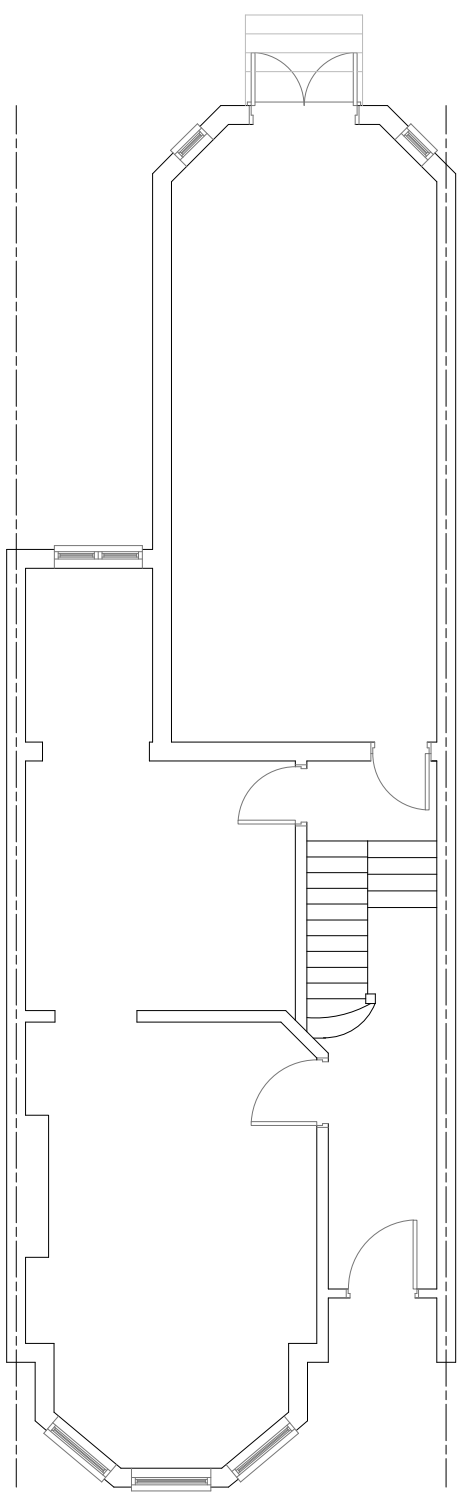


NOTES


THIS DRAWING IS TO BE READ IN CONJUNCTION WITH OTHER RELEVANT STRUCTURAL DRAWINGS PLUMBING AND ELECTRICAL DRAWINGS. ALL DIMENSIONS TO BE VERIFIED ON SITE & APPROVED BY THE ENGINEER. ANY DISCREPANCIES SHOULD BE NOTIFIED IMMEDIATELY. THIS DRAWING IS COPYRIGHT OF IMPERIUM ARCHITECTURE LIMITED AND SHOULD NOT BE REPRODUCED WITHOUT CONSENT.

 

EXISTING GROUND FLOOR PLAN
SCALE 1:100 @ A1

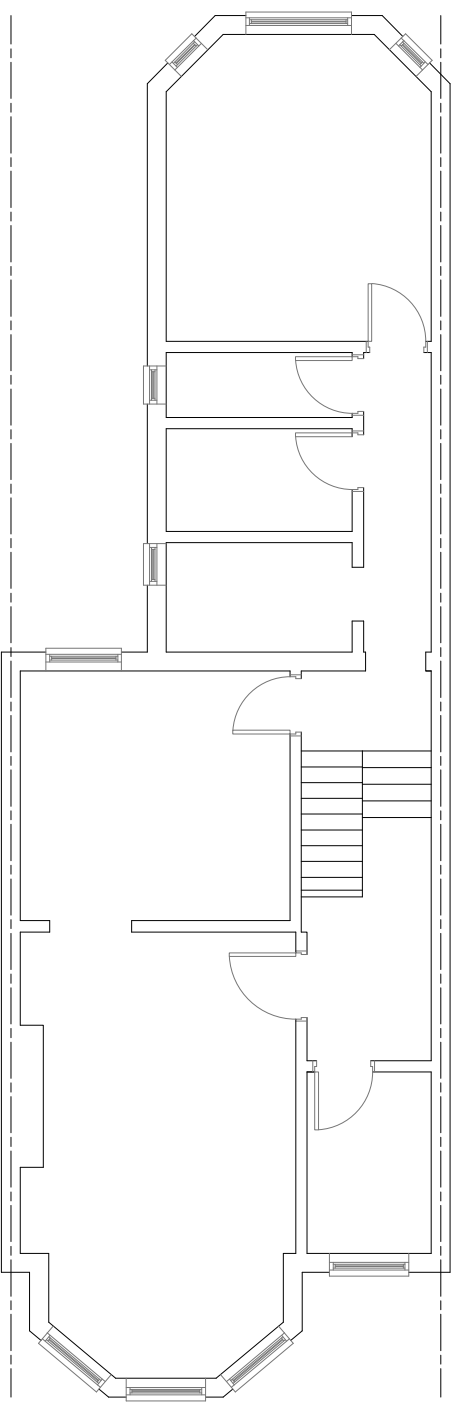

EXISTING FIRST FLOOR PLAN
SCALE 1:100 @ A1

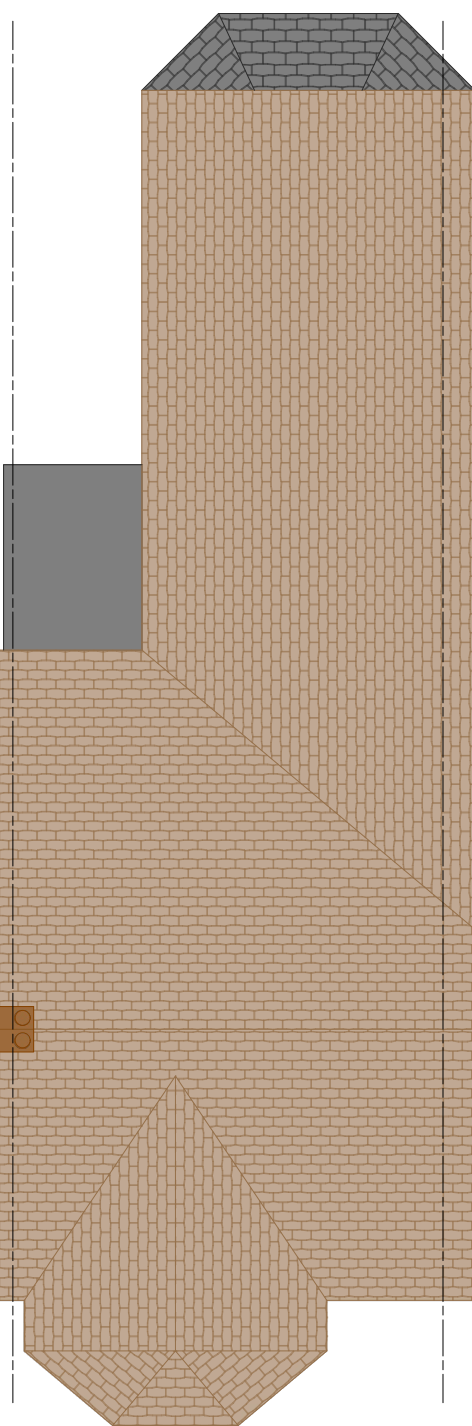

EXISTING ROOF PLAN
SCALE 1:100 @ A1


EXISTING FRONT ELEVATION
SCALE 1:50 @ A1



EXISTING REAR ELEVATION
SCALE 1:50 @ A1



EXISTING SIDE ELEVATION
SCALE 1:100 @ A1

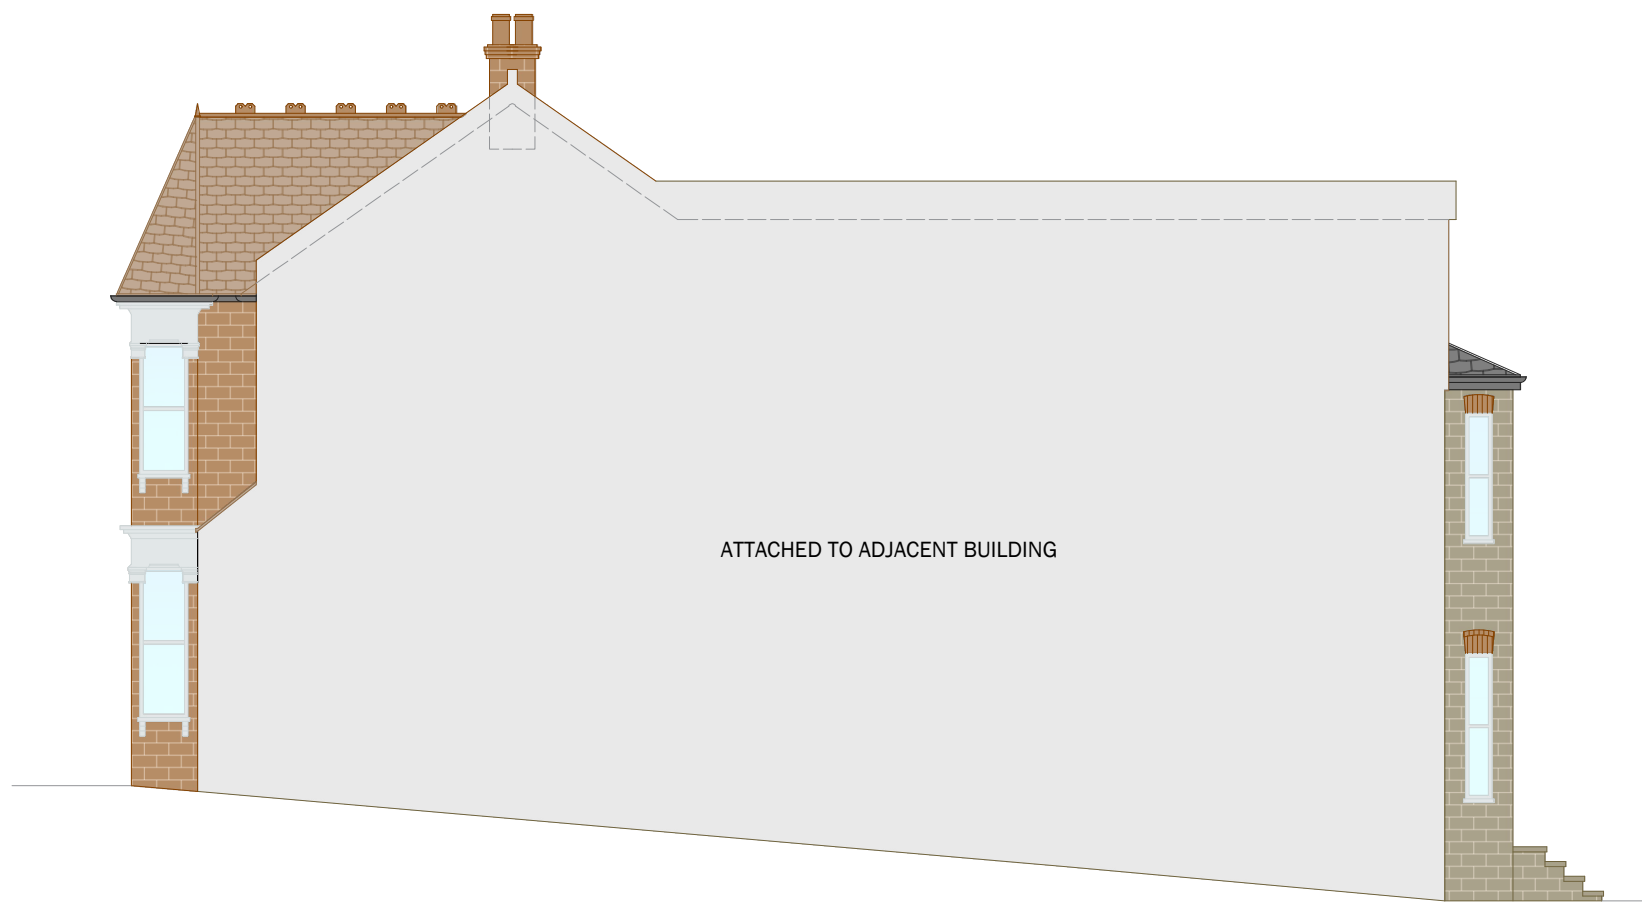

EXISTING SIDE ELEVATION
SCALE 1:100 @ A1

CONTACT

IMPERIUMARCHITECTURE
FIRST FLOOR, EPSILON HOUSE, SUITE 3, LASER QUAY,
ROCHESTER, ME2 4HU
01634775845
INFO@IMPERIUMARCHITECTURE.CO.UK
WWW.IMPERIUMARCHITECTURE.CO.UK

PROJECT

CLIENT: MR HAKAN LATIF

SITE ADDRESS: 88 CONISTON ROAD, LONDON, N10 2BN

DRAWING

DRAWING TITLE: ARCHITECTURAL DRAWINGS FOR
PLANNING PERMISSION - HOUSE TO FLATS CONVERSION
EXISTING FIRST GROUND FLOOR PLAN, FIRST FLOOR
PLAN, ROOF PLAN AND ELEVATIONS

SCALE @A1: DATE: DRAWN BY: CHECKED BY:
1:100 & 1:50 07/12/22 SH

DRAWING NO.

1

REV NO.

1