



NOTES


THIS DRAWING IS TO BE READ IN CONJUNCTION WITH OTHER RELEVANT STRUCTURAL DRAWINGS PLUMBING AND ELECTRICAL DRAWINGS. ALL DIMENSIONS TO BE VERIFIED ON SITE & APPROVED BY THE ENGINEER. ANY DISCREPANCIES SHOULD BE NOTIFIED IMMEDIATELY. THIS DRAWING IS COPYRIGHT OF IMPERIUM ARCHITECTURE LIMITED AND SHOULD NOT BE REPRODUCED WITHOUT CONSENT.

 


PROPOSED GROUND FLOOR PLAN
SCALE 1:100 @ A1

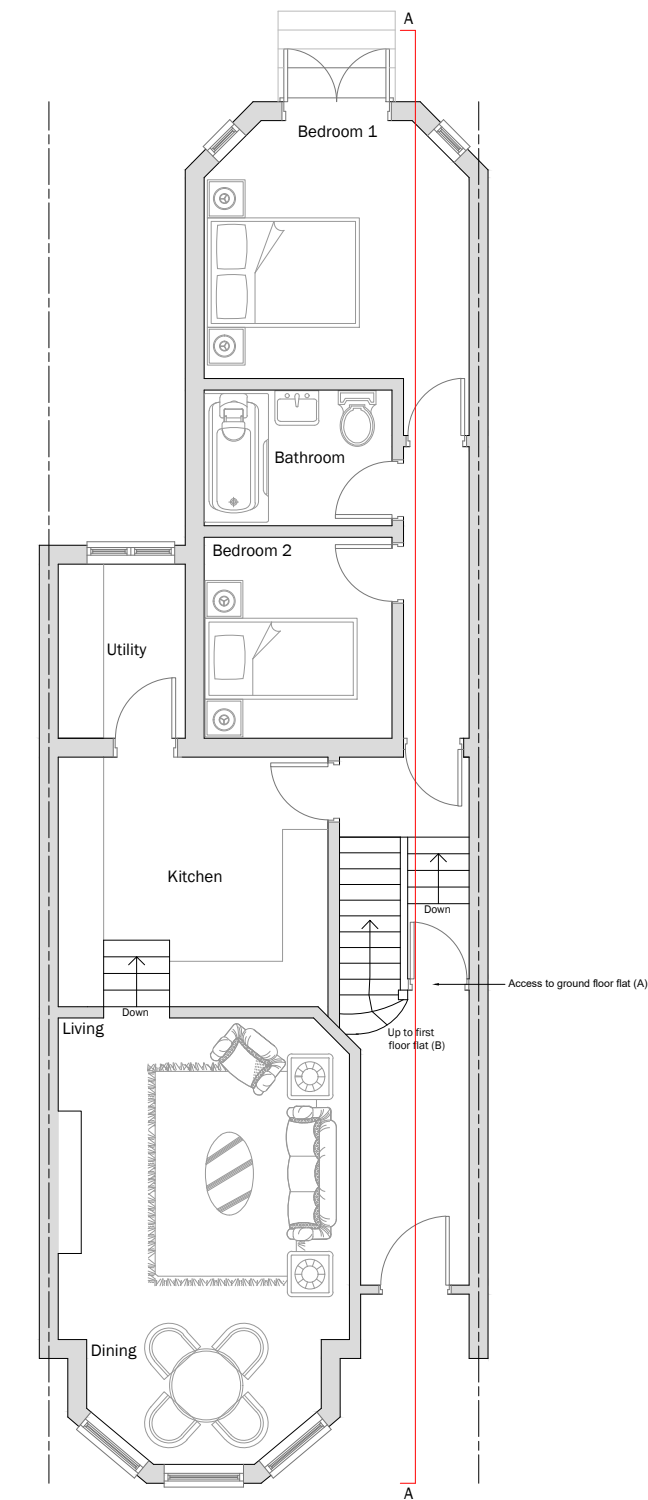


PROPOSED FIRST FLOOR PLAN
SCALE 1:100 @ A1

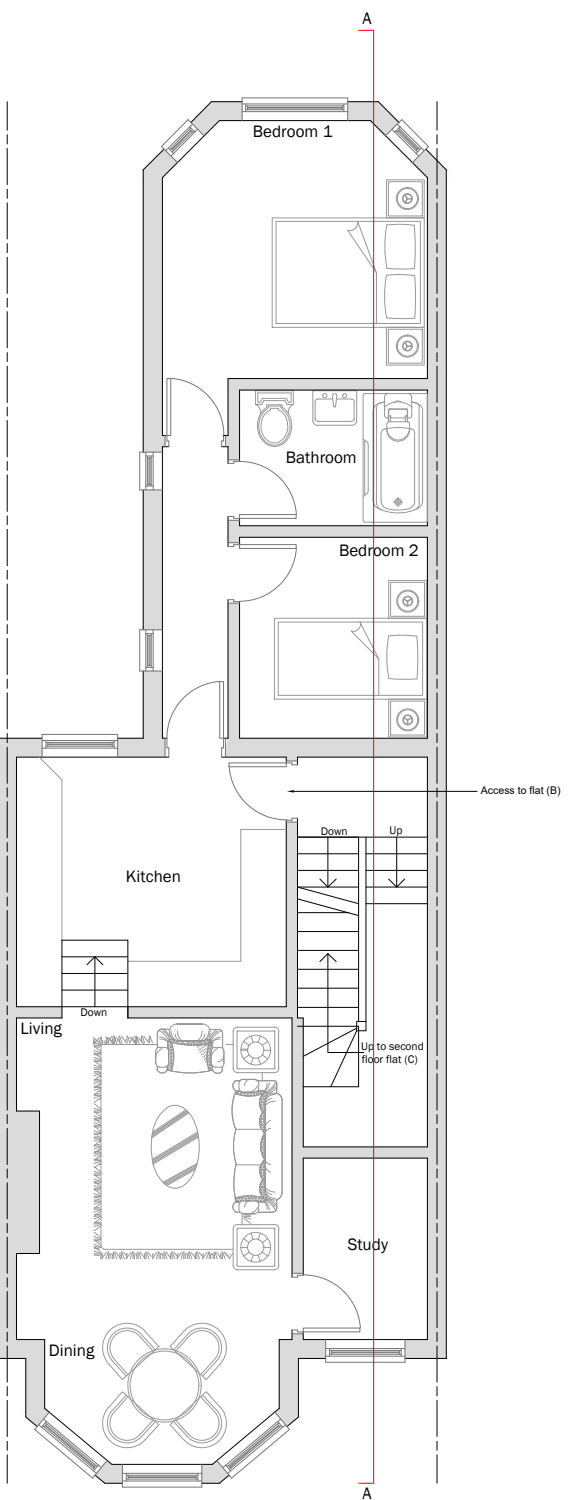

PROPOSED SECOND FLOOR PLAN
SCALE 1:100 @ A1

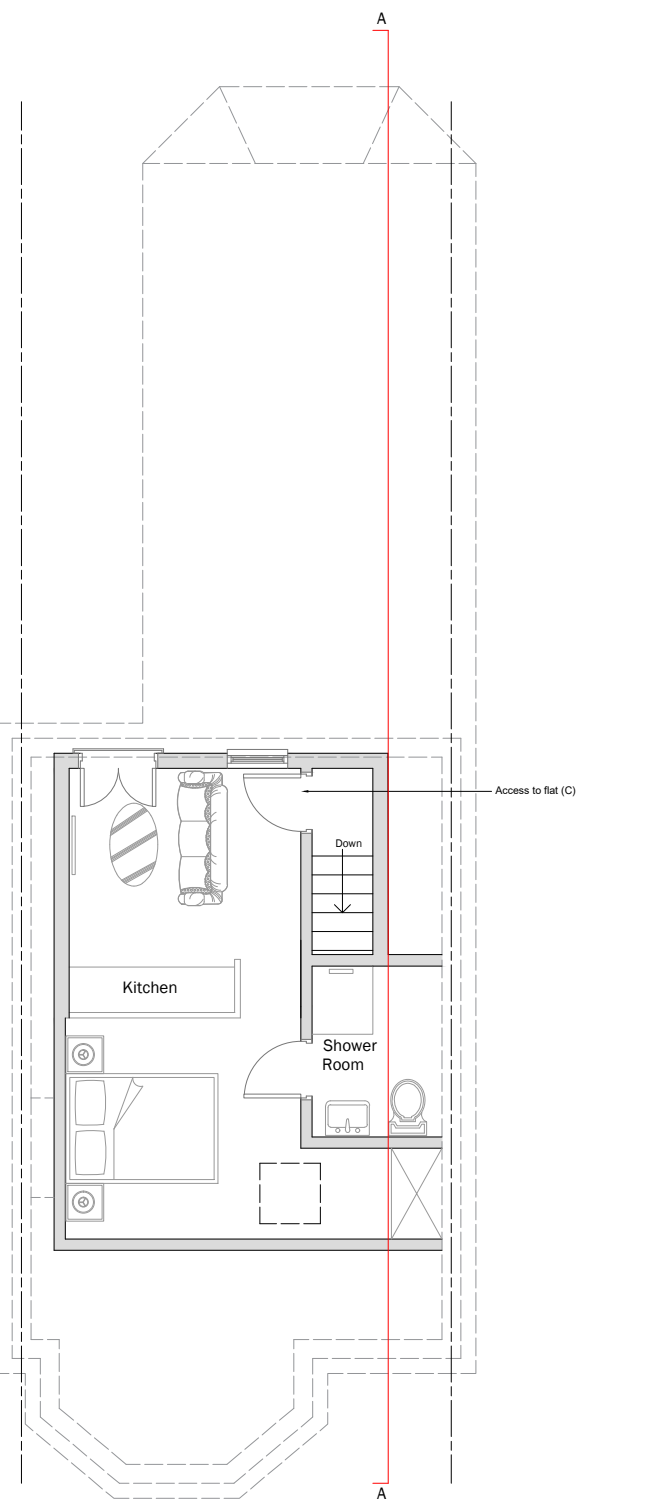

PROPOSED ROOF PLAN
SCALE 1:100 @ A1

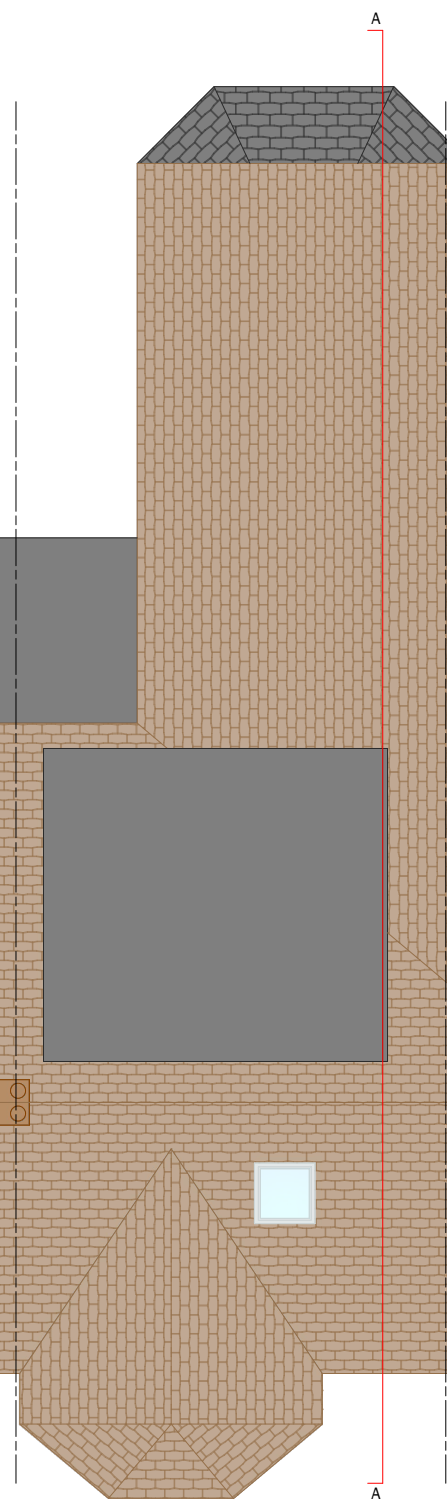

PROPOSED FRONT ELEVATION
SCALE 1:50 @ A1




PROPOSED REAR ELEVATION
SCALE 1:50 @ A1




SECTION A-A
SCALE 1:100 @ A1



PROPOSED SIDE ELEVATION
SCALE 1:100 @ A1

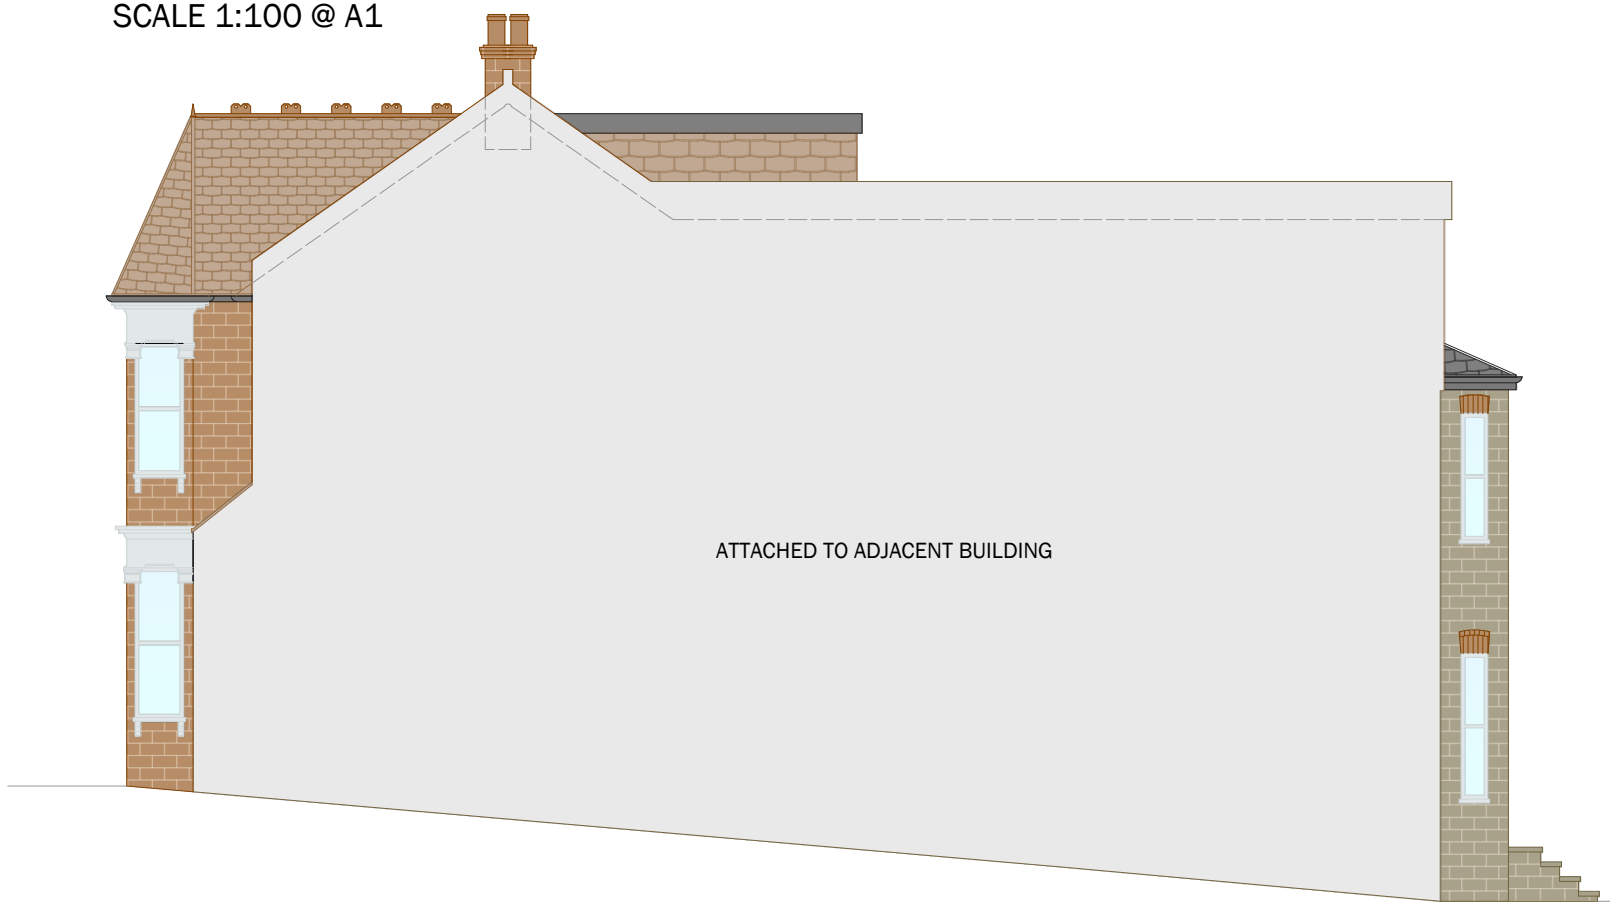

PROPOSED SIDE ELEVATION
SCALE 1:100 @ A1

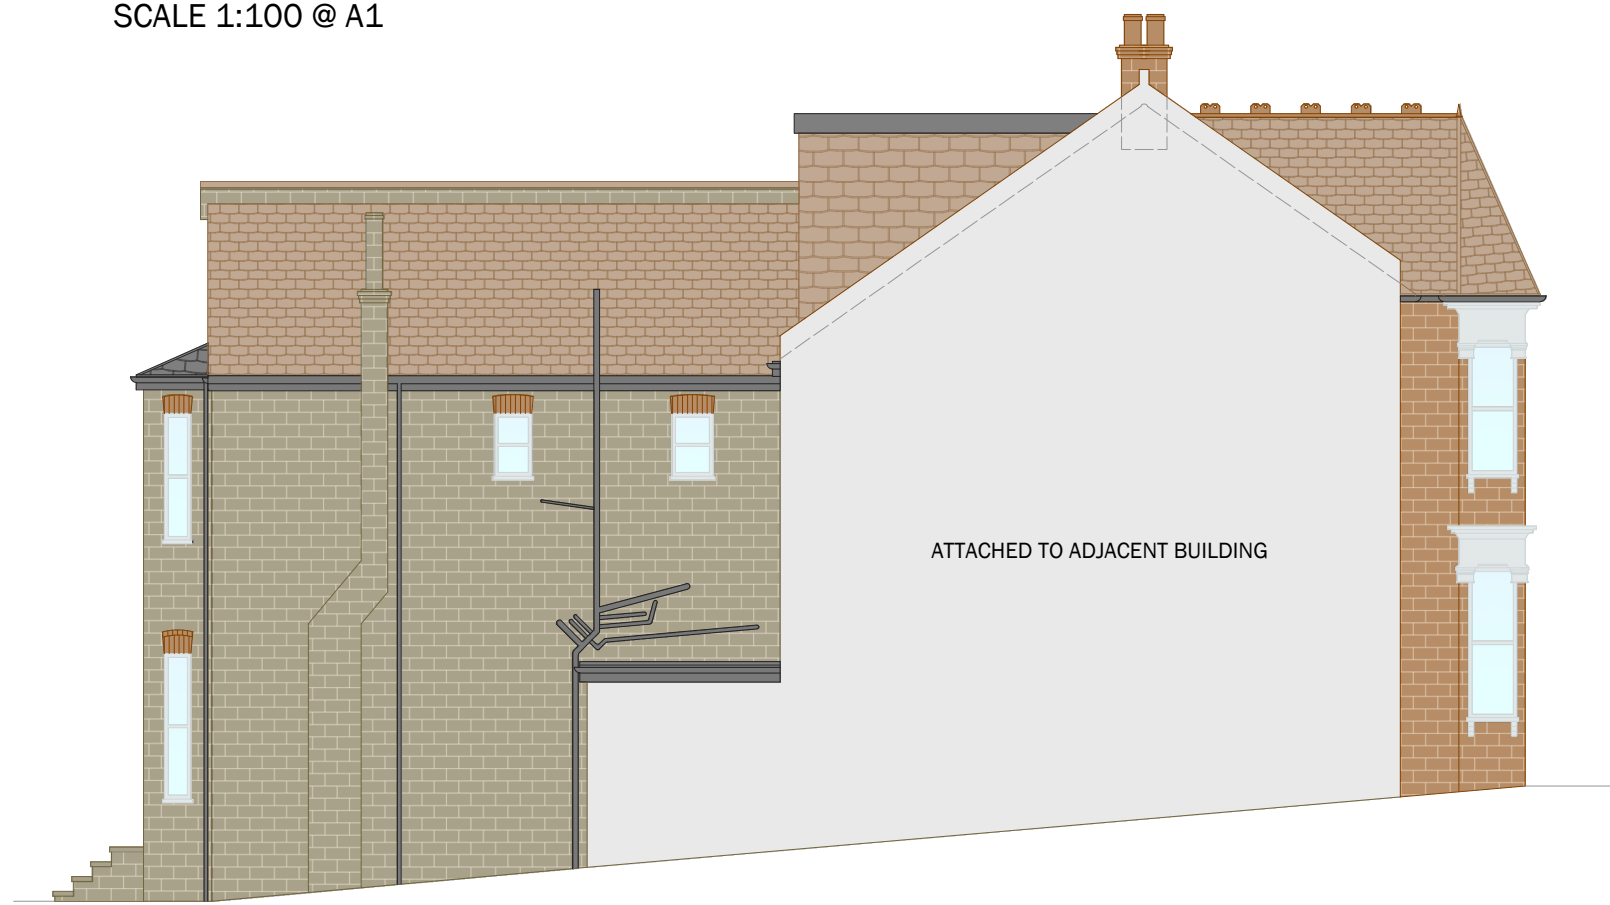

CONTACT

IMPERIUMARCHITECTURE
FIRST FLOOR, EPSILON HOUSE, SUITE 3, LASER QUAY,
ROCHESTER, ME2 4HU
01634775845
INFO@IMPERIUMARCHITECTURE.CO.UK
WWW.IMPERIUMARCHITECTURE.CO.UK

PROJECT

CLIENT: MR HAKAN LATIF

SITE ADDRESS: 88 CONISTON ROAD, LONDON, N10 2BN

DRAWING

DRAWING TITLE: ARCHITECTURAL DRAWINGS FOR
PLANNING PERMISSION - HOUSE TO FLATS CONVERSION
PROPOSED GROUND FLOOR PLAN, FIRST FLOOR PLAN,
SECOND FLOOR PLAN, ROOF PLAN AND ELEVATIONS

SCALE @A1: 1:100 DATE: 07/12/22 DRAWN BY: SH CHECKED BY:

DRAWING NO.

2

REV NO.

1