




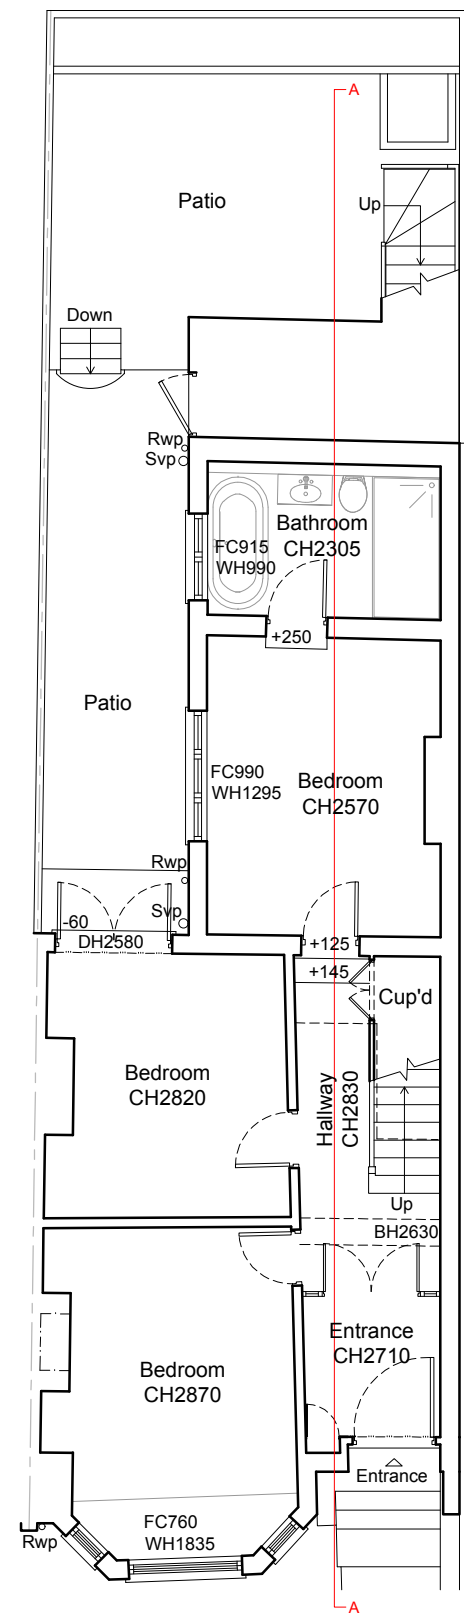


Ground Floor Plan
As Existing 1:100

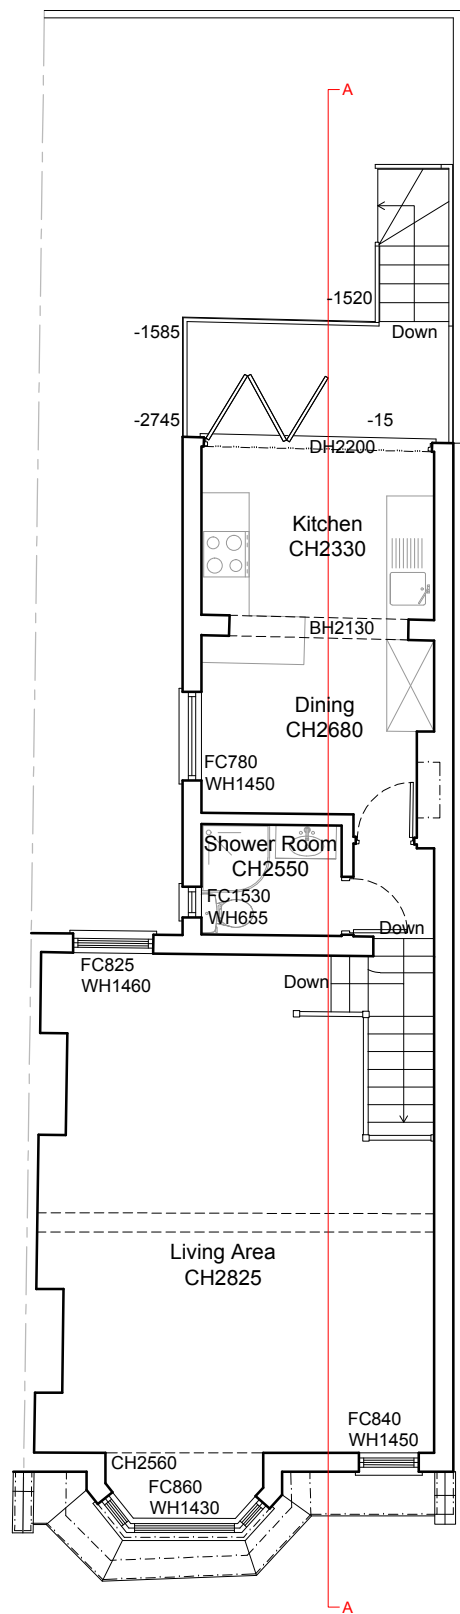

First Floor Plan
As Existing 1:100

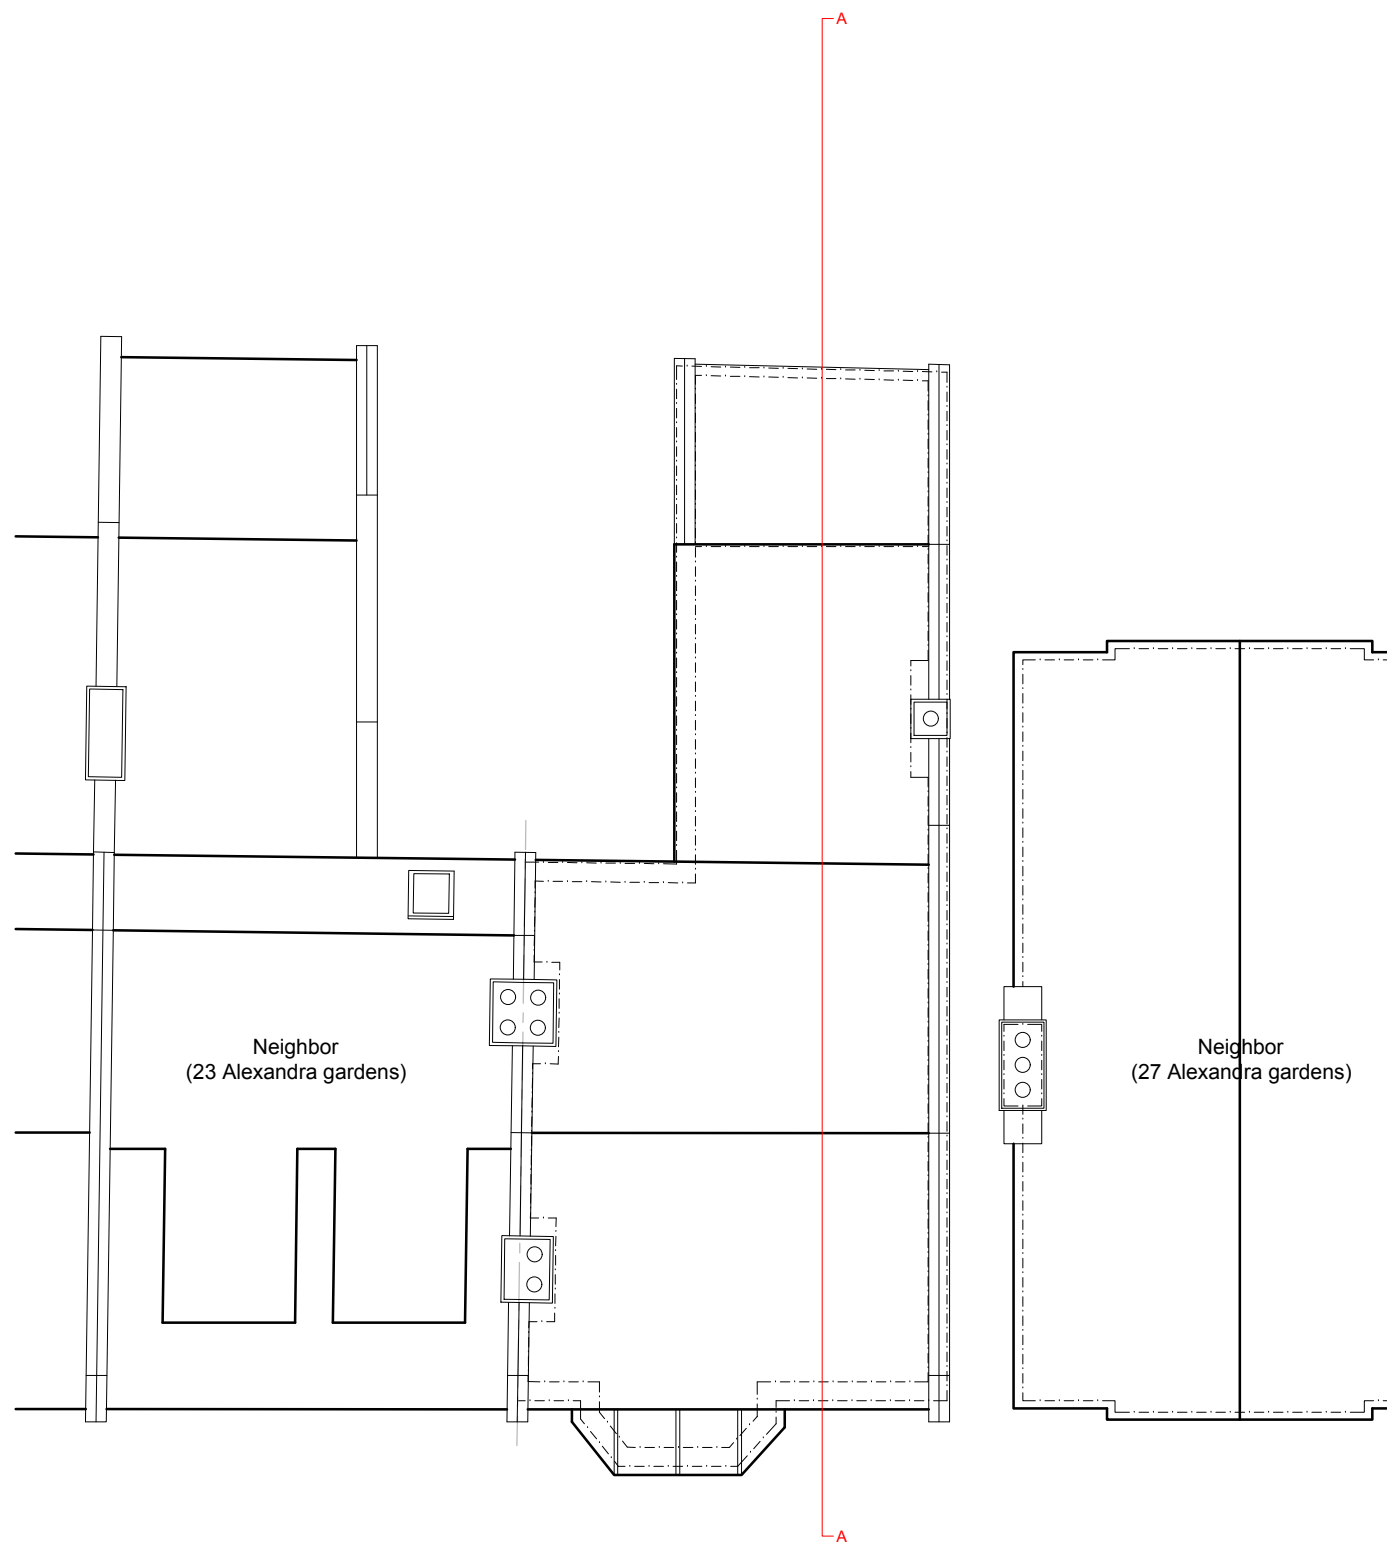

Roof Plan
As Existing 1:100

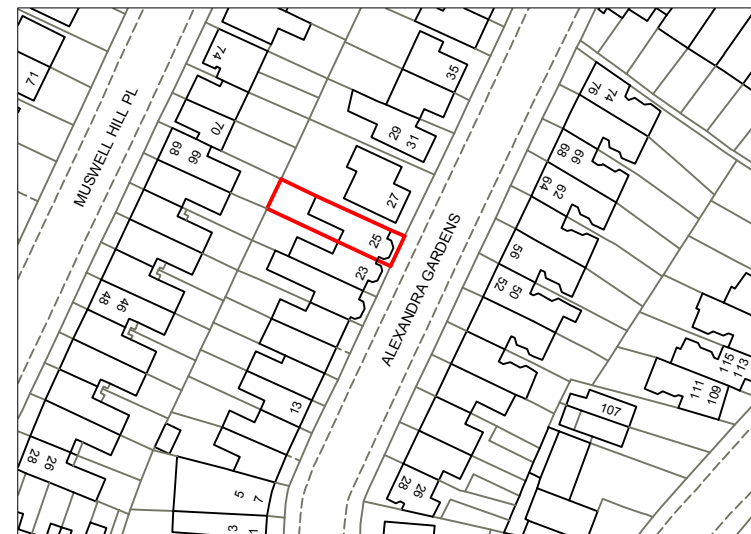

Location Plan

Scale 1:1250


0 10 20 30 40 50 60 70 80 90 100m



Existing & Proposed
Block Plan

Scale 1:500


0 10 20 30 40m

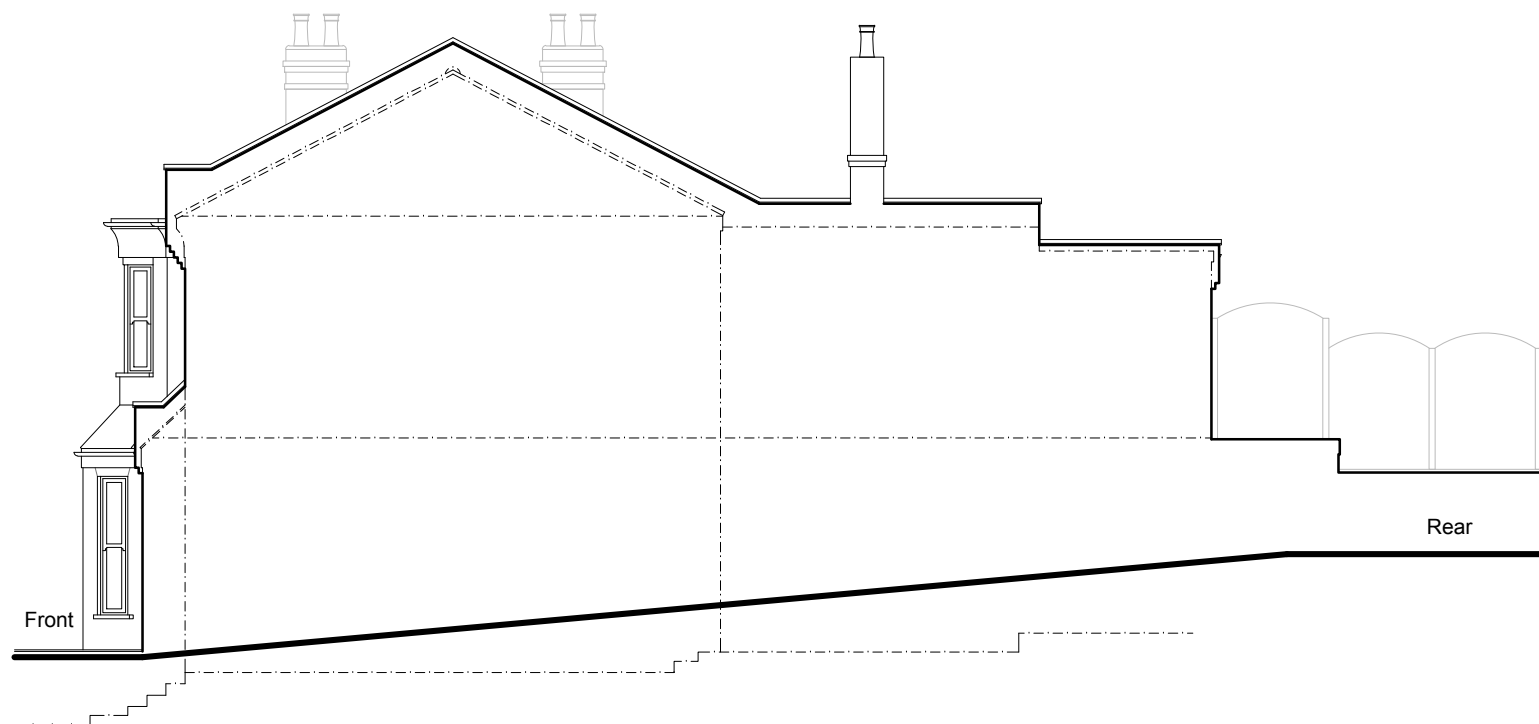

Side Elevation
As Existing 1:100




Rear Elevation
As Existing 1:100

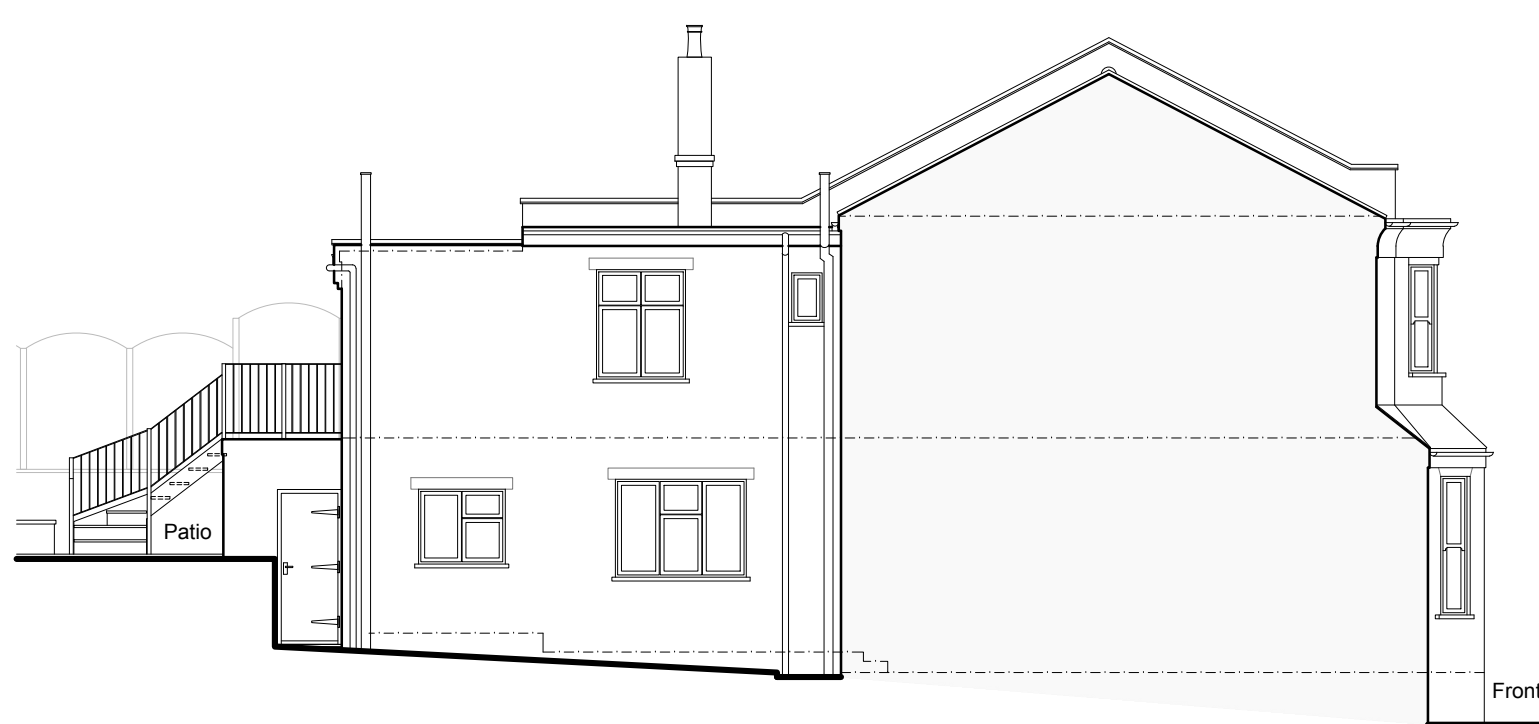

Side Elevation
As Existing 1:100



Front Elevation
As Existing 1:100

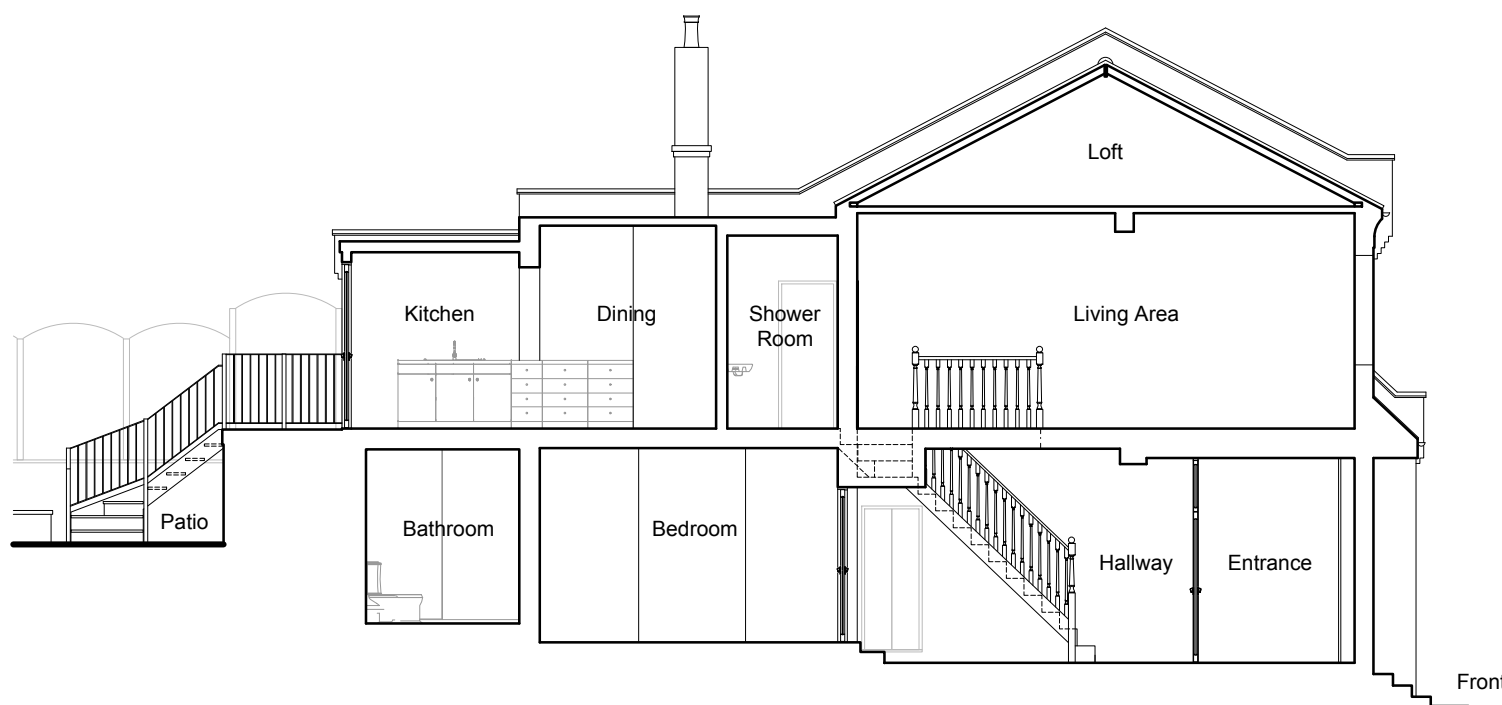

Section A-A
As Existing 1:100

NOTES:

© COPYRIGHT - DETAILED PLANNING LTD

All dimension should be checked on site prior to works commencing. Variations in squareness, depth of plaster etc. must be checked for. Where new walls are shown as aligned with existing walls, physical removal of brickwork and / or plaster to establish the actual position of the wall being attached to must be checked.

Any discrepancies should be reported in writing immediately.

When printing off PDF's, check that the drawings are printed to correct paper size and scale.

Documents should be used as to the drawing status described

Property owner to ensure that all aspects of the "party wall etc., act 1996" are complied with prior to any works commencing on site.

Client to be aware of CDM duties and appoint/act as appropriate.



DETAILED PLANNING

1st FLOOR, 3111 CHASE ROAD
SOUTHGATE
LONDON N14 6JS

T 0208 1500 494
E INFO@DETAILED-PLANNING.CO.UK
WWW.DETAILED-PLANNING.CO.UK

SITE

25 Alexandra Gardens, Muswell Hill, N10 3RN

DRAWING TITLE

Location Plan, Block Plan, Existing Drawings

DRAWINGS STATUS

Planning

SCALE DATE DRAWN CHECKED

As Noted @ A1 Dec 2022 R.S. P.C.


DRAWING NO. REVISION

20894C_HH1: SH1 0


Any discrepancies should be reported in writing immediately

Documents should be used as to the drawing status described


Client to be aware of CDM duties and appoint/act as appropriate.

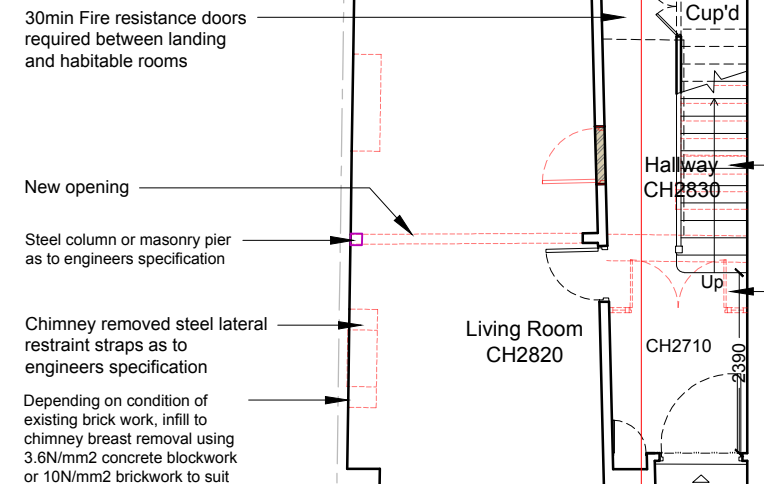


Ground Floor Plan
As Proposed 1:100

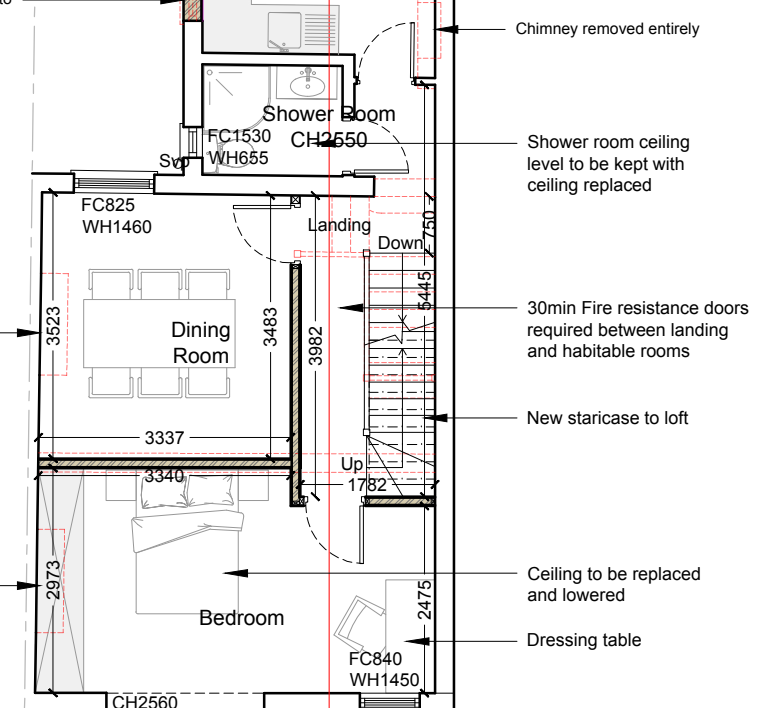


First Floor Plan
As Proposed 1:100

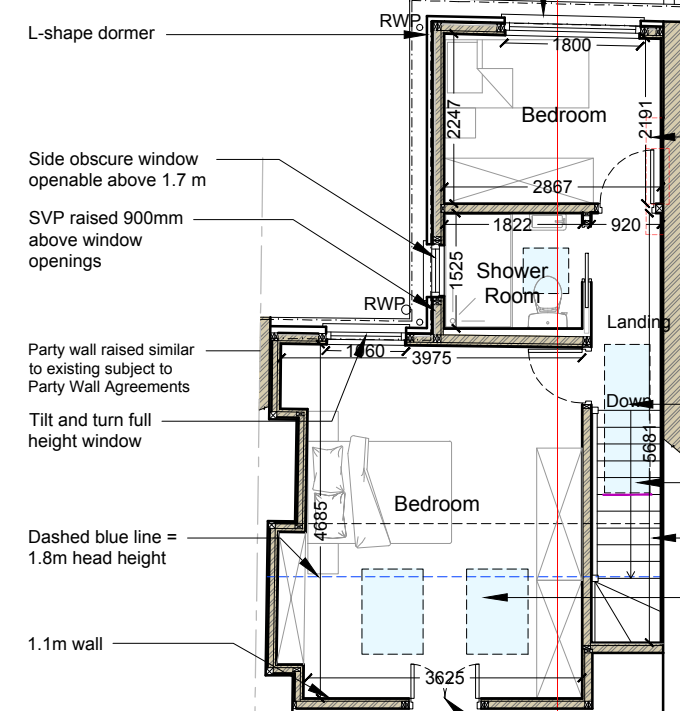

Loft Plan
As Proposed 1:100

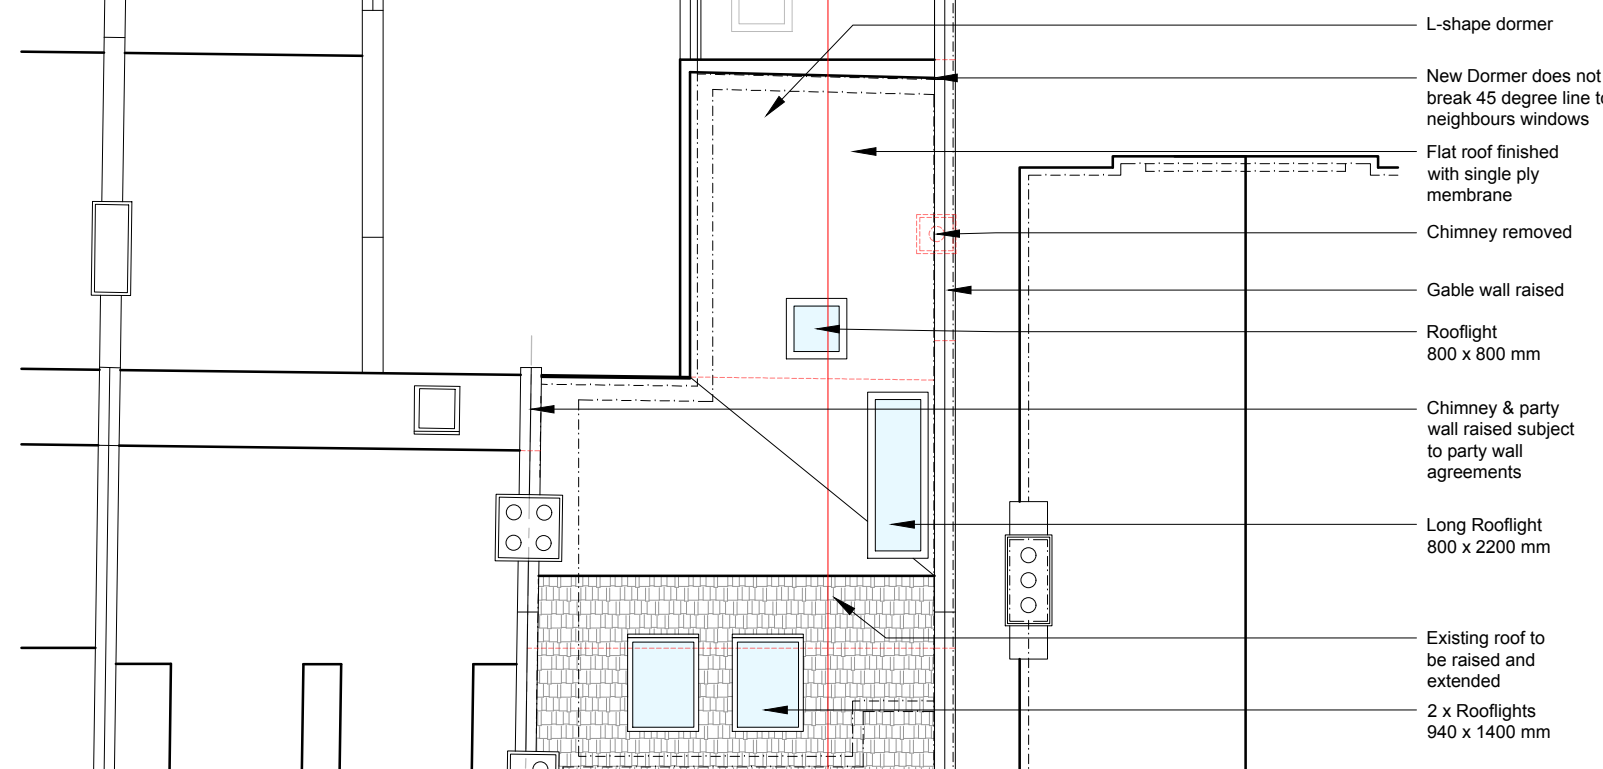


Roof Plan
With Neighbours
As Proposed 1:100

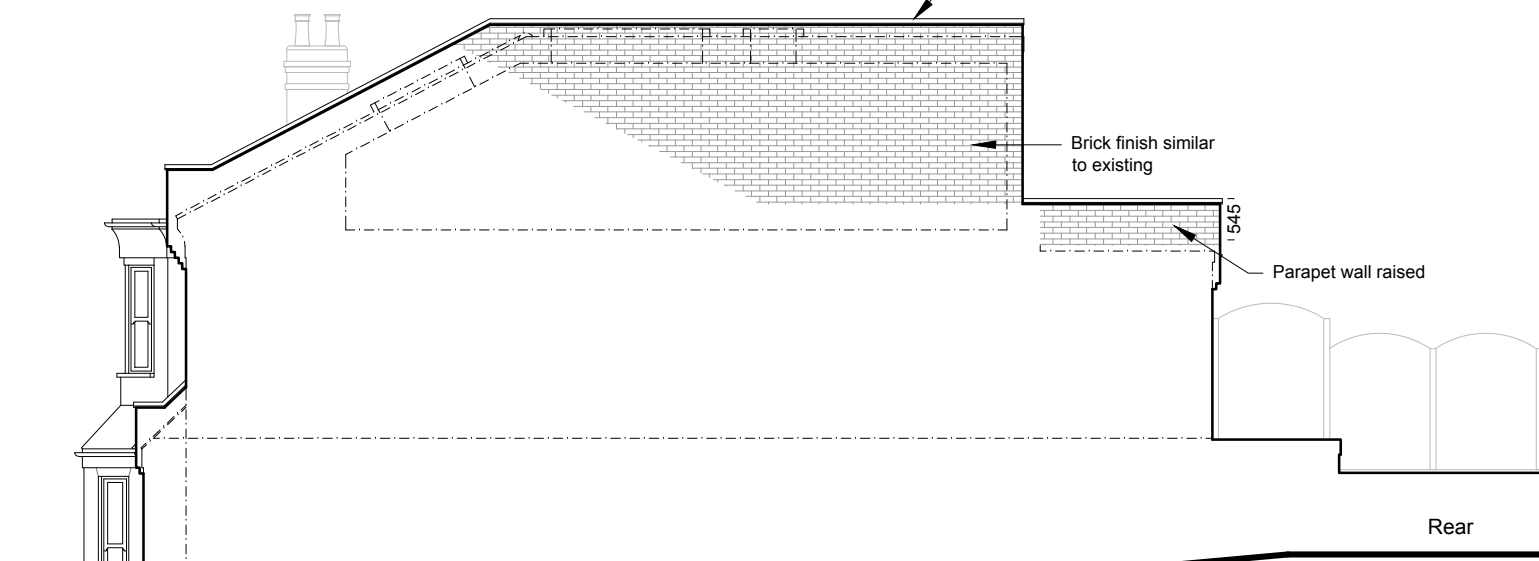

Side Elevation
As Proposed 1:100




Rear Elevation
As Proposed 1:100

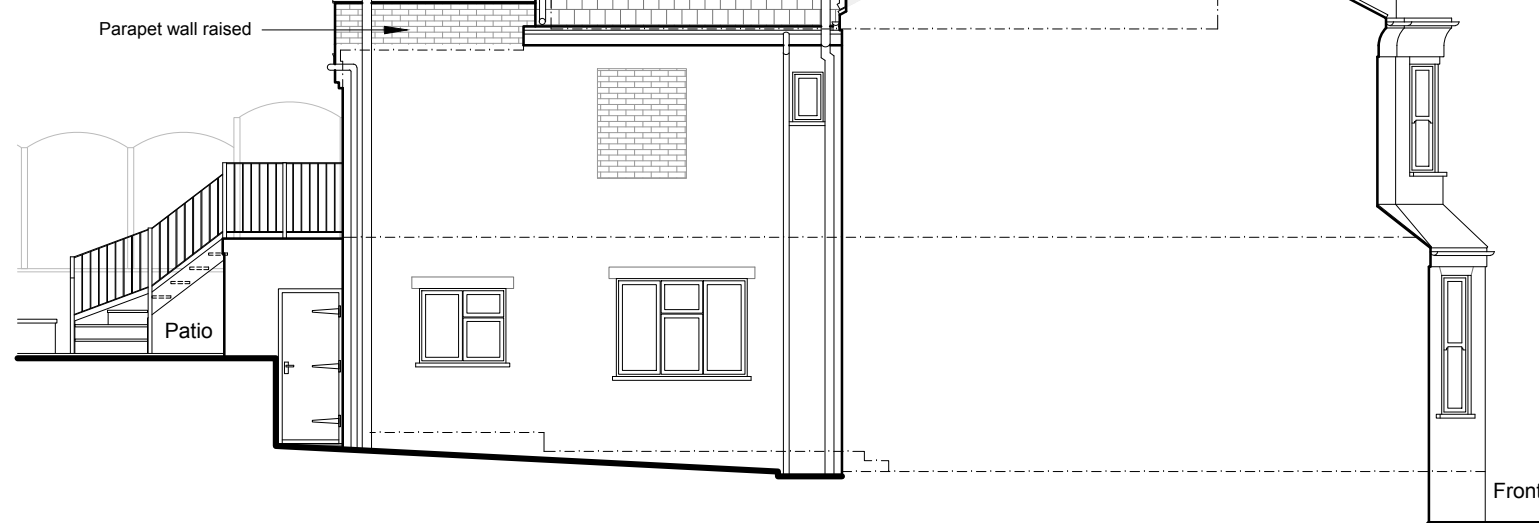


Side Elevation
As Proposed 1:100



Front Elevation
As Proposed 1:100

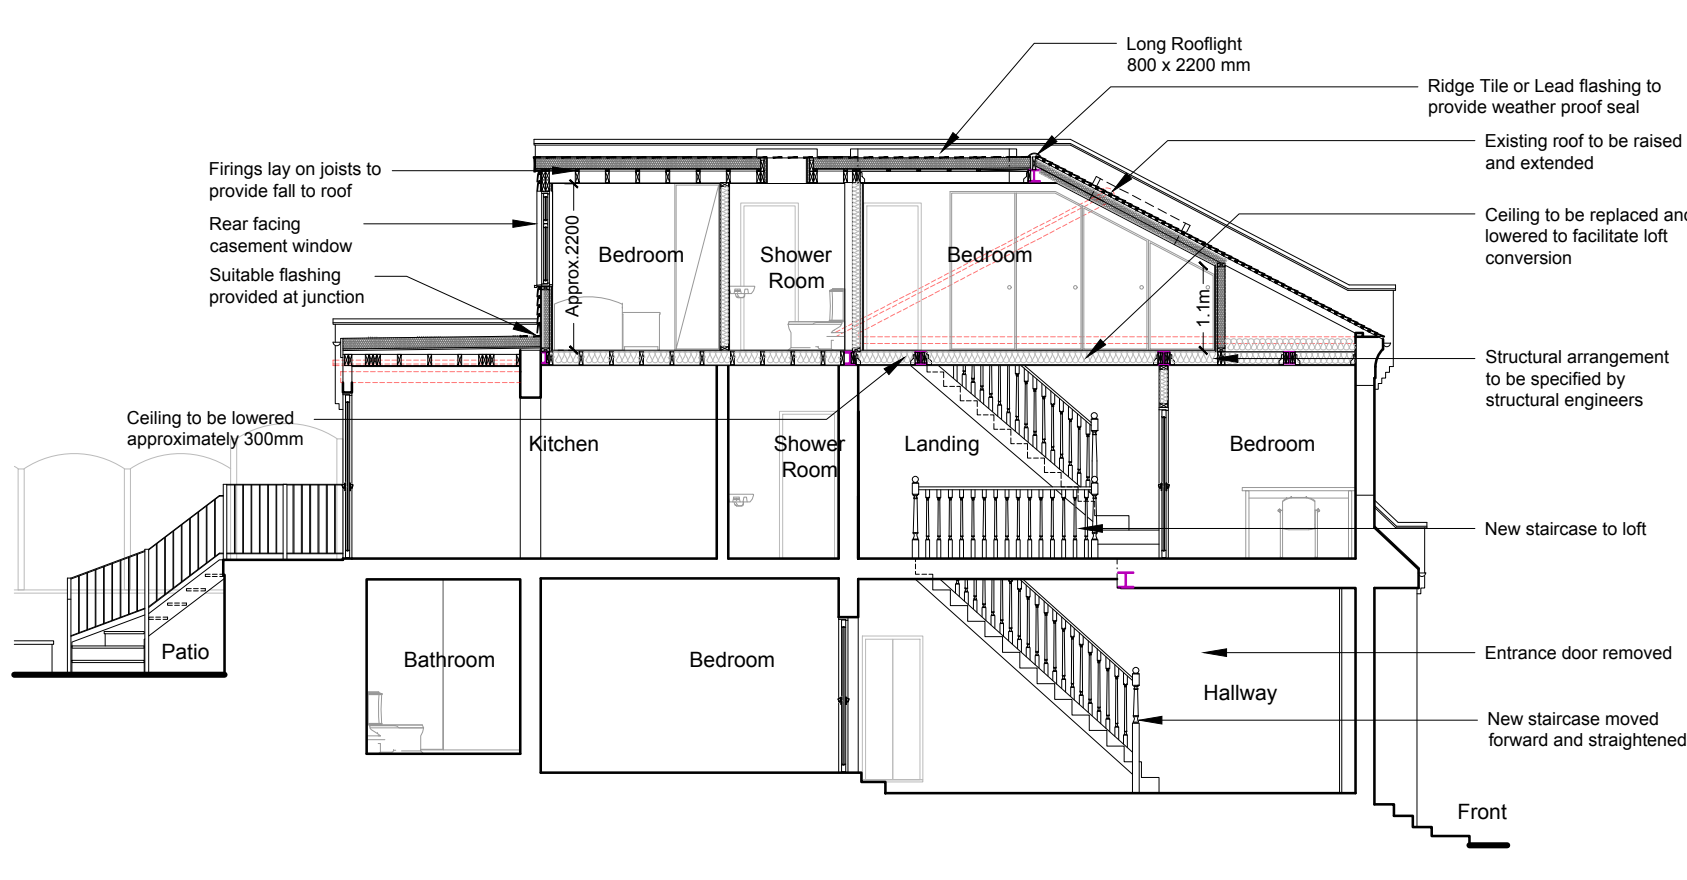

Section A-A
As Proposed 1:100

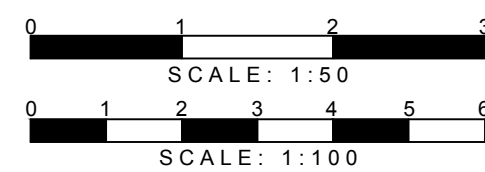

1st FLOOR 311 CHASE ROAD

SOUTHGATE
LONDON N14 6JS

T 0208 1500 494

WWW.DETAILED-PLANNING.CO.UK

Stanford University, Moscow Film, 1976 or 77

LEADING TITLE

WINGCO STATUS

ning

FILE	DATE	DRAWN	CHECK
------	------	-------	-------

Red @ A1 Dec. 2022 R.S. P.C.

AC_HH1:	SM2	0
---------	-----	---